


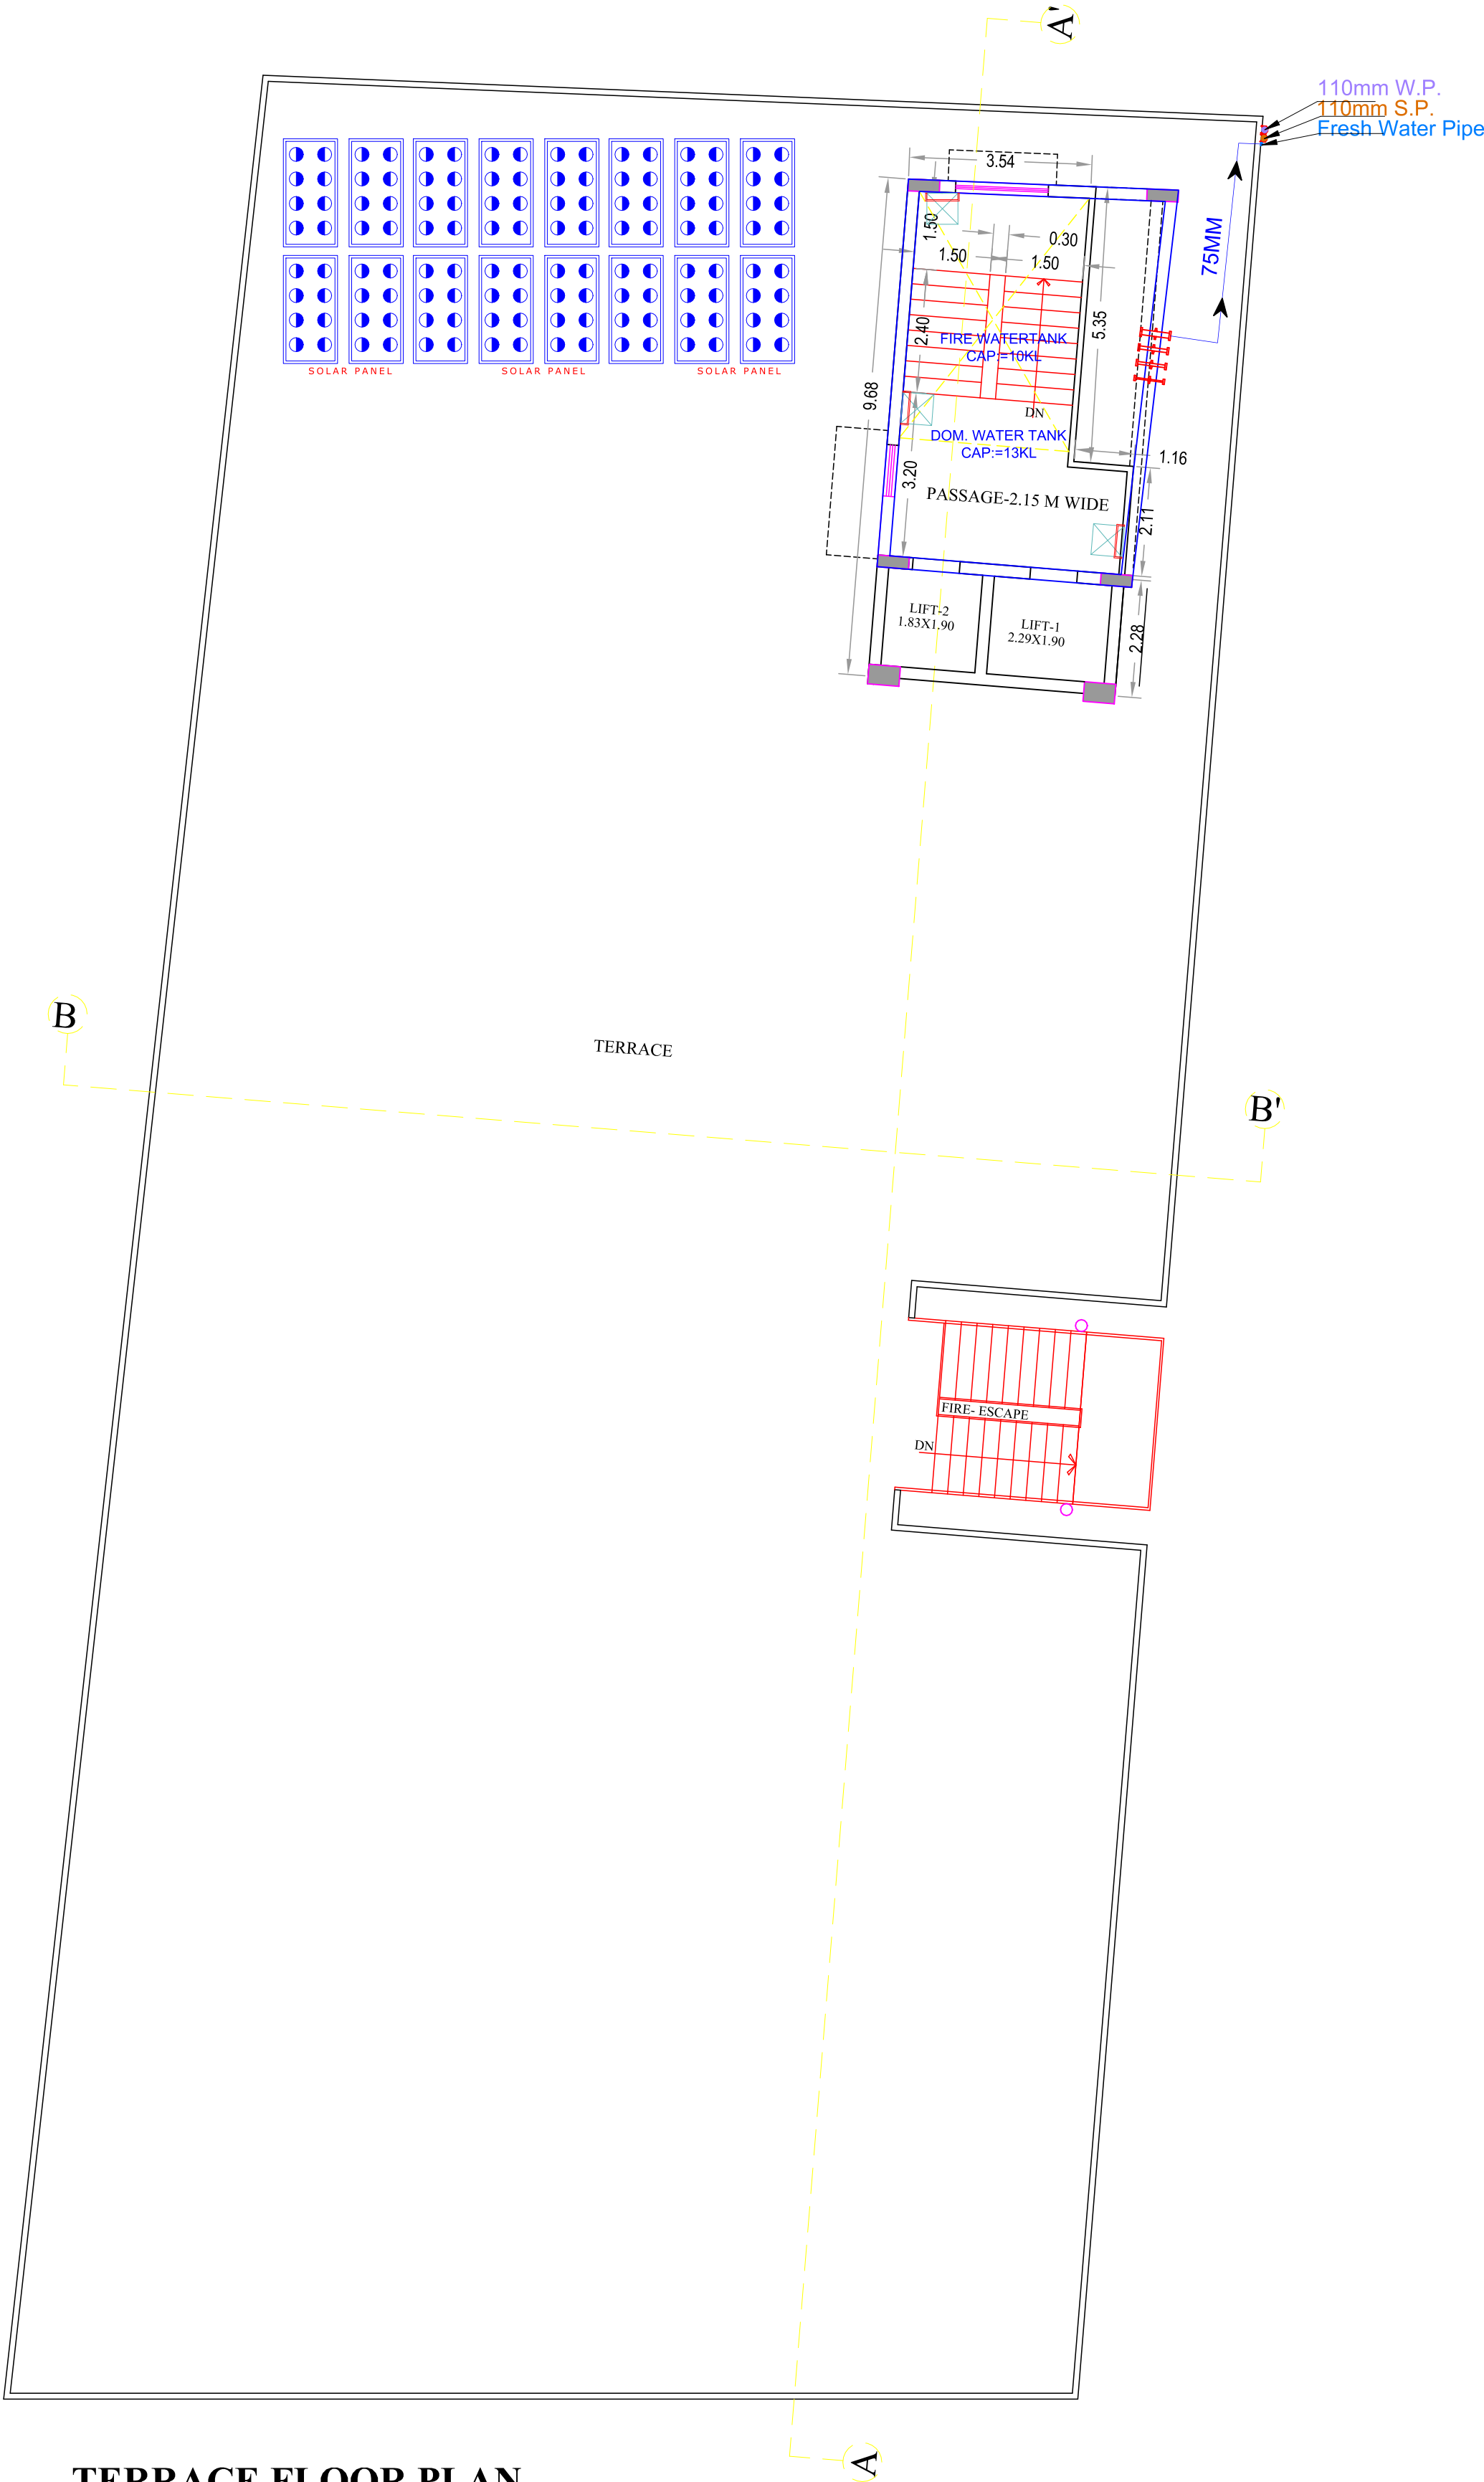

TERRACE FLOOR PLAN

Ajay
AJAY DADHICH
BTECH ELECT)

PROJECT TITLE-	PROJECT-	DRAWING-	NORTH
CHORDIA'S KOSMOS BLOCK-B	PROPOSED COMMERCIAL BUILDING AT PLOT NO. - E-6,DR.RAJENDRA PRASAD NAGAR-E ,JAIPUR , RAJASTHAN	TERRACE FLOOR SANITARY &WATER SUPPLY RING DETAIL FOR RERA SUBMISSION	
SERVICES CONSULTANTS:	OWNER :-	ARCHITECT :-	SH. NO :-
MEHTA ASSOCIATES PLUMBING-FIRE FIGHTING- ELECTRICAL-HVAC SYSTEM Ajmer road, Bhankrota E-Mail- mehta.mep@gmail.com	SHIV VILLASREAL HOME PRIVATE LTD. P.N-06,DR RAJENDRA P. NAGAR-E	DEVPRATIK DEVELOPERS PVT.LTD E-66 HANUMAN PATH,NEW SANGANER ROAD BEHIND SANJEEVANI HOSPITAL,SHYAM NAGAR EXT. JAIPUR (RAJ.) PH. 4062953 info@ddplindia.com	06

