

INTEGRATED TOWNSHIP MAP OF "GOKUL NIKUNJ" AT VILL.- KALWARA, TEH.- SANGANER, JAIPUR

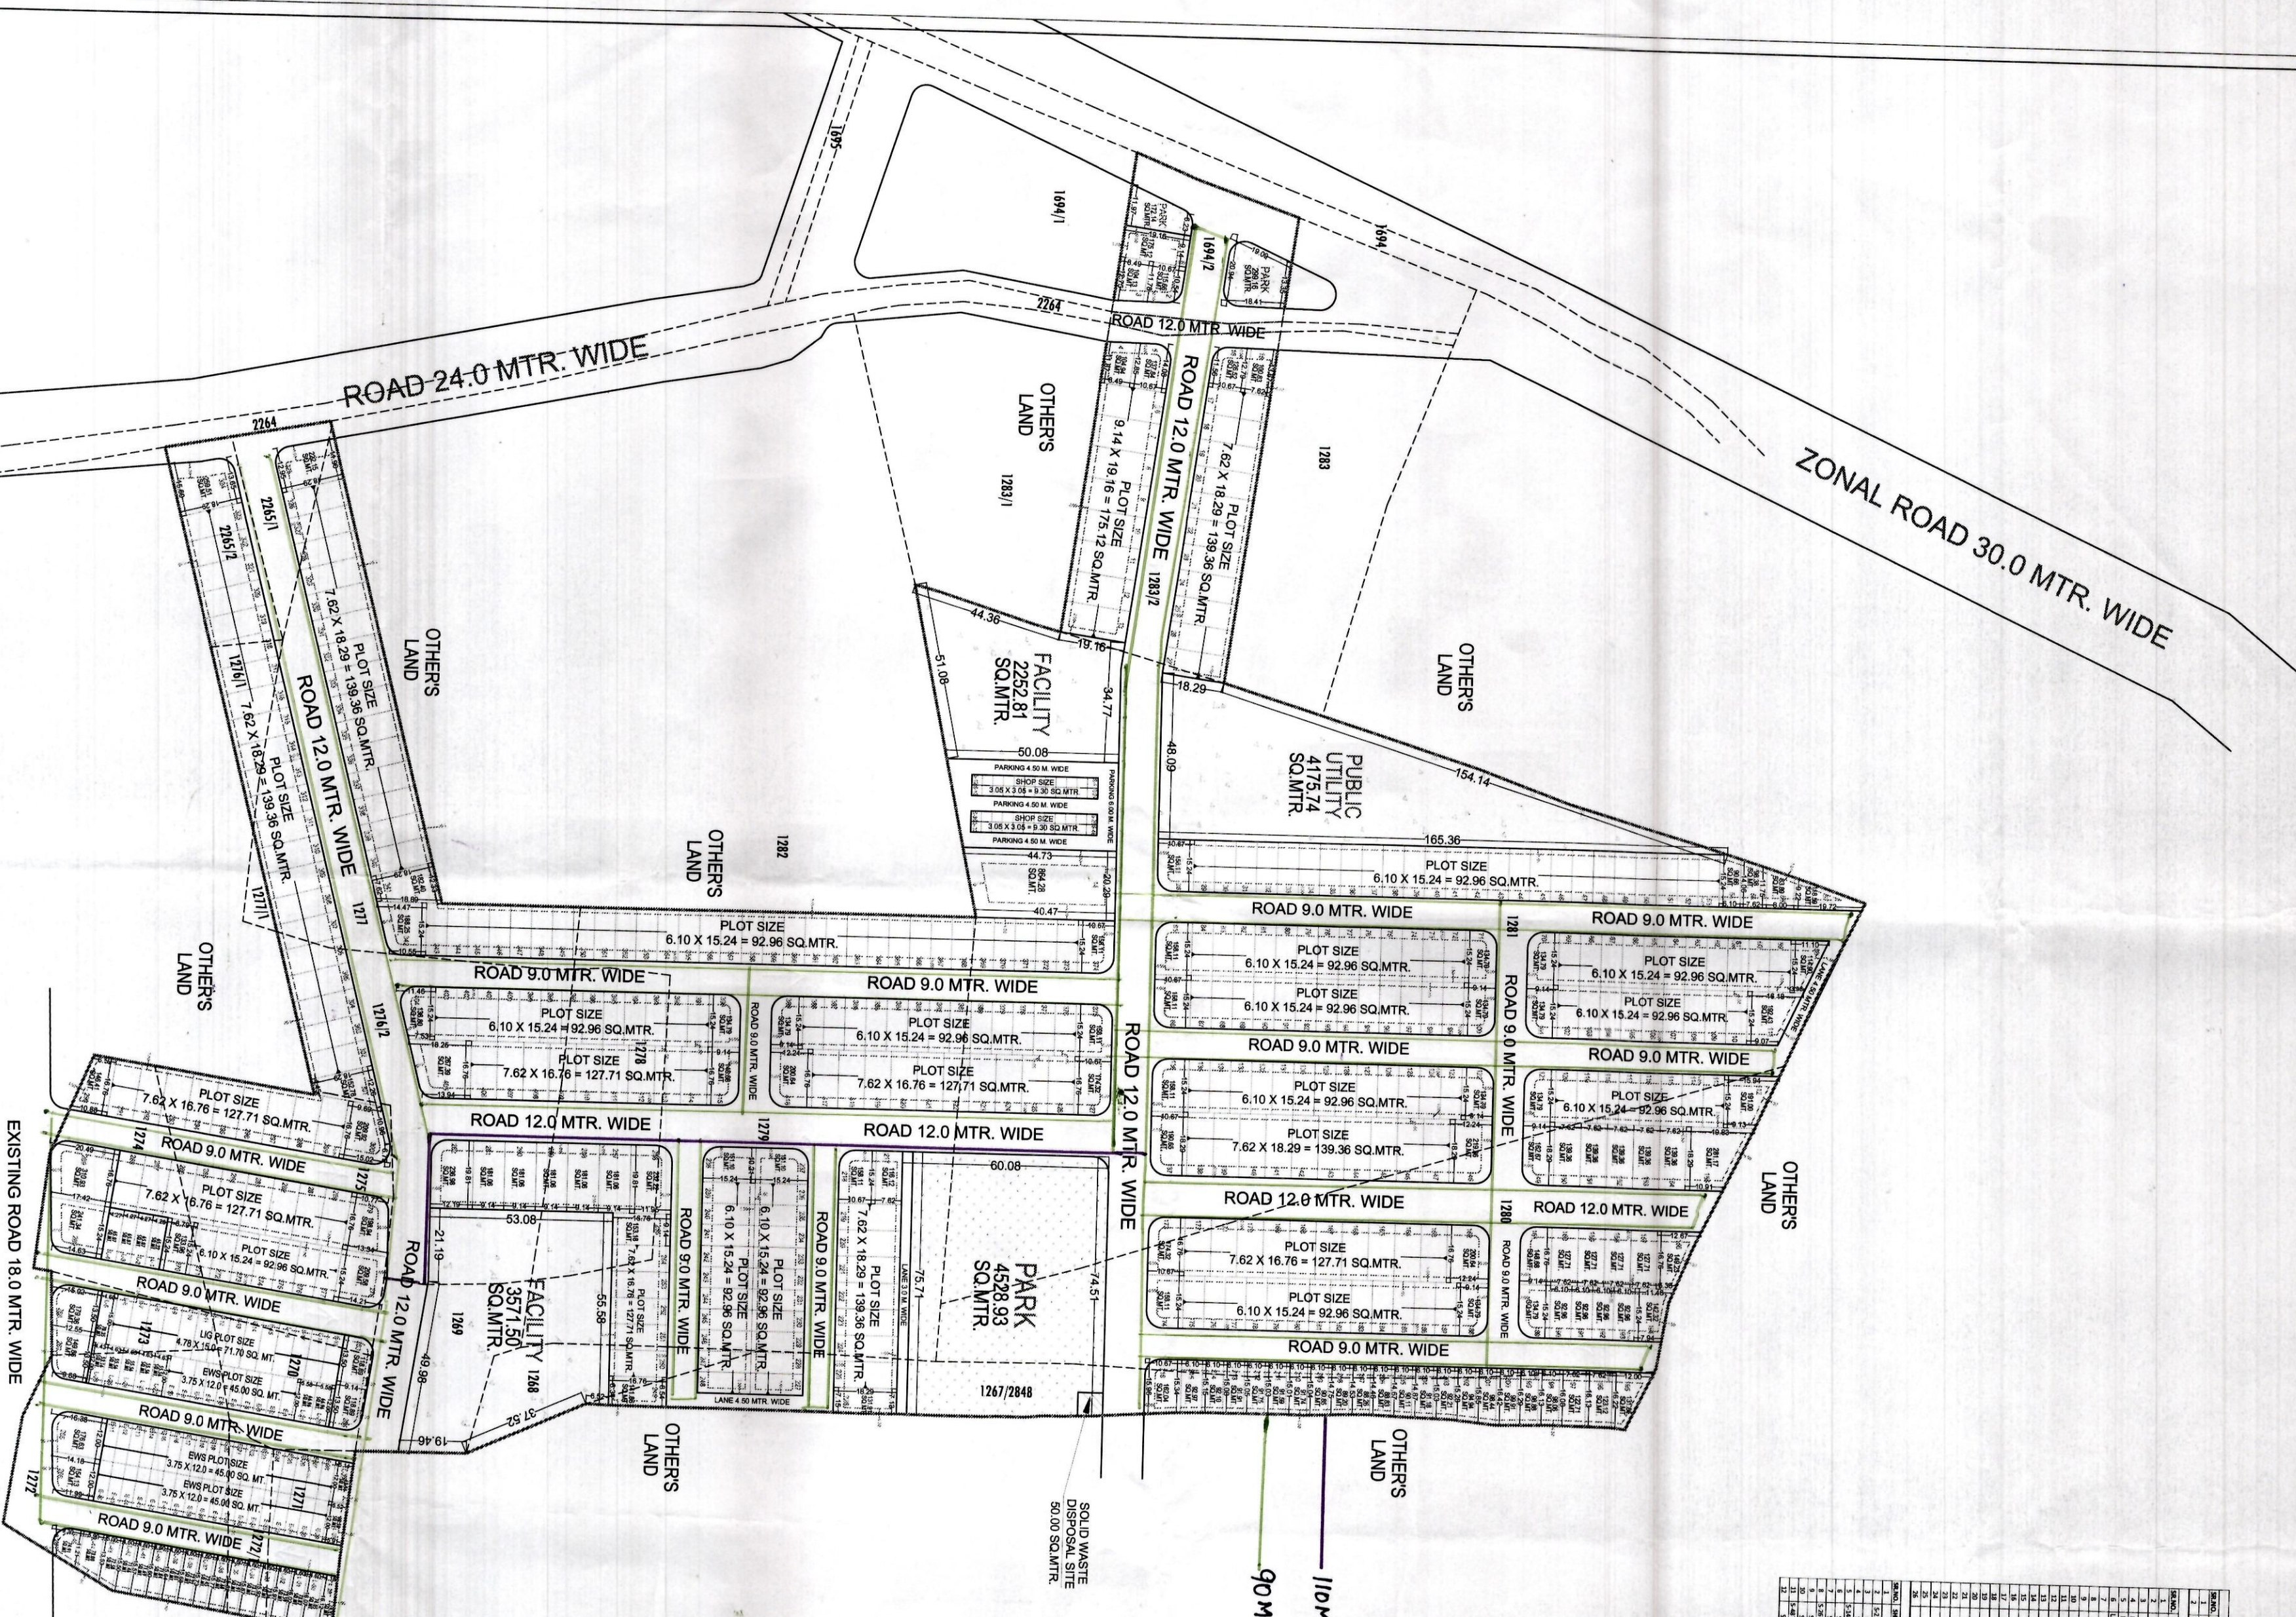








ज.वि.पा.

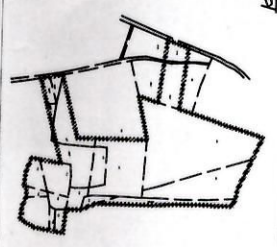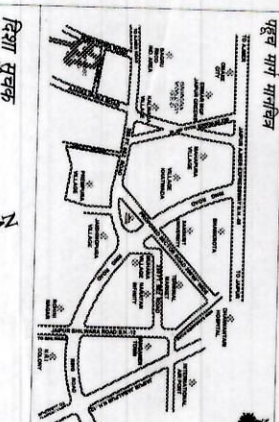

AREA ANALYSIS :-


J.D.A. APPROVED SCHEME "APPO ENCLAVE"










