
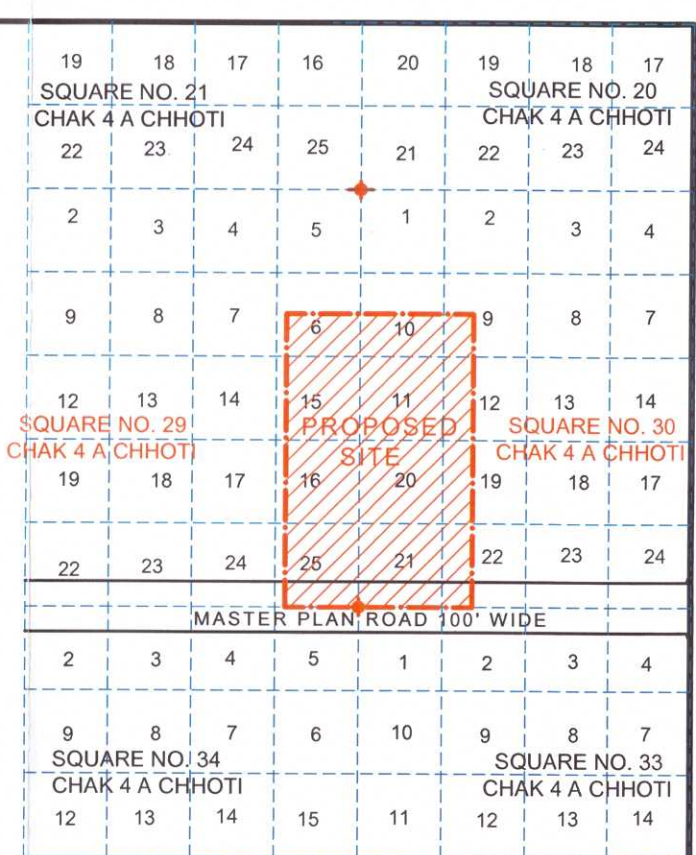


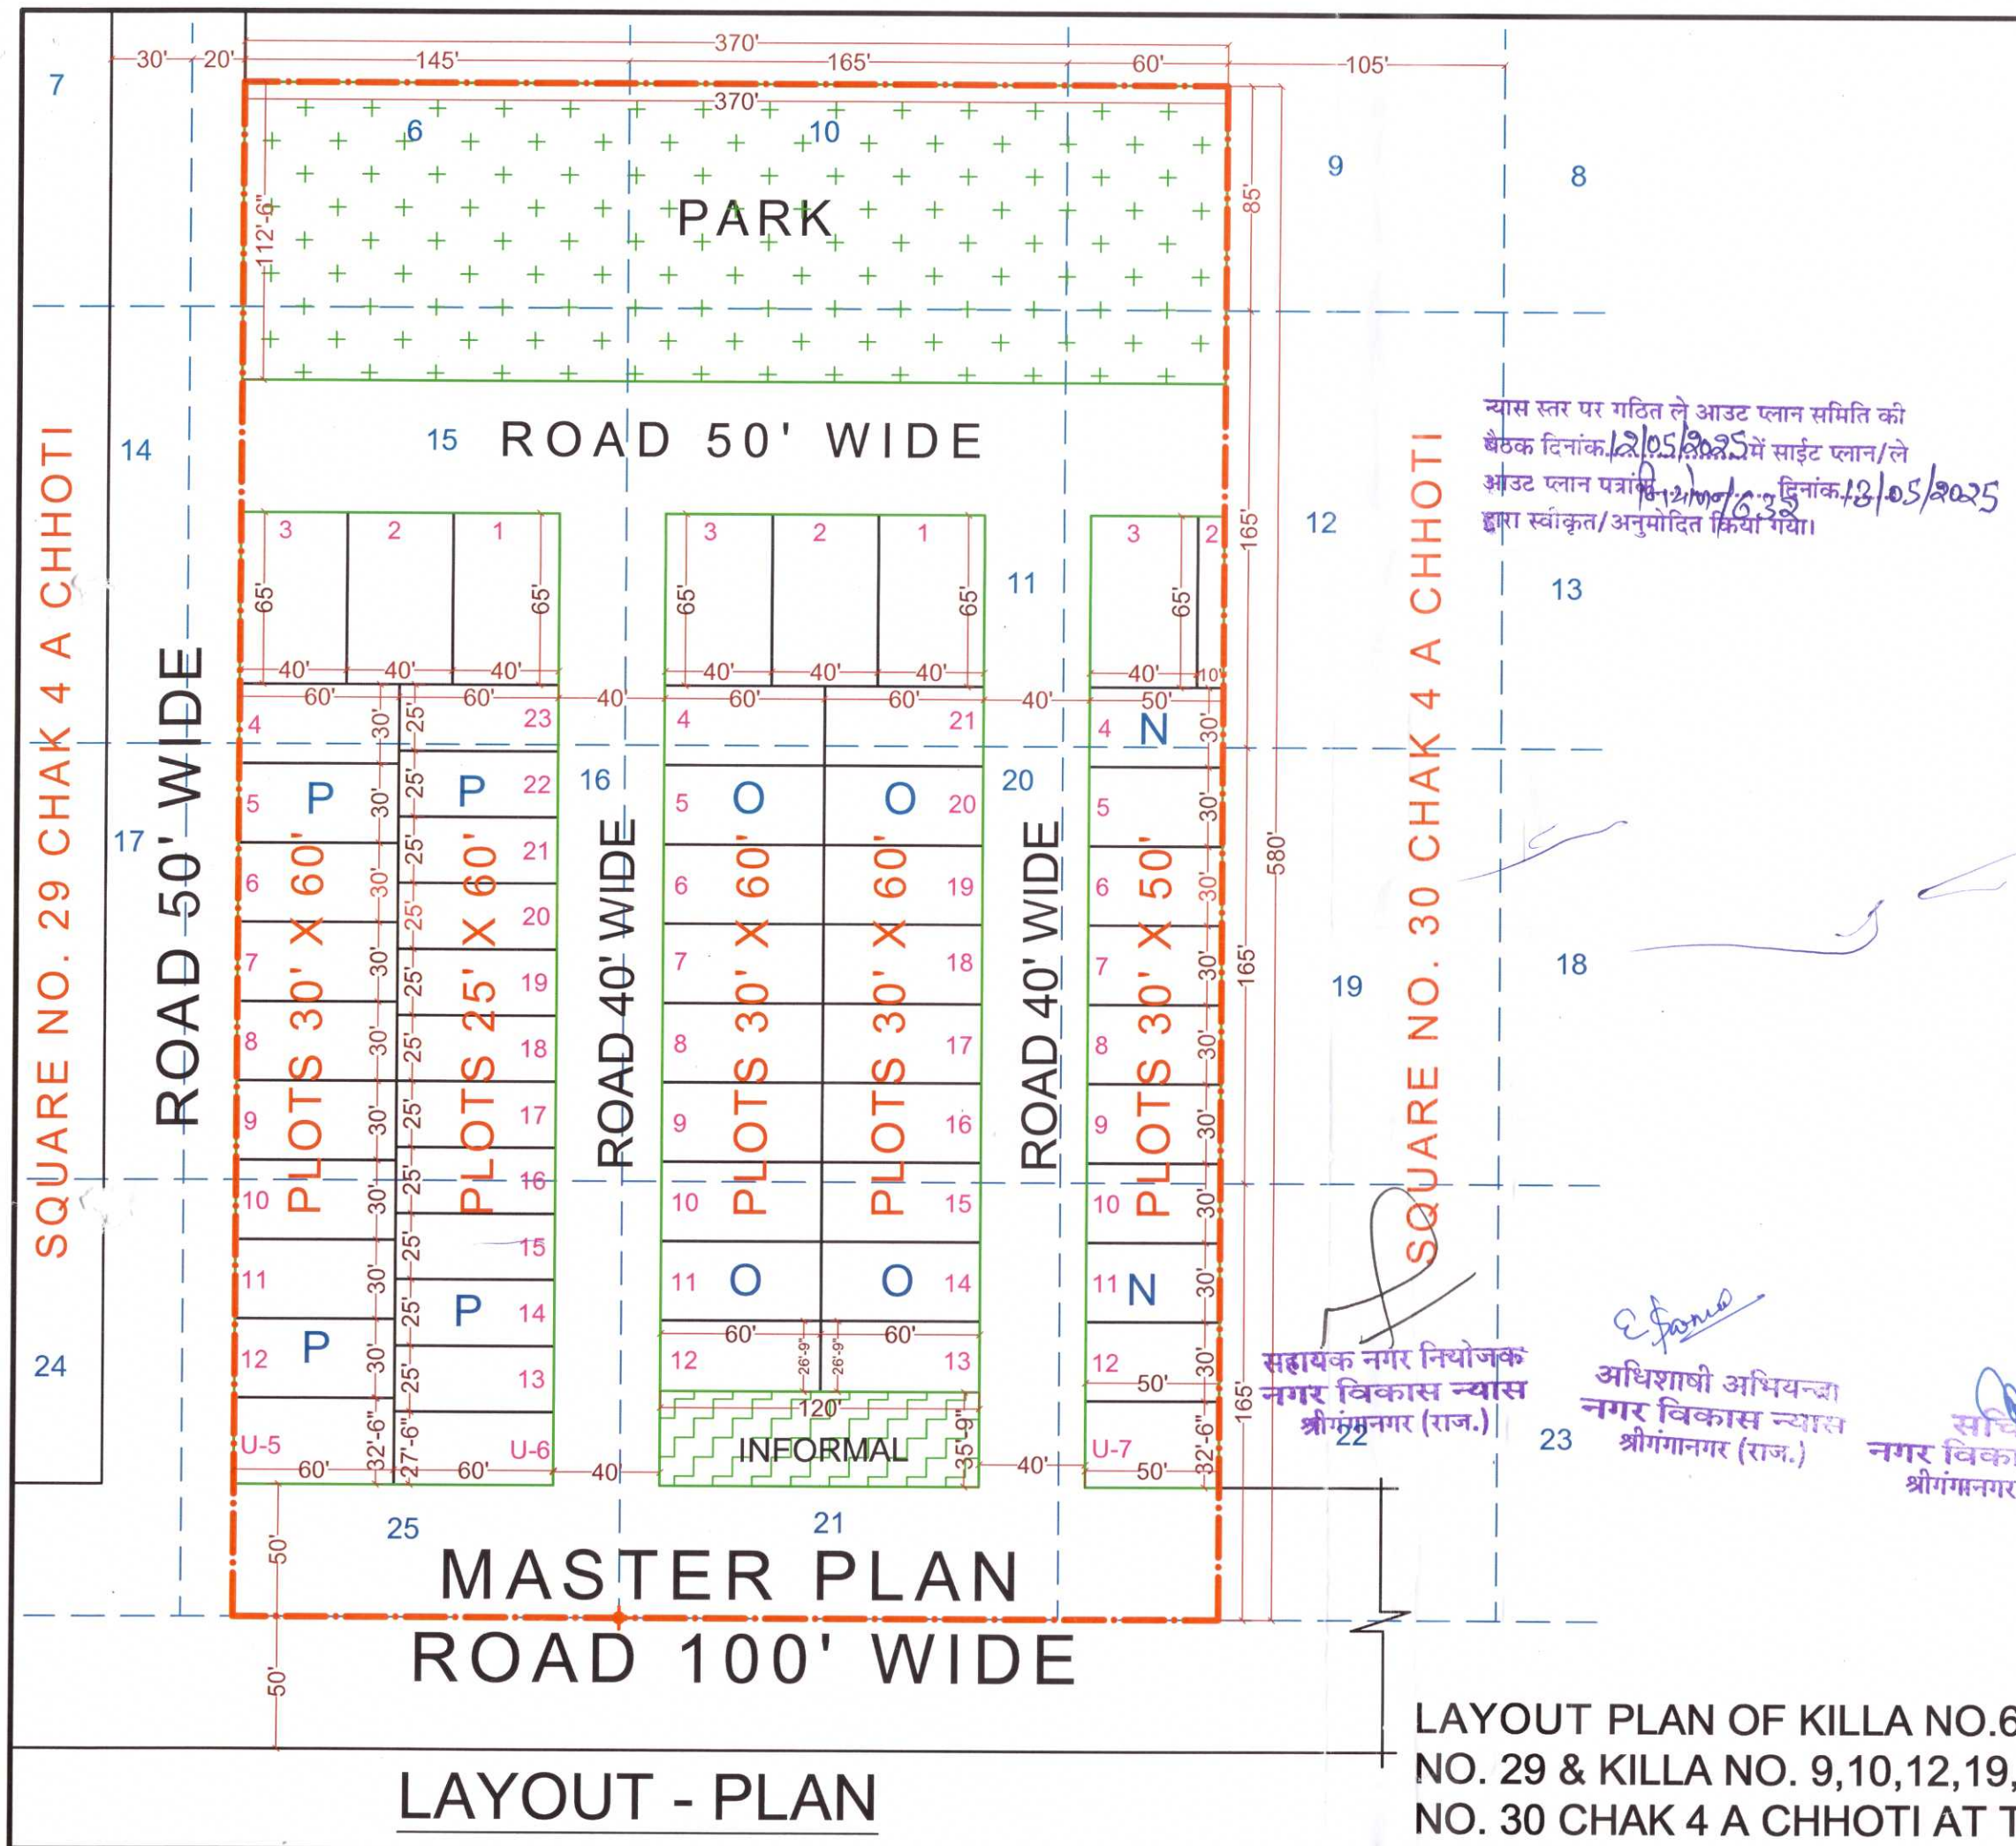

PART OF CHAK PLAN

- REFERENCE :-
1. JAMABANDI AREA SHOWN THUS :-
 2. KILLA LINE SHOWN THUS :-
 3. SQUARE POINT SHOWN THUS :-
 4. JAMABANDI AREA :- 214600.00 Sq. Ft. OR 1.9941 Hect.
 5. SCALE 1" = 64'

LAND USE ANALYSIS :-
TOTAL LAND 214600.00 Sq. Ft.

S. NO.	PARTICULAR	AREA IN Sq.ft.	%TAGE
1	RESIDENTIAL	102285.00 Sq.ft.	47.66 %
2	INFORMAL	4290.00 Sq.ft.	2.00 %
3	ROAD/पार्क	108025.00 Sq.ft.	50.34 %
TOTAL		214600.00 Sq.ft.	100 %

LAYOUT PLAN OF KILLA NO.6,15,16,25(EACH PART)SQUARE NO. 29 & KILLA NO. 9,10,12,19,22(EACH PART)11,20,21SQUARE NO. 30 CHAK 4 A CHHOTI AT Teh.& Dist. SRI GANGANAGAR

