



BASEMENT PLAN





Store No.	Carpet Area (in Sq.Mt.) of Each Unit	No. of Units
S-1	5.52	1
S-2	5.52	1
S-3	6.23	1
S-4	5.69	1
S-5	5.69	1
S-6	5.69	1
S-7	5.75	1
S-8	5.75	1



PROJECT :-
PROPOSED RESIDENTIAL BUILDING AT
PLOT NO. 8 WESTWAY HEIGHTS
VILLAGE - KESOPURA, ASHRPURA,
BHANKROTA, TEH.- SANGANER, JAIPUR

ARCHITECT :-
SPACE GRID
C-49, VIDYA APARTMENT, PARAS MARG,
BAPU NAGAR, NEAR JANTA STORE CIRCLE,
JAIPUR-302015
PH-09314918766, 0141-4005506 (O)
Email- info.spacegrid@gmail.com

SHRI KRISHAN
Architect
CA/99/25451

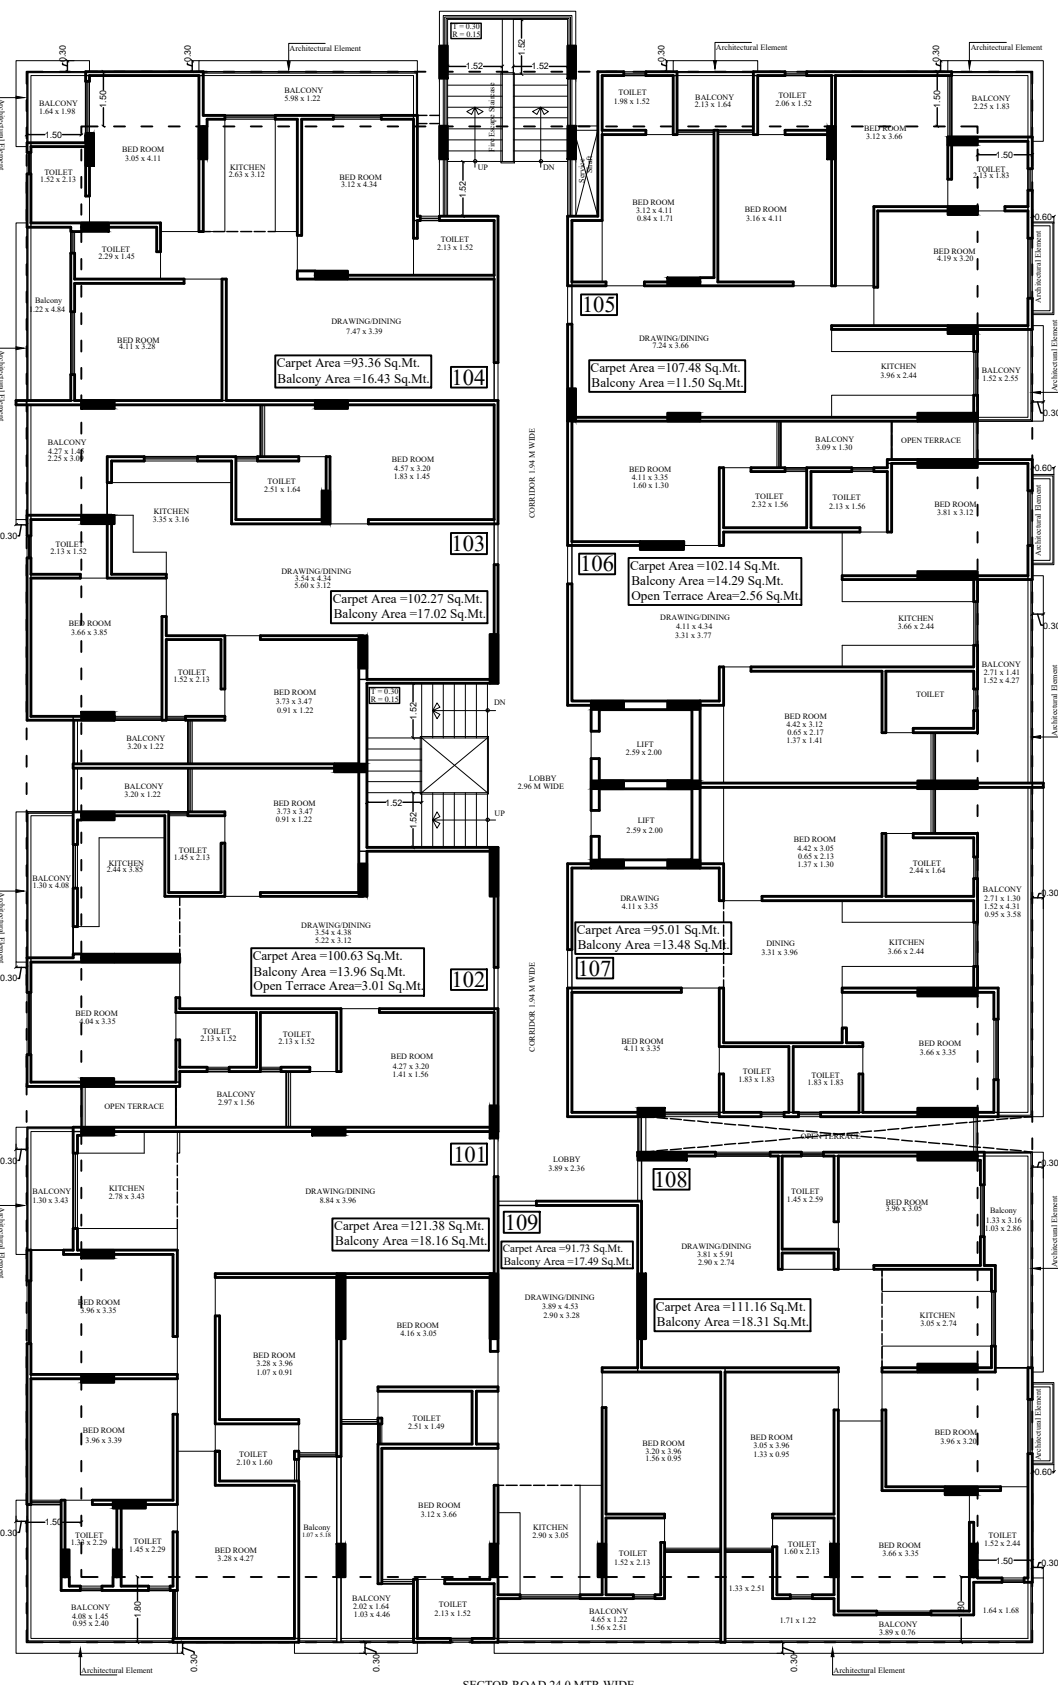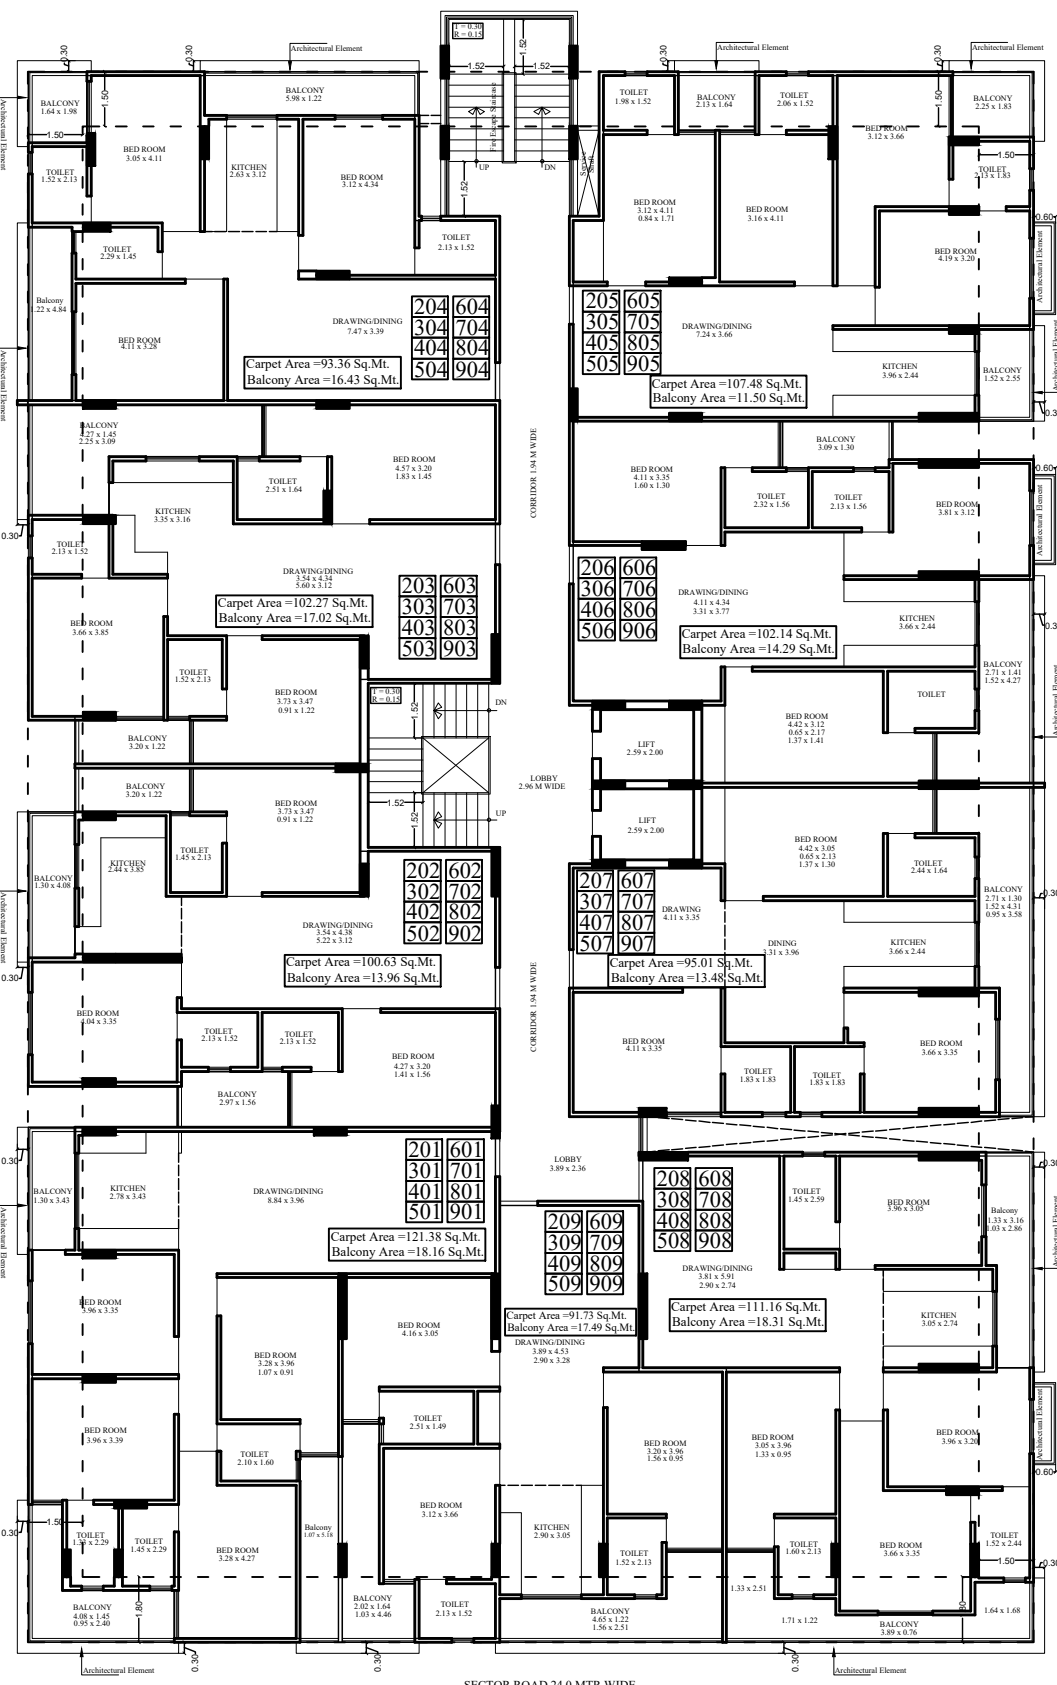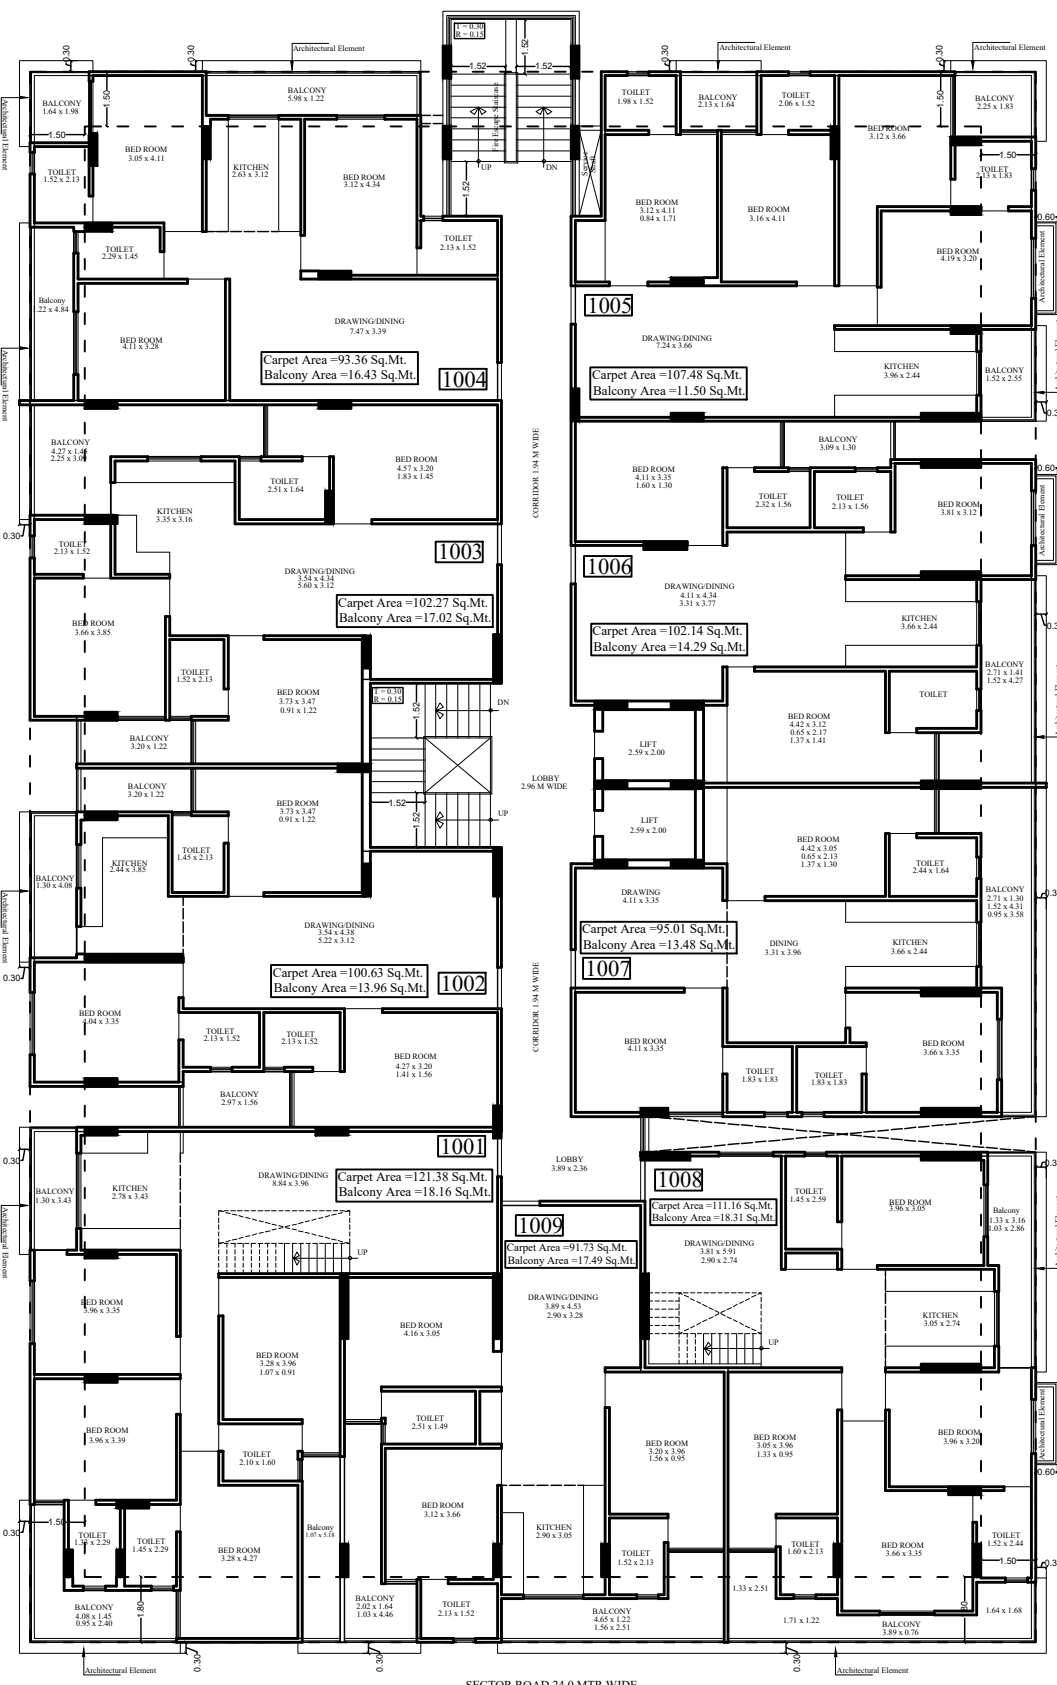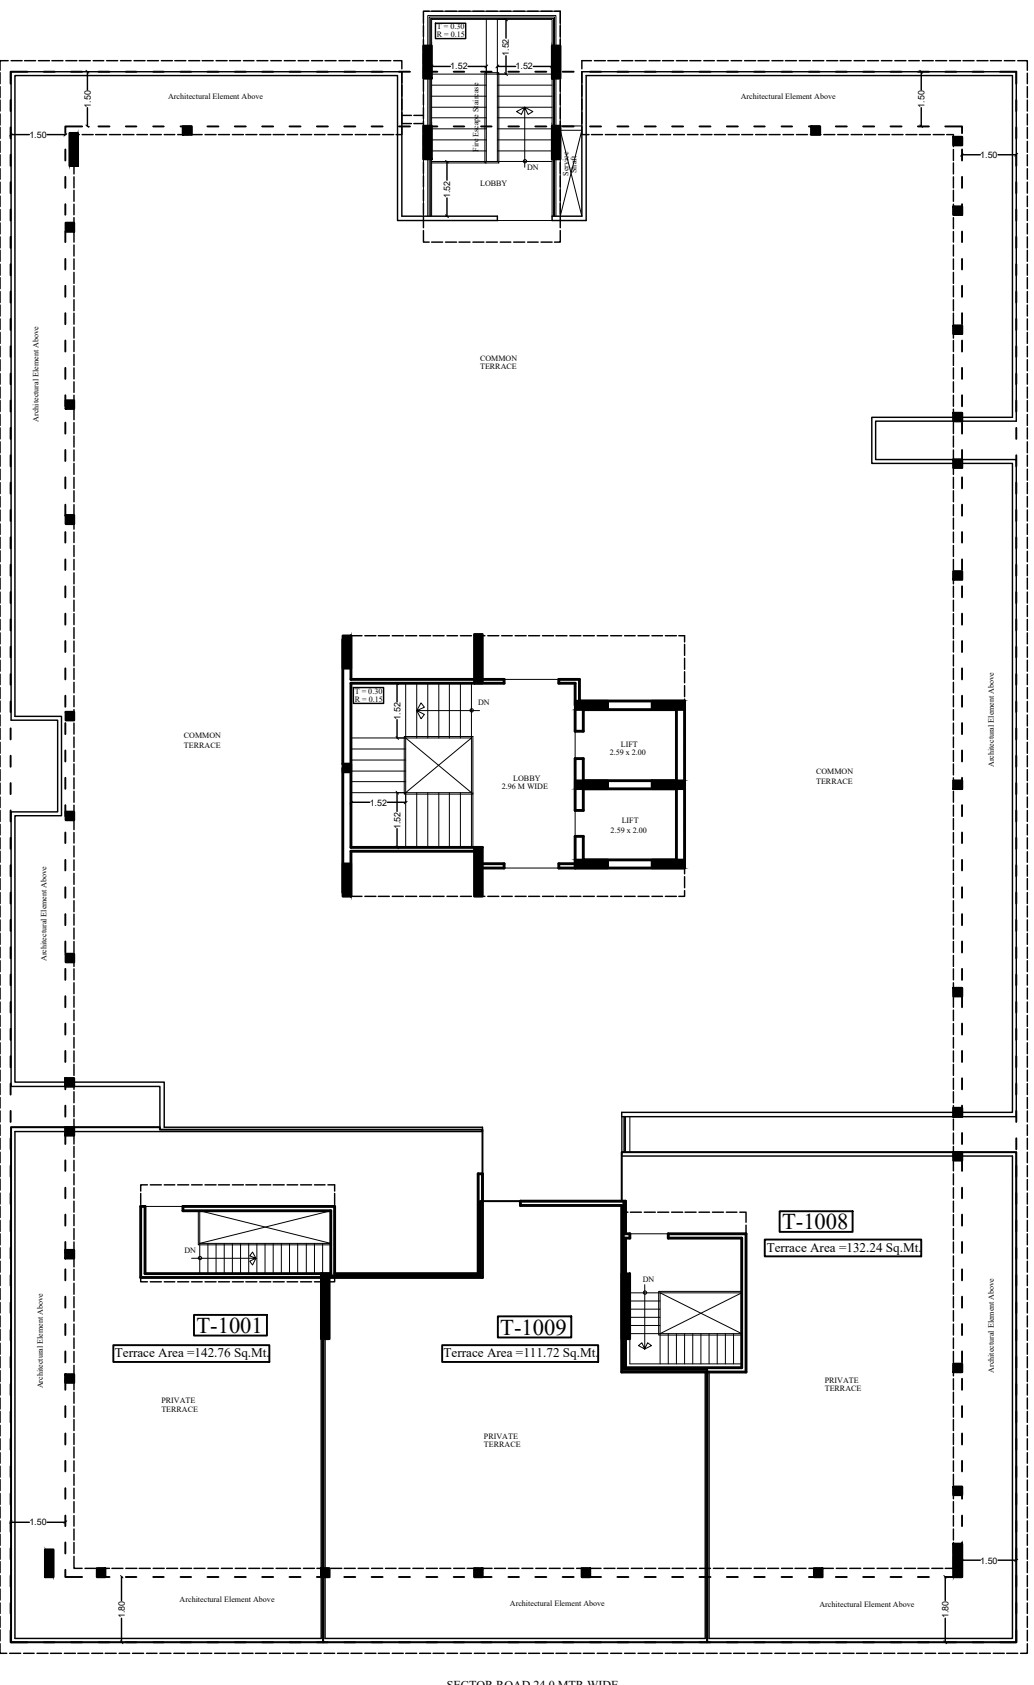

Flat No.	Flat Type	Carpet Area (in Sq.Mt.) of Each Unit	Balcony Area (in Sq.Mt.) of Each Unit	Open Terrace (in Sq.Mt.) of Each Unit	No. of Units	Terrace area (in Sq.Mt.)
101,201,301,401,501,601,701,801,901	4 bhk	121.38	18.16		9	
1001	4 bhk	121.38	18.16		1	142.76
102	3 bhk	100.63	13.96	3.01	1	
202,302,402,502,602,702,802,902,1002	3 bhk	100.63	13.96		9	
103,203,303,403,503,603,703,803,903, 1003	3 bhk	102.27	17.02		10	
104,204,304,404,504,604,704,804,904, 1004	3 bhk	93.36	16.43		10	
105,205,305,405,505,605,705,805,905, 1005	4 bhk	107.48	11.50		10	
106	3 bhk	102.14	14.29	2.56	1	
206,306,406,506,606,706,806,906, 1006	3 bhk	102.14	14.29		9	
107,207,307,407,507,607,707,807,907, 1007	3 bhk	95.01	13.48		10	
108,208,308,408,508,608,708,808,908	4 bhk	111.16	18.31		9	
1008	4 bhk	111.16	18.31		1	132.24
109,209,309,409,509,609,709,809,909	3 bhk	91.73	17.49		9	
1009	3 bhk	91.73	17.49		1	111.72

PROJECT :-
PROPOSED RESIDENTIAL BUILDING AT
PLOT NO. 8 WESTWAY HEIGHTS
VILLAGE - KESOPURA, ASHRPURA,
BHANKROTA, TEH- SANGANER, JAIPUR

ARCHITECT :-
SPACE GRID
C-43 VIDYA APARTMENT PARAS MARG,
BAPU NAGAR NEAR JANTA STORE CIRCLE,
JAIPUR-302019
Ph-0931-4816166, 0141-4005506 (O)
Email- info.spacegrid@gmail.com

SHRI KRISHAN
Architect
CA/09/25481