



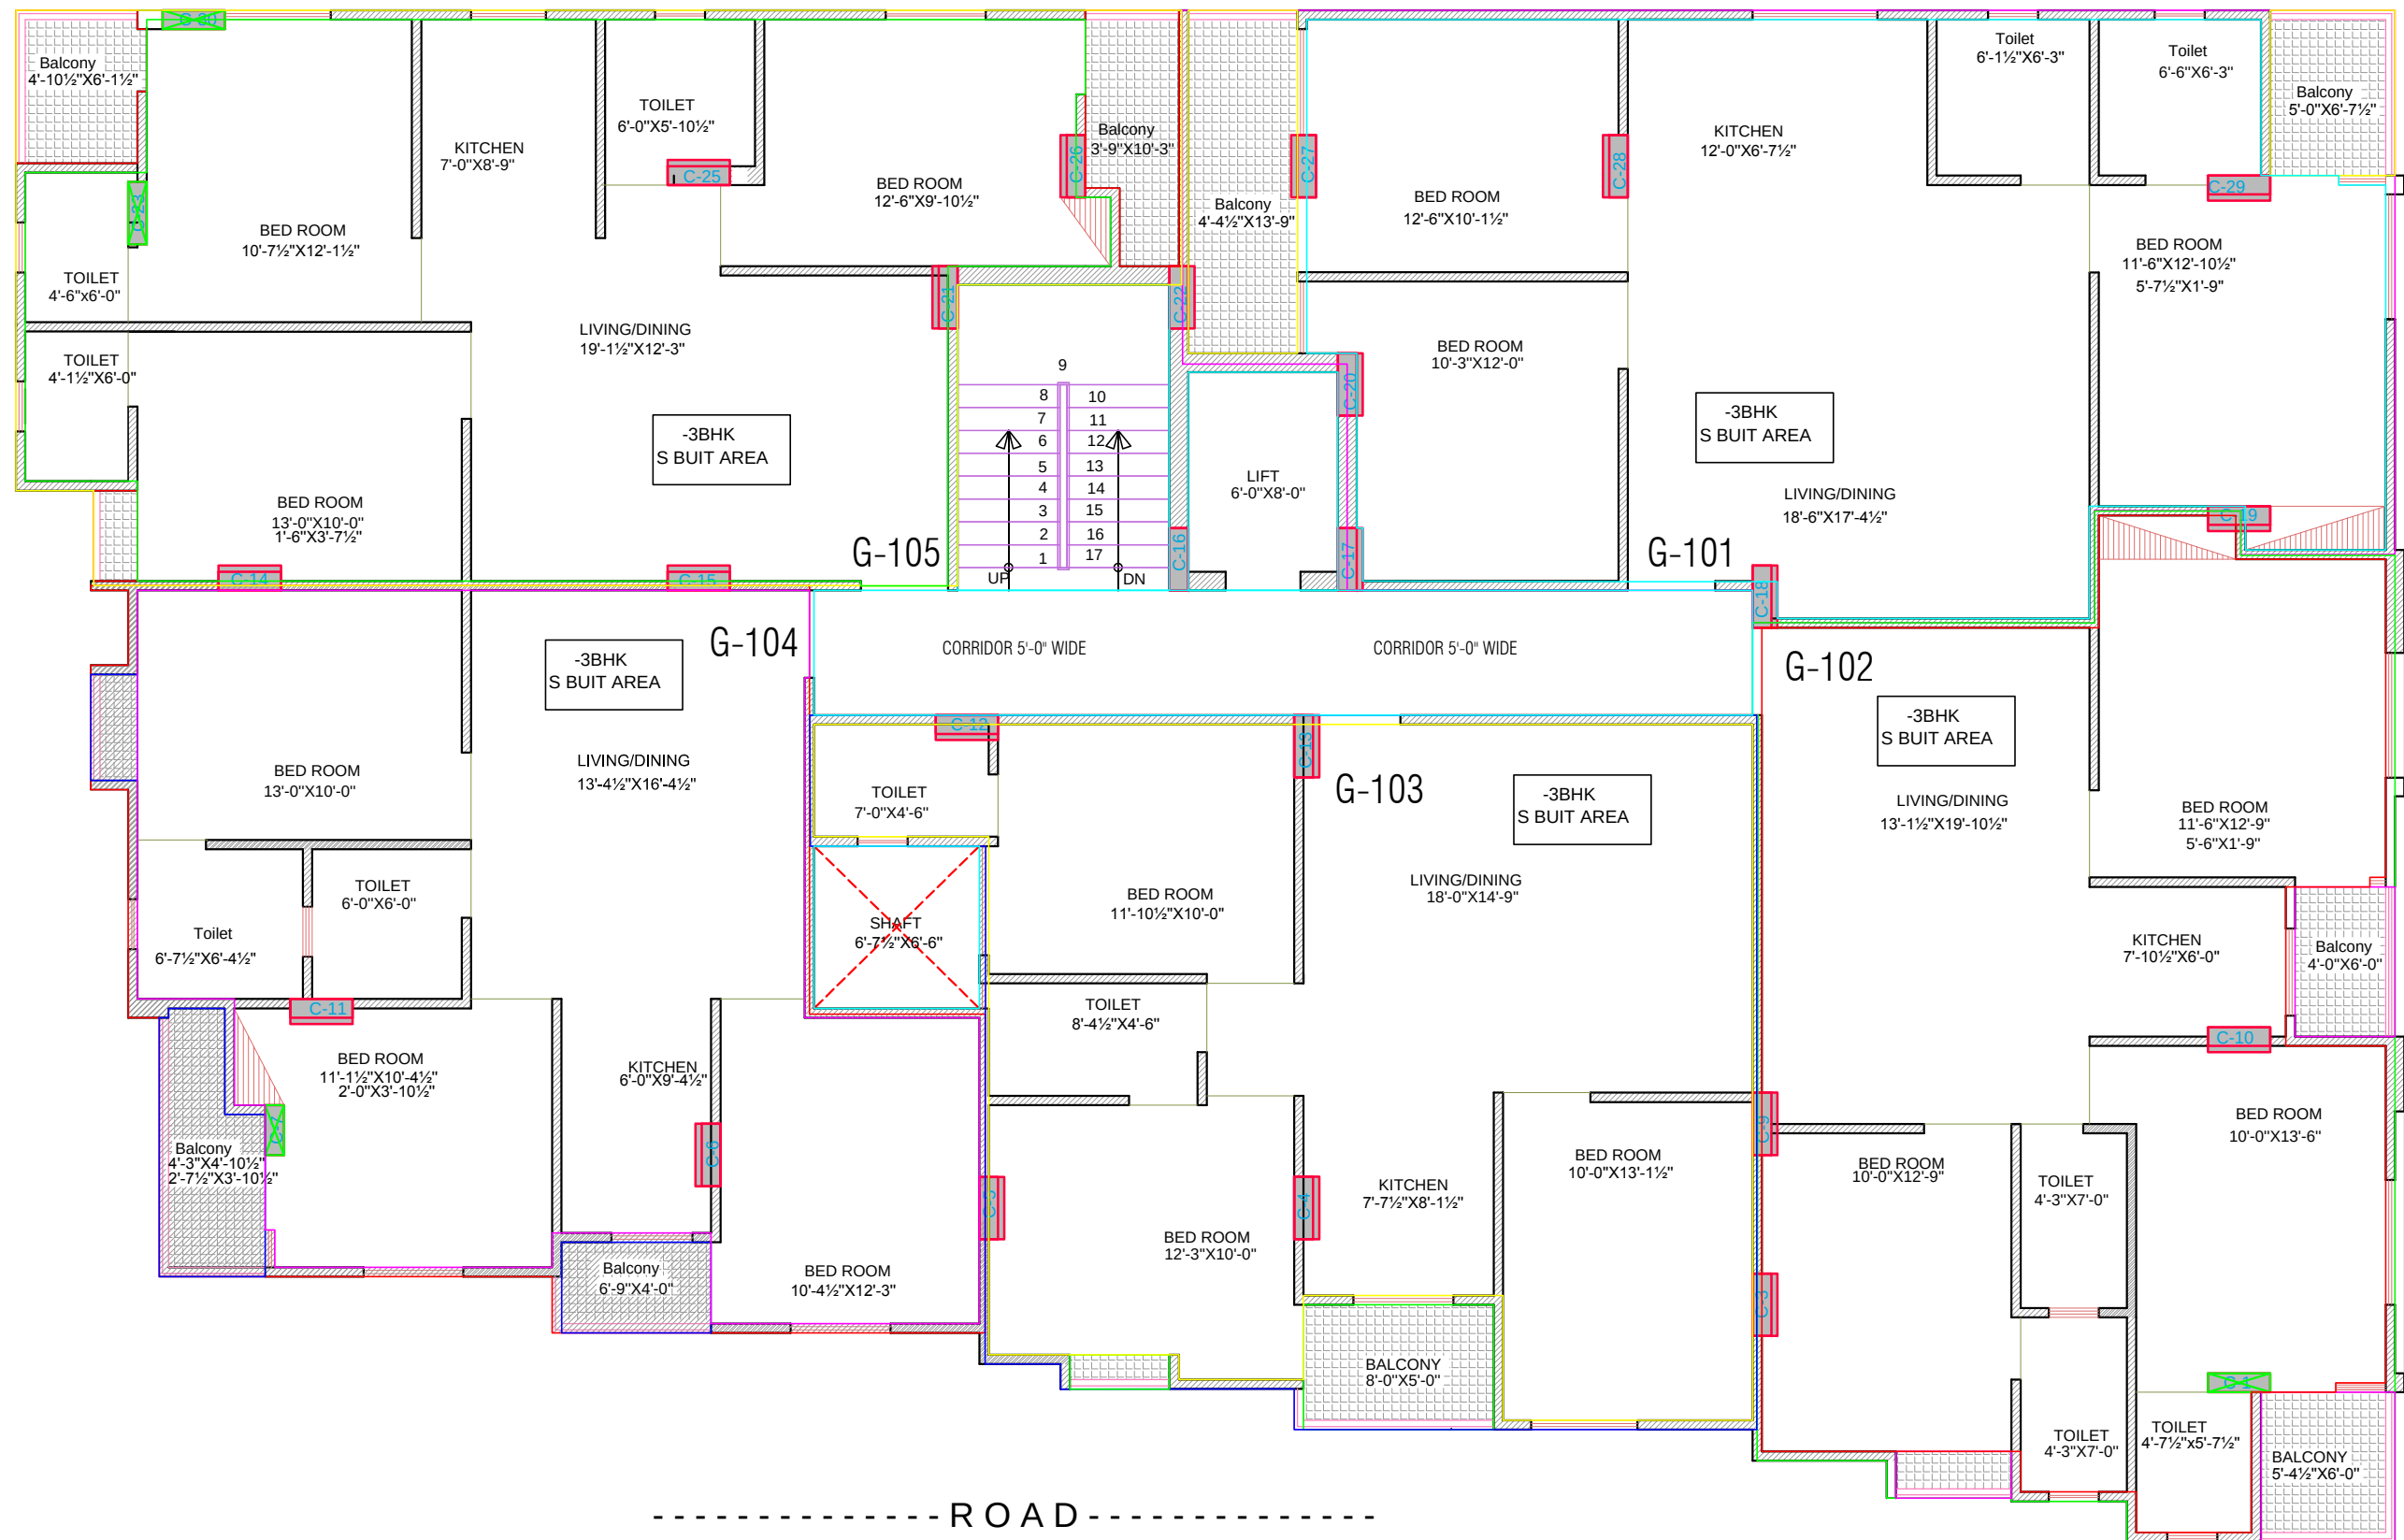

RAMNATHPURI GROUND FLOOR AREA PLAN

AREA IN SQFT	FLAT NO .	G-101 -3BHK	G-102 -3BHK	G-103 -3BHK	G-104 -3BHK	G-105 -3BHK
SALE AREA		1411.13	1266.16	1197.00	1150.45	1274.14
BUILTUP AREA		1061.00	952.00	900.00	865.00	958.00
CARPET AREA		915.35	849.61	817.23	761.39	840.59
BALCONY AREA		94.00	65.00	44.00	68.00	72.00

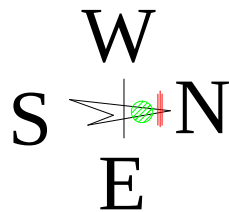


PROJECT :-
PROPOSED BUILDING AT PLOT NO.79, 80 &
81, RAMNATHPURI, JAIPUR

ARCHITECT :-




ARCHITECTURE | PLANNER | DESIGNER
C-49 VIDYA APARTMENT PARAS MARG,
BAPU NAGAR JAIPUR, (RAJ.) Email-alfranksquare@gmail.com
Mobile-8058123670,9461302542

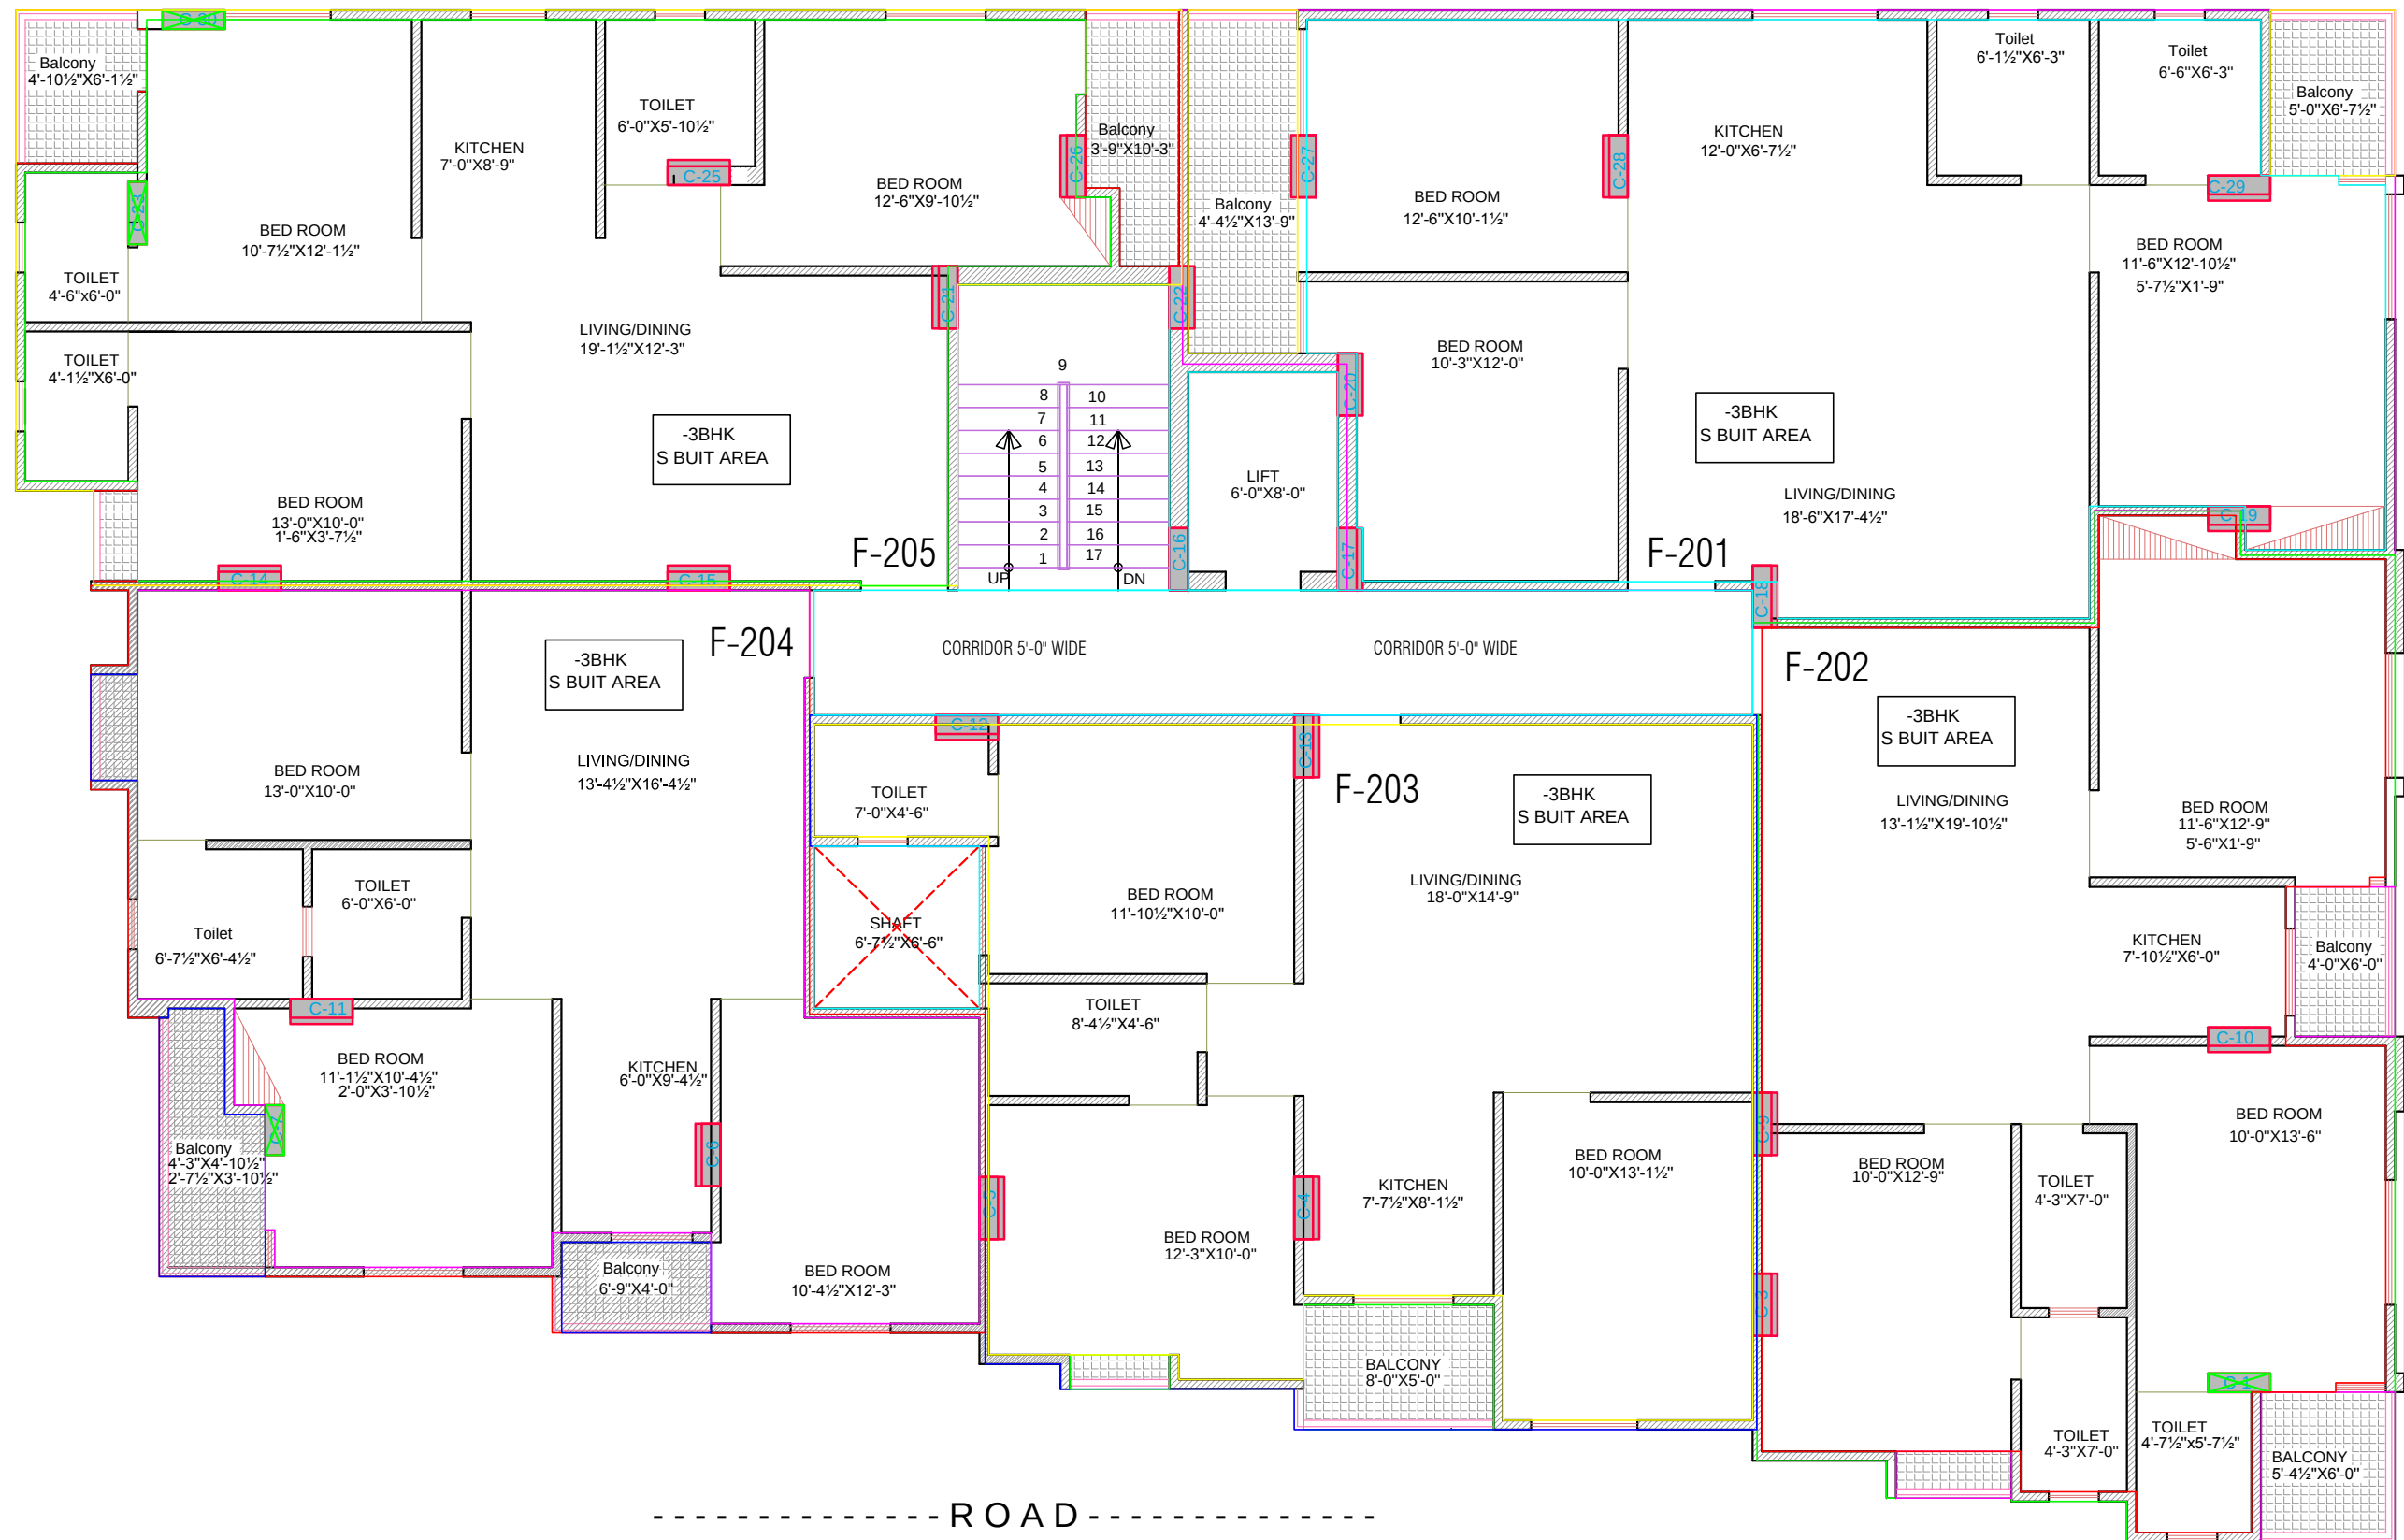

RAMNATHPURI FIRST FLOOR AREA PLAN

AREA IN SQFT	FLAT NO .	F-201 -3BHK	F-202 -3BHK	F-203 -3BHK	F-204 -3BHK	F-205 -3BHK
SALE AREA		1411.13	1266.16	1197.00	1150.45	1274.14
BUILTUP AREA		1061.00	952.00	900.00	865.00	958.00
CARPET AREA		915.35	849.61	817.23	761.39	840.59
BALCONY AREA		94.00	65.00	44.00	68.00	72.00

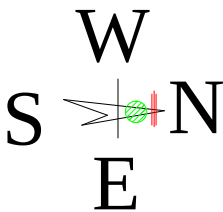


PROJECT :-
PROPOSED BUILDING AT PLOT NO.79, 80 &
81, RAMNATHPURI, JAIPUR

ARCHITECT :-




ARCHITECTURE | PLANNER | DESIGNER
C-49 VIDYA APARTMENT PARAS MARG,
BAPU NAGAR JAIPUR, (RAJ.) Email-alfranksquare@gmail.com
Mobile-8058123670,9461302542

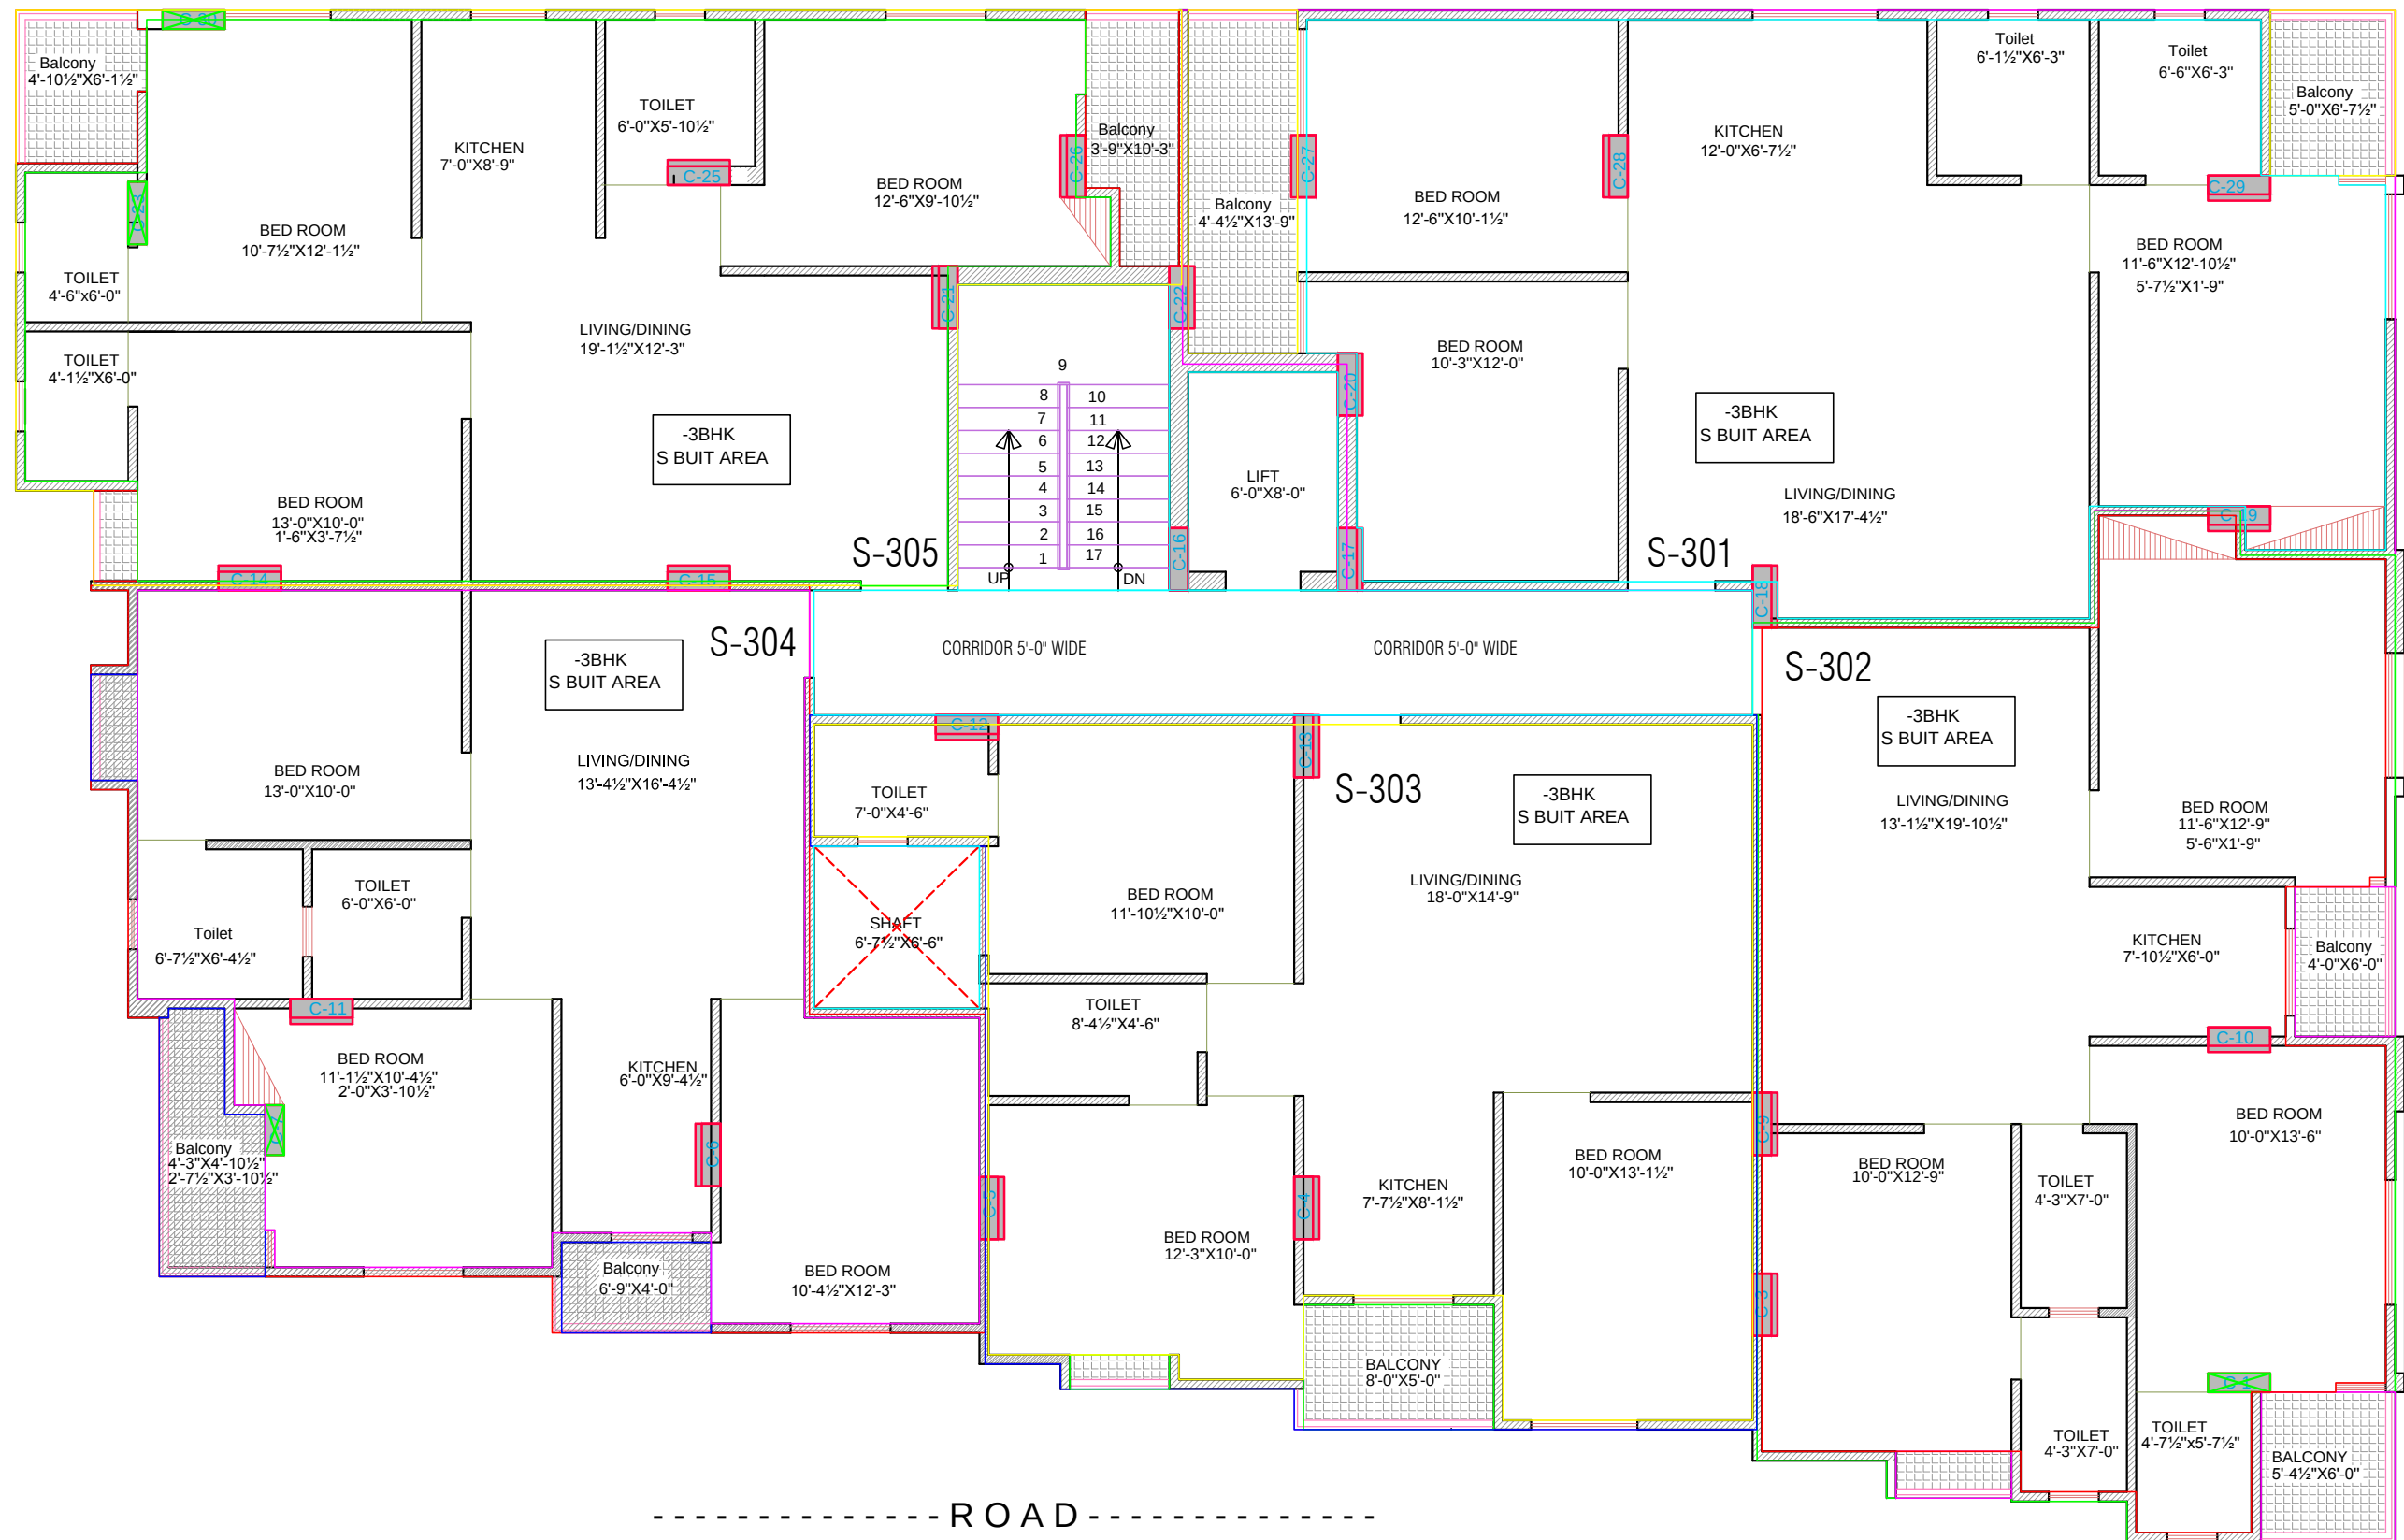


RAMNATHPURI SECOND FLOOR AREA PLAN

AREA IN SQFT	FLAT NO .	S-301 -3BHK	S-302 -3BHK	S-303 -3BHK	S-304 -3BHK	S-305 -3BHK
SALE AREA		1411.13	1266.16	1197.00	1150.45	1274.14
BUILTUP AREA		1061.00	952.00	900.00	865.00	958.00
CARPET AREA		915.35	849.61	817.23	761.39	840.59
BALCONY AREA		94.00	65.00	44.00	68.00	72.00

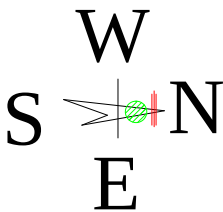



PROJECT :-
 PROPOSED BUILDING AT PLOT NO.79, 80 &
 81, RAMNATHPURI, JAIPUR

ARCHITECT :-
FRANK SQUARE
 ARCHITECTURE | PLANNER | DESIGNER
 C-49 VIDYA APARTMENT PARAS MARG,
 BAPU NAGAR JAIPUR, (RAJ.) Email-alfranksquare@gmail.com
 Mobile-8058123670,9461302542

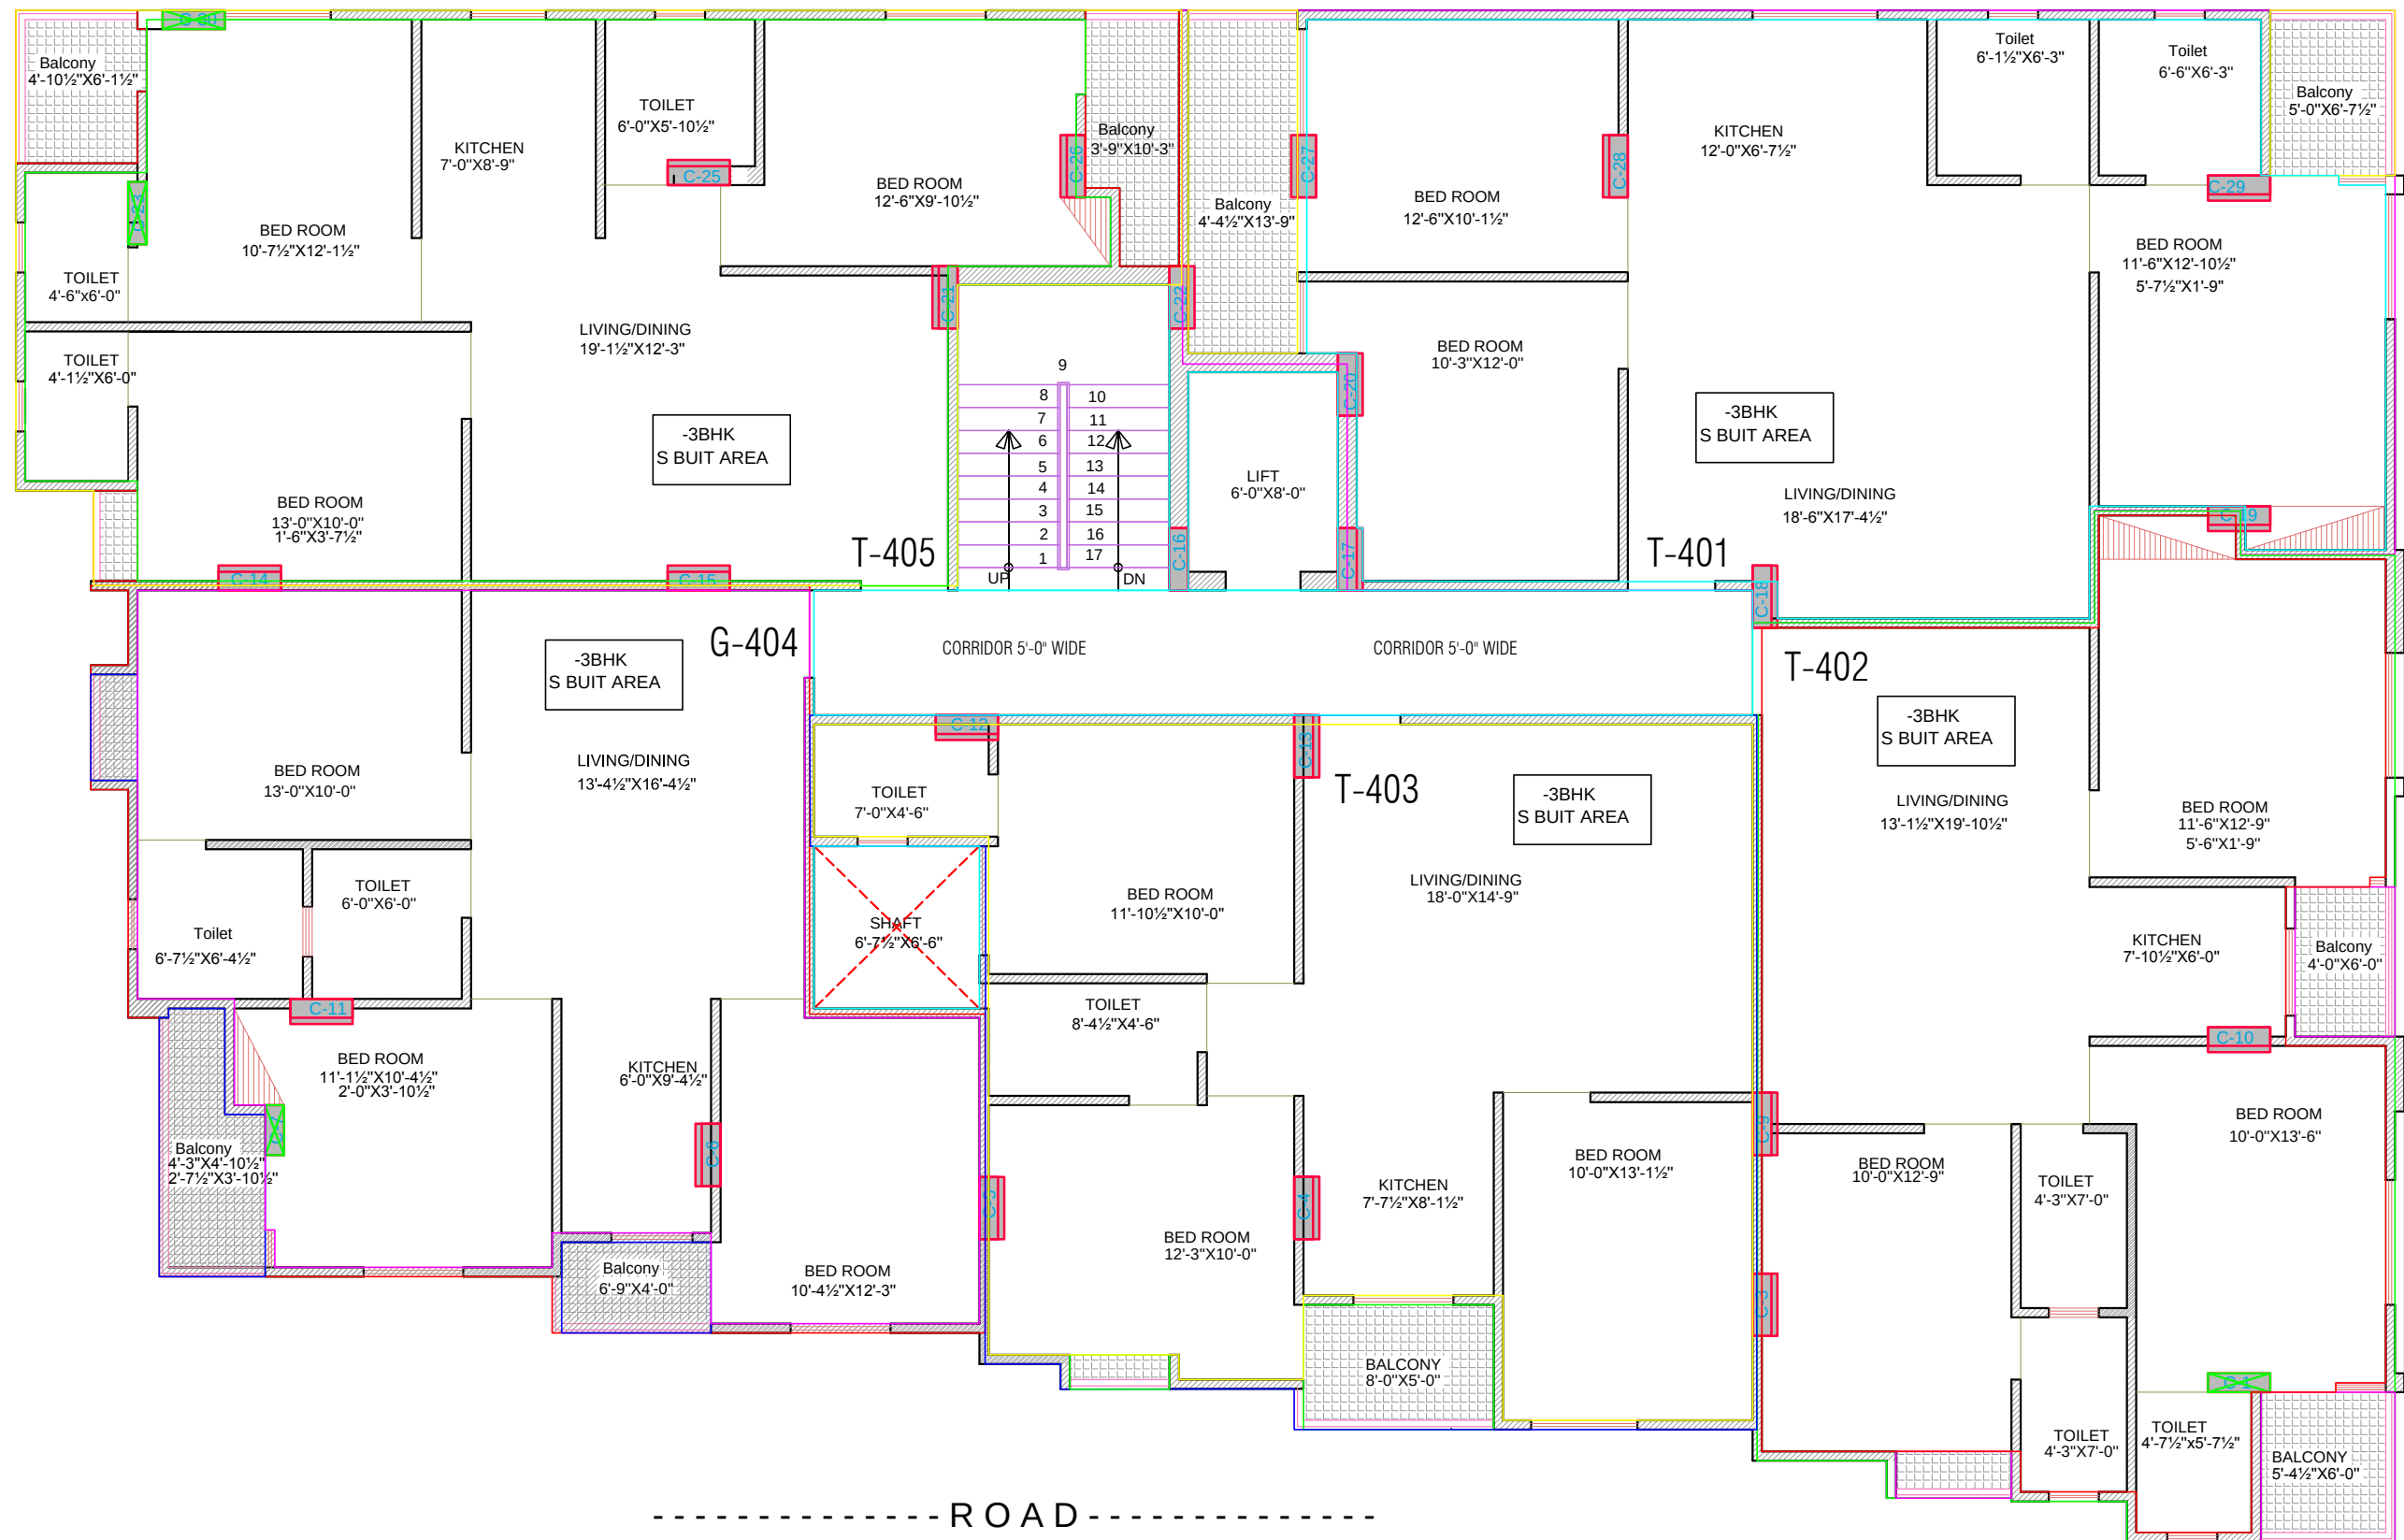


RAMNATHPURI THIRD FLOOR AREA PLAN

AREA IN SQFT	FLAT NO .	T-401 -3BHK	T-402 -3BHK	T-403 -3BHK	T-404 -3BHK	T-405 -3BHK
SALE AREA		1411.13	1266.16	1197.00	1150.45	1274.14
BUILTUP AREA		1061.00	952.00	900.00	865.00	958.00
CARPET AREA		915.35	849.61	817.23	761.39	840.59
BALCONY AREA		94.00	65.00	44.00	68.00	72.00

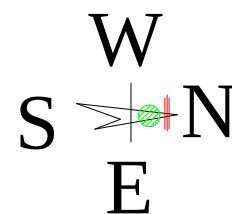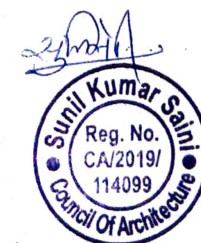


PROJECT :-
PROPOSED BUILDING AT PLOT NO.79, 80 &
81, RAMNATHPURI, JAIPUR

ARCHITECT :-
FRANK SQUARE
ARCHITECTURE | PLANNER | DESIGNER
C-49 VIDYA APARTMENT PARAS MARG,
BAPU NAGAR JAIPUR, (RAJ.) Email-alfranksquare@gmail.com
Mobile-8058123670,9461302542

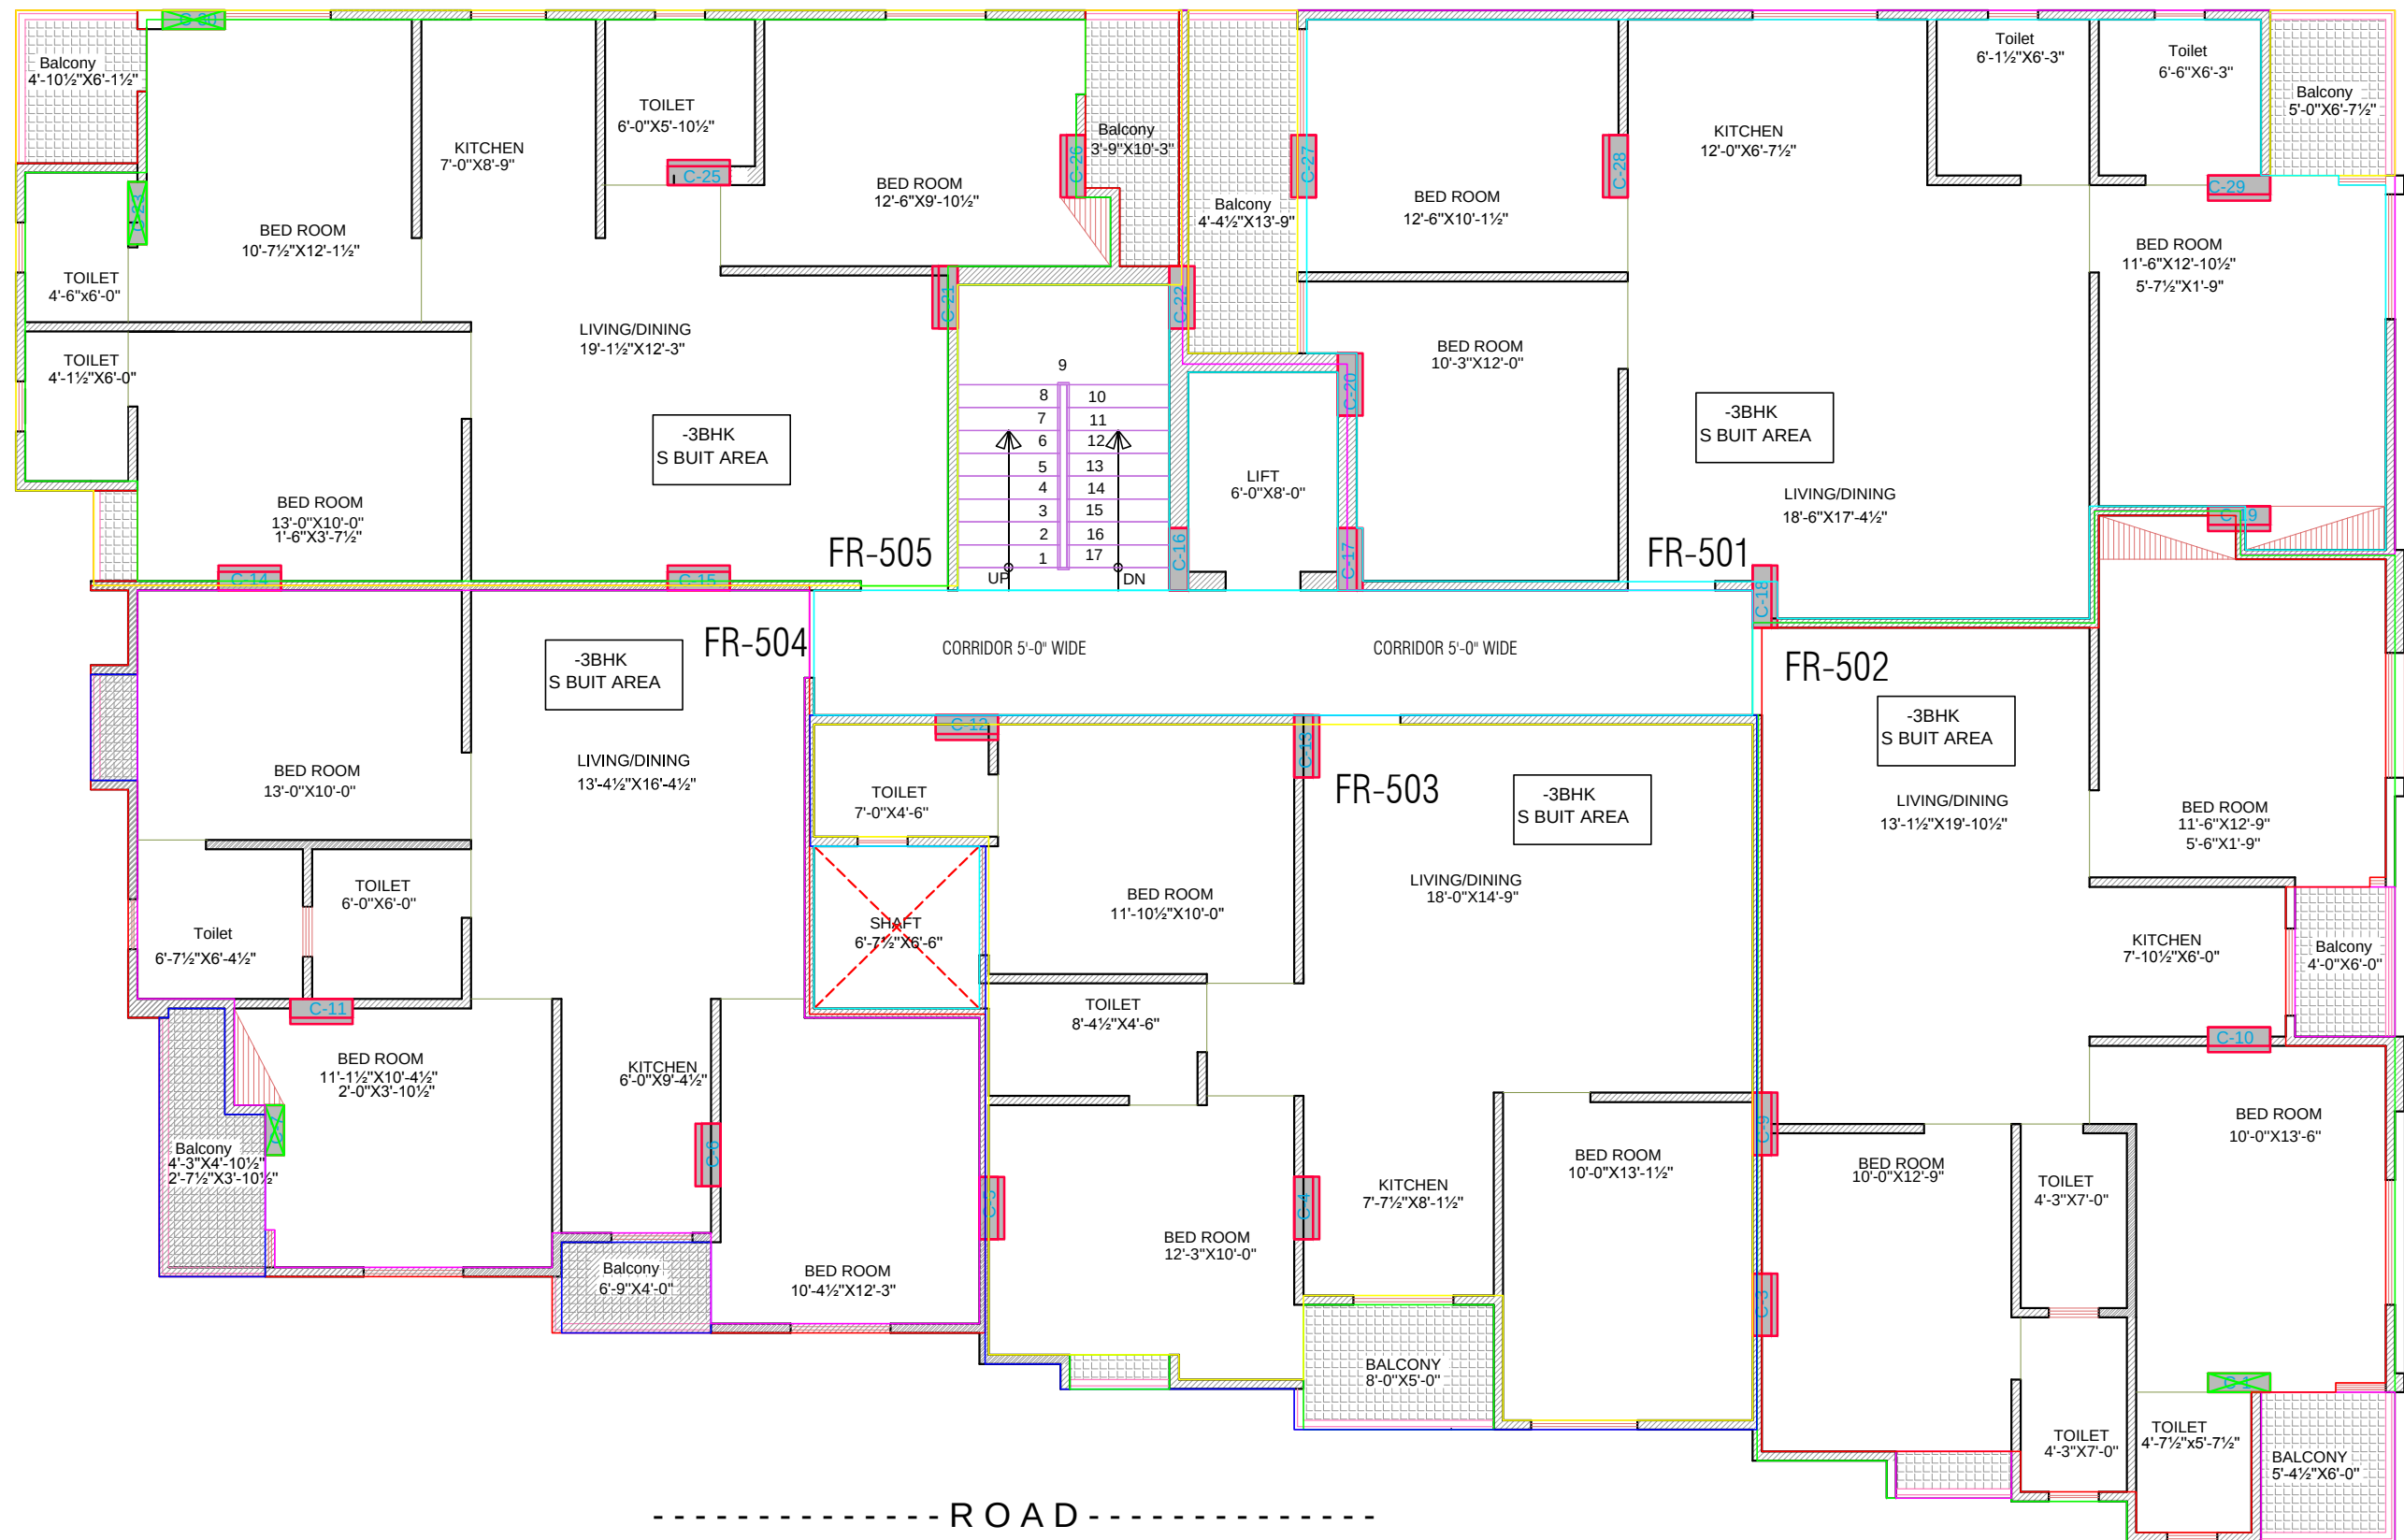

RAMNATHPURI FOURTH FLOOR AREA PLAN

AREA IN SQFT	FLAT NO .	FR-501 -3BHK	FR-502 -3BHK	FR-503 -3BHK	FR-504 -3BHK	FR-505 -3BHK
SALE AREA		1411.13	1266.16	1197.00	1150.45	1274.14
BUILTUP AREA		1061.00	952.00	900.00	865.00	958.00
CARPET AREA		915.35	849.61	817.23	761.39	840.59
BALCONY AREA		94.00	65.00	44.00	68.00	72.00

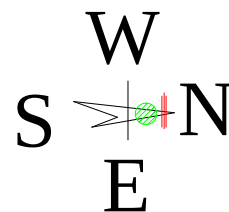


PROJECT :-
PROPOSED BUILDING AT PLOT NO.79, 80 &
81, RAMNATHPURI, JAIPUR

ARCHITECT :-





ARCHITECTURE | PLANNER | DESIGNER
C-49 VIDYA APARTMENT PARAS MARG,
BAPU NAGAR JAIPUR, (RAJ.) Email-alfranksquare@gmail.com
Mobile-8058123670,9461302542

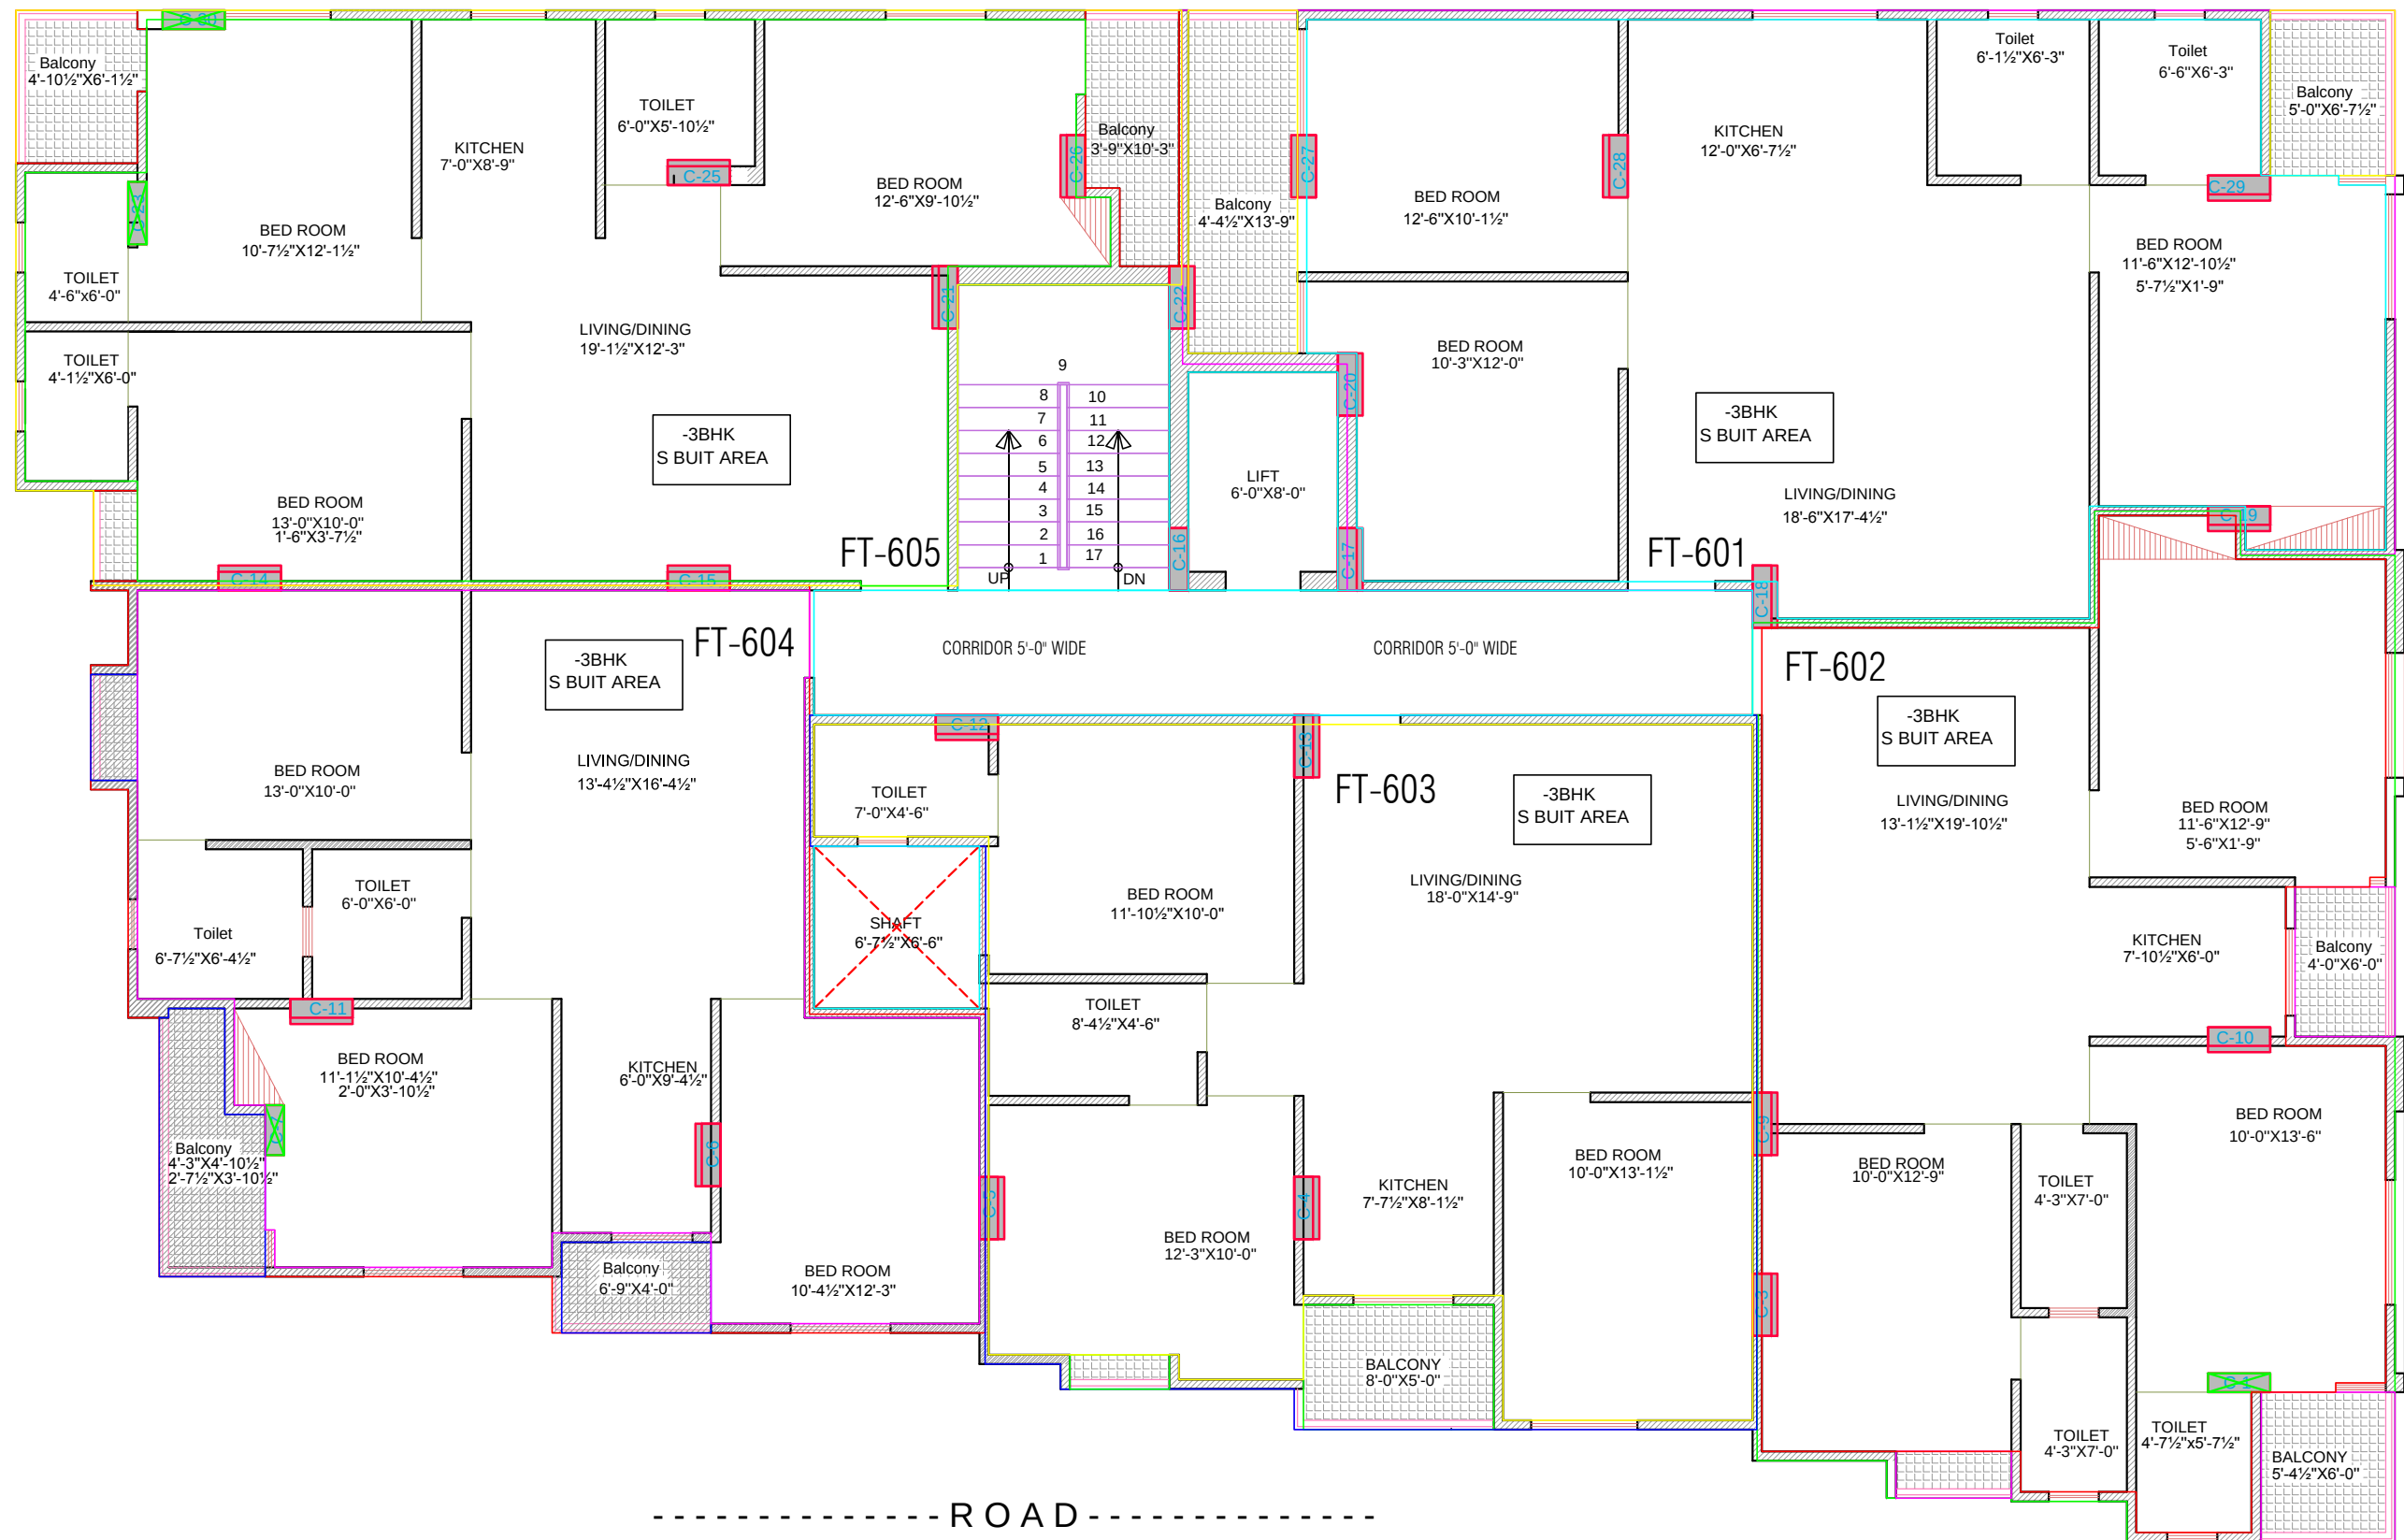

RAMNATHPURI GROUND FLOOR AREA PLAN

AREA IN SQFT	FLAT NO .	FT-601 -3BHK	FT-602 -3BHK	FT-603 -3BHK	FT-604 -3BHK	FT-605 -3BHK
SALE AREA		1411.13	1266.16	1197.00	1150.45	1274.14
BUILTUP AREA		1061.00	952.00	900.00	865.00	958.00
CARPET AREA		915.35	849.61	817.23	761.39	840.59
BALCONY AREA		94.00	65.00	44.00	68.00	72.00

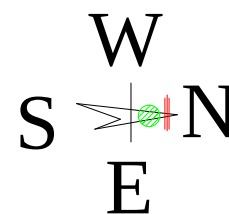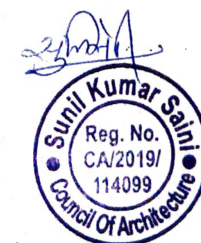

PROJECT :-
PROPOSED BUILDING AT PLOT NO.79, 80 &
81, RAMNATHPURI, JAIPUR

ARCHITECT :-

FRANK SQUARE

ARCHITECTURE | PLANNER | DESIGNER
C-49 VIDYA APARTMENT PARAS MARG,
BAPU NAGAR JAIPUR, (RAJ.) Email-alfranksquare@gmail.com
Mobile-8058123670,9461302542