LAYOUT-PLAN
SCALE: 1"=60'

प्रशासन शहरों के संग अभियान - 2021 के अन्तर्गत

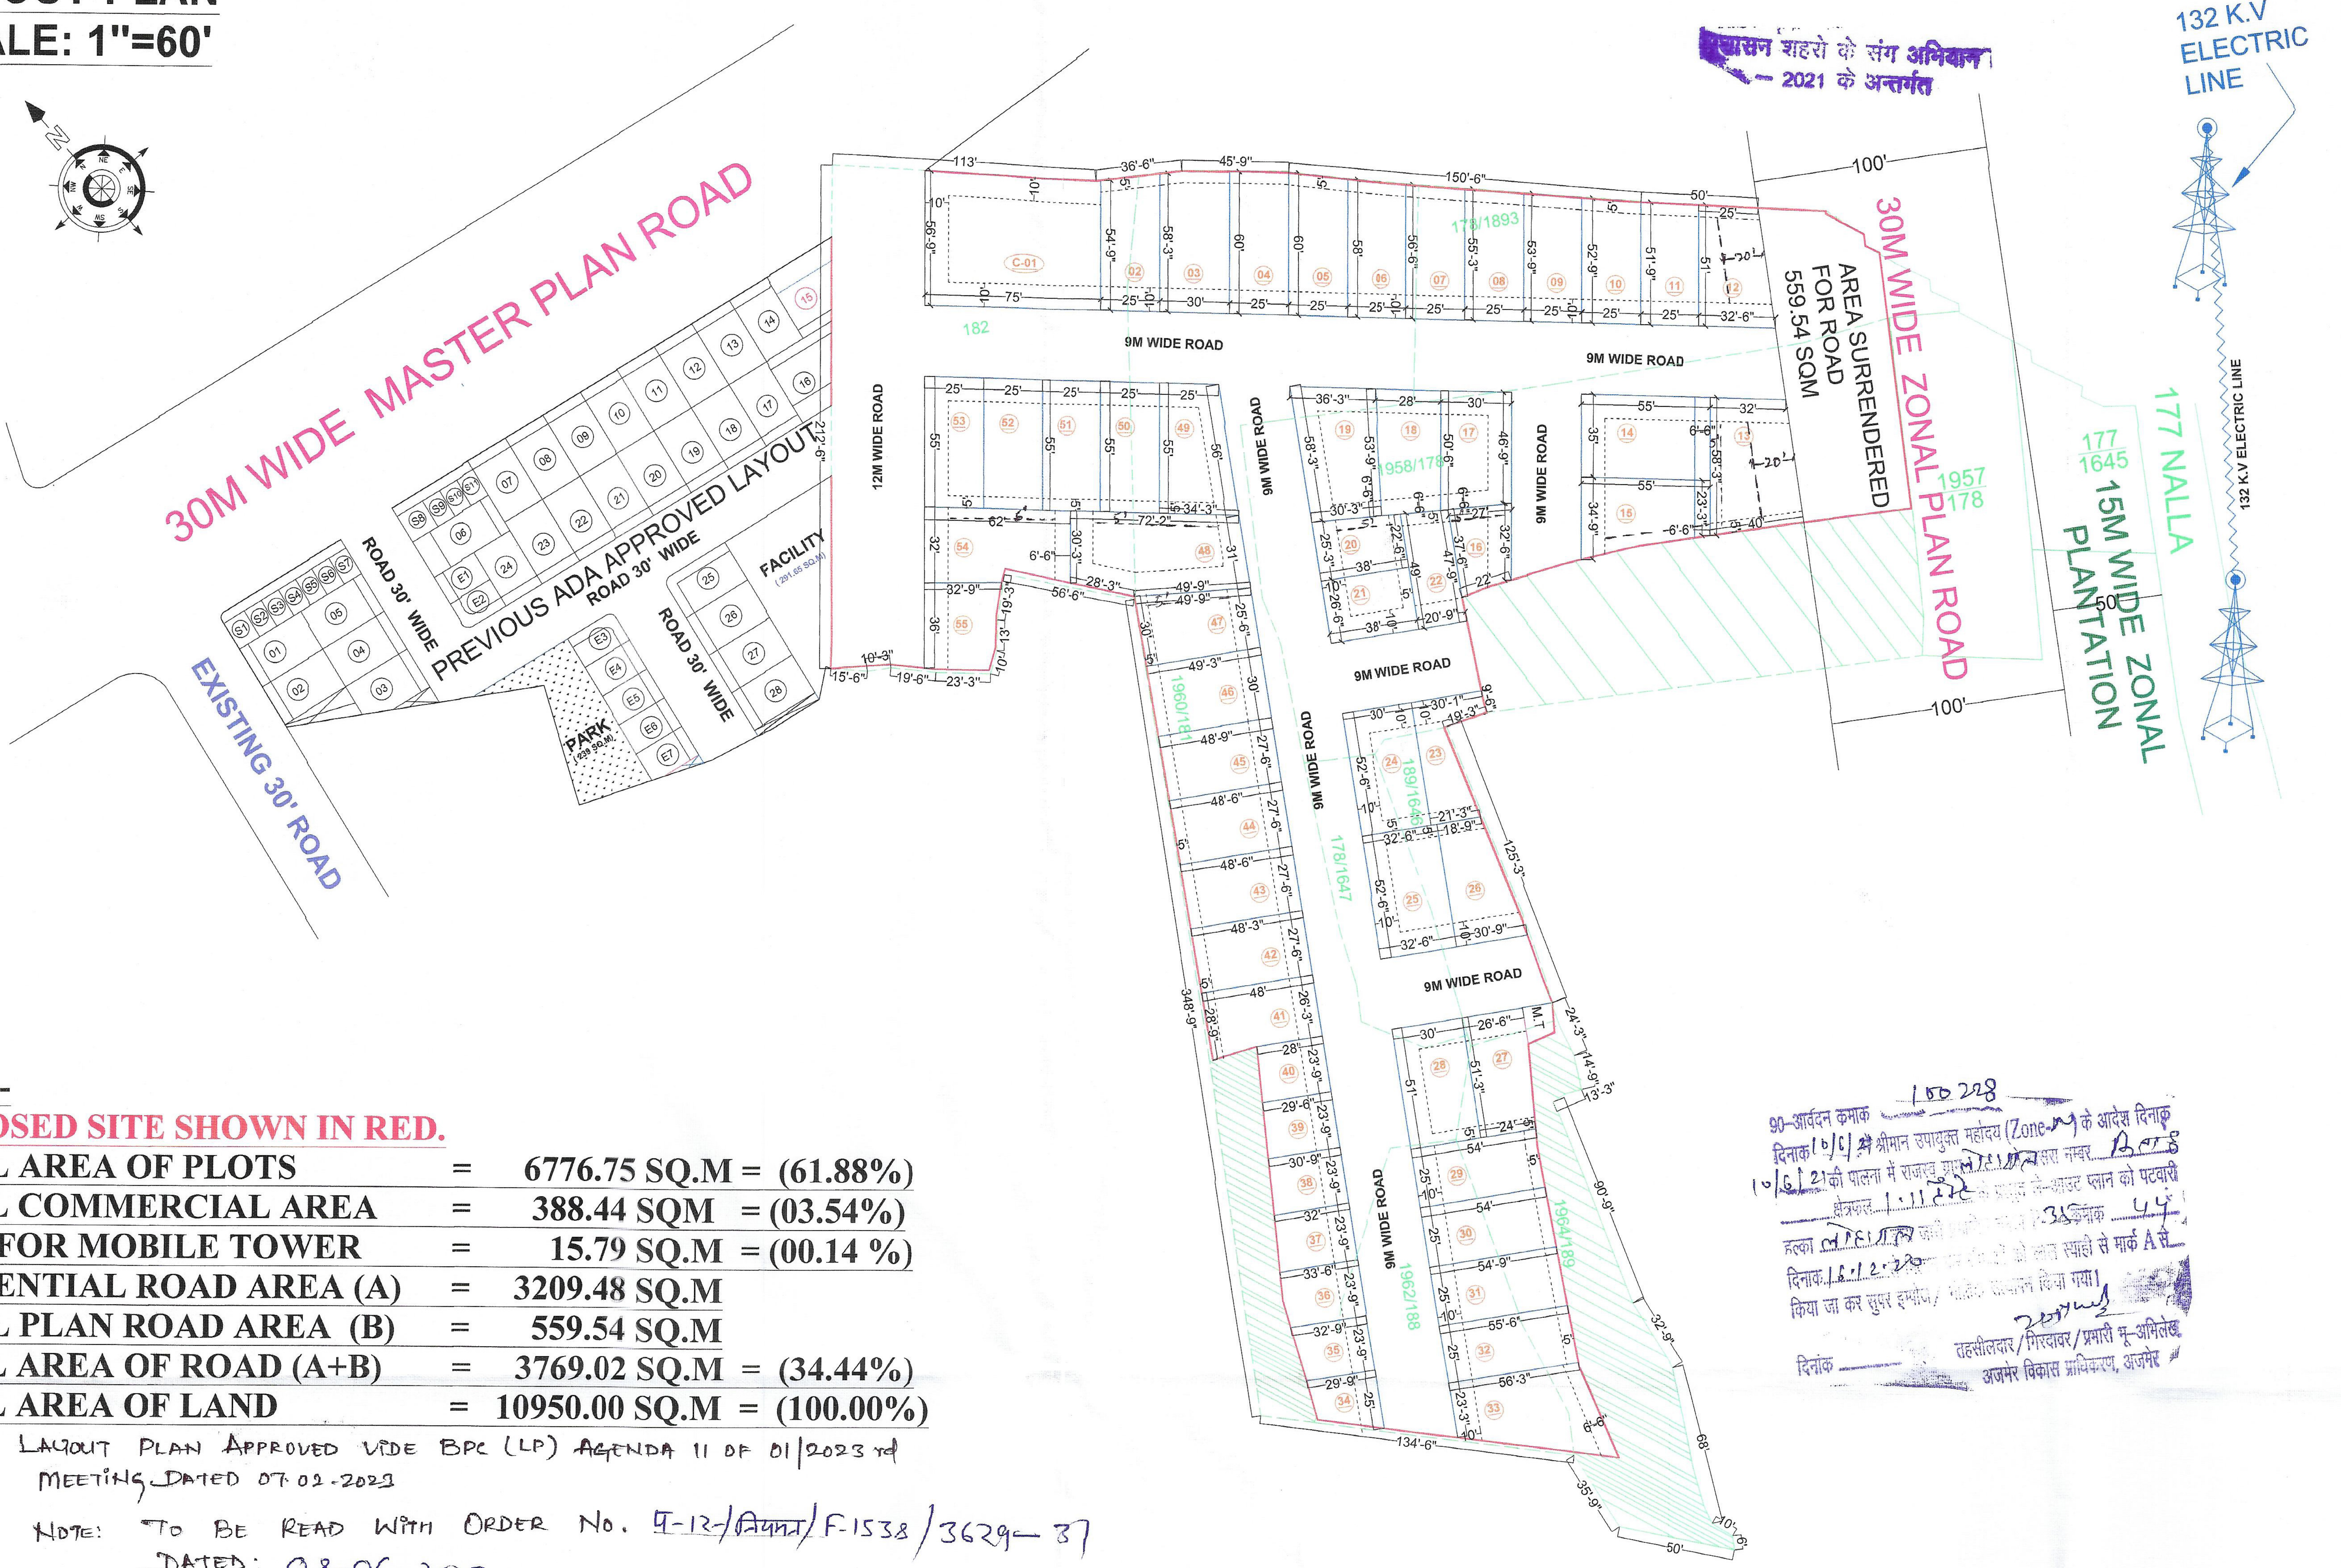

PLOT NO.	PLOT AREA	PLOT NO.	PLOT AREA
C-01	388.44 SQ. M	34	55.74 SQ. M
02	131.22 SQ. M	35	68.95 SQ. M
03	164.78 SQ. M	36	63.08 SQ. M
04	139.35 SQ. M	37	72.26 SQ. M
05	137.03 SQ. M	38	69.22 SQ. M
06	132.96 SQ. M	39	66.46 SQ. M
07	129.77 SQ. M	40	63.43 SQ. M
08	126.57 SQ. M	41	122.63 SQ. M
09	123.67 SQ. M	42	122.95 SQ. M
10	121.35SQ. M	43	123.58 SQ. M
11	113.84 SQ. M	44	123.90 SQ. M
12	136.21 SQ. M	45	124.22 SQ. M
13	194.81 SQ. M	46	136.56 SQ. M
14	178.83 SQ. M	47	127.04 SQ. M
15	148.17 SQ. M	48	228.84 SQ. M
16	77.89 SQ. M	49	151.42 SQ. M
17	135.52 SQ. M	50	127.74 SQ. M
18	135.59 SQ. M	51	127.74 SQ. M
19	171.72 SQ. M	52	127.74 SQ. M
20	84.28 SQ. M	53	127.74 SQ. M
21	93.55 SQ. M	54	171.79 SQ. M
22	93.25 SQ. M	55	103.73 SQ. M
23	94.62 SQ. M		
24	146.32 SQ. M		
25	158.51 SQ. M		
26	120.71 SQ. M		
27	120.22 SQ. M		
28	142.48 SQ. M	MOBILE TOWER	
29	125.41 SQ. M	15.79 SQ. M	
30	126.28 SQ. M		
31	128.03 SQ. M		
32	155.20 SQ. M		
33	181.85 SQ. M		

NOTE:-

PROPOSED SITE SHOWN IN RED.

TOTAL AREA OF PLOTS	=	6776.75 SQ.M	= (61.88%)
TOTAL COMMERCIAL AREA	=	388.44 SQM	= (03.54%)
AREA FOR MOBILE TOWER	=	15.79 SQ.M	= (00.14 %)
RESIDENTIAL ROAD AREA (A)	=	3209.48 SQ.M	
ZONAL PLAN ROAD AREA (B)	=	559.54 SQ.M	
TOTAL AREA OF ROAD (A+B)	=	3769.02 SQ.M	= (34.44%)
TOTAL AREA OF LAND	=	10950.00 SQ.M	= (100.00%)

NOTE: LAYOUT PLAN APPROVED VIDE BPC (LP) AGENDA 11 OF 01/2023 rd MEETING DATED 07.02.2023

NOTE: TO BE READ WITH ORDER NO. प-12-/नियमन/ F-1538/3629-37
DATED: 08-06-2023

90-आवेदन कमाक 100228
दिनांक 10/6/21 श्रीमान उपायुक्त महोदय (Zone-IV) के आदेश दिनाक 10/6/21 की पालना में राजस्व ग्राम लोहागल खसरा नम्बर B.....8
क्षेत्रफल 1.1198 के प्रस्तुत ले-आउट प्लान को पटवारी हल्का लोहागल ..... 35 क्रमांक 44
दिनांक 16.12.20 ..... लाल स्याही से मार्क A से
किया जा कर सुपर इम्पोज / ..... किया गया।
तहसीलदार / गिरदावर / प्रभारी भू-अभिलेख
दिनांक
अजमेर विकास प्राधिकरण, अजमेर

APPLICANT	ARCHITECT	PATWARI/TEHSILDAR	JR. ENGINEER	D/MAN	A.T.P	DIR. PLANNING	DY. COMMISSIONER
For R.S. INFRASTRUCTURE PARTNER	SHRI VIJAY ARCHITECTURAL WORKS REGD. LICENCE HOLDER Near A.D.A. Todarmal Marg, Ajmer M: 9828054544	21 मार्च Ice ADA 20/3/23 21-3-23		9/6/23	07/06/23 सहायक नगर नियोजक अ.वि.प्रा., अजमेर	निदेशक आयोजना अ.वि.प्रा. अजमेर	8/6/2023 हरिताभ कुमार आदित्य उपायुक्त अजमेर विकास प्राधिकरण, अजमेर

LAY-OUT PLAN SHOWING LAND OF KH. NO.182, $\frac{1960}{181}$, $\frac{178}{1893}$, $\frac{1958}{178}$, $\frac{178}{1647}$, $\frac{189}{1646}$, $\frac{1964}{189}$, 1962/188, AT REV. VILL.-LOHAGAL, AJMER FOR RESIDENTIAL HOUSING SCHEME.
BELONGS TO :- FIRM RS INFRASTRUCTURE PARTNERS RAJEEV MALOO & SUNIL BHATI