



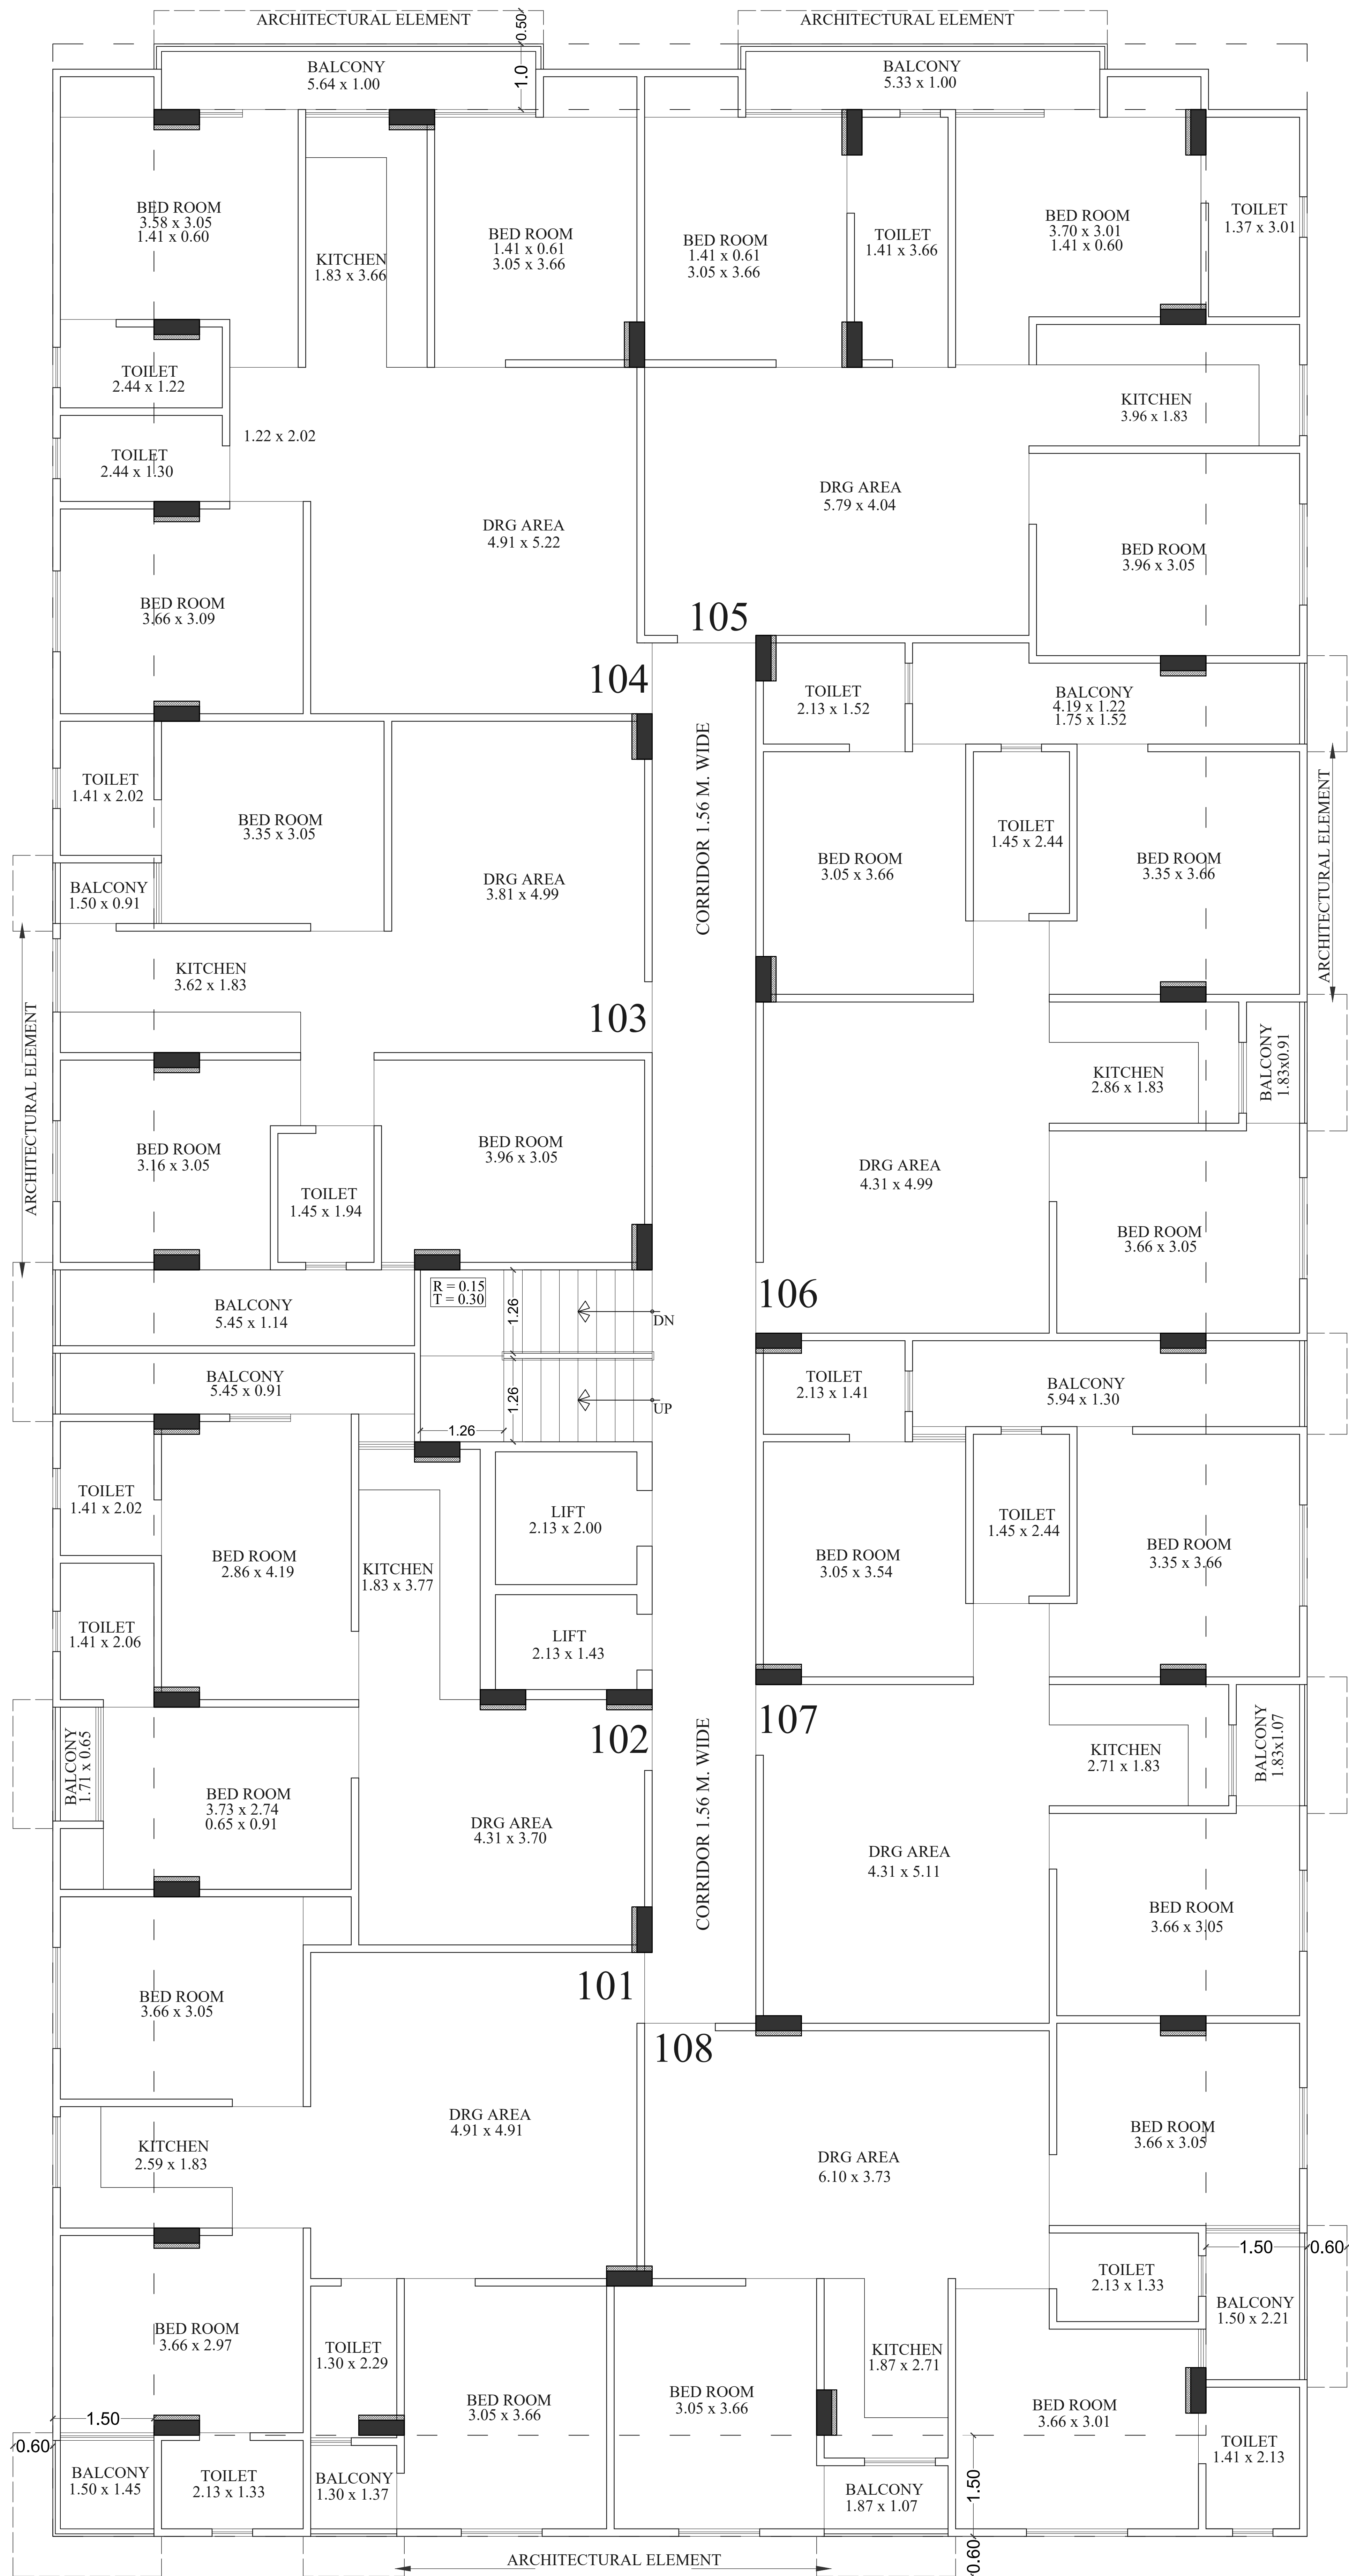


GROUND FLOOR AREA PLAN

| AREA IN SQ.FT | FLAT NO. | 101<br>3BHK | 102<br>2BHK | 103<br>3BHK | 104<br>3BHK | 105<br>3BHK | 106<br>3BHK | 107<br>3BHK | 108<br>3BHK | ADDRESS :-                                                                       |
|---------------|----------|-------------|-------------|-------------|-------------|-------------|-------------|-------------|-------------|----------------------------------------------------------------------------------|
| BUILTUP AREA  |          | =939.39     | = 710.19    | = 910.27    | = 1001.01   | = 1009.07   | = 949.66    | = 948.62    | = 926.83    | PROPOSED BUILDING AT PLOT<br>NO.-37,38,82 & 83,RAILWAY<br>OFFICER COLONY, JAIPUR |
| CARPET AREA   |          | =788.64     | = 572.37    | = 754.96    | = 861.87    | = 862.41    | = 781.67    | = 775.87    | = 758.23    |                                                                                  |
| BALCONY AREA  |          | = 76.08     | = 86.63     | = 95.59     | = 92.30     | = 87.41     | = 124.48    | = 127.48    | = 84.05     |                                                                                  |

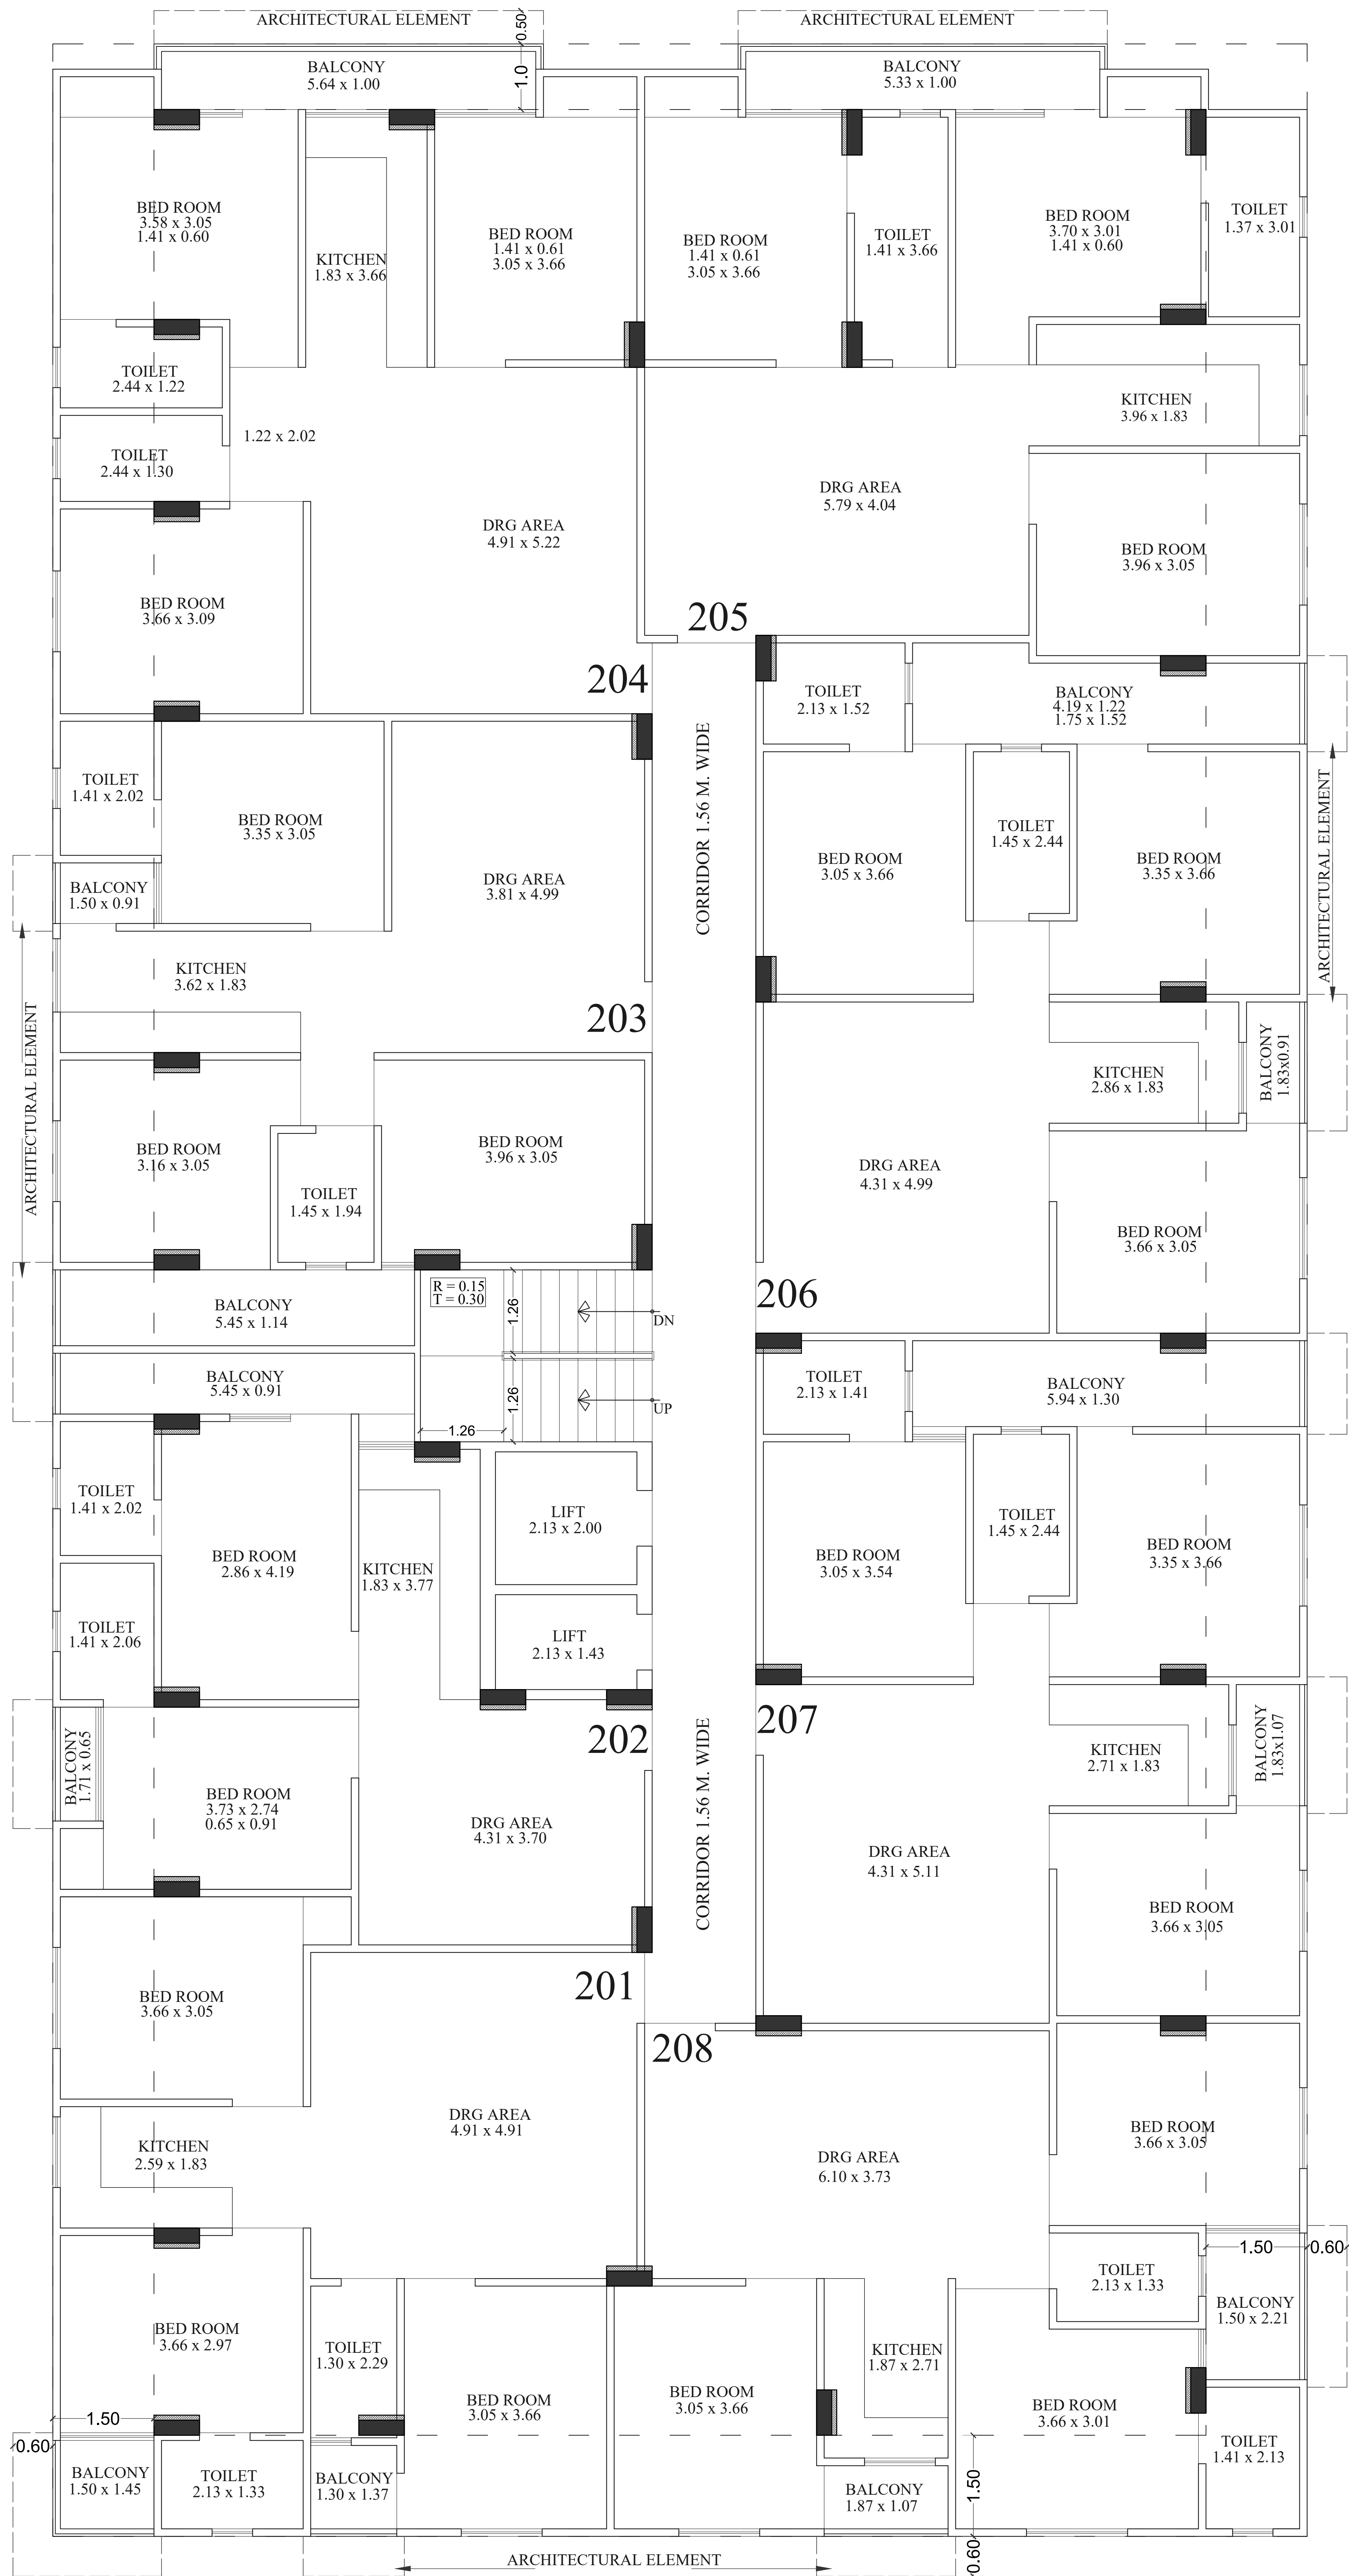


FIRST FLOOR AREA PLAN

| AREA IN SQ.FT | FLAT NO. | 201<br>3BHK | 202<br>2BHK | 203<br>3BHK | 204<br>3BHK | 205<br>3BHK | 206<br>3BHK | 207<br>3BHK | 208<br>3BHK | ADDRESS :-                                                                       |
|---------------|----------|-------------|-------------|-------------|-------------|-------------|-------------|-------------|-------------|----------------------------------------------------------------------------------|
| BUILTUP AREA  |          | =939.39     | = 710.19    | = 910.27    | = 1001.01   | = 1009.07   | = 949.66    | = 948.62    | = 926.83    | PROPOSED BUILDING AT PLOT<br>NO.-37,38,82 & 83,RAILWAY<br>OFFICER COLONY, JAIPUR |
| CARPET AREA   |          | =788.64     | = 572.37    | = 754.96    | = 861.87    | = 862.41    | = 781.67    | = 775.87    | = 758.23    |                                                                                  |
| BALCONY AREA  |          | = 76.08     | = 86.63     | = 95.59     | = 92.30     | = 87.41     | = 124.48    | = 127.48    | = 84.05     |                                                                                  |

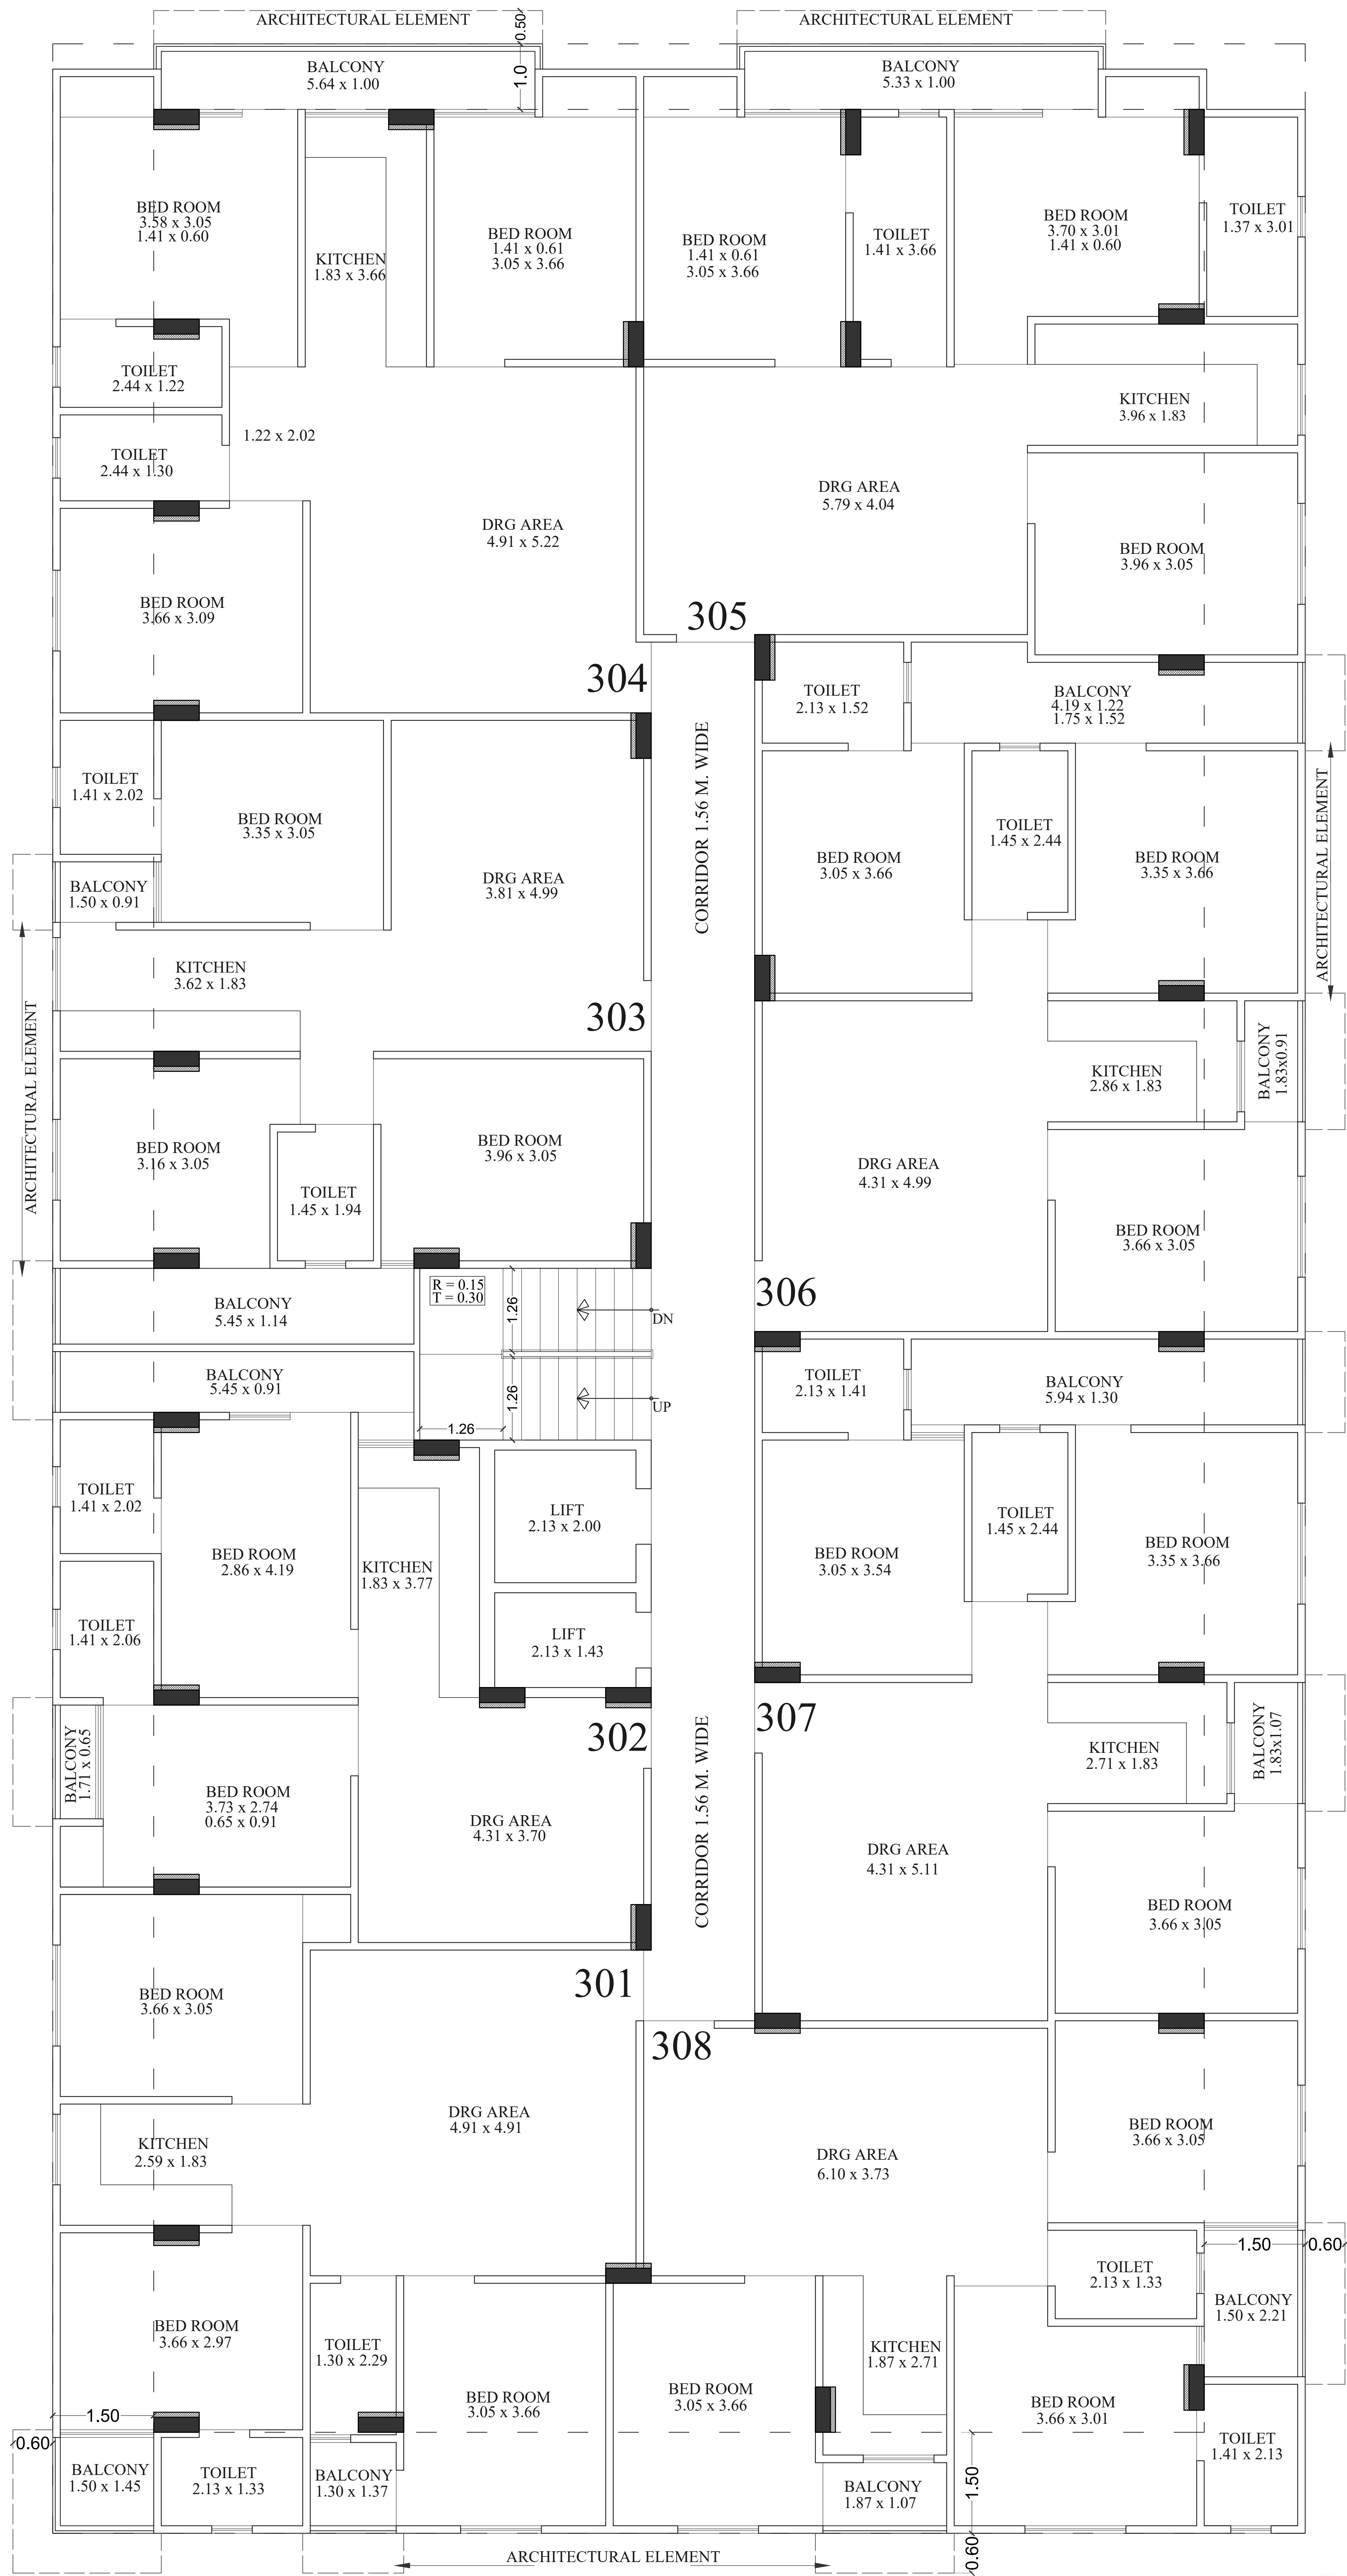


SECOND FLOOR AREA PLAN

| AREA IN SQ.FT | FLAT NO. | 301<br>3BHK | 302<br>2BHK | 303<br>3BHK | 304<br>3BHK | 305<br>3BHK | 306<br>3BHK | 307<br>3BHK | 308<br>3BHK | ADDRESS :-                                                                       |
|---------------|----------|-------------|-------------|-------------|-------------|-------------|-------------|-------------|-------------|----------------------------------------------------------------------------------|
| BUILTUP AREA  |          | =939.39     | = 710.19    | = 910.27    | = 1001.01   | = 1009.07   | = 949.66    | = 948.62    | = 926.83    | PROPOSED BUILDING AT PLOT<br>NO.-37,38,82 & 83,RAILWAY<br>OFFICER COLONY, JAIPUR |
| CARPET AREA   |          | =788.64     | = 572.37    | = 754.96    | = 861.87    | = 862.41    | = 781.67    | = 775.87    | = 758.23    |                                                                                  |
| BALCONY AREA  |          | = 76.08     | = 86.63     | = 95.59     | = 92.30     | = 87.41     | = 124.48    | = 127.48    | = 84.05     |                                                                                  |

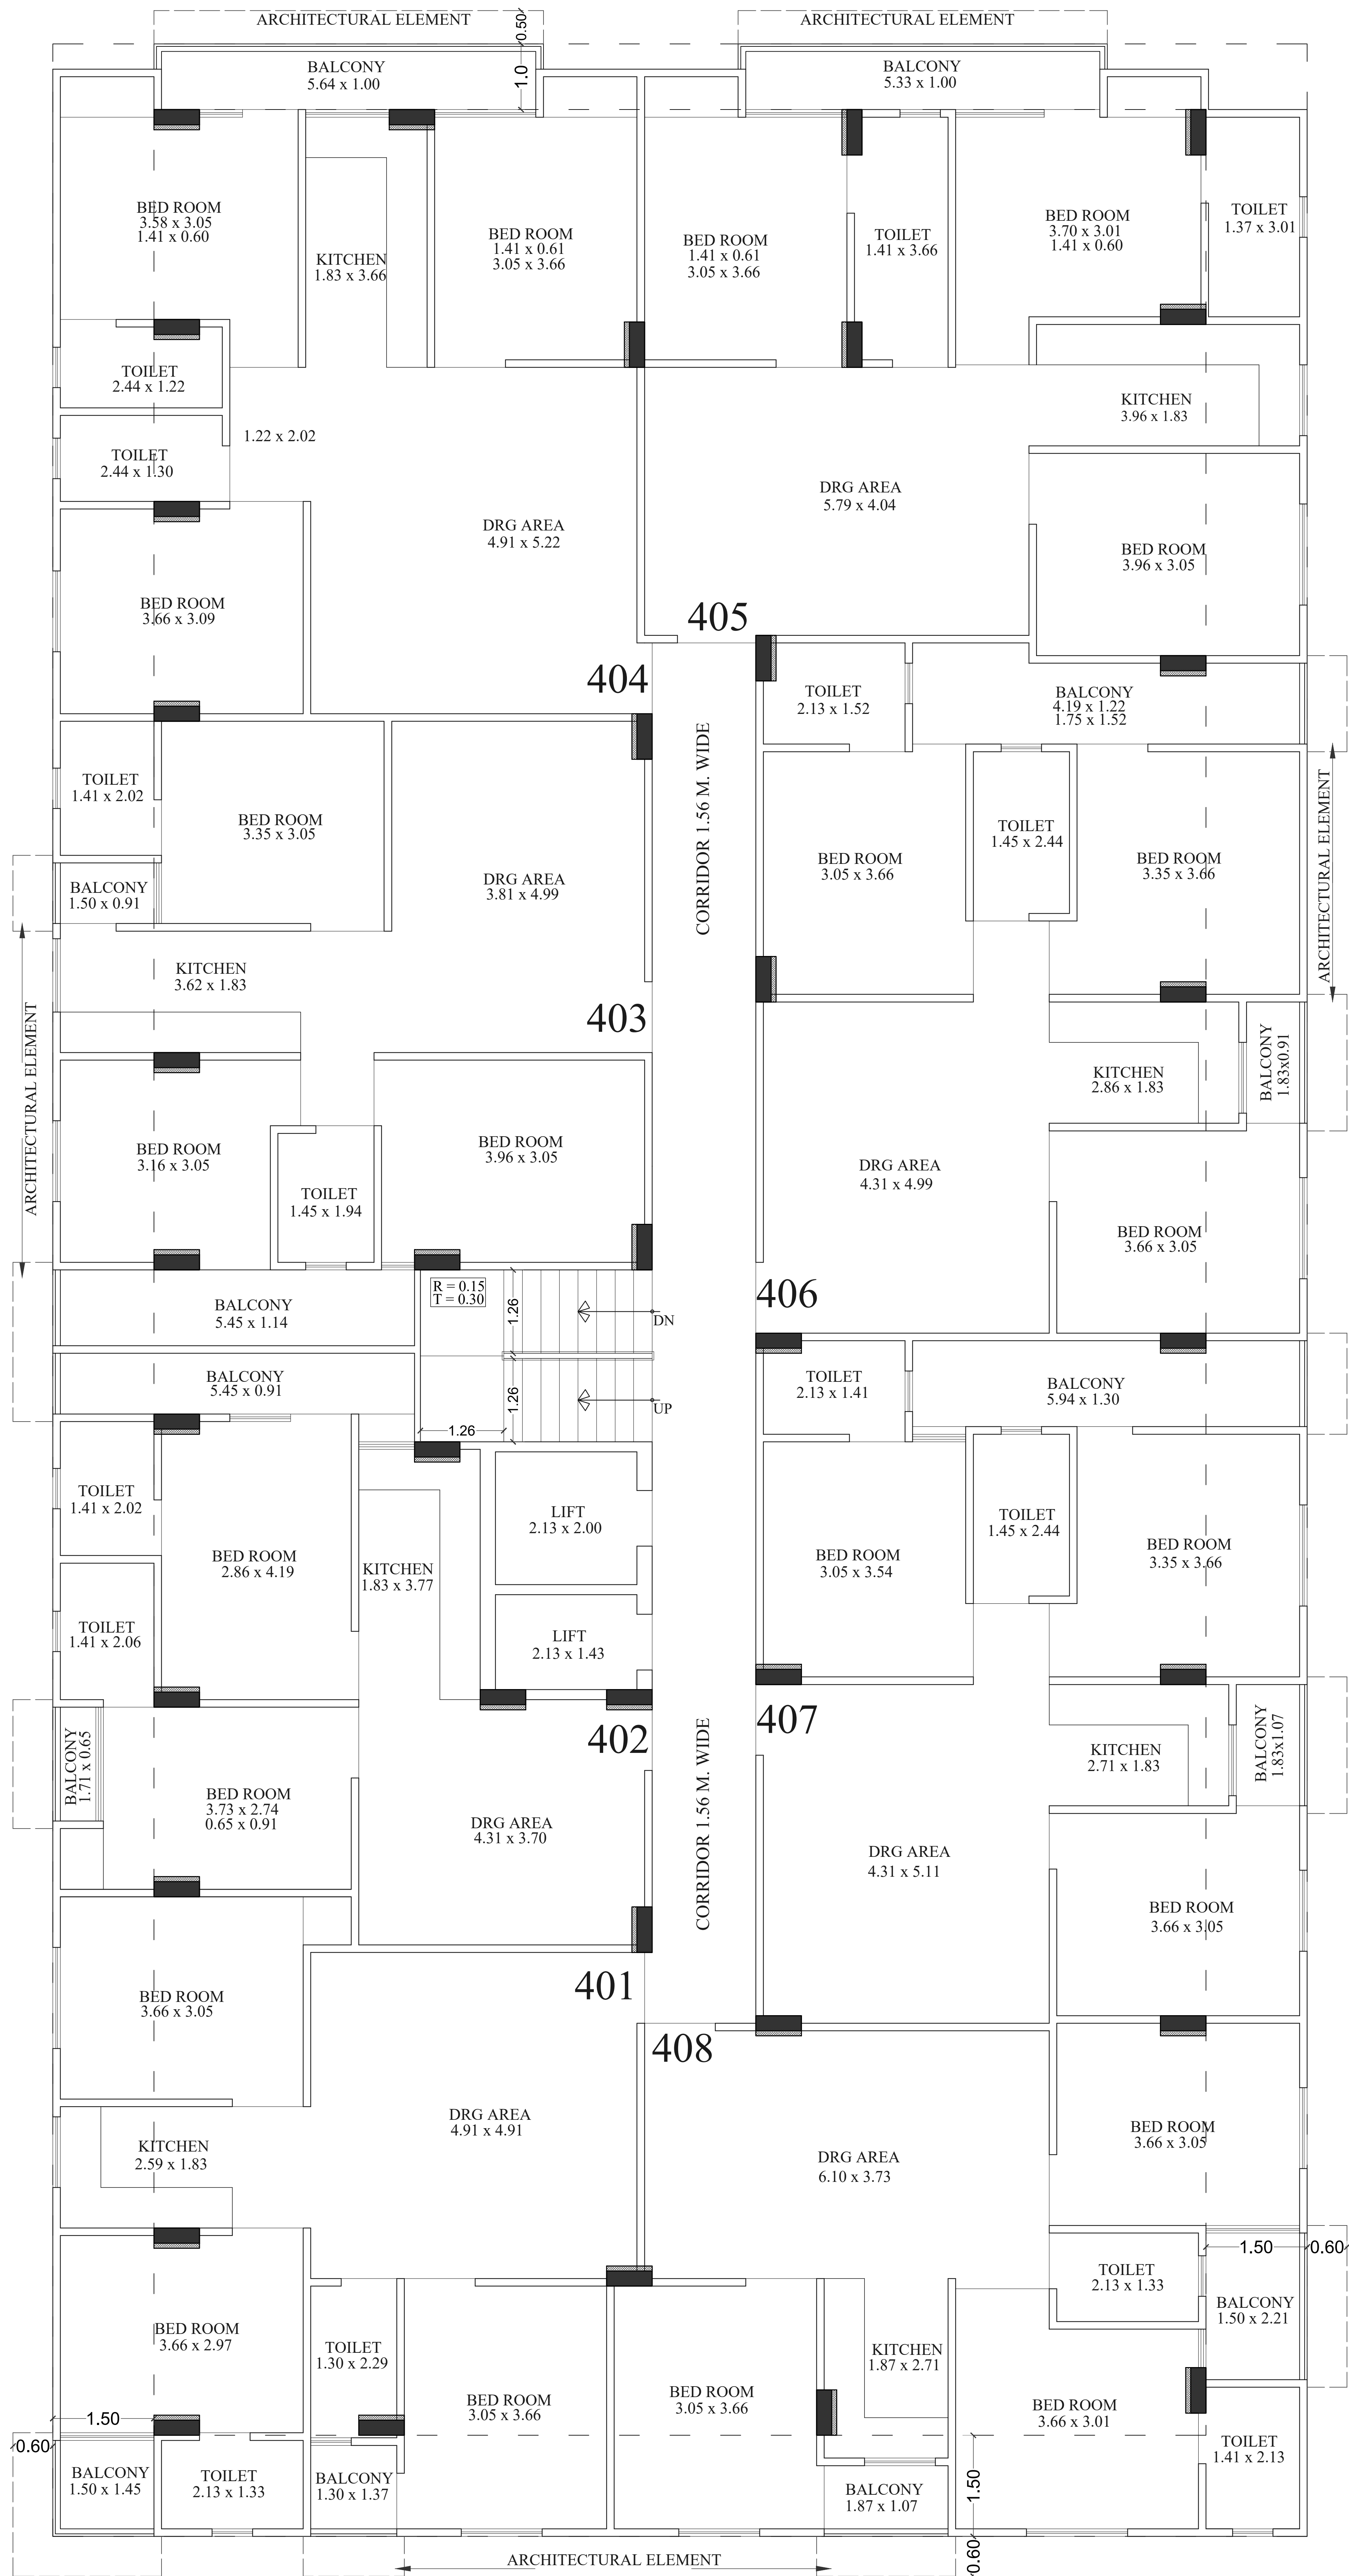


THIRD FLOOR AREA PLAN

| AREA IN SQ.FT | FLAT NO. | 401<br>3BHK | 402<br>2BHK | 403<br>3BHK | 404<br>3BHK | 405<br>3BHK | 406<br>3BHK | 407<br>3BHK | 408<br>3BHK | ADDRESS :-                                                                       |
|---------------|----------|-------------|-------------|-------------|-------------|-------------|-------------|-------------|-------------|----------------------------------------------------------------------------------|
| BUILTUP AREA  |          | =939.39     | = 710.19    | = 910.27    | = 1001.01   | = 1009.07   | = 949.66    | = 948.62    | = 926.83    | PROPOSED BUILDING AT PLOT<br>NO.-37,38,82 & 83,RAILWAY<br>OFFICER COLONY, JAIPUR |
| CARPET AREA   |          | =788.64     | = 572.37    | = 754.96    | = 861.87    | = 862.41    | = 781.67    | = 775.87    | = 758.23    |                                                                                  |
| BALCONY AREA  |          | = 76.08     | = 86.63     | = 95.59     | = 92.30     | = 87.41     | = 124.48    | = 127.48    | = 84.05     |                                                                                  |

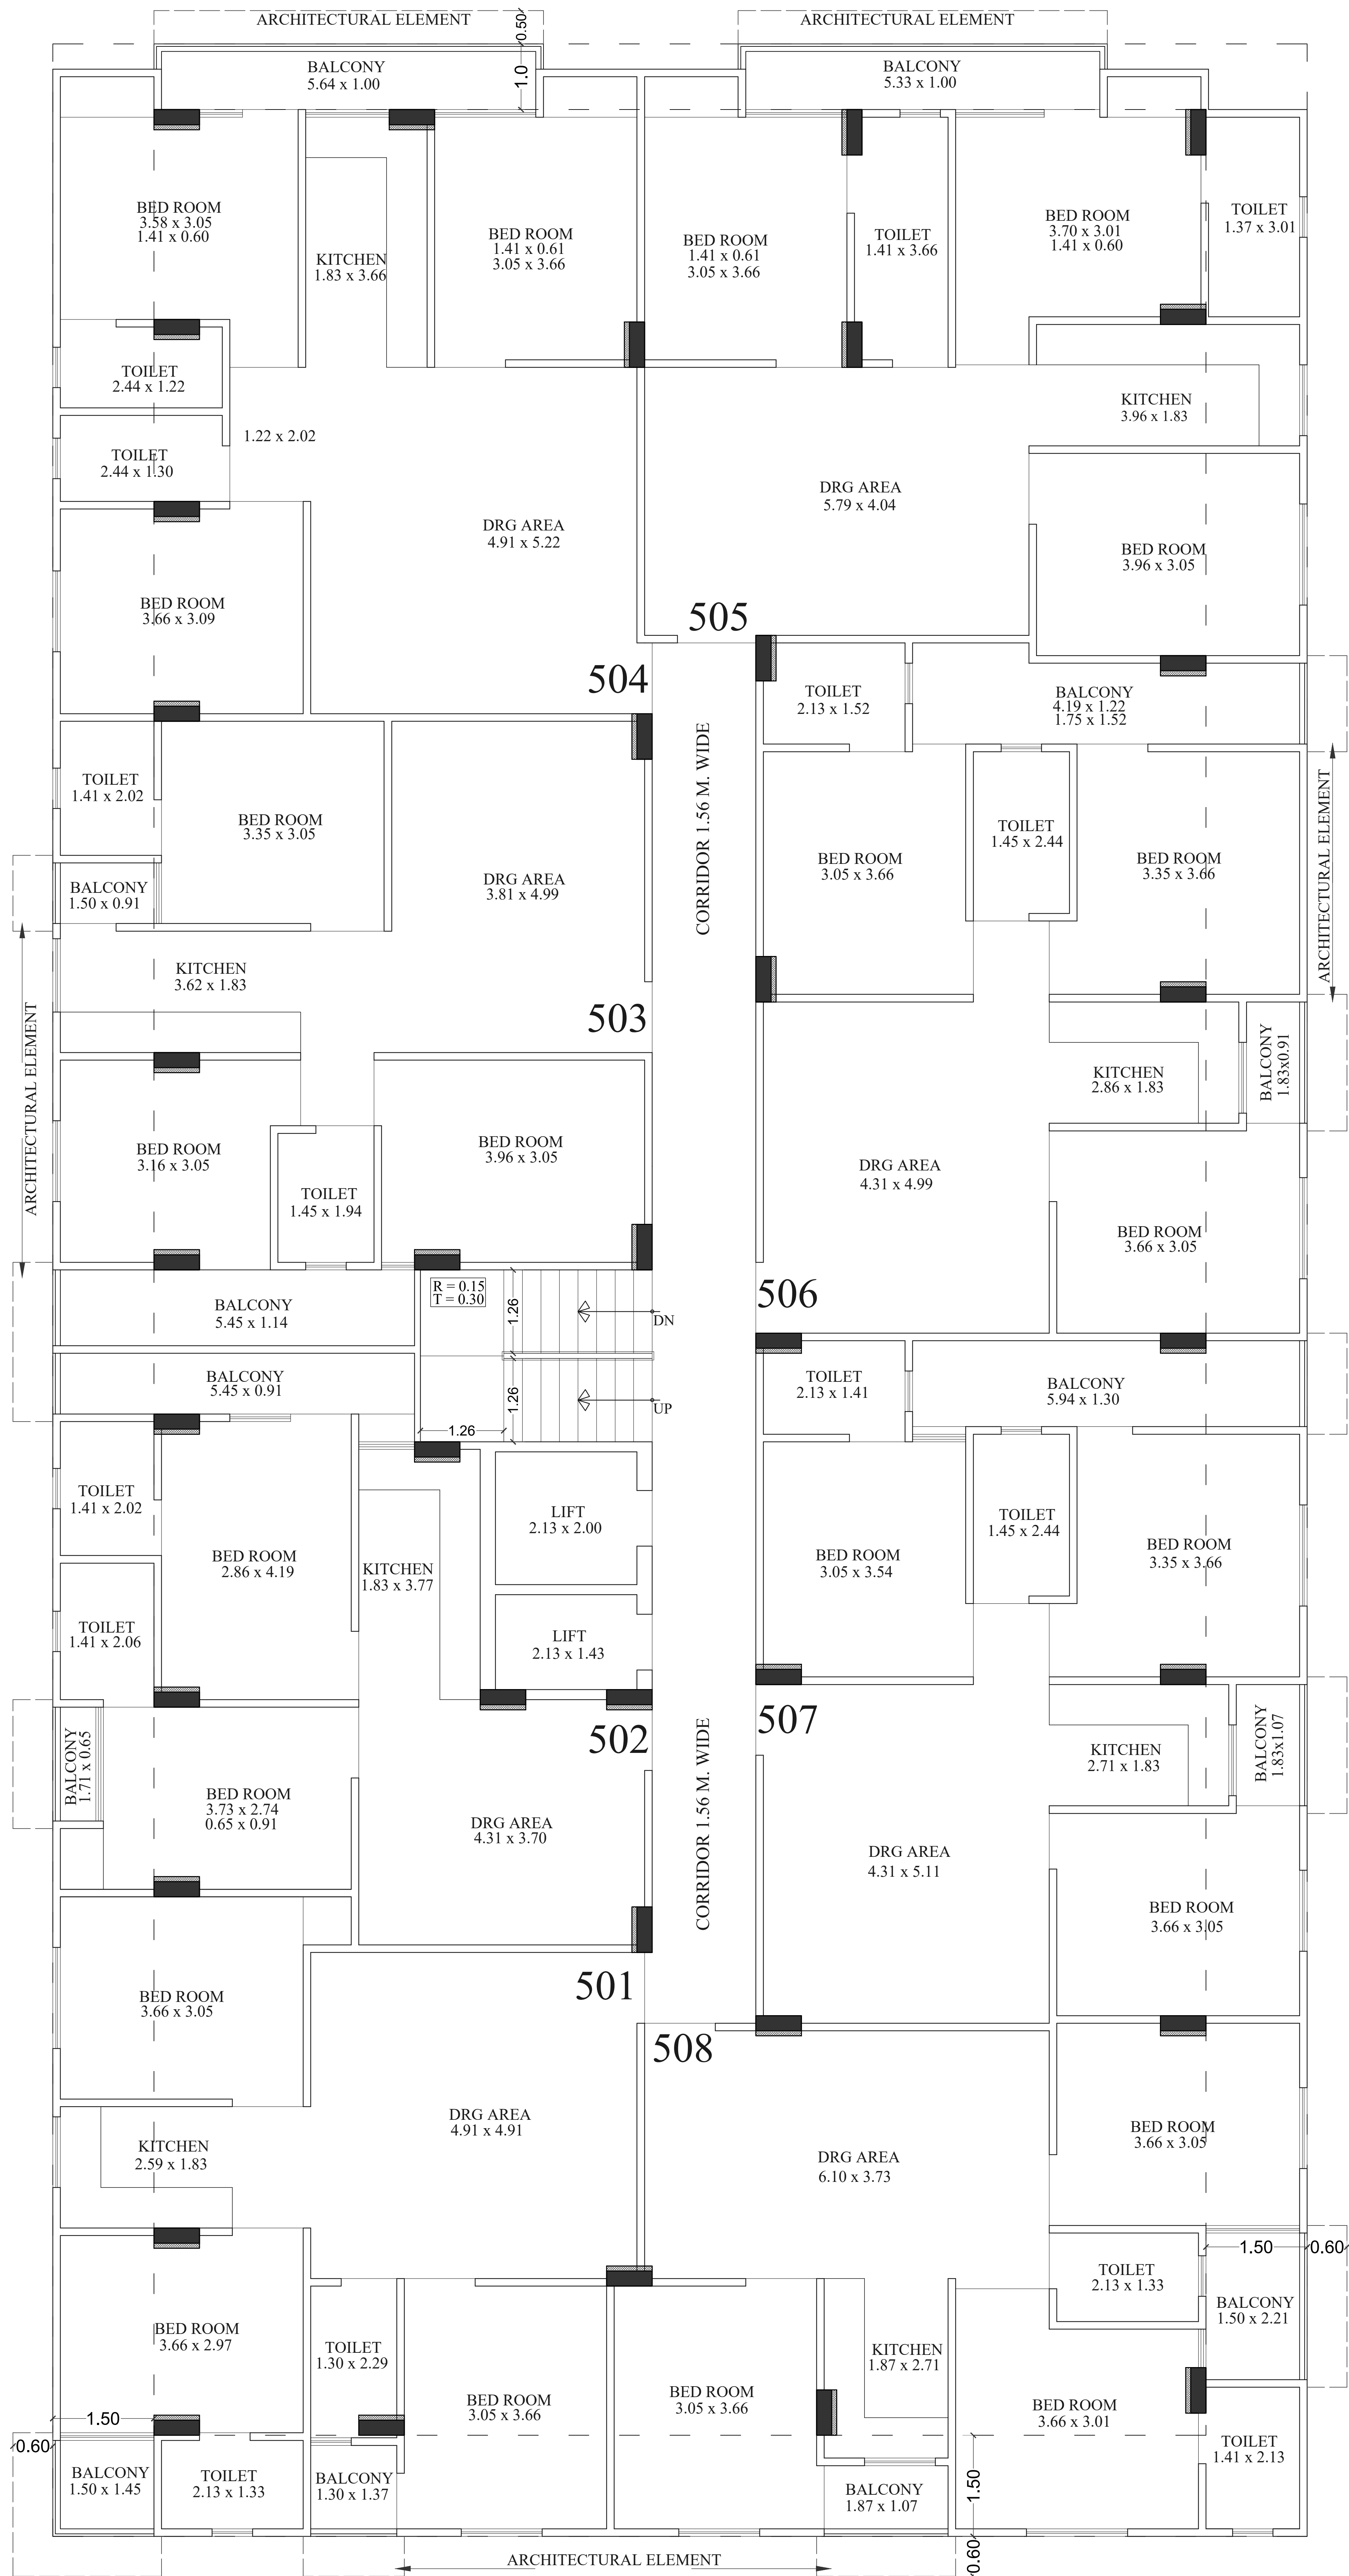

FORTH FLOOR AREA PLAN

| AREA IN SQ.FT | FLAT NO. | 501<br>3BHK | 502<br>2BHK | 503<br>3BHK | 504<br>3BHK | 505<br>3BHK | 506<br>3BHK | 507<br>3BHK | 508<br>3BHK | ADDRESS :-                                                                       |
|---------------|----------|-------------|-------------|-------------|-------------|-------------|-------------|-------------|-------------|----------------------------------------------------------------------------------|
| BUILTUP AREA  |          | =939.39     | = 710.19    | = 910.27    | = 1001.01   | = 1009.07   | = 949.66    | = 948.62    | = 926.83    | PROPOSED BUILDING AT PLOT<br>NO.-37,38,82 & 83,RAILWAY<br>OFFICER COLONY, JAIPUR |
| CARPET AREA   |          | =788.64     | = 572.37    | = 754.96    | = 861.87    | = 862.41    | = 781.67    | = 775.87    | = 758.23    |                                                                                  |
| BALCONY AREA  |          | = 76.08     | = 86.63     | = 95.59     | = 92.30     | = 87.41     | = 124.48    | = 127.48    | = 84.05     |                                                                                  |

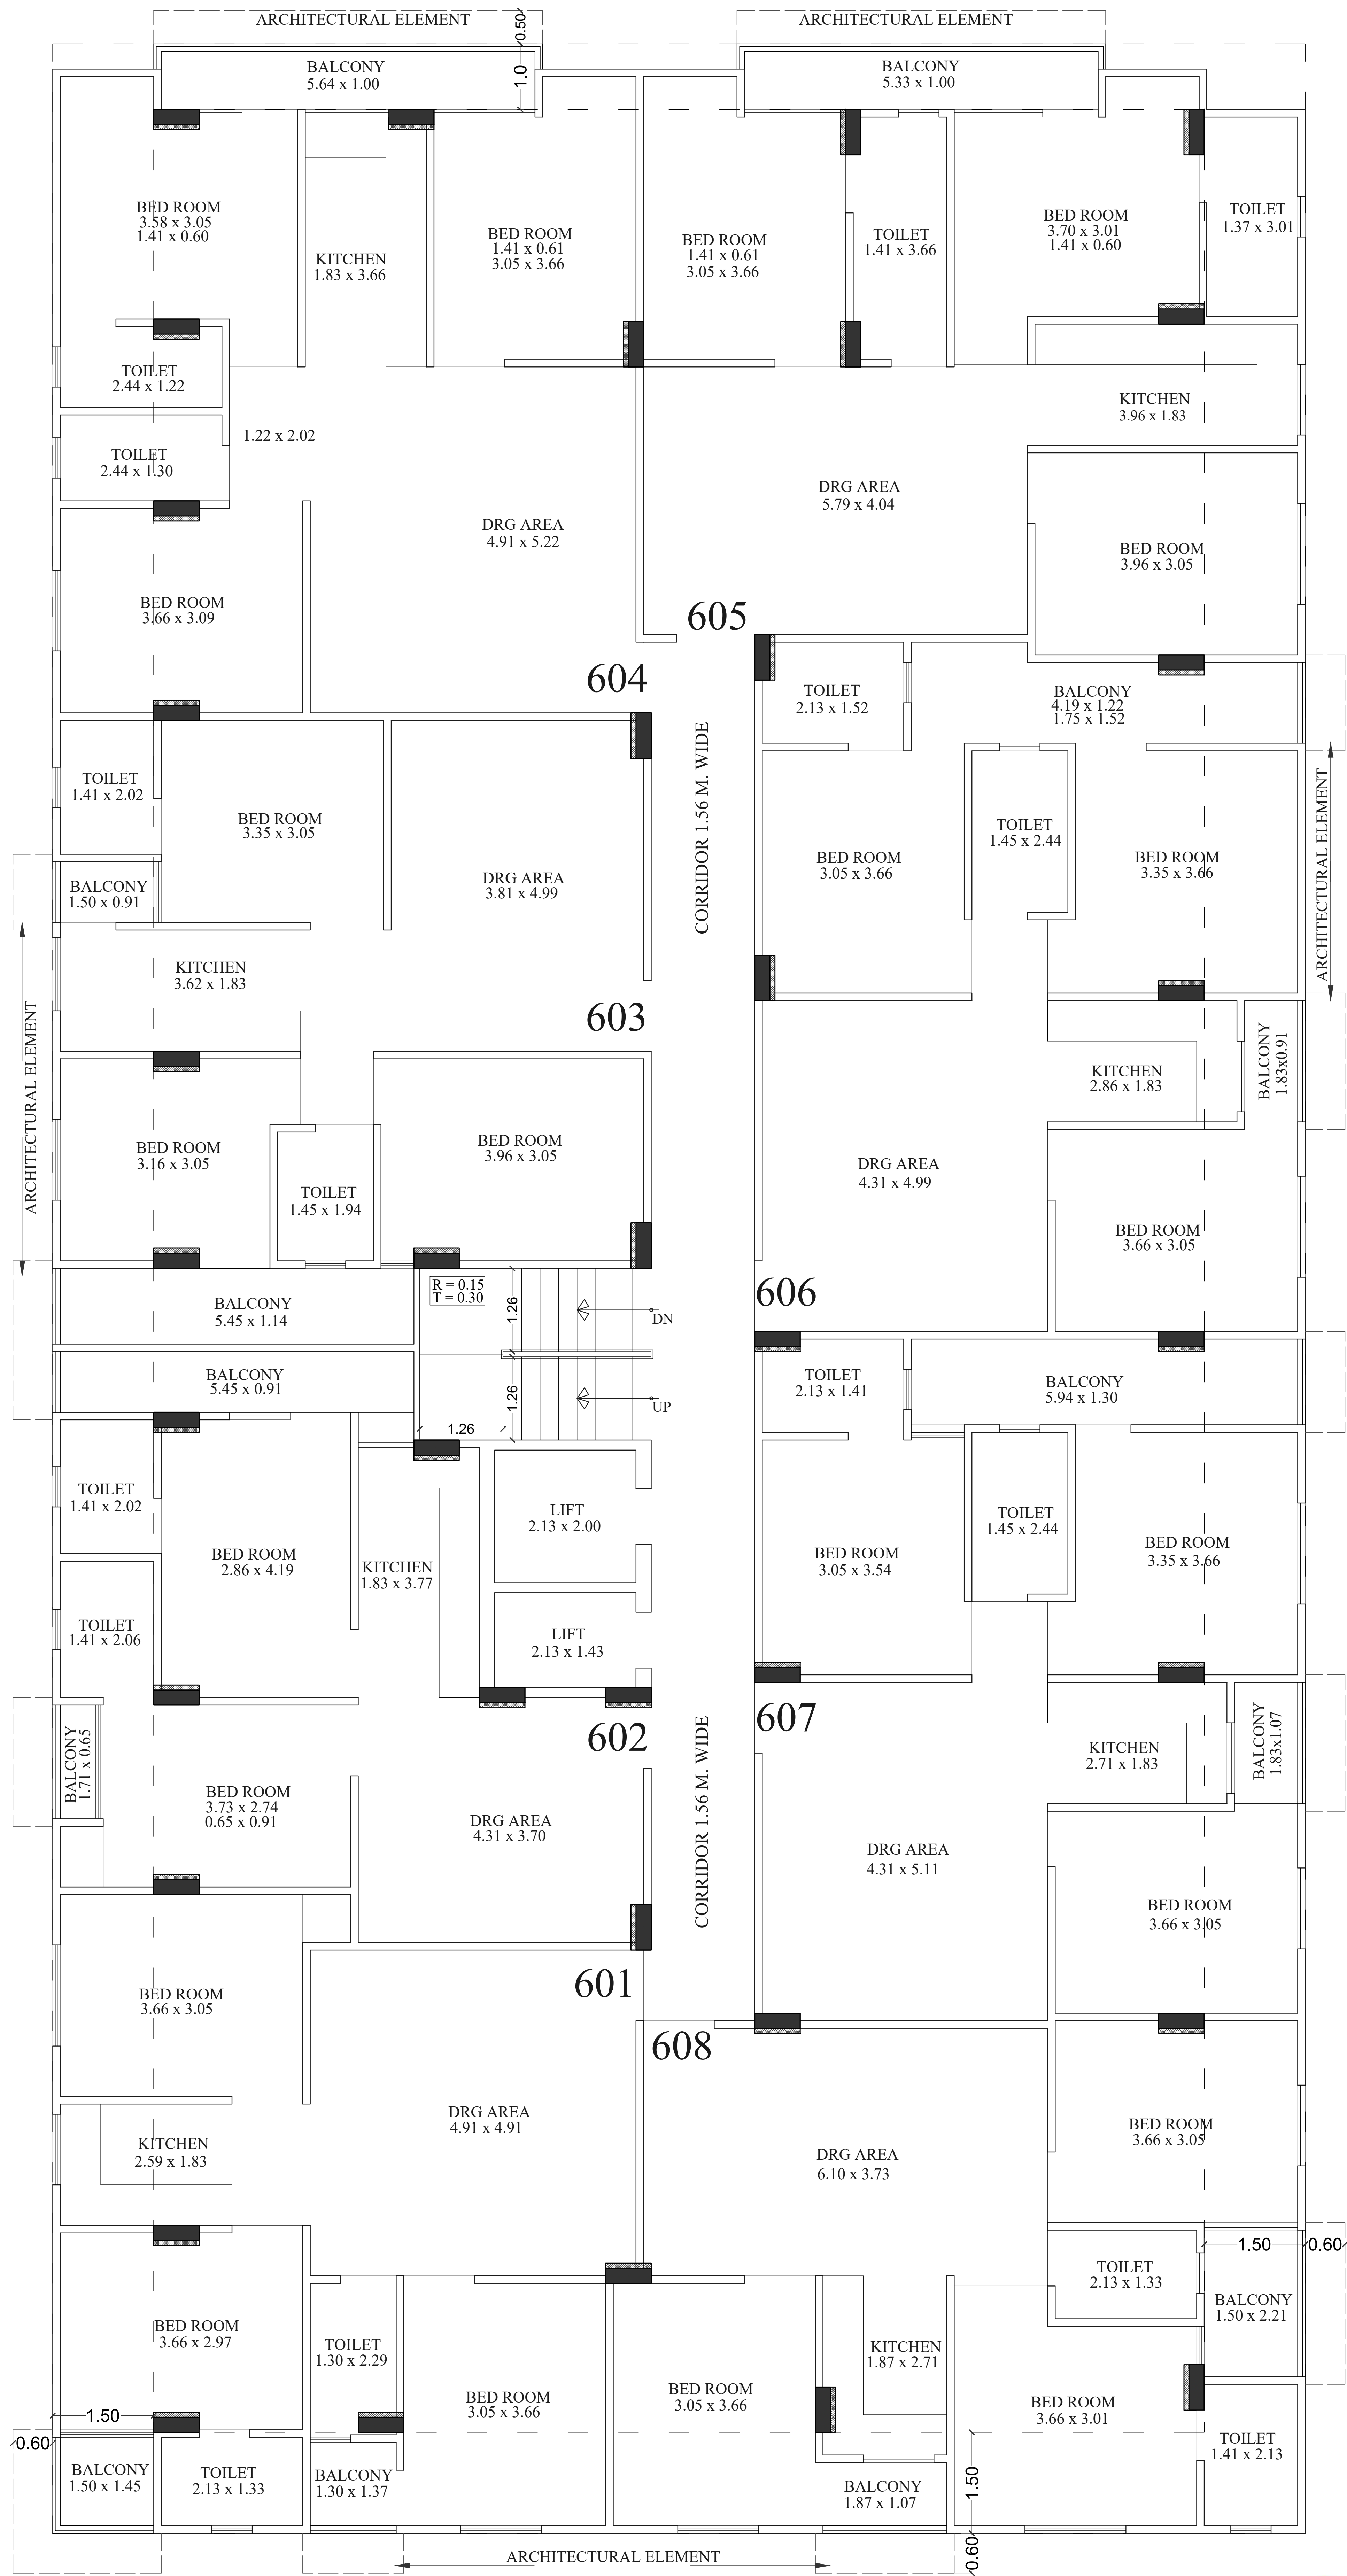

FIFTH FLOOR AREA PLAN

| AREA IN SQ.FT | FLAT NO. | 601<br>3BHK | 602<br>2BHK | 603<br>3BHK | 604<br>3BHK | 605<br>3BHK | 606<br>3BHK | 607<br>3BHK | 608<br>3BHK | ADDRESS :-                                                                       |
|---------------|----------|-------------|-------------|-------------|-------------|-------------|-------------|-------------|-------------|----------------------------------------------------------------------------------|
| BUILTUP AREA  |          | =939.39     | = 710.19    | = 910.27    | = 1001.01   | = 1009.07   | = 949.66    | = 948.62    | = 926.83    | PROPOSED BUILDING AT PLOT<br>NO.-37,38,82 & 83,RAILWAY<br>OFFICER COLONY, JAIPUR |
| CARPET AREA   |          | =788.64     | = 572.37    | = 754.96    | = 861.87    | = 862.41    | = 781.67    | = 775.87    | = 758.23    |                                                                                  |
| BALCONY AREA  |          | = 76.08     | = 86.63     | = 95.59     | = 92.30     | = 87.41     | = 124.48    | = 127.48    | = 84.05     |                                                                                  |