

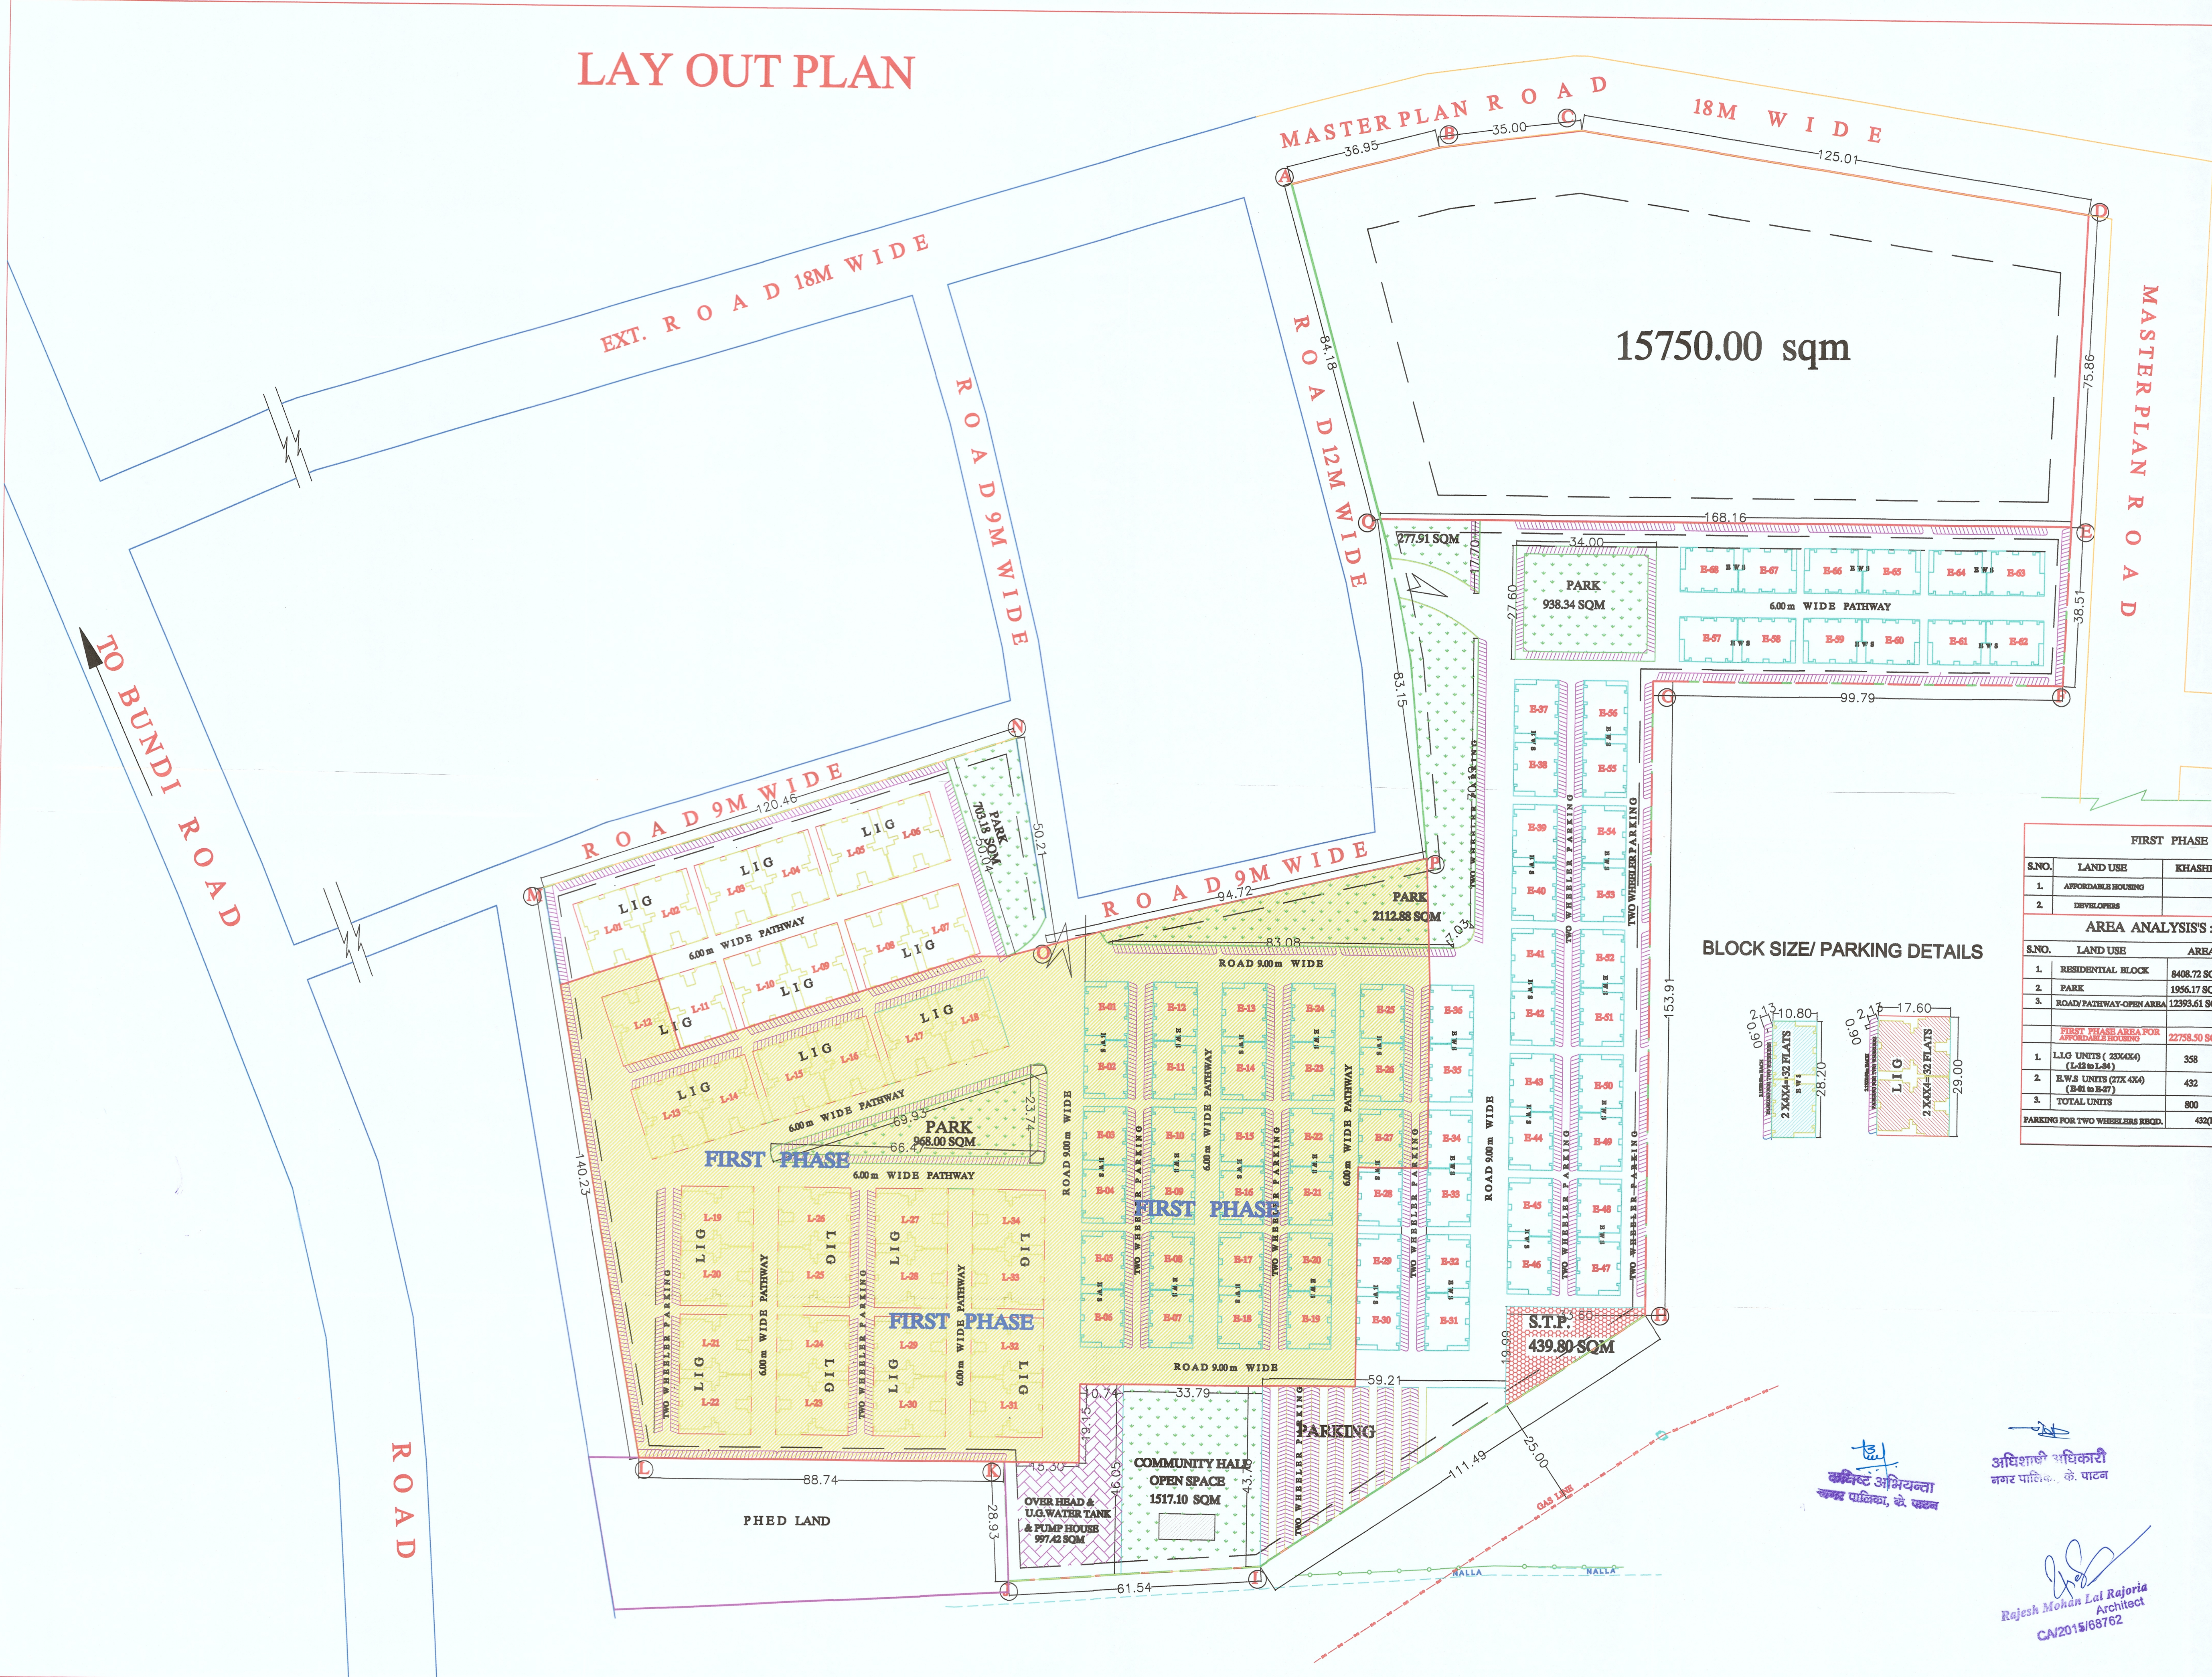


LAY OUT PLAN

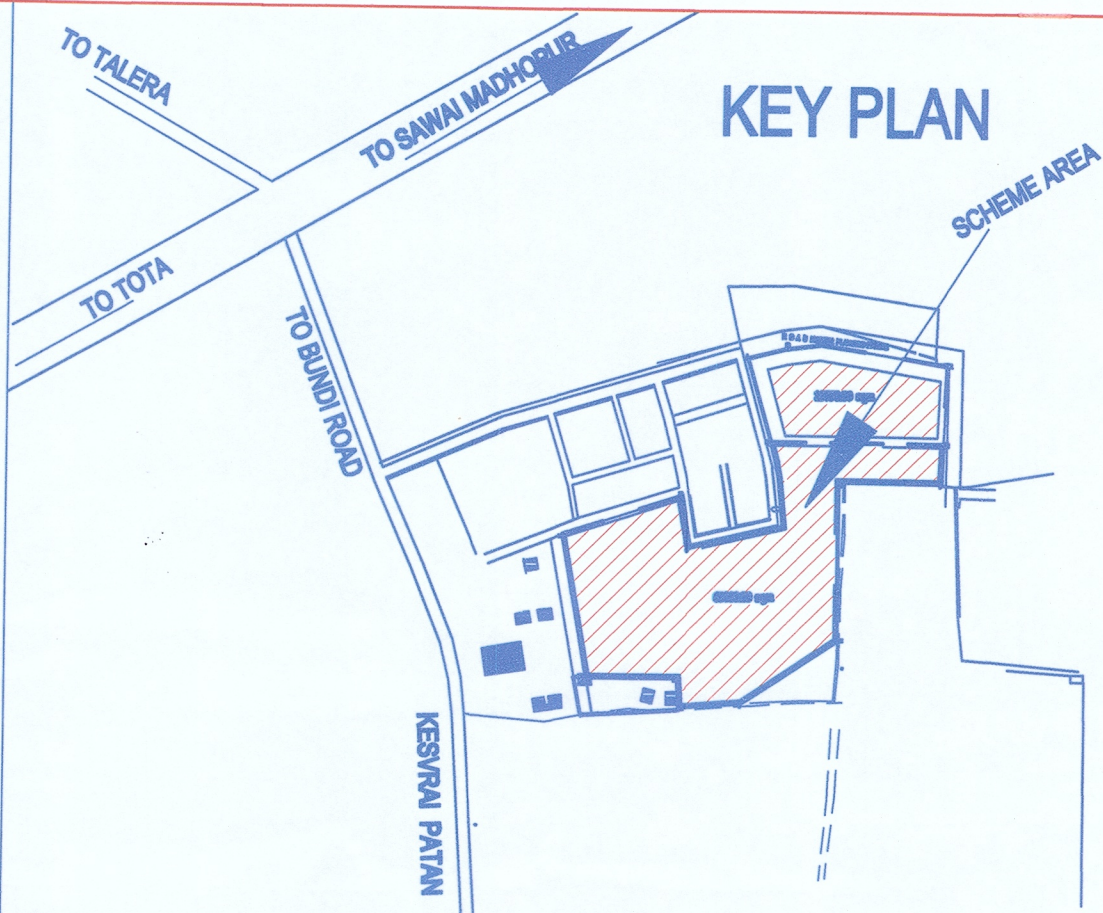

BLOCK SIZE/ PARKING DETAILS

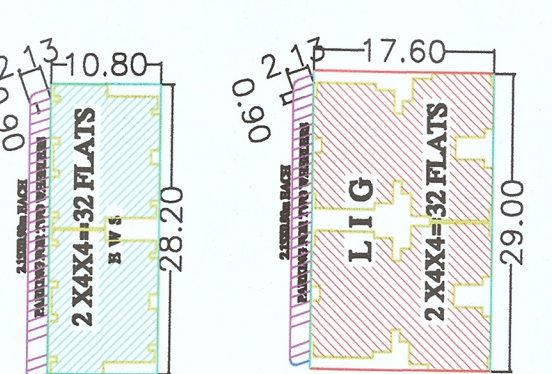

FIRST PHASE			
S.NO.	LAND USE	KHASHRA NO	AREA
1.	RESIDENTIAL BLOCK		8408.72 SQ.M.
2.	PARK		1956.17 SQ.M.
3.	ROAD/PARKWAY-OPEN AREA		12393.61 SQ.M.
TOTAL FIRST PHASE AREA FOR AFFORDABLE HOUSING			
1.	L.I.G. UNITS (23X4X4) (L-23 to L-36)		358
2.	E.W.S. UNITS (27X4X4) (E-37 to E-47)		432
3.	TOTAL UNITS		800
PARKING FOR TWO WHEELERS REQD.			
432(EWS)+368(LIG)=1168			

TOTAL LAND AREA 63000.00 S.Q.M.			
S.NO.	LAND USE	KHASHRA NO	AREA
1.	RESIDENTIAL BLOCK		8408.72 SQ.M.
2.	PARK		1956.17 SQ.M.
3.	ROAD/PARKWAY-OPEN AREA		12393.61 SQ.M.
TOTAL FIRST PHASE AREA FOR AFFORDABLE HOUSING			
1.	L.I.G. UNITS (23X4X4) (L-23 to L-36)		358
2.	E.W.S. UNITS (27X4X4) (E-37 to E-47)		432
3.	TOTAL UNITS		800
PARKING FOR TWO WHEELERS REQD.			
432(EWS)+368(LIG)=1168			

NAGAR PARISHAD KESHAV RAI PATAN

NAME OF SCHEME: PROPOSED AFFORDABLE HOUSING SCHEME UNDER CHIEF MINISTER JAN AWAS Yojana 2015, PROVISION 4A AT KESHAV RAI PATAN (RAI)

ZONE NO. — SECTOR NO. —

SCALE: 1CM=5M. DRG. NO. —

A.T.P. ZONE — D.T.P. — S.T.P. —

NAGAR PARISHAD KESHAV RAI PATAN

DEVELOPERS

NCCF, JAIPUR

SHEET TITLE: — NORTH: —

SCALE: 1"=50' PRJ. NO. — DATE: 28.02.2022

Architect: STUDIO rkr architecture plot no.-6-14, 6-1 Jan path, shyam nagar sodala, jaipur rajasthan, India cont.- 09280-06660 email:- rajoriyarejesh@yahoo.co.in

अभिषेक अभियन्ता
कर्मचारी, के. राव

अभिषेक अभियन्ता
नगर पालिका, के. राव

Rajesh Mohan Lal Rajoria
Architect
CA/2015/68762