


LAYOUT PLAN SCALE- 1"=50'

मुख्यमन शहरो के संग अभियान
- 2021 के अन्तर्गत

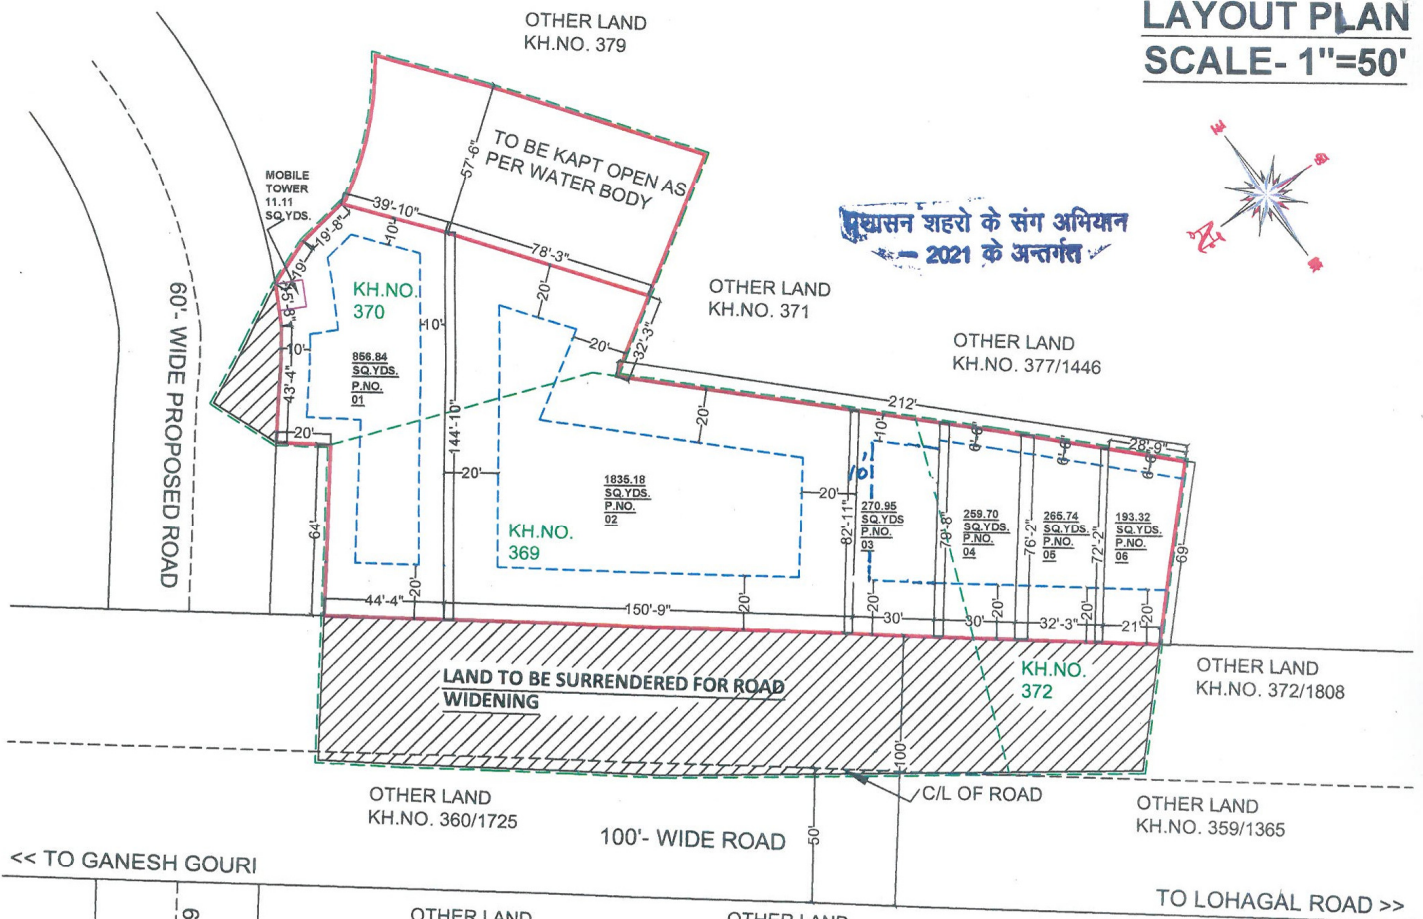

NOTE:-

PROPOSED SITE SHOWN IN RED.
KHASRA LINE SHOWN IN GREEN.
SETBACK LINE SHOWN IN BLUE.

AREA LEFT FOR ROAD WIDENING = 1849.00 SQ.YDS. (29.39%)
TO BE KAPT OPEN AS PER WATER BODY = 750.16 SQ.YDS. (11.93%)
TOTAL AREA OF PLOT = 3681.73 SQ.YDS. (58.51%)
TOTAL AREA MOBILE TOWER = 11.11 SQ.YDS. (00.17%)
TOTAL AREA OF LAND = 6292.00 SQ.YDS. (100.0%)

OTHER LAND KH.NO. 360/1725
OTHER LAND KH.NO. 360
OTHER LAND KH.NO. 370/1446
OTHER LAND KH.NO. 372/1808
OTHER LAND KH.NO. 359/1365
TO LOHAGAL ROAD >>>

PLOT NO.	AREA IN SQYD
01	856.84
02	1835.18
03	270.95
04	259.70
05	265.74
06	193.32
TOTAL	3681.73
MOBILE TOWER	11.11
TOTAL	11.11

NOTE:

- LAYOUT PLAN APPROVED VIDE AGENDA NO. 13 OF BUILDING PLAN COMMITTEE'S (LAYOUT PLAN) 02/2023 DATED 16-03-2023
- THIS IS THE ONLY TECHNICAL APPROVAL AS PER TOWNSHIP POLICY. IT MUST NOT BE CONSIDERED DOCUMENT OF OWNERSHIP.
- LAYOUT PLAN IS TO BE SHOWN WITH ORDER No. ADA/P.12/NIGAM/1.F-1612/4564-66 DATED 15-1-2024

Dr. Ashish Choudhary APPROVED ARCHITECT A.D.A. & Nagar Nigam, AJMER ARCHITECT	24/05/23 PATWARI	27/05/23 TEHSILDAR	निदेशक आयोजना अ.वि.प्रा. अजमेर DIR. PLANING
APPLICANT	24/05/23 JEN	अ.वि.प्रा. अजमेर A.T.P.	डायरेक्टर DY. COMMISSIONER

LAYOUT PLAN OF KHASRA No. NEW 369,370, & 372, NEAR GANESH GOURI SCHEME, REV. VILLAGE LOHAGAL, AJMER. BELONGS TO SH.UMMED KHAN S/O SH.ALAM KHAN & SH.CHANDGI RAM CHOUDHARY S/O SH.SURJA RAM CHOUDHARY