


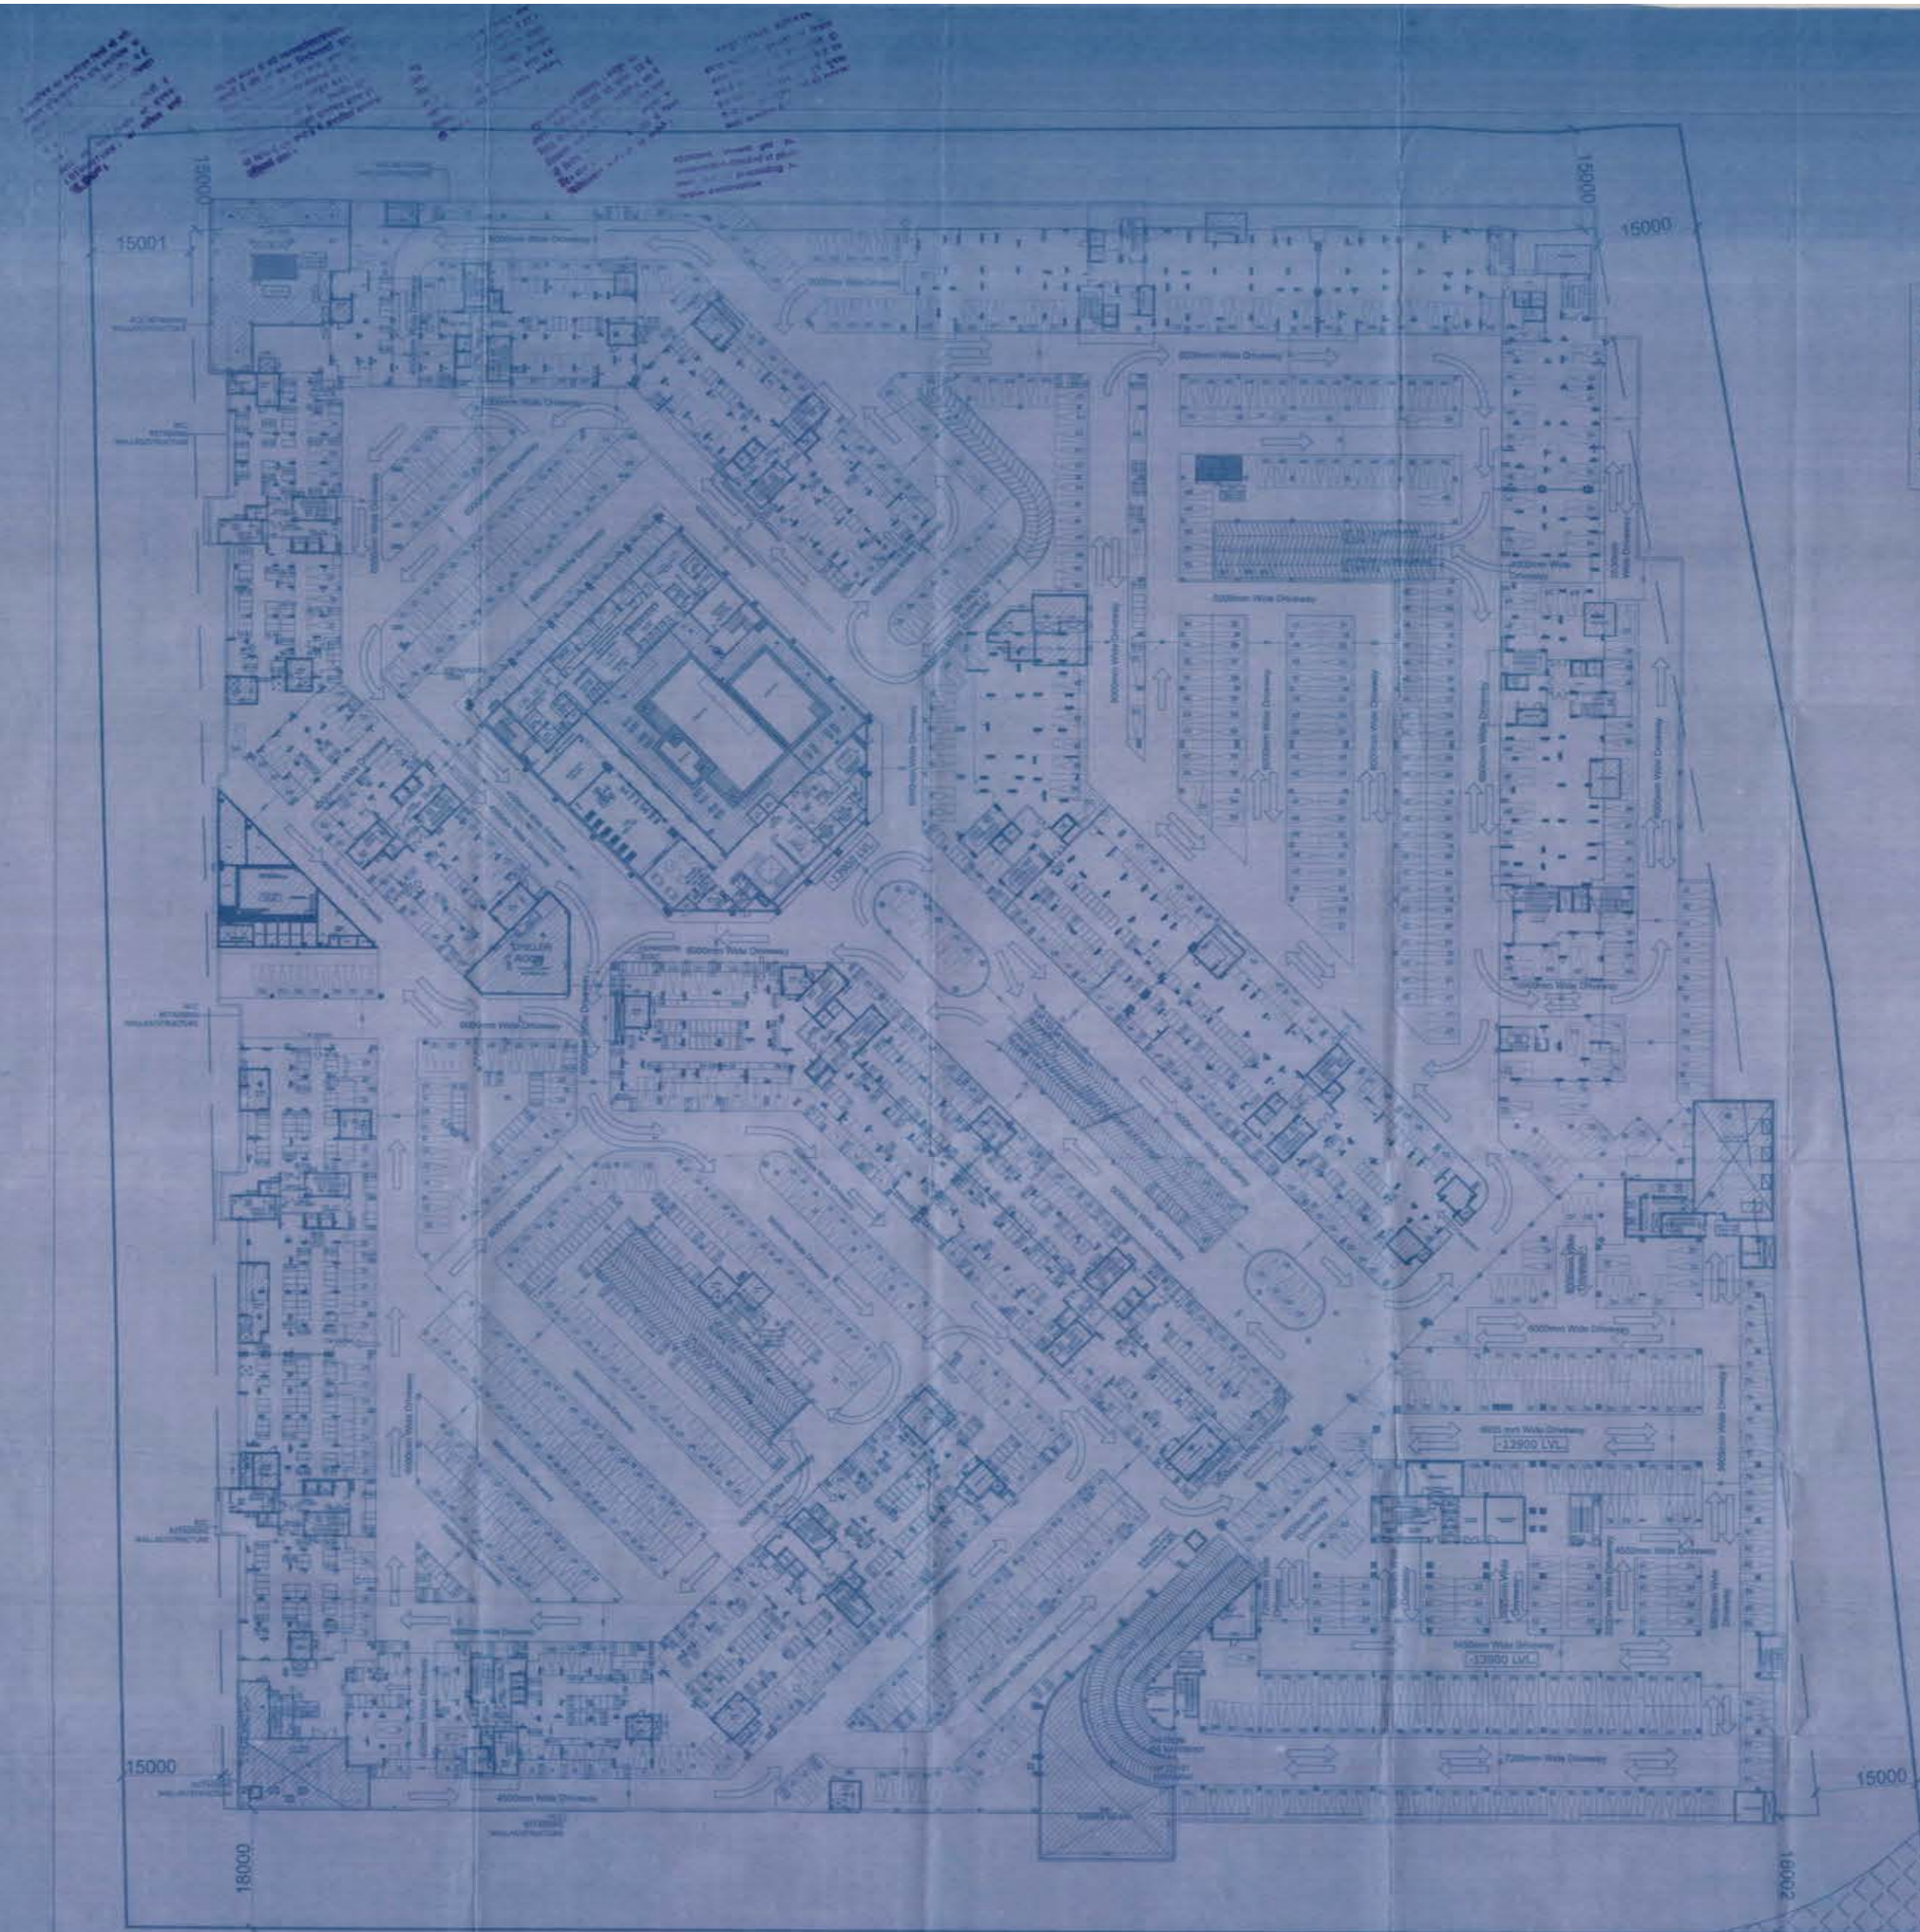

CLUB AREA=1444.22 SQ M
 COVERED AREA=54064.67 SQ M
 SERVICE AREA=2904.46 SQ M
 PARKING NOS
 CARS=930 NOS
 TWO WHEELER=1050 NOS.

NOTES:
 1. ALL DIMENSIONS ARE IN MILLIMETRES
 2. ALL DIMENSIONS ARE UNDIMENSIONED, ARTIFICIALLY LIGHTED,
 MECHANICALLY VENTILATED AND 100% POWER BACKUP

SUBMISSION DRAWING

ARCHITECT
 JA ARCH PLAN PVT. LTD.
 D-2, SCHEME NAGAR SOUTH
 NEW DELHI-110017 INDIA
 TEL: 42988900

CLIENT
 JAI DRINKS PVT. LTD.

PROJECT NAME
 JEWEL OF INDIA, JAIPUR

DRAWING TITLE
 SECOND BASEMENT PLAN

REVISION
 B-02

SCALE
 1 : 200

DATE
 22-06-2017

OWNER'S SIGN
 ARCHITECT'S SIGN



SAHIL KATARA
 CHAIRMAN

ARCHITECT'S SIGN

[illegible][illegible][illegible]


...before proceeding to
without apprehensions.



[illegible]

78

COMMERCIAL BLOCK AREA CALCULATION													
G.B.U.A. & B.U.A. CALCULATION								F.A.R. DEDUCTION					
S.NO.	FLOOR NAME	BLOCK AREA	CUT OUT	G.B.U.A.	BALCONY EN	FIRESTAIR	B.U.A.	CORRIDOR	STAIRCASE	LIFT	SERVICES	STORE	F.A.R.
1	1. GROUND	4718.91	41.65	4677.26	230.01	89.15	4358.1	705.65	227.91	96.36	3.98		3264.2
2	GROUND	4653.2	1032.6	3620.6		25.53	3595.07	16.91	230.52	96.36	3.98		3247.3
3	1ST FLOOR	4629.42	1032.6	3596.82		25.53	3571.29	16.91	230.52	96.36	3.98		3223.52
4	2ND FLOOR	3676.9	17.88	1659.02		25.53	1633.49	142.66	28.62	19.29	7.26		1435.66
5	3RD FLOOR	1201.82	16.89	1184.93	7.93	25.53	1151.47	172.08	28.62	19.29	7.26		924.22
6	4TH FLOOR	1201.82	16.89	1184.93	15.86	25.53	1143.54	161.84	28.62	19.29	7.26		926.53
7	5TH FLOOR	1201.82	16.89	1184.93	15.86	25.53	1143.54	194.4	28.62	19.29	7.26		893.97
8	6TH FLOOR	1201.82	16.89	1184.93	15.86	25.53	1143.54	109.72	28.62	19.29	7.26		978.65
9	7TH FLOOR	1201.82	16.89	1184.93	15.86	25.53	1143.54	109.72	28.62	19.29	7.26		978.65
10	8TH FLOOR	1201.82	16.89	1184.93	15.86	25.53	1143.54	125.74	28.62	19.29	7.26		962.63
11	9TH FLOOR	1201.82	16.89	1184.93	15.86	25.53	1143.54	109.72	28.62	19.29	7.26		978.65
12	10TH FLOOR	1201.82	16.89	1184.93	15.86	25.53	1143.54	109.72	28.62	19.29	7.26		978.65
13	11TH FLOOR	1201.82	16.89	1184.93	15.86	25.53	1143.54	109.72	28.62	19.29	7.26		978.65
14	12TH FLOOR	1201.82	16.89	1184.93	15.86	25.53	1143.54	109.72	28.62	19.29	7.26		978.65
15	13TH FLOOR	0	0	0	0	0	0	0	0	0	0	0	0
16	MUMTY	94.25		94.25			94.25						
17	TOTAL	27790.88	2293.63	25497.25	380.68	421.04	24695.51	2254.51	1003.77	501.27	91.8	0	20749.91

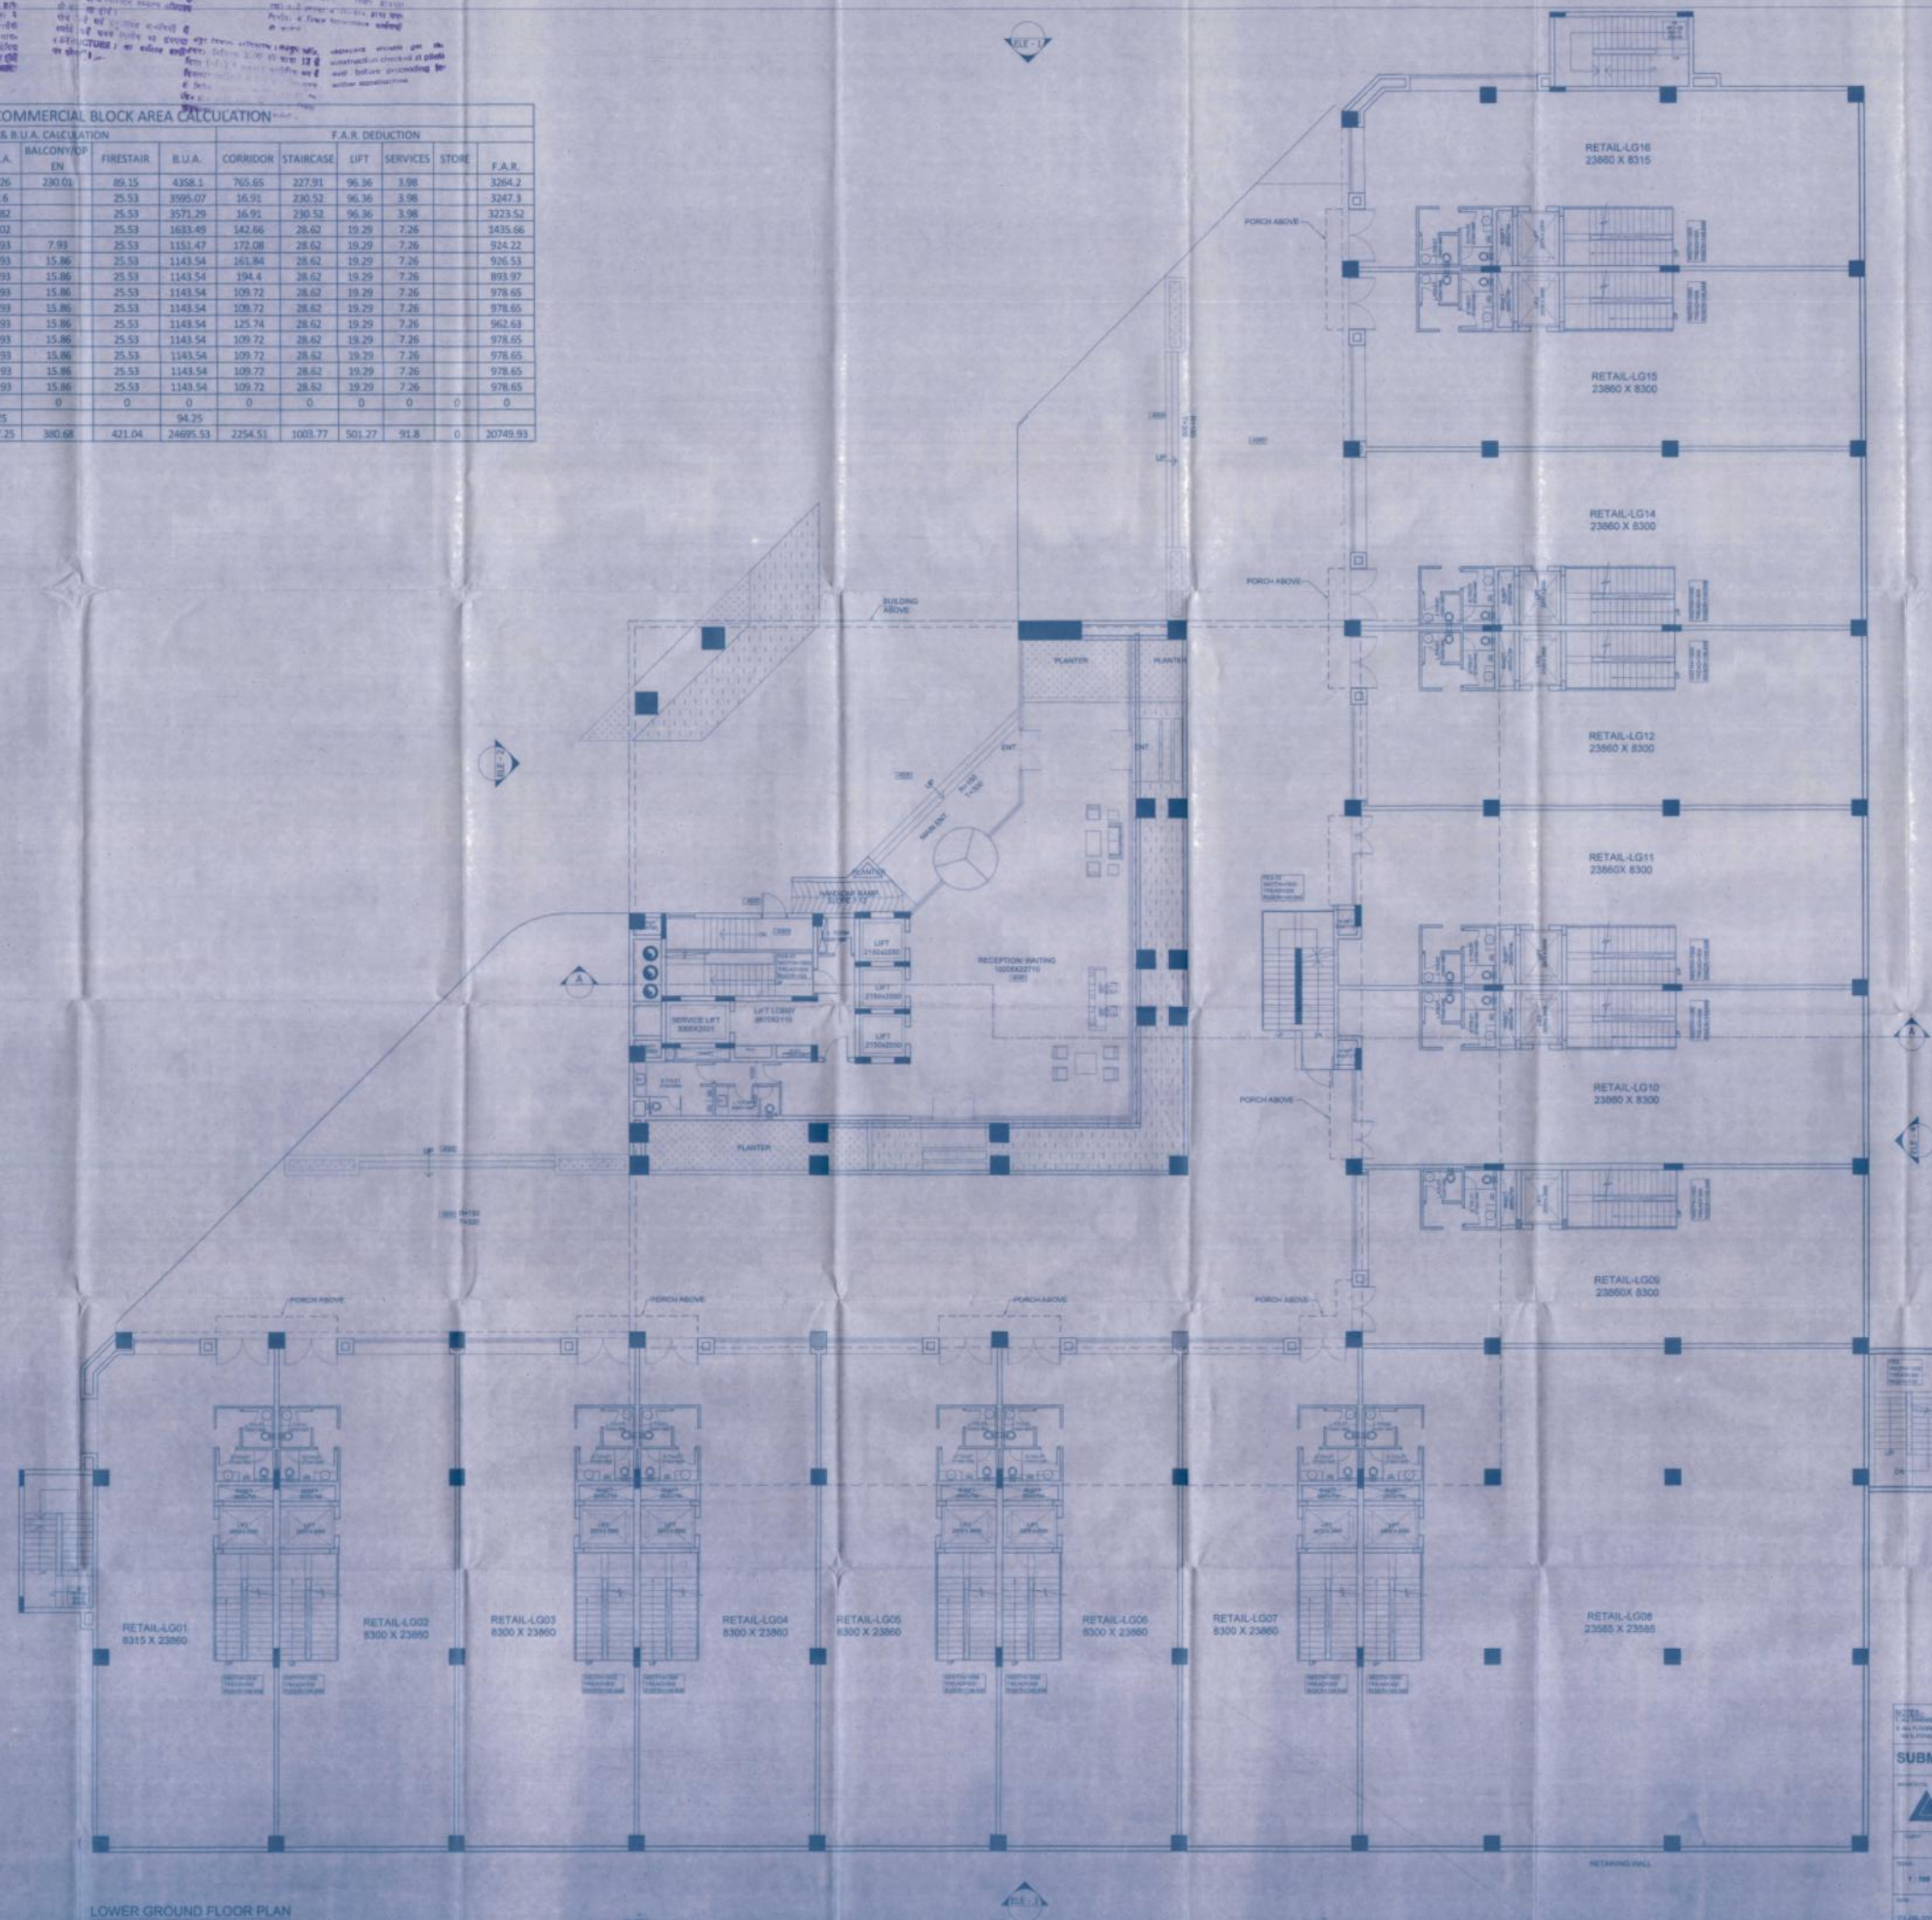[illegible]

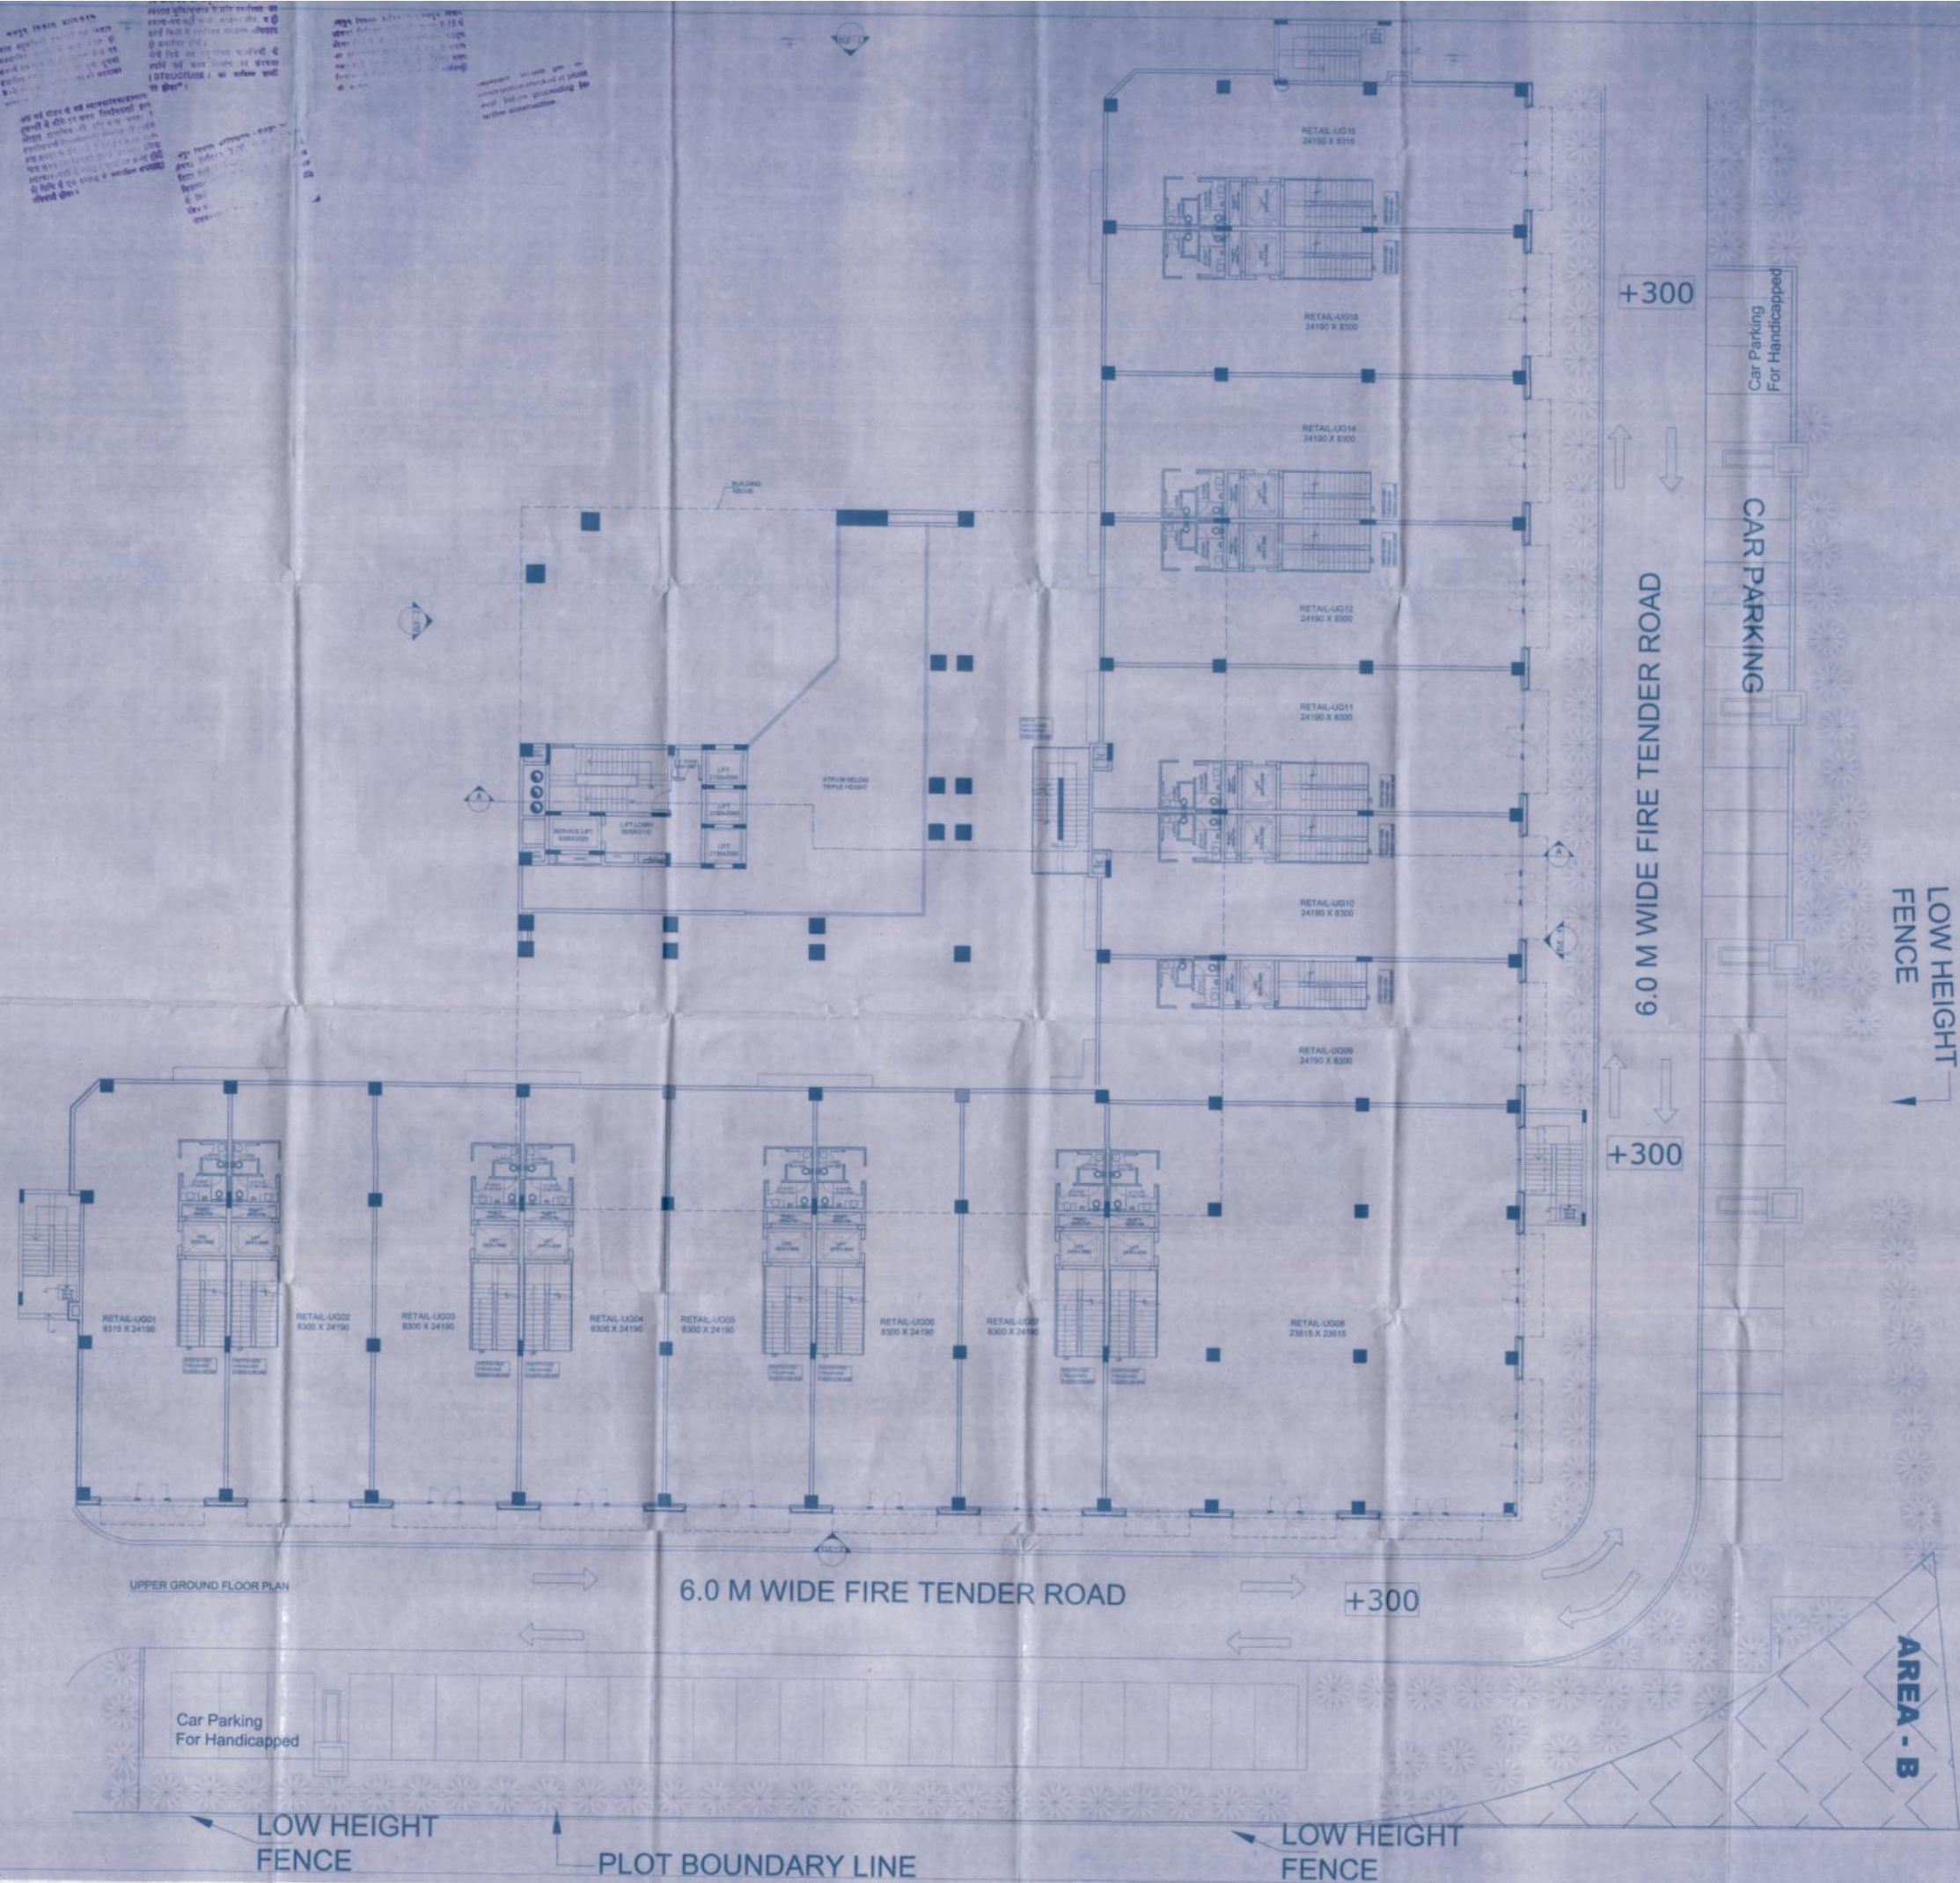[illegible]




अधिकारी, जिला प्रशासन, जयपुर
 जयपुर, दिनांक २०/०५/२०१७

जयपुर जिला प्रशासन, जयपुर
 जयपुर, दिनांक २०/०५/२०१७

[illegible][illegible]


...before proceeding to further construction.

[illegible][illegible]



सभी मापन मीटर (म. म.) में दिये गए हैं।
 All dimensions are given in (M. M.)

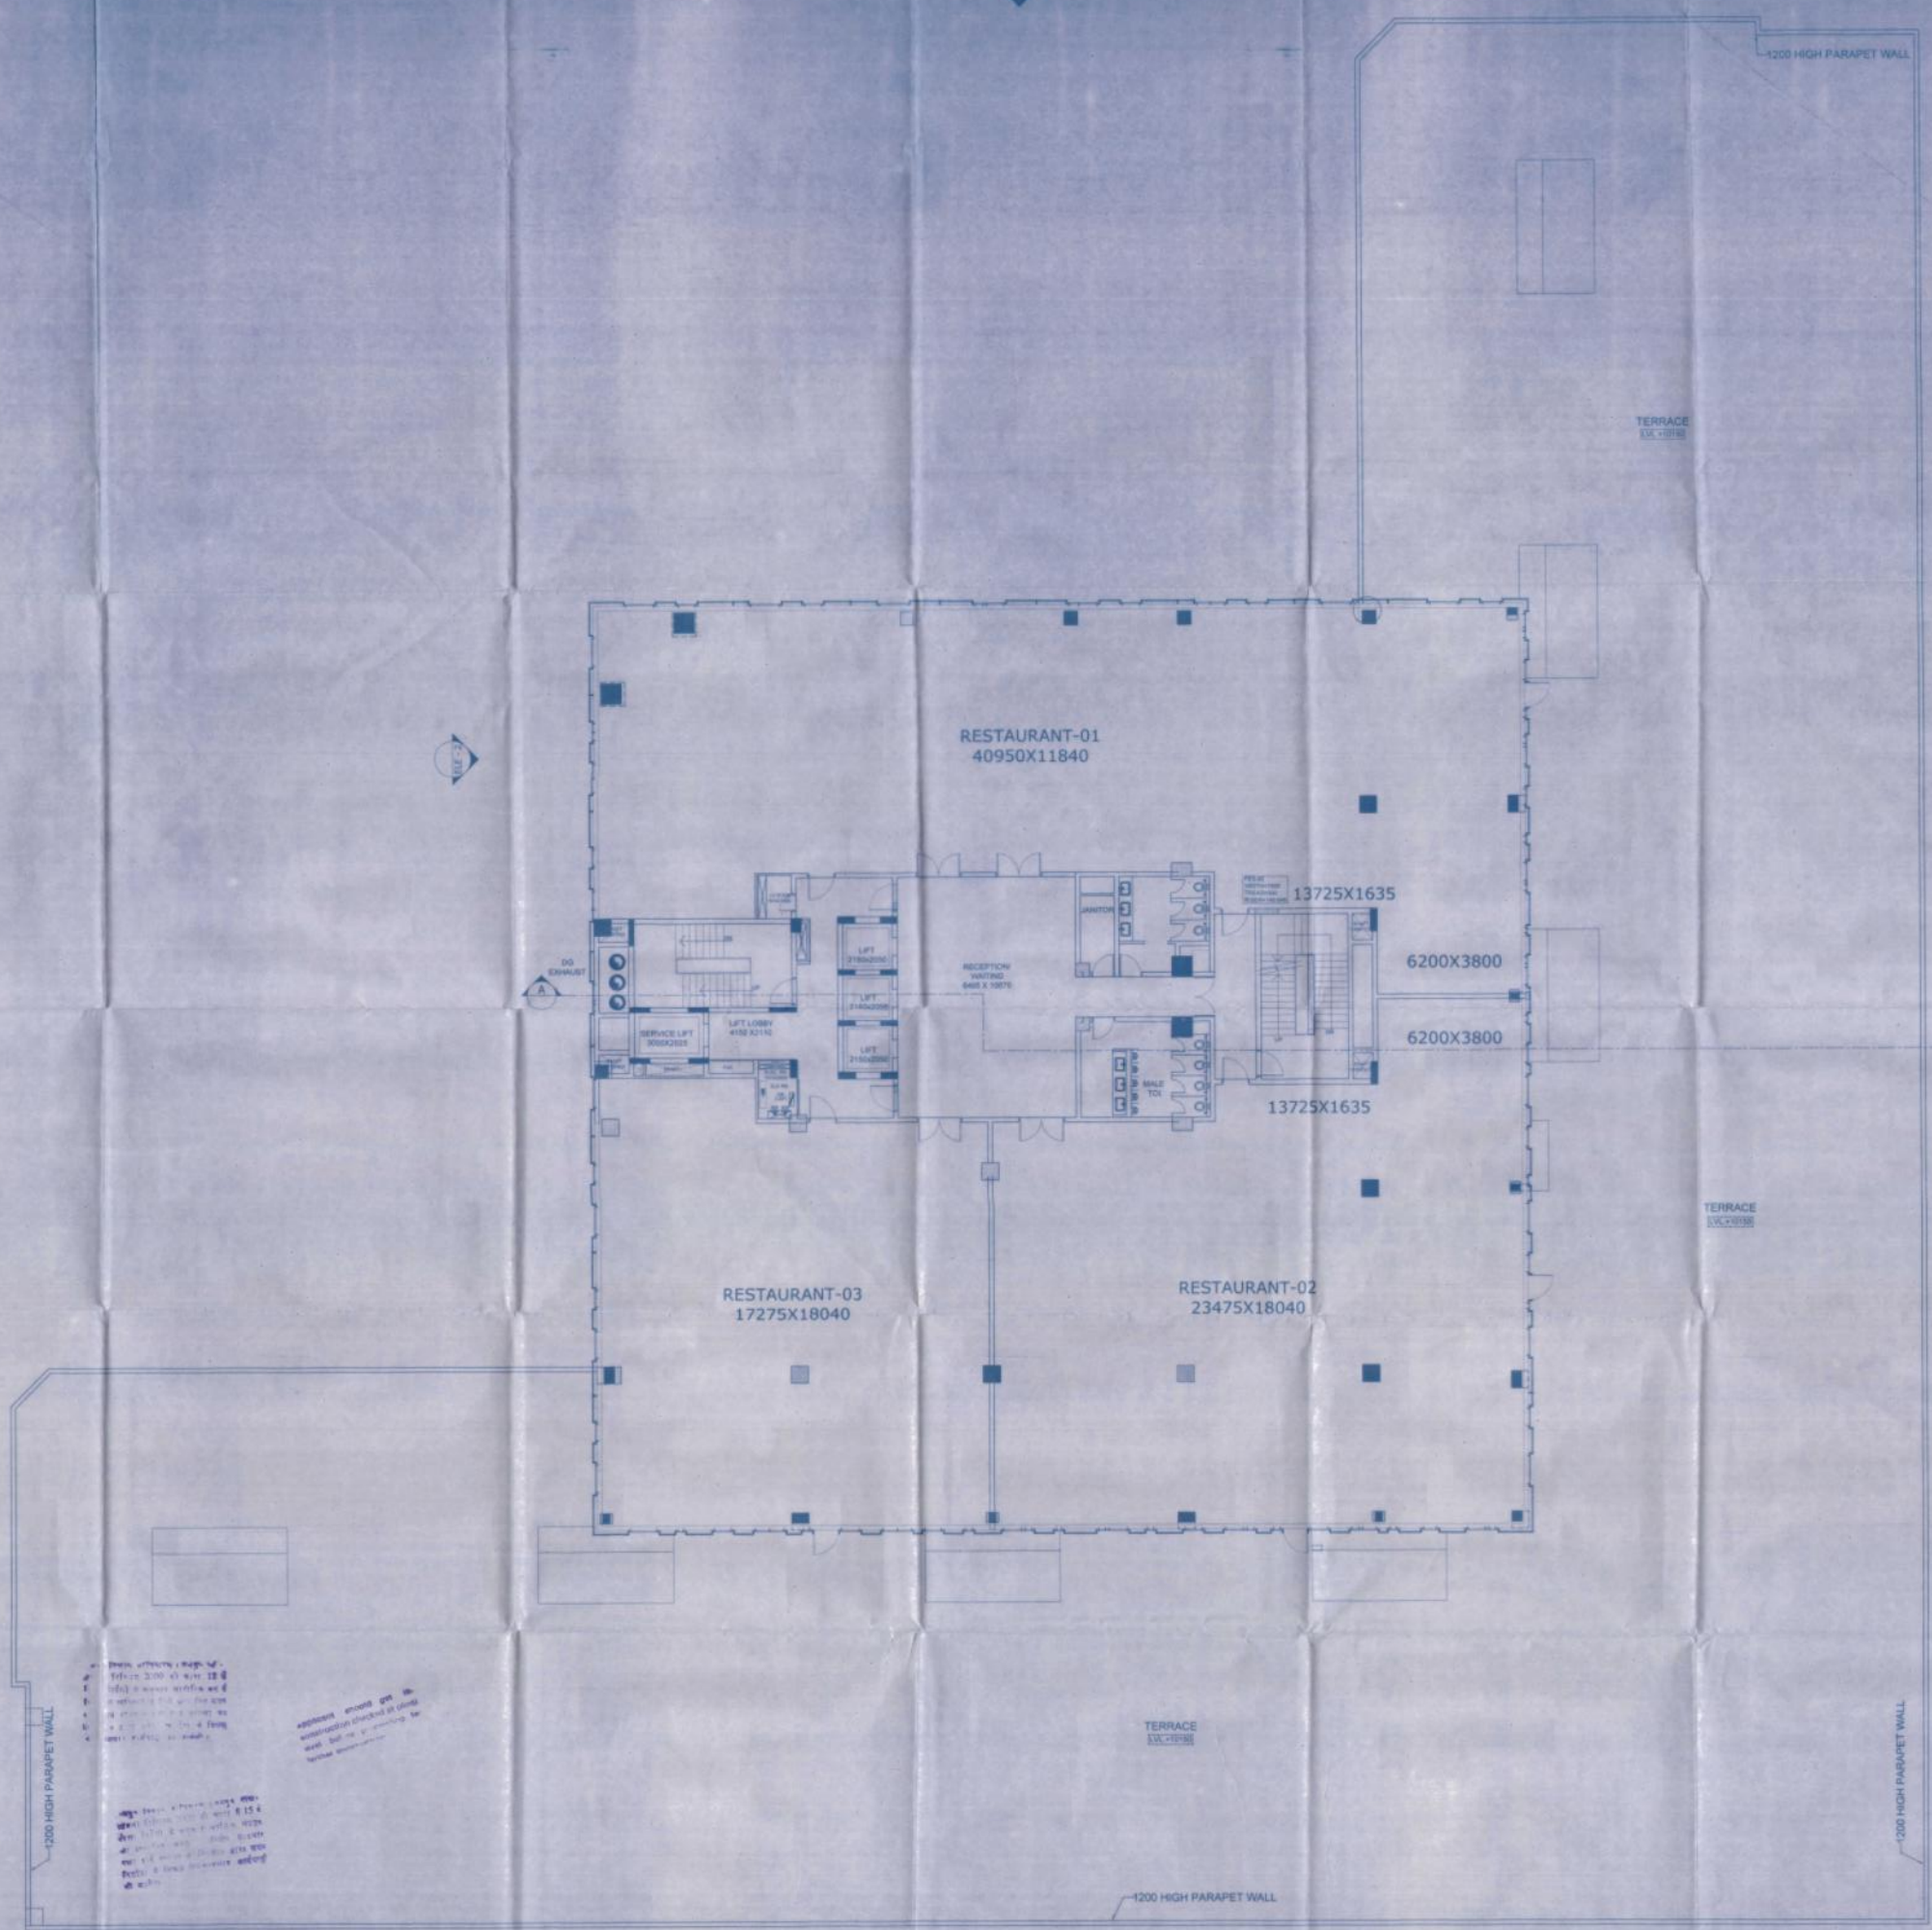

SECOND FLOOR PLAN




SUBMISSION DRAWING		JEWEL OF INDIA, JAIPUR	
LA MECH PVT. LTD.		COMMERCIAL BUILDING	
2nd Floor Plan		SECOND FLOOR PLAN	
JAI DRINKS PVT. LTD.		ARCHITECT'S SIGN	
1 : 100		28-06-2017	


THIRD FLOOR PLAN

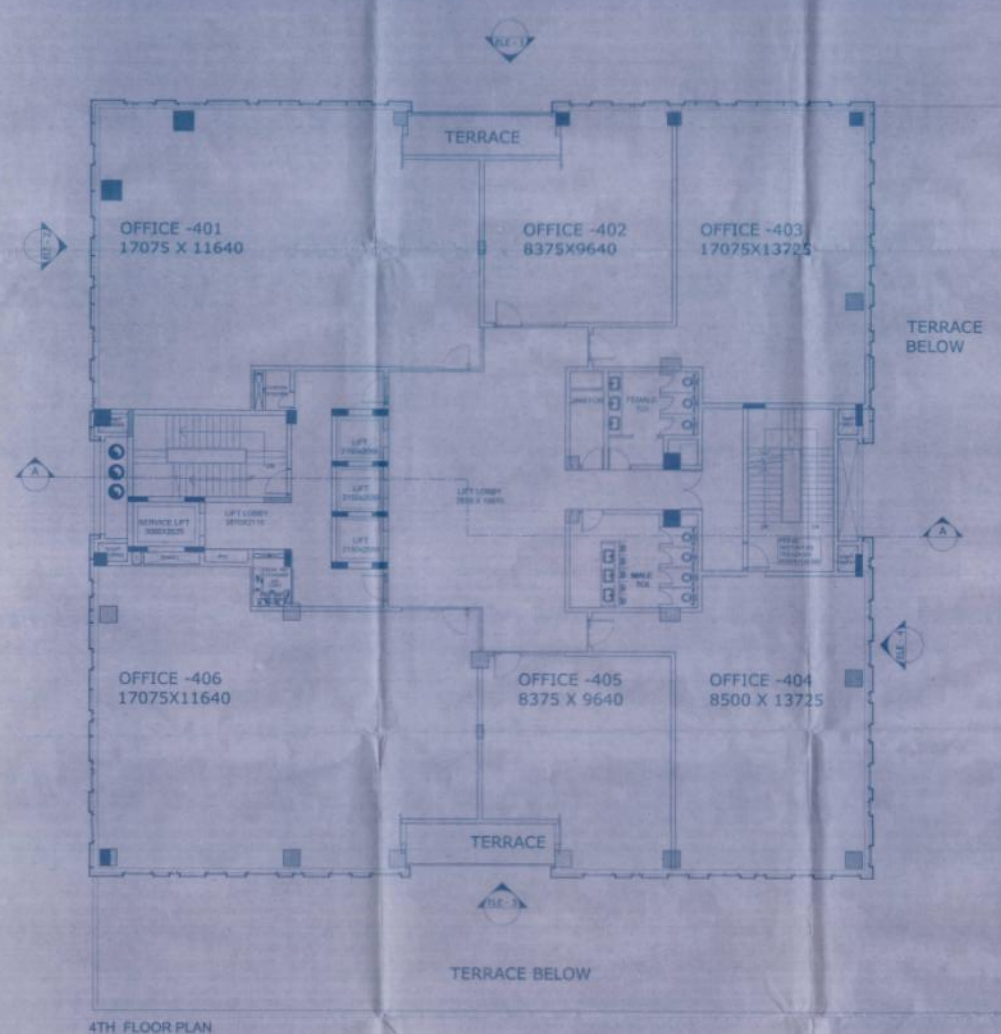

4TH FLOOR PLAN

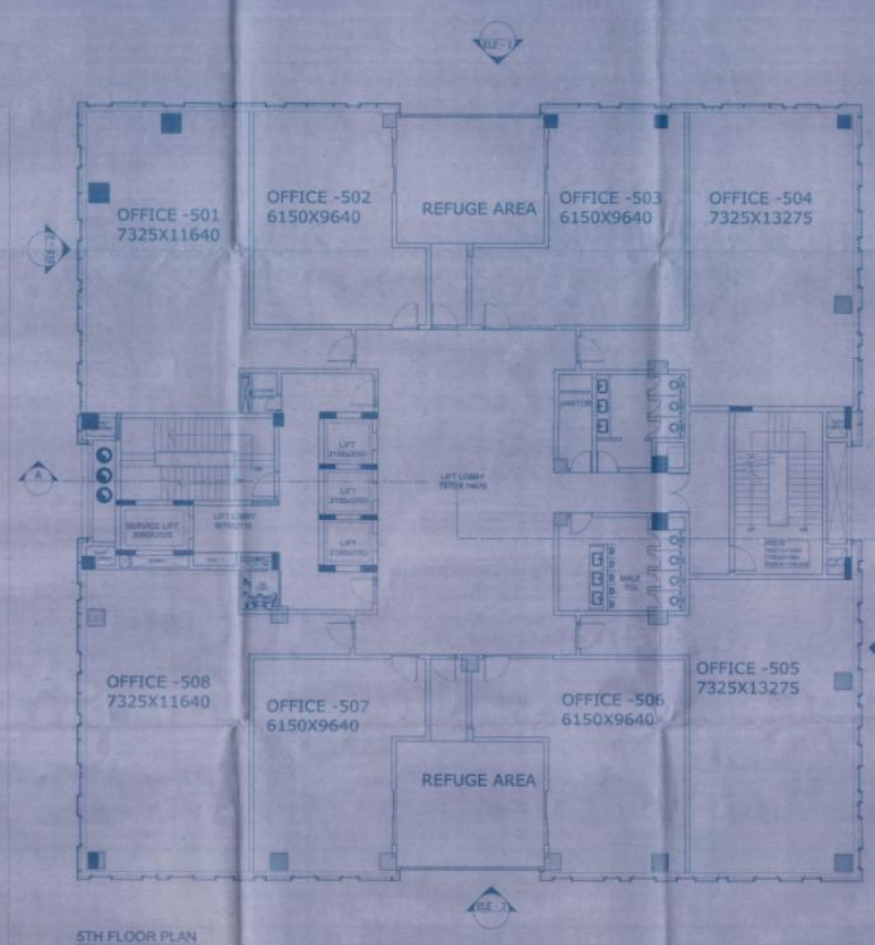

5TH FLOOR PLAN

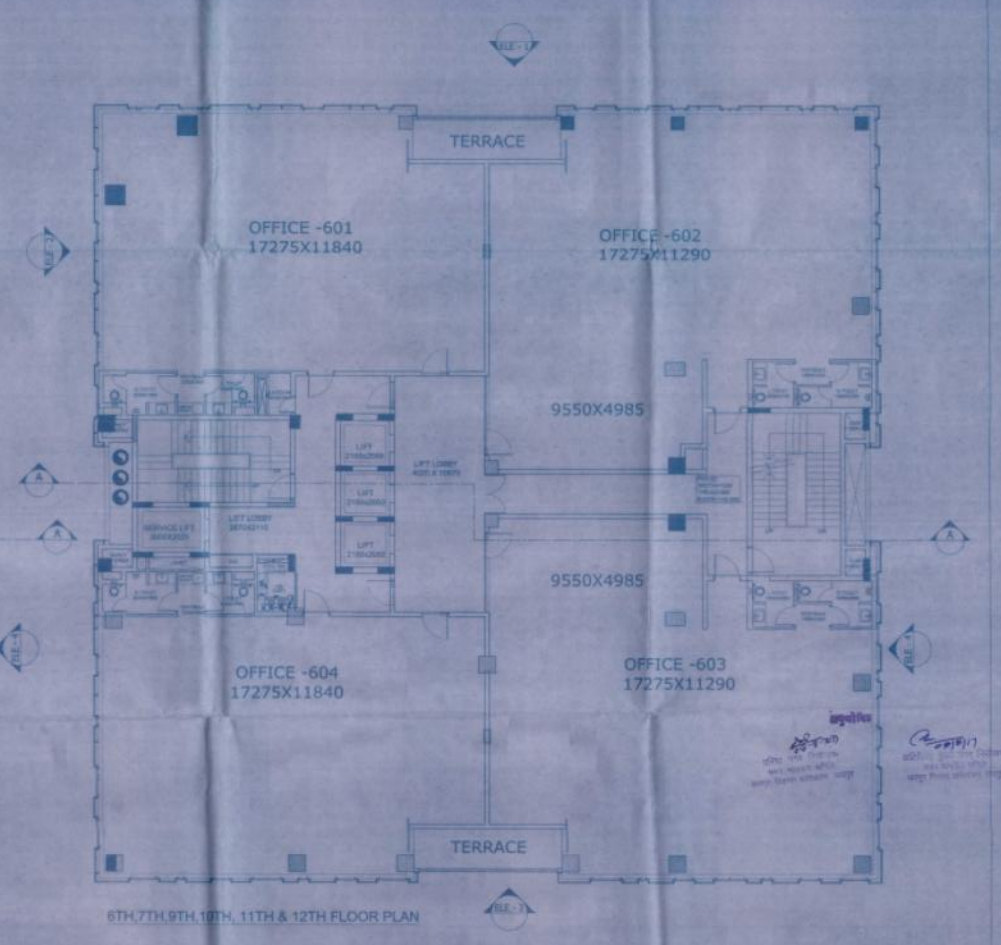


6TH, 7TH, 9TH, 10TH, 11TH & 12TH FLOOR PLAN


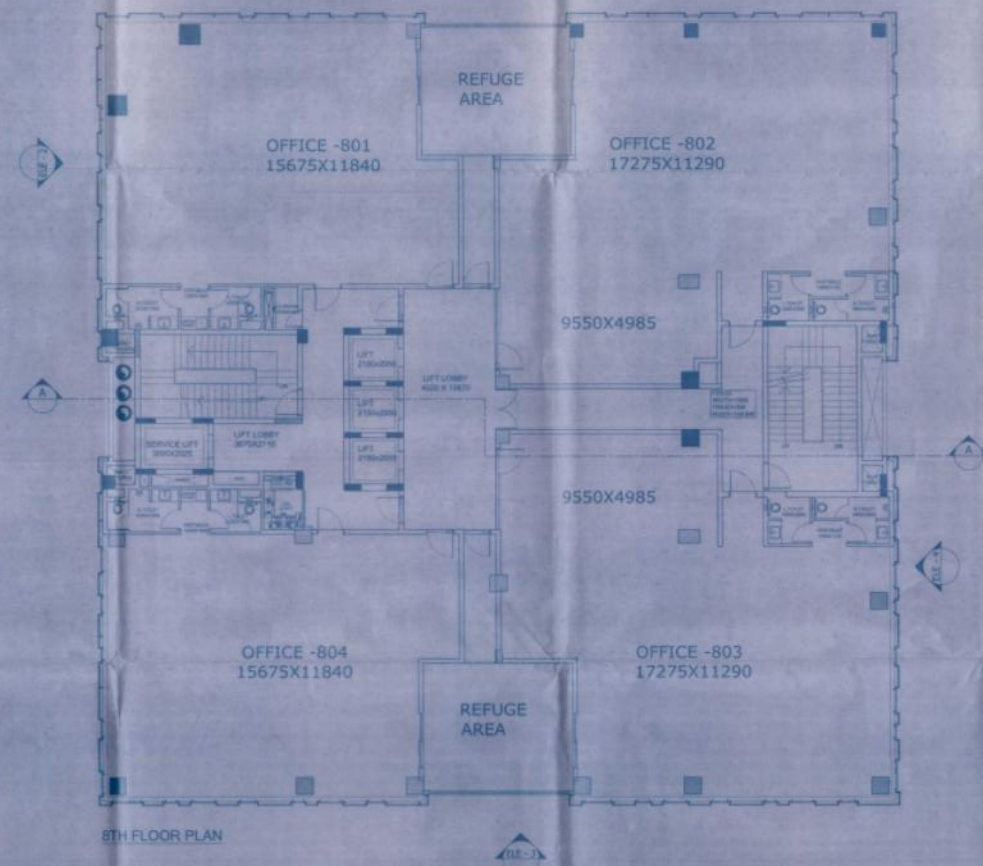




[illegible]

09.2017 PROJECT NO: 100 DATE: 20.09.2017	
--	--	--









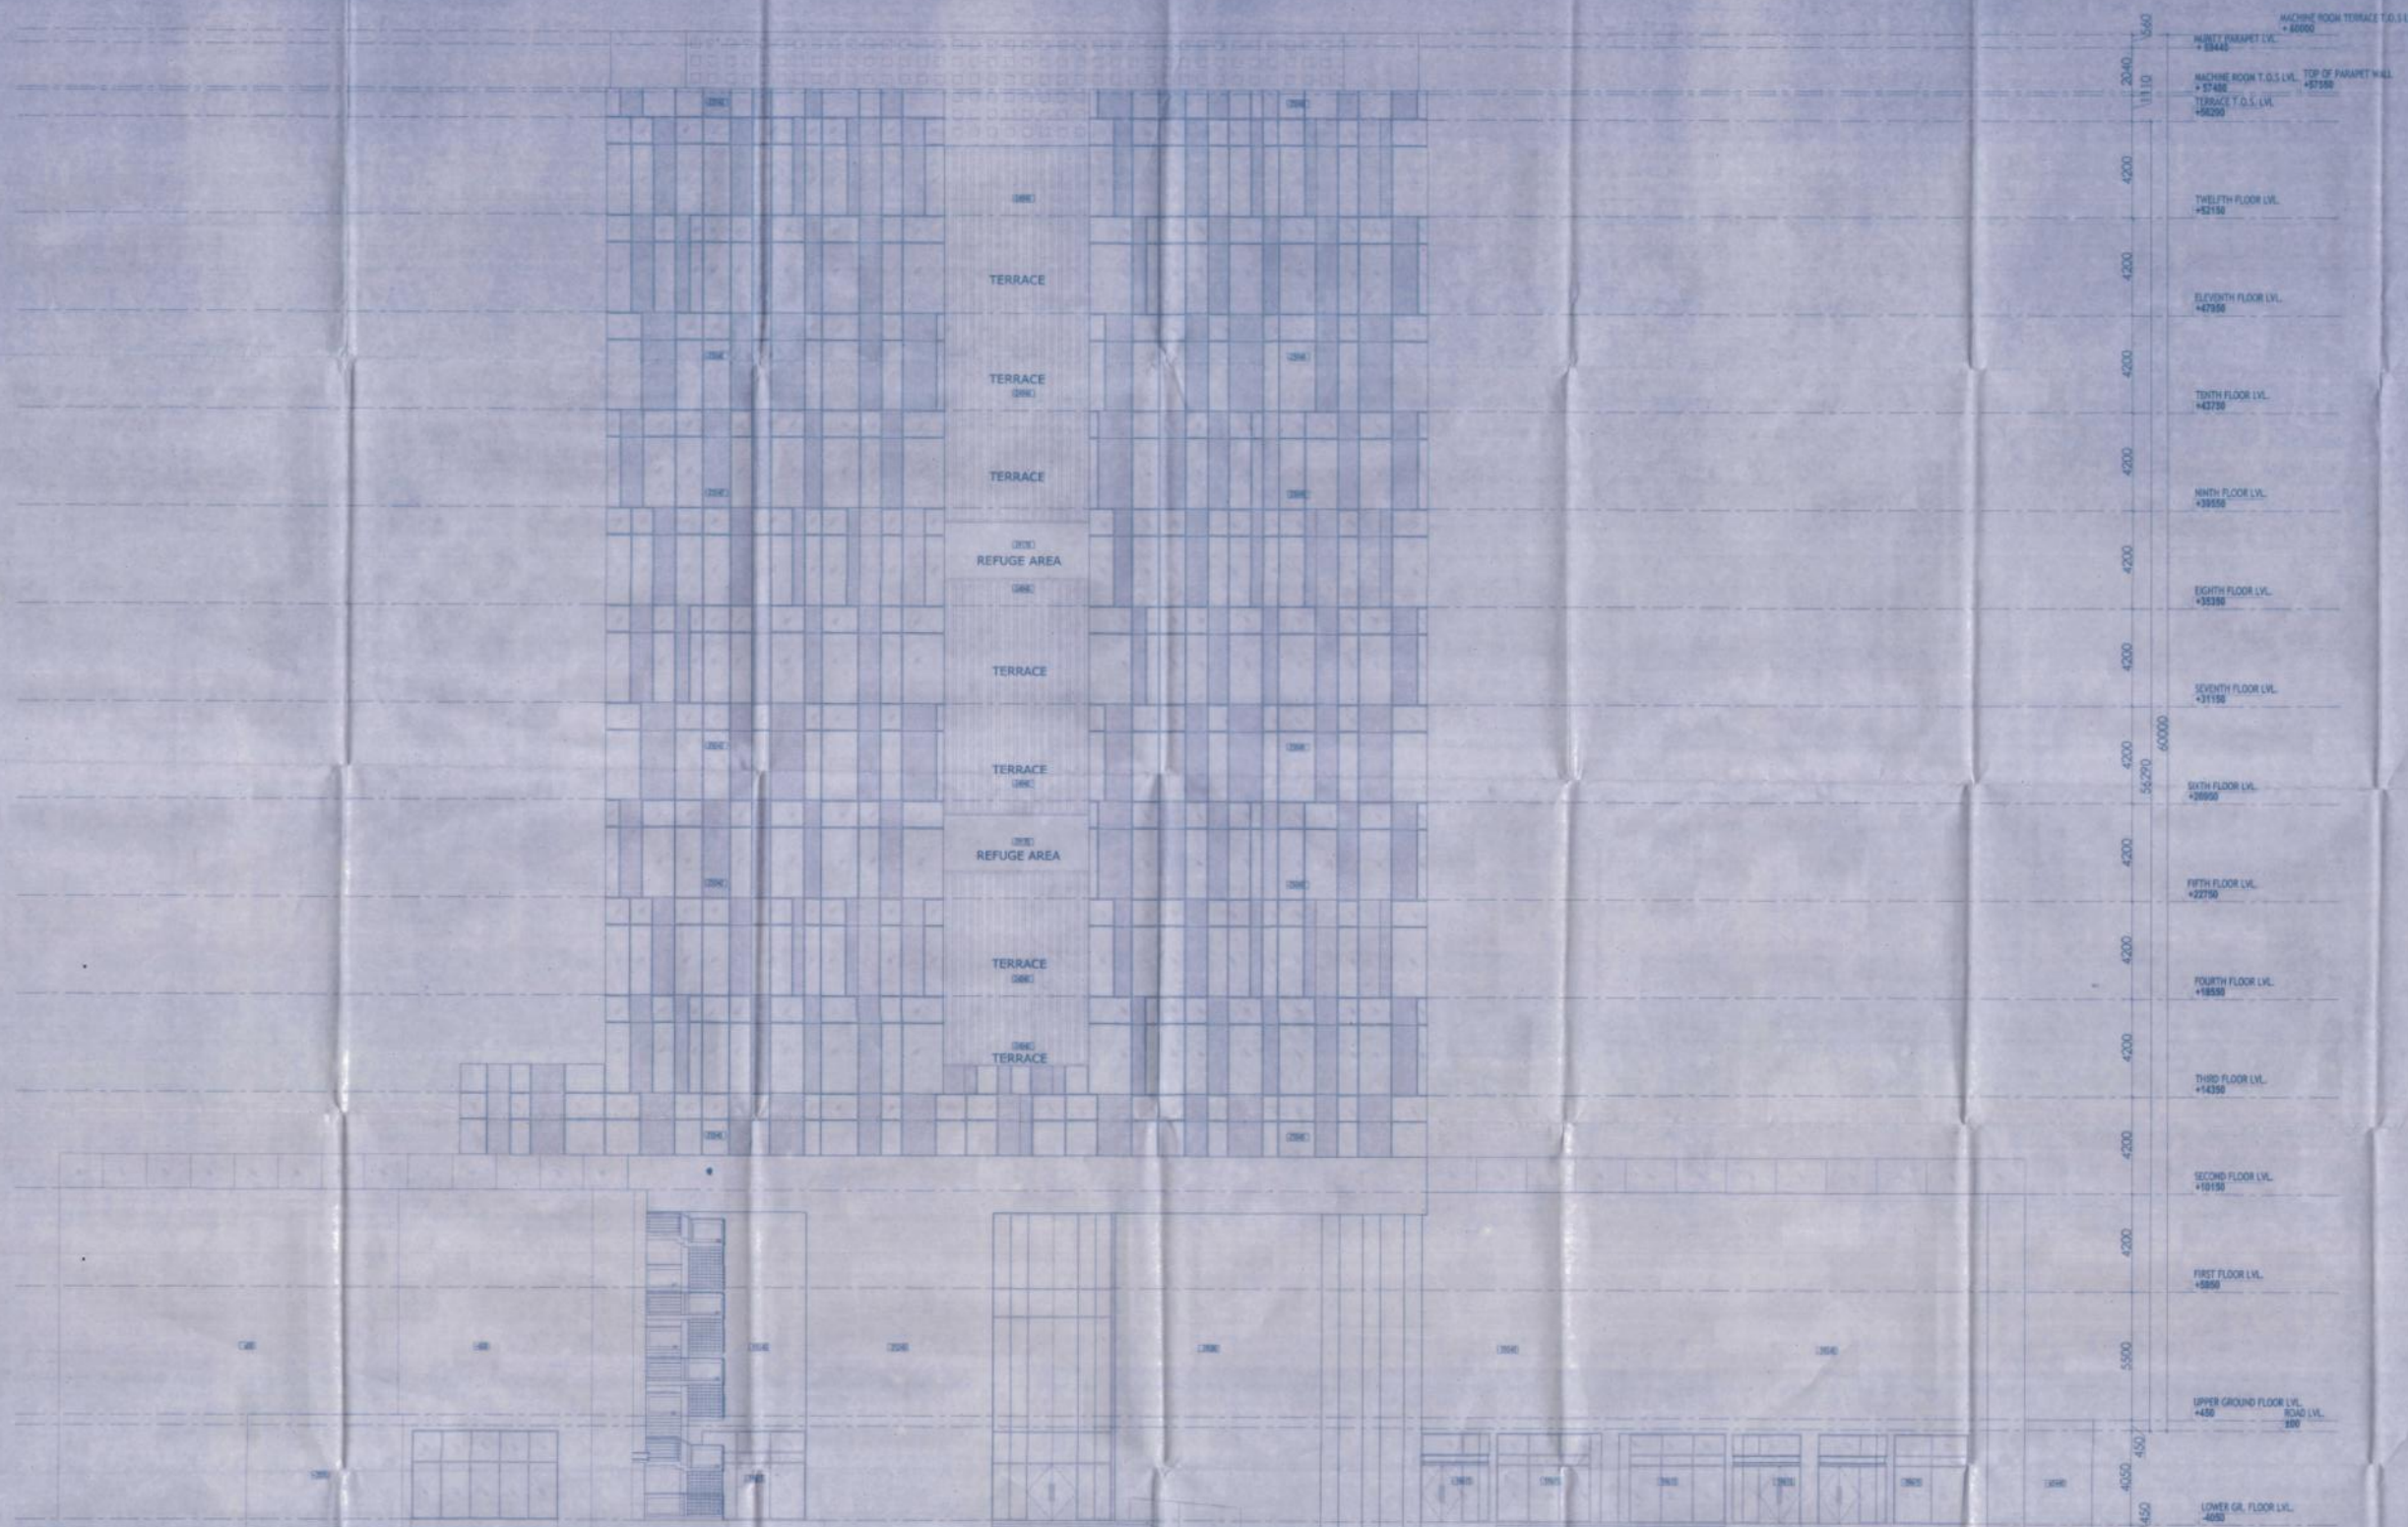

ELEVATION -01
SCALE - 1:200


NOTES: 1. ALL DIMENSIONS ARE IN METERS. 2. ALL FLOORING ARE TO FINISH LAYERS UNLESS OTHERWISE SPECIFIED.		PROJECT NAME: JEWEL OF INDIA, JAIPUR	
SUBMISSION DRAWING		OWNER'S SIGN: ARCHITECT'S SIGN:	
DATE: 20-07-2017		PROJECT NO.: COM_01	
CLIENT: JAI DRINKS PVT. LTD.		ARCHITECT: LA MICH PVT. LTD.	

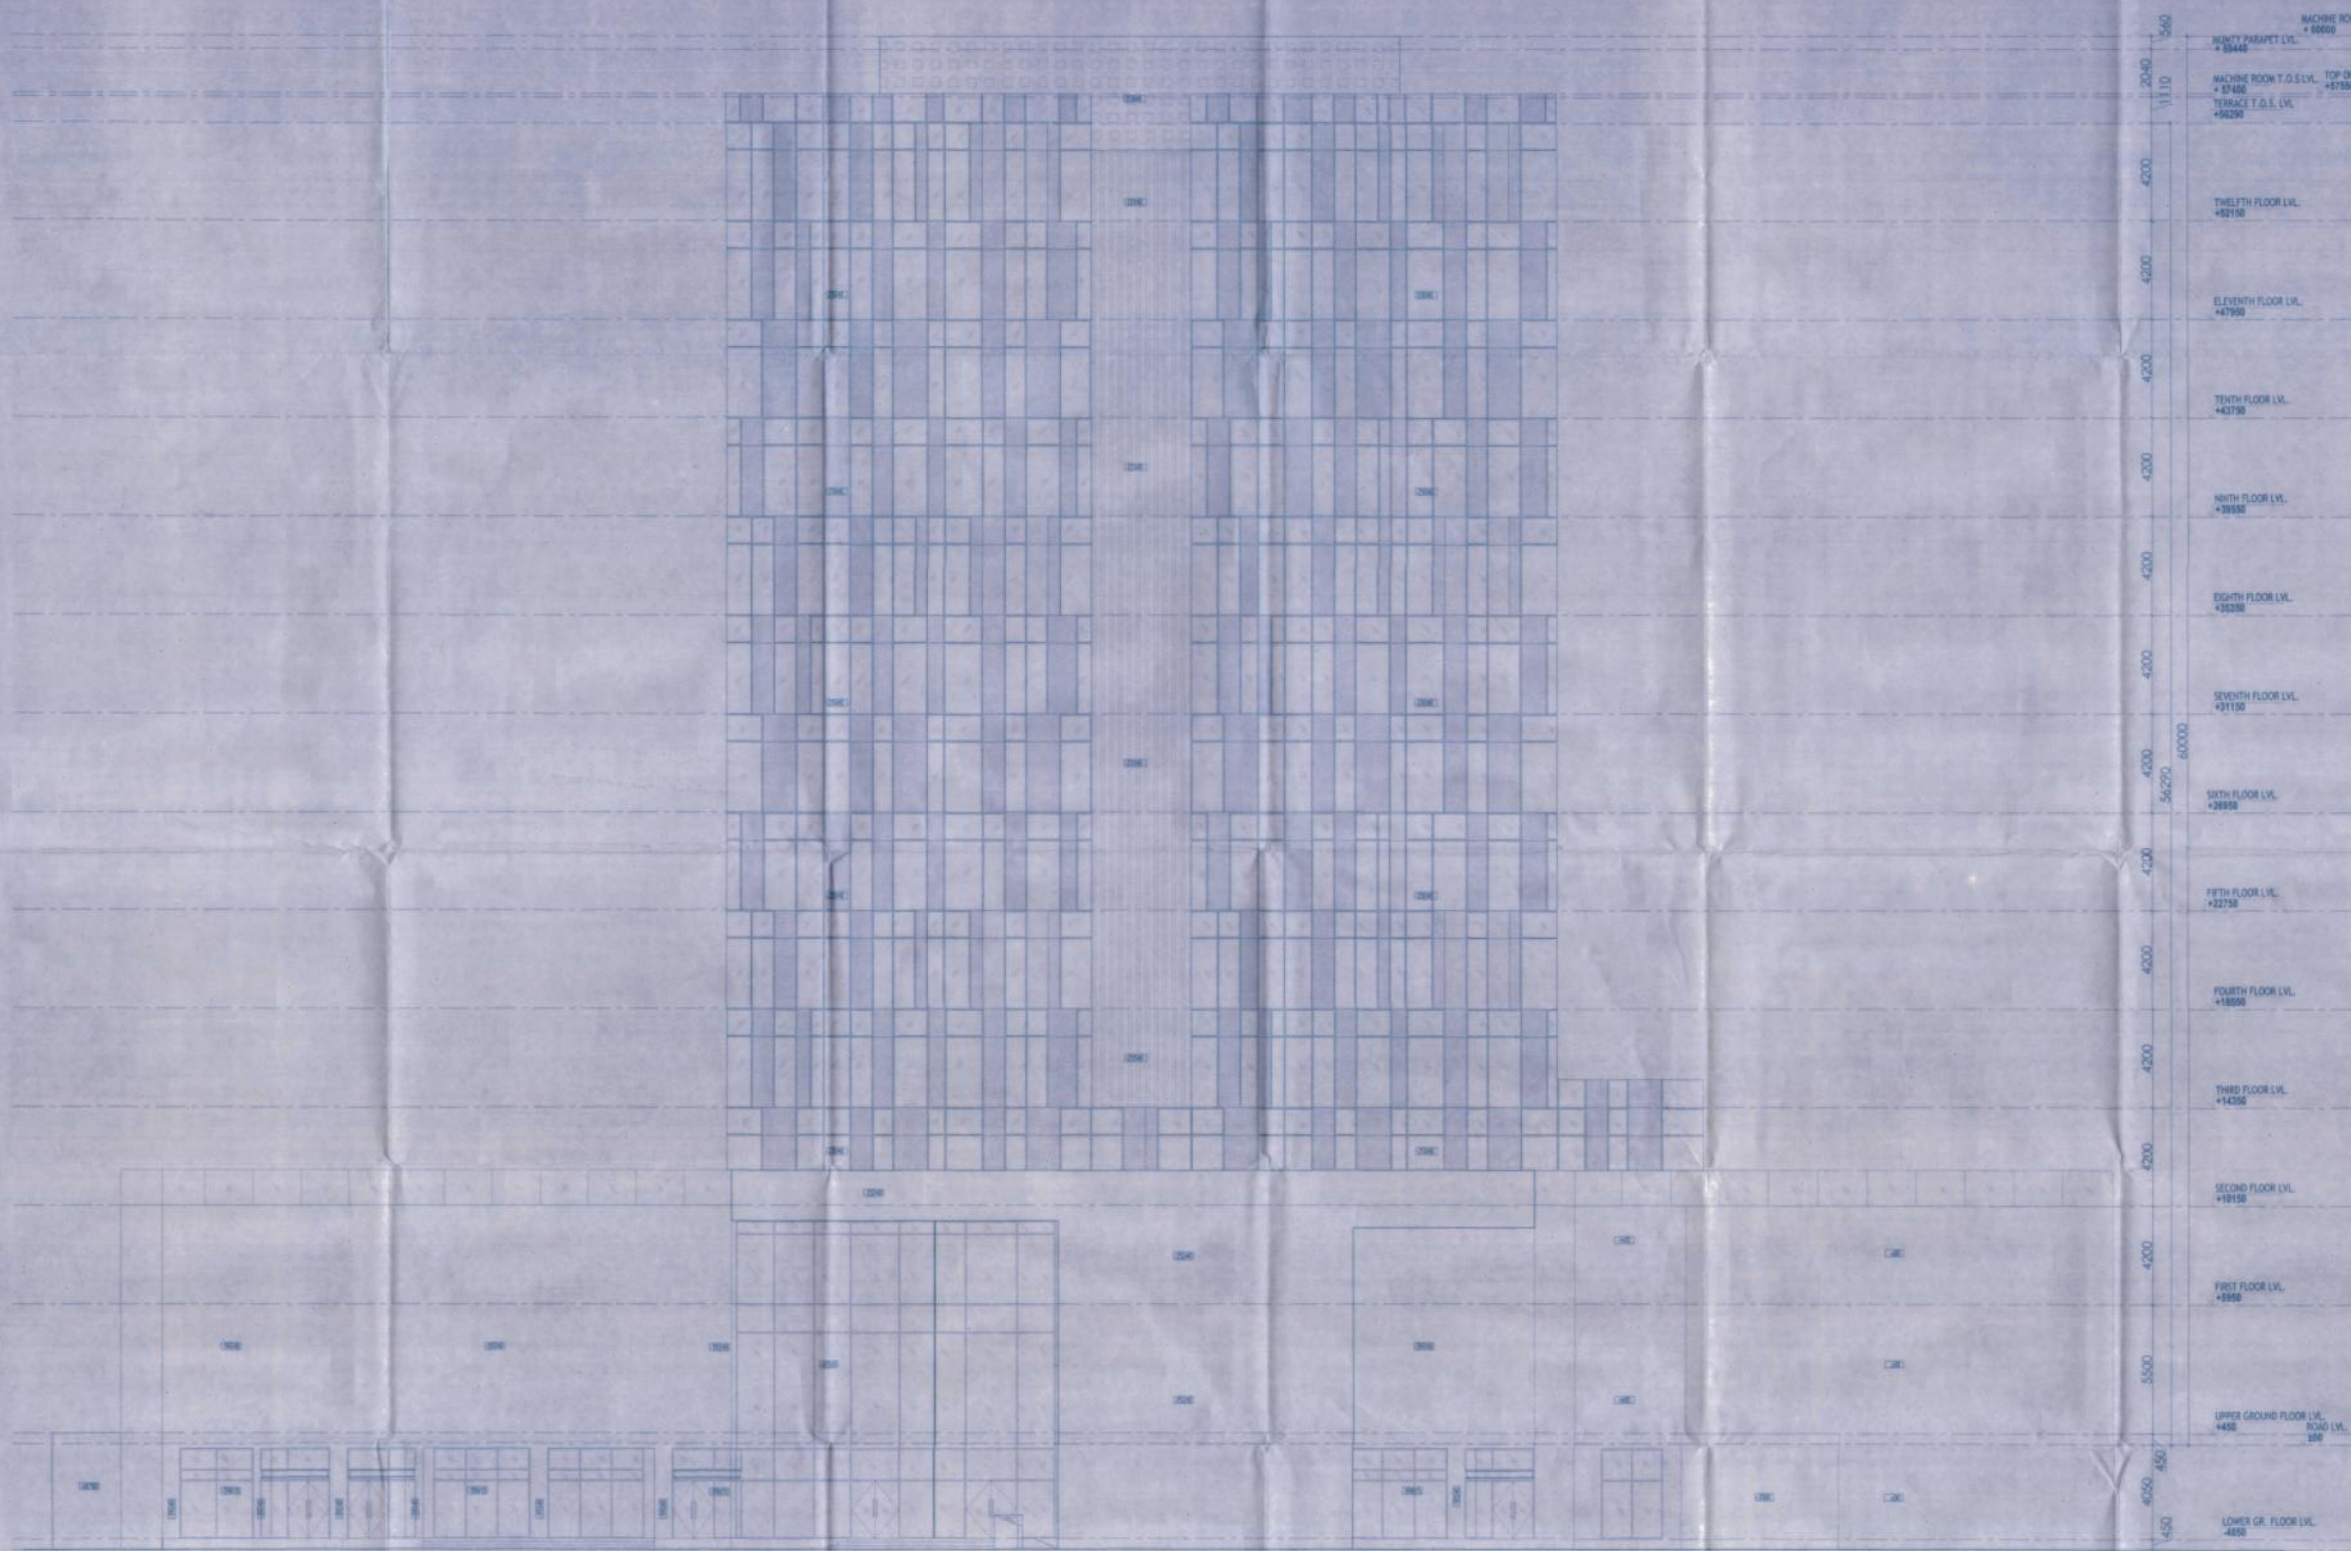

MACHINE ROOM TERRACE T.O.S. LVL. + 60000
 RUMTY PARAPET LVL. + 59440
 MACHINE ROOM T.O.S. LVL. TOP OF PARAPET WALL + 57590
 TERRACE T.O.S. LVL. + 56290
 TWELFTH FLOOR LVL. + 52150
 ELEVENTH FLOOR LVL. + 47950
 TENTH FLOOR LVL. + 43750
 NINTH FLOOR LVL. + 39550
 EIGHTH FLOOR LVL. + 35350
 SEVENTH FLOOR LVL. + 31150
 SIXTH FLOOR LVL. + 26950
 FIFTH FLOOR LVL. + 22750
 FOURTH FLOOR LVL. + 18550
 THIRD FLOOR LVL. + 14350
 SECOND FLOOR LVL. + 10150
 FIRST FLOOR LVL. + 5950
 UPPER GROUND FLOOR LVL. ROAD LVL. 5900
 LOWER GR. FLOOR LVL. -4550

ELEVATION -02
 SCALE - 1:200

1. ALL DIMENSIONS ARE IN METERS
 2. ALL FLOORING AND CEILING FINISHES ARE TO BE INDICATED
 3. ALL WALLS AND PARTITIONS ARE TO BE INDICATED



SUBMISSION DRAWING		JEWEL OF INDIA, JAIPUR	
LA ARCH PLANNING LTD.		COMERCIAL BUILDING ELEVATION-02	
JAI DRINKS PVT. LTD.		CORR-05	
28-07-2017		28-07-2017	

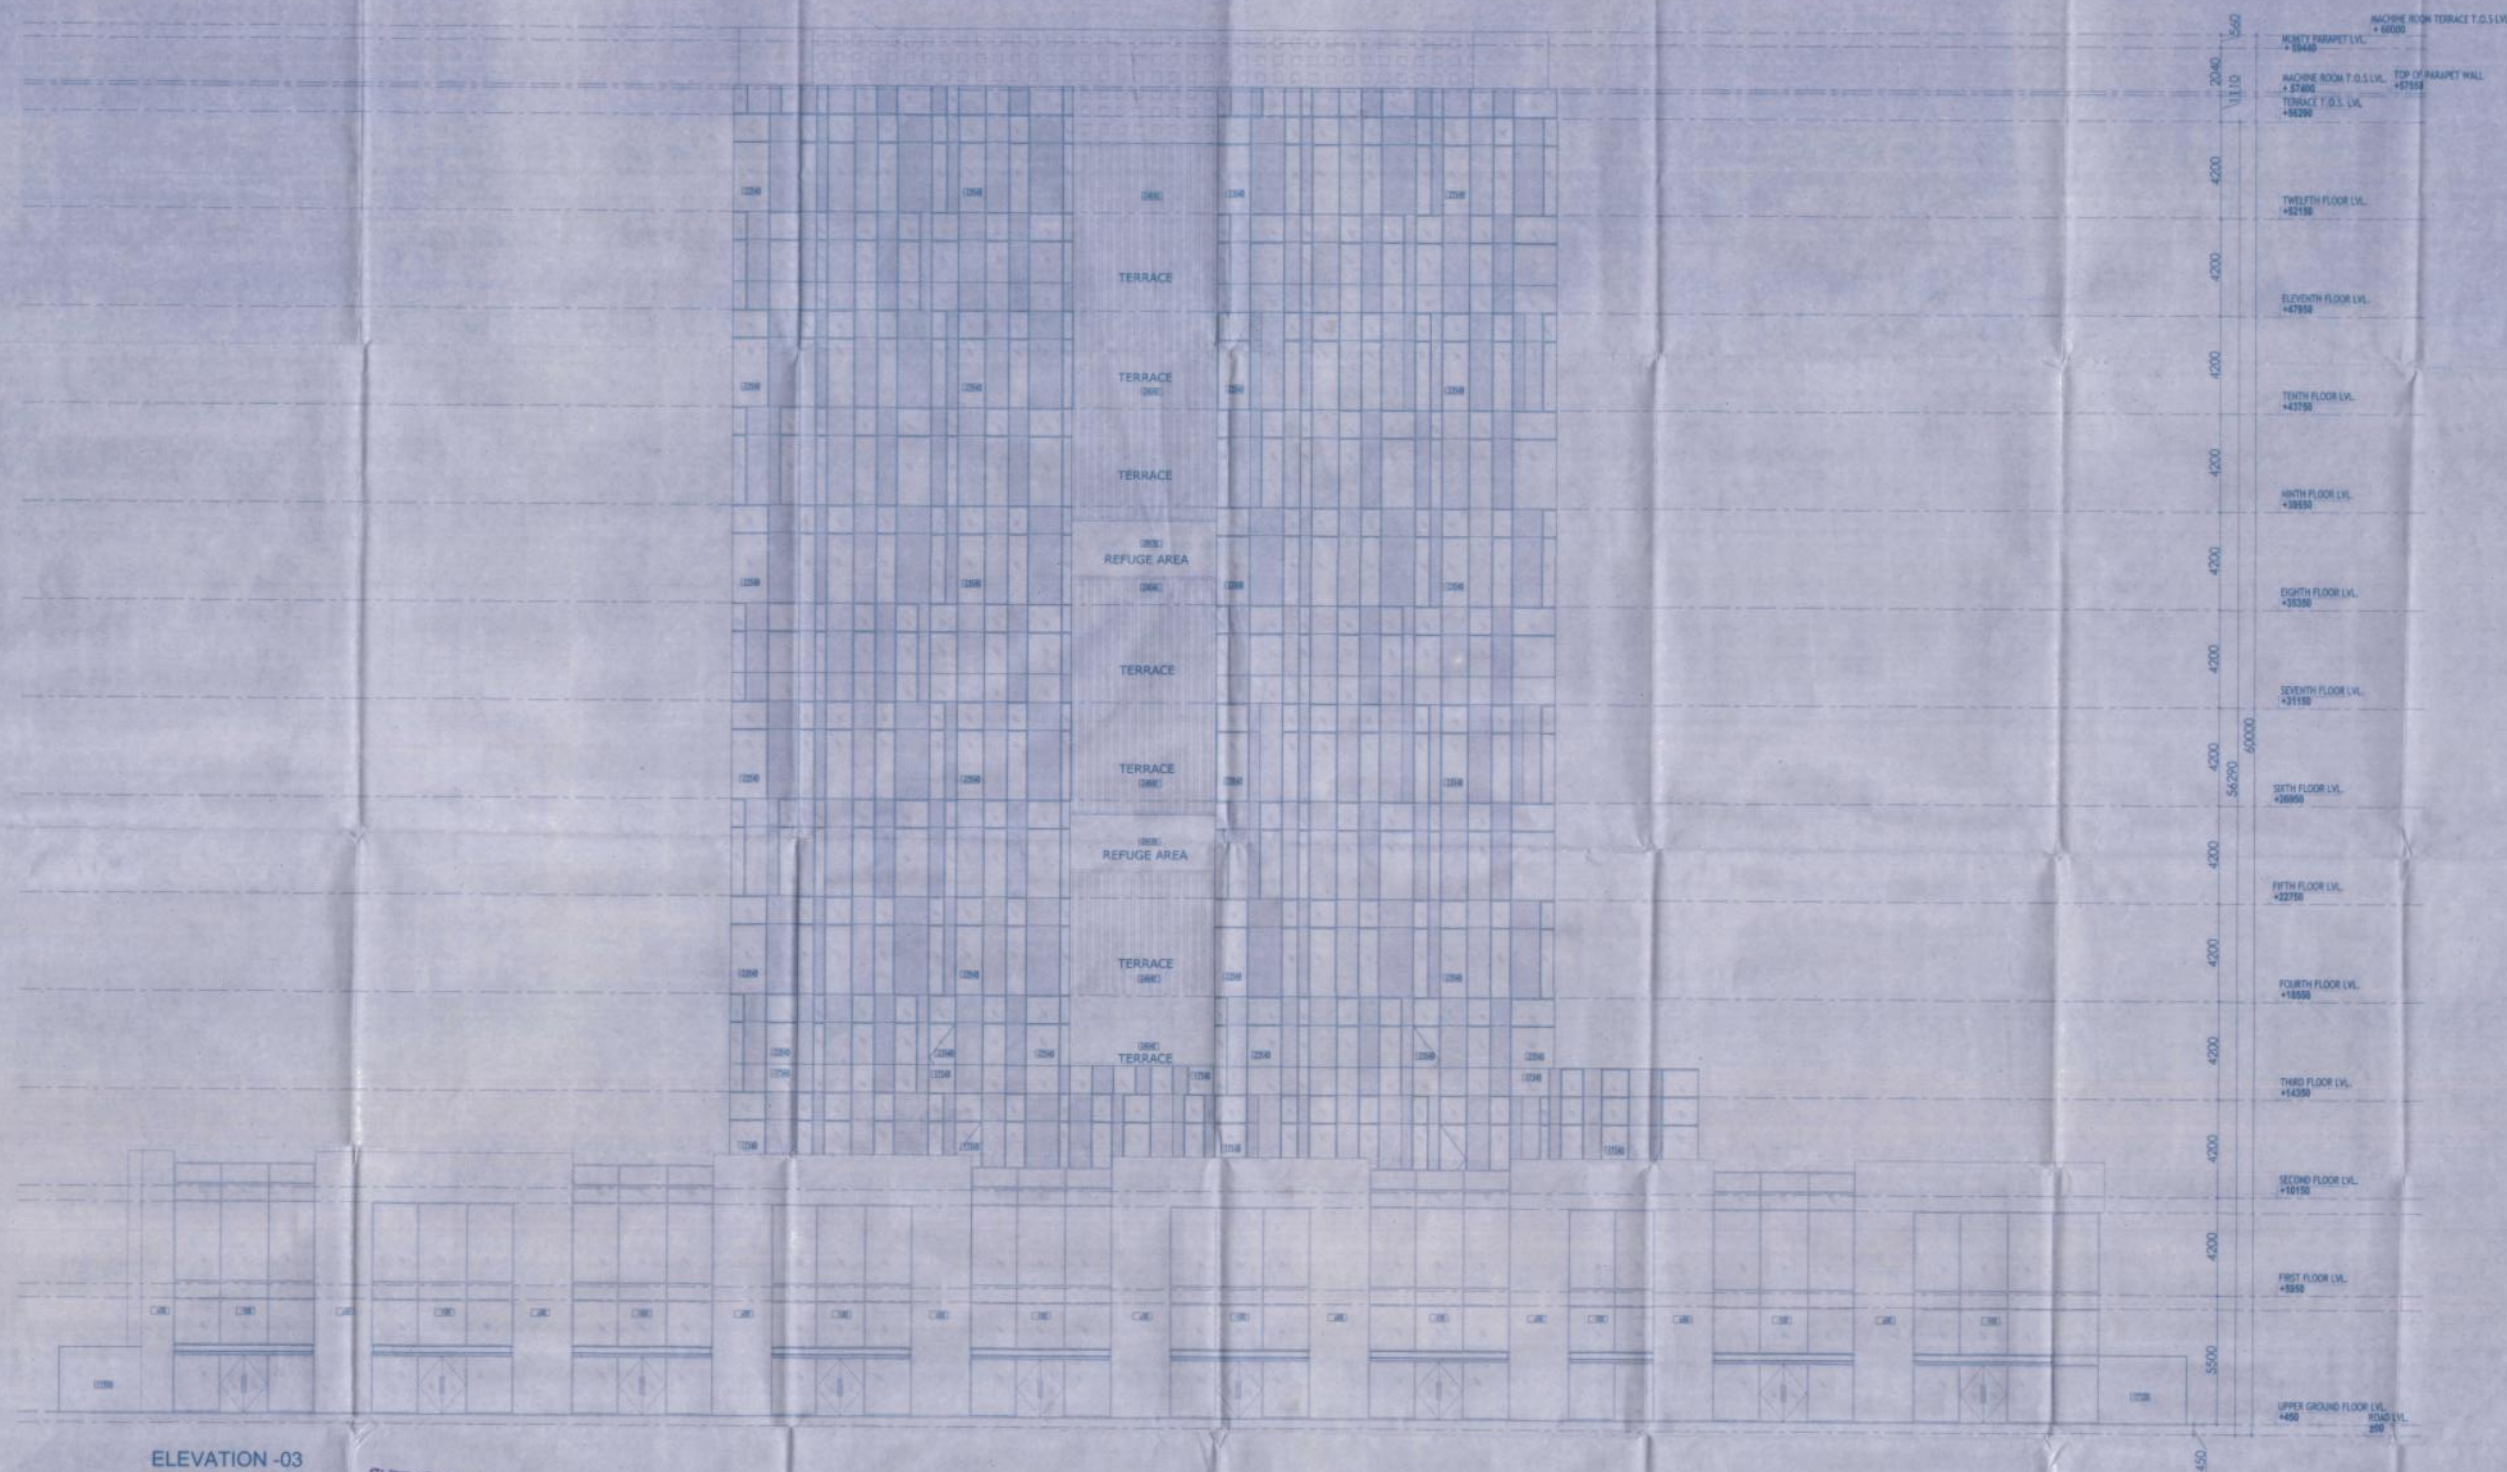

ELEVATION -03
 SCALE - 1:200








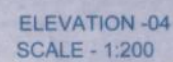



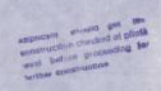

