
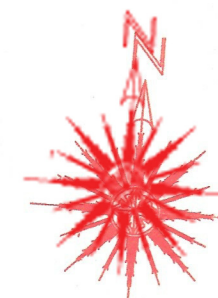


**LAYOUT PLAN OF KHASRA NO.- 389, ⁴²⁷⁰₃₈₀, ⁴²⁷¹₃₈₀ VILLAGE-KUDLI , TEH. & DISTT.-SIKAR
REVENUE VILL.- KUDLI, TEH. & DIST.- SIKAR(RAJ.)
FOR-90-A & RESIDENTIAL CONVERSION
APPLICANT:- 1. MANJIT MOURYA S/O RATAN LAL MOURYA
2. ROHITASH KUMAR C/O RAMESHWAR LAL NAYAK
3. VINOD S/O SHIV BHAGWAN D. KRISHAN KUMAR S/O SANWAR MAL**

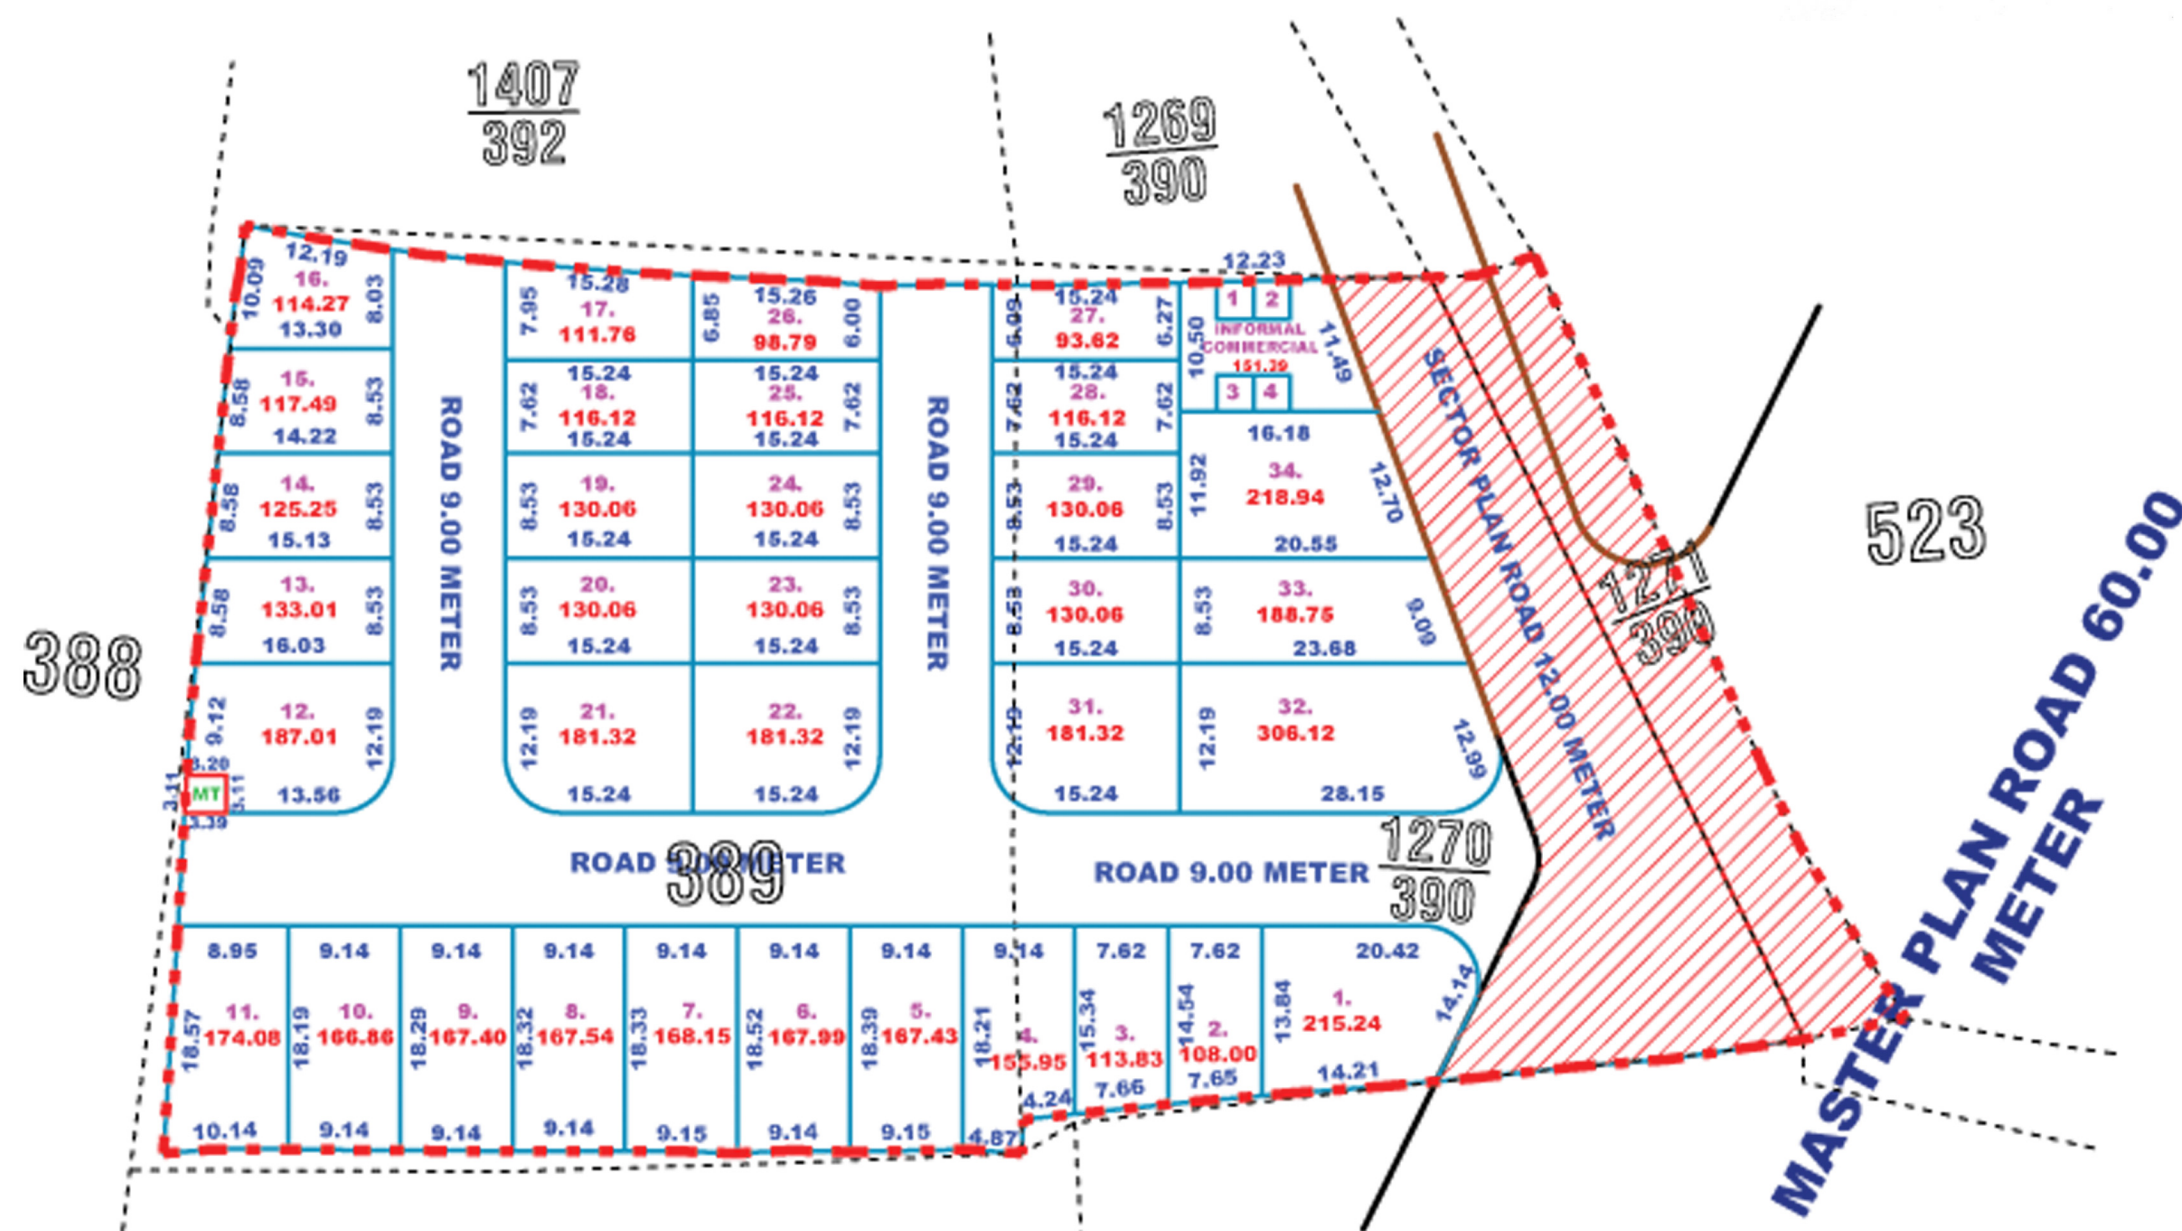

KEY-PLAN
Not To Scale

AREA ANALYSIS			
S.N.	LAND USE	AREA (sq.mtr.)	%
1.	RESIDENTIAL	5140.16	63.93%
2.	INFORMAL COMMERCIAL	0151.39	01.88%
3.	MOBILE TOWER	0010.21	00.13%
4.	AREA SURRENDER IN MASTER/SECTOR PLAN ROAD	0887.21	11.04%
4.	ROAD	1851.03	23.02 %
	TOTAL	8040.00	100.00 %

SCHEME PLOTS DETAIL

1.	PARTICULARS	NO.
2.	RESIDENTIAL PLOT'S	34
3.	INFORMAL COMMERCIAL	4
4.	MOBILE TOWER	1


	SCHEME BOUNDARY
	KHASRA LINE
	PLOT BOUNDARY
	AREA SURRENDER IN MASTER/ SECTOR PLAN ROAD
	SECTOR PLAN ROAD
	MASTER PLAN ROAD

NOTE : ALL DIMENSIONS ARE IN METER

SCALE-1 C.M. =6.0 MTR

इस ले आधर काम से ABCDEF को प्रदर्शित
कोजना दोष का दाखल नमने के मिलान मिलान
(को लक्षण को रूप है) 9/11/24
27/12/24
13/12/24

योजना का नाम New Balarji Green City का
ले-आउट
आज दिनांक 24/2/24 को लेआउट प्लान कमेटी
द्वारा सर्वसम्मति से अनुमोदित किया गया।

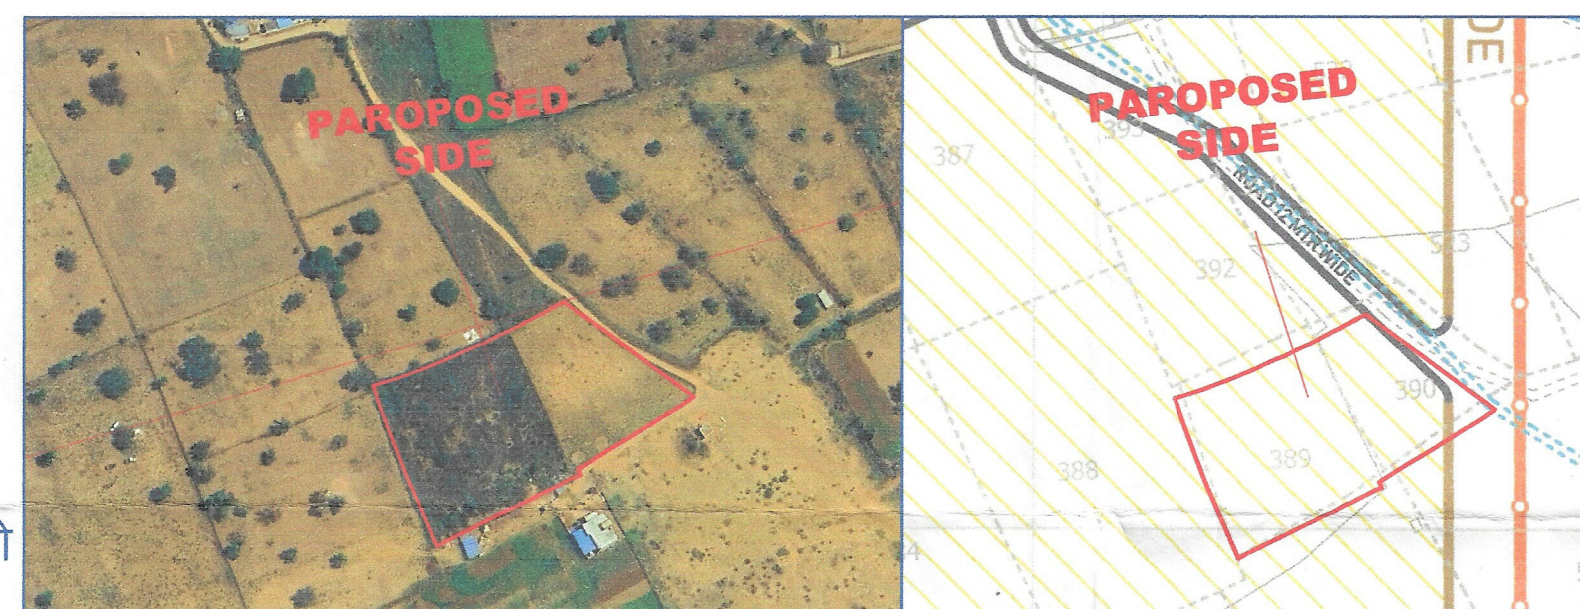

GOOGLE EARTH MAP

SECTOR PLAN MAP

02/07/2024

सय नगर नियोजक

वि. प्र. न्याय पीठ

अधिकाारी अभियन्ता
नगर सुधार न्यास
सीकर

27/3
सचिव
नगर विकास न्यास, सीकर

TOTAL AREA IN KH. NO. 389 = 5000.00 SQ. MTR
TOTAL AREA IN KH. NO. 1270/390 = 3200.00 SQ. MTR
TOTAL AREA IN KH. NO. 1271/390 = 400.00 SQ. MTR
TOTAL AREA = 8600.00 SQ. MTR
AREA AVAILABLE AT SITE = 8040.00 SQ. MTR