



NOT TO SCALE

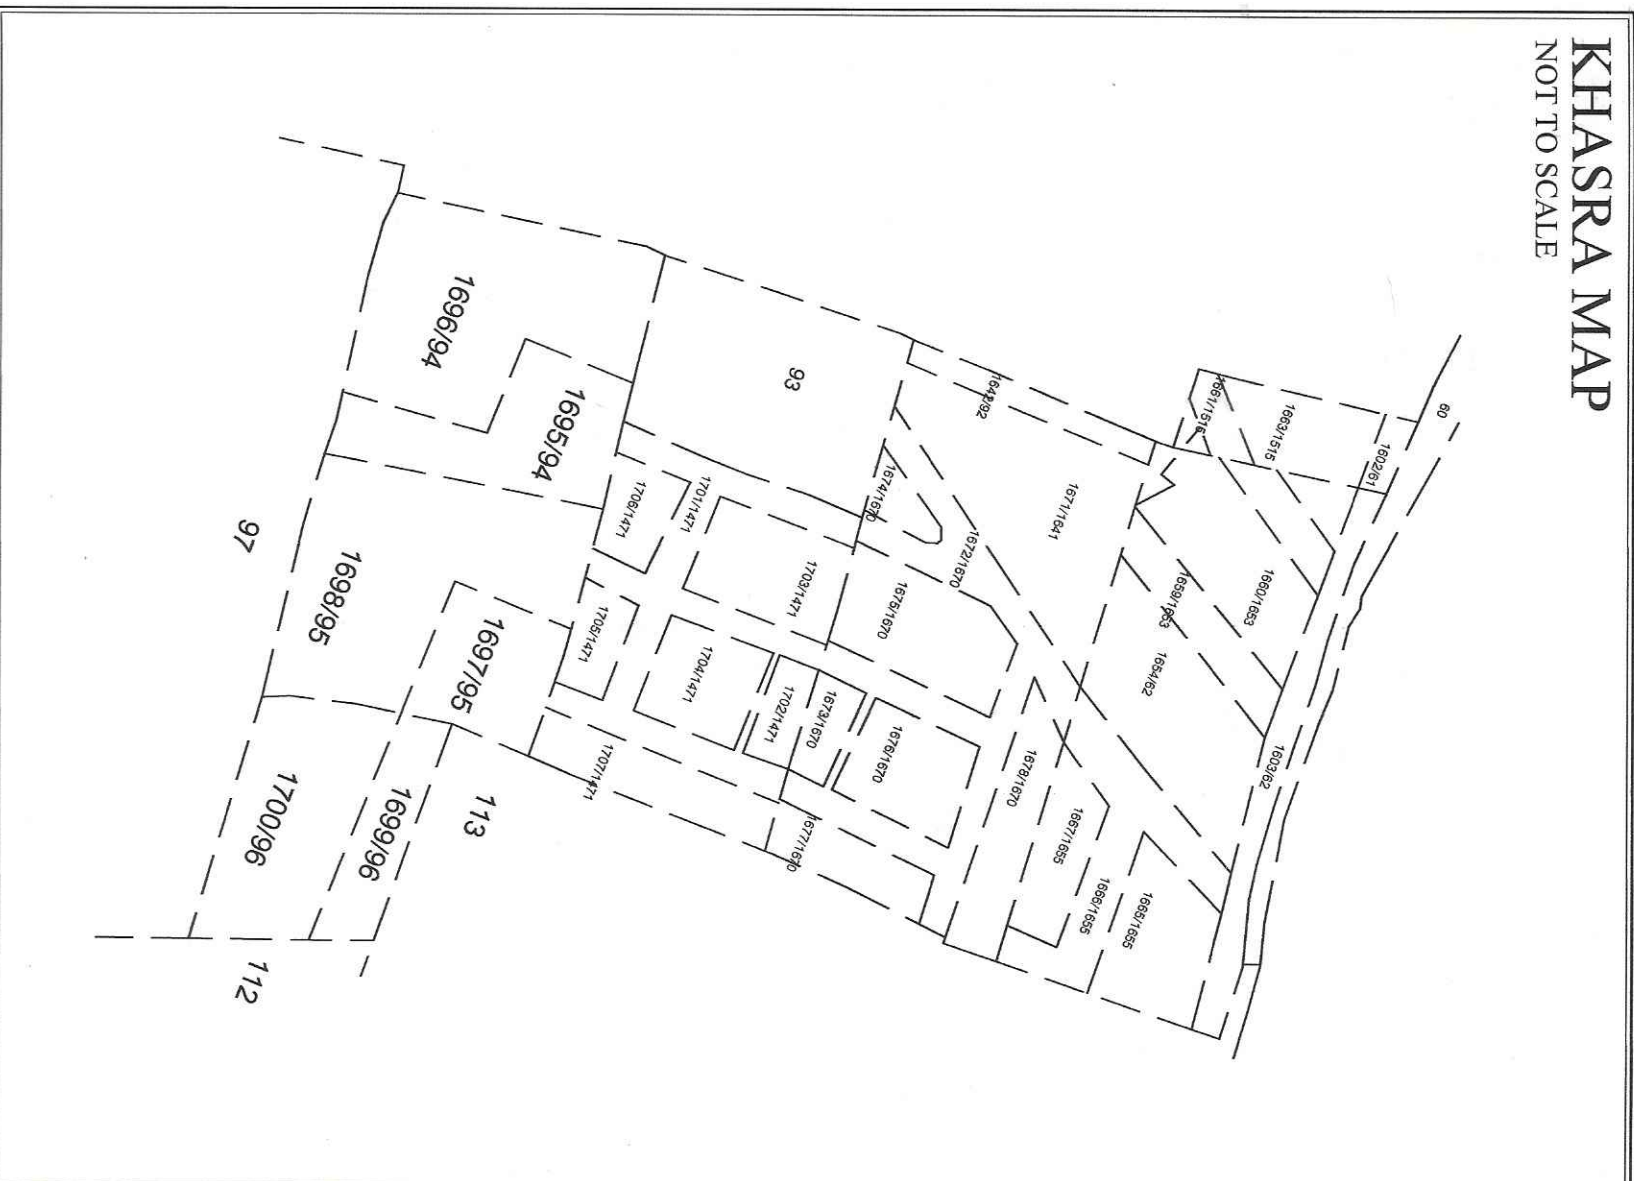

KHASRA NO.-1695/94,1698/95,1700/96

NOT TO SCALE

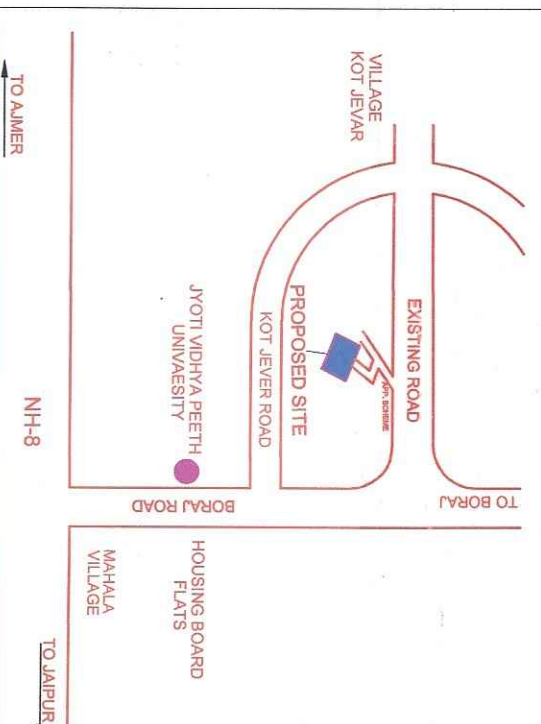

AT VILLAGE-DEVLA, TEH.-MOZMABAD, JAM

AREA ANALYSIS

S.No.	LAND USED	AREA IN SQ.YDS	AREA IN SQ.MTR.	(%)
1.	RESIDENTIAL	6777.70	5666.97	56.67 %
2.	COMMERCIAL	398.28	333.01	03.33 %
3.	PARK	742.49	620.81	06.21 %
4.	ROAD	4041.53	3379.21	33.79 %

SCHEME AREA		
11960.00	10000.00	100.00%
(1.00 HECT.)		

LEGEND:

KHASRA LINE - - - - -

SCHEME 1. BOLLINDABY

SCHEME CORNER POINT – (A,B,C,D,E,F,G,H)

SCALE :- NORTH :- N

$1'' = 50'$ FEET

SUBMITTED TO :-

ODIM DODO, DIOI :- JALFUK.



PROJECTS (P) LTD.
301, Chelms Terrace, Opp. Public Mandir, New Delhi - 110 001

PH.: 0141-413111, Mob.: +91-9829040361
Website: www.cadmastro.com, e-mail: info@cadmastro.com