





LEGEND

	Parks to be developed in the scheme
	Facility Area
	JDA Approved scheme-Gulmohar Gardens.
	Road to be developed in Entire scheme.

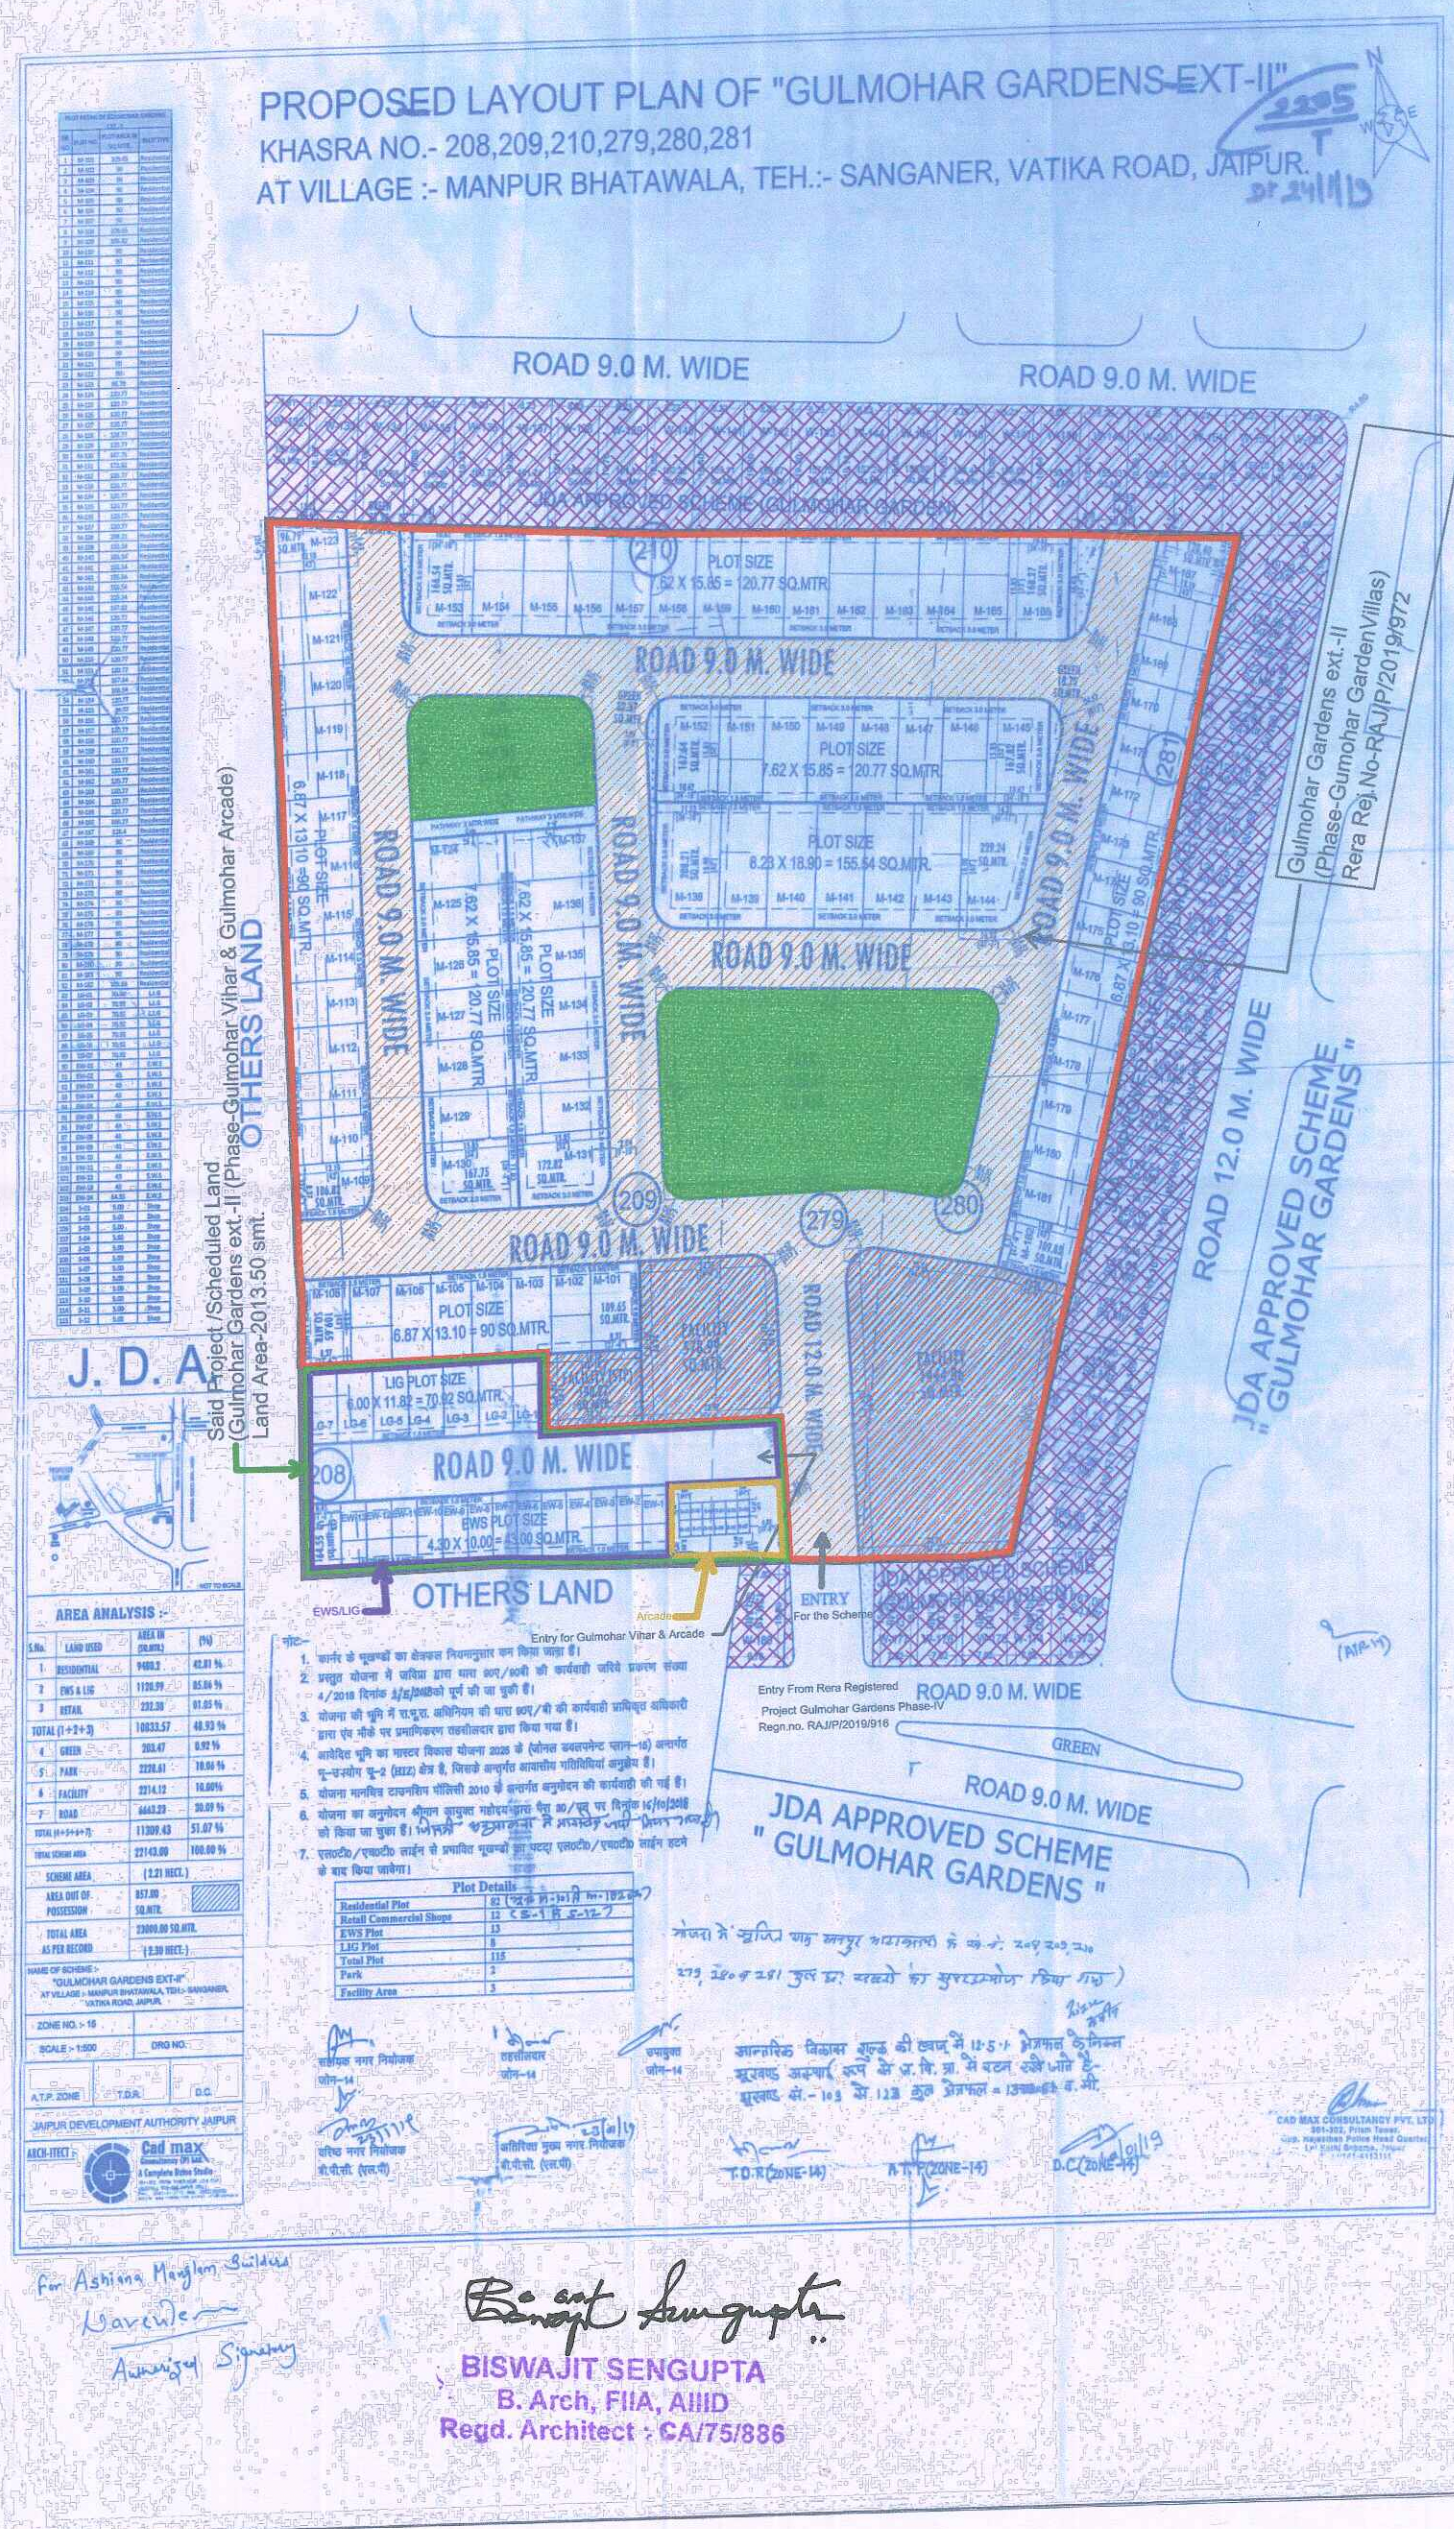

PLOT DETAIL OF GULMOHAR GARDENS		
S.No.	PLOT NO.	PLOT TYPE
1	M-101	Residential
2	M-102	Residential
3	M-103	Residential
4	M-104	Residential
5	M-105	Residential
6	M-106	Residential
7	M-107	Residential
8	M-108	Residential
9	M-109	Residential
10	M-110	Residential
11	M-111	Residential
12	M-112	Residential
13	M-113	Residential
14	M-114	Residential
15	M-115	Residential
16	M-116	Residential
17	M-117	Residential
18	M-118	Residential
19	M-119	Residential
20	M-120	Residential
21	M-121	Residential
22	M-122	Residential
23	M-123	Residential
24	M-124	Residential
25	M-125	Residential
26	M-126	Residential
27	M-127	Residential
28	M-128	Residential
29	M-129	Residential
30	M-130	Residential
31	M-131	Residential
32	M-132	Residential
33	M-133	Residential
34	M-134	Residential
35	M-135	Residential
36	M-136	Residential
37	M-137	Residential
38	M-138	Residential
39	M-139	Residential
40	M-140	Residential
41	M-141	Residential
42	M-142	Residential
43	M-143	Residential
44	M-144	Residential
45	M-145	Residential
46	M-146	Residential
47	M-147	Residential
48	M-148	Residential
49	M-149	Residential
50	M-150	Residential
51	M-151	Residential
52	M-152	Residential
53	M-153	Residential
54	M-154	Residential
55	M-155	Residential
56	M-156	Residential
57	M-157	Residential
58	M-158	Residential
59	M-159	Residential
60	M-160	Residential
61	M-161	Residential
62	M-162	Residential
63	M-163	Residential
64	M-164	Residential
65	M-165	Residential
66	M-166	Residential
67	M-167	Residential
68	M-168	Residential
69	M-169	Residential
70	M-170	Residential
71	M-171	Residential
72	M-172	Residential
73	M-173	Residential
74	M-174	Residential
75	M-175	Residential
76	M-176	Residential
77	M-177	Residential
78	M-178	Residential
79	M-179	Residential
80	M-180	Residential
81	M-181	Residential
82	M-182	Residential

PROPOSED LAYOUT PLAN OF "GULMOHAR GARDENS-EXT-II"
KHASRA NO.- 208,209,210,279,280,281
AT VILLAGE :- MANPUR BHATAWALA, TEH.:- SANGANER, VATIKA ROAD, JAIPUR.

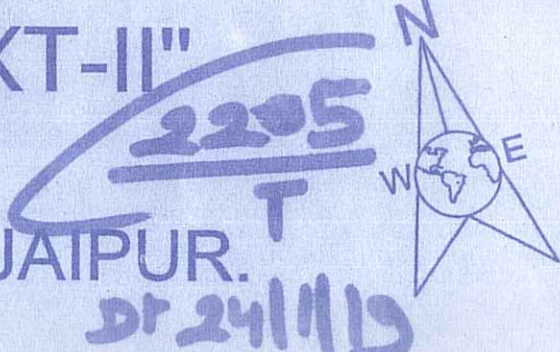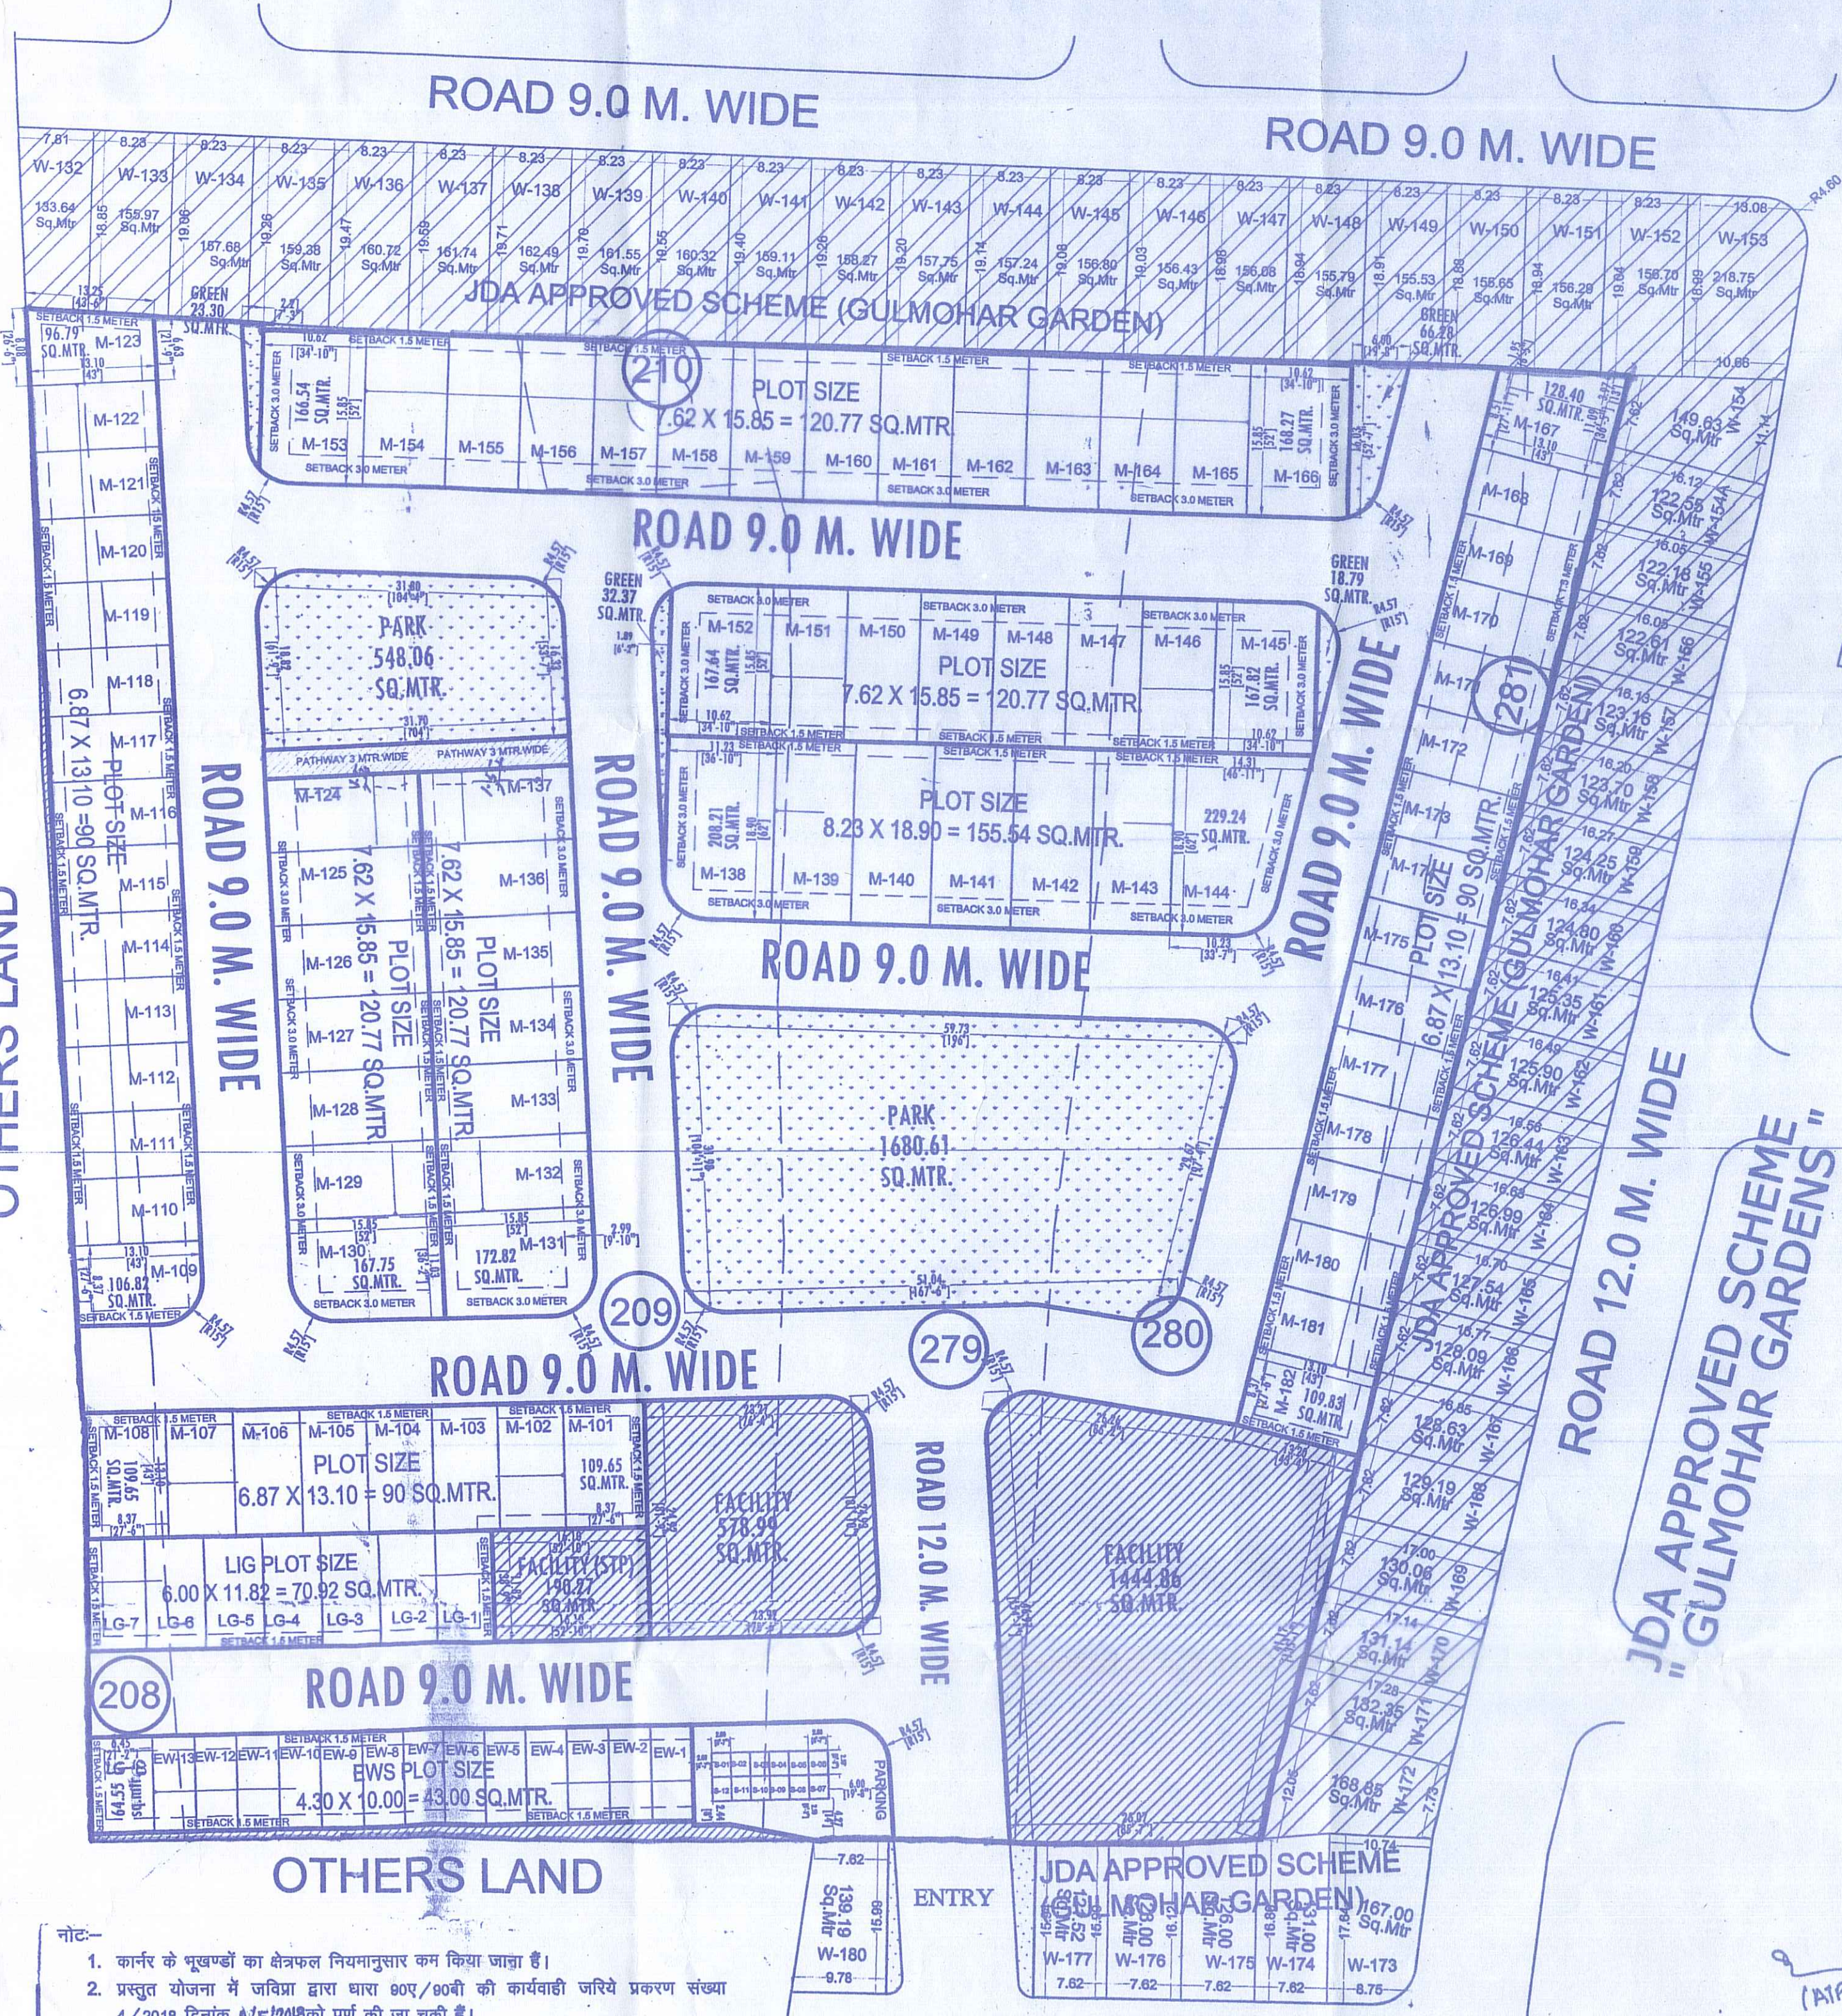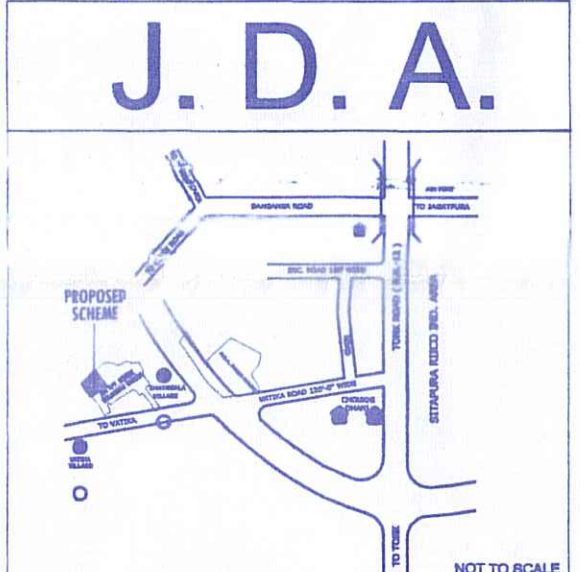

AREA ANALYSIS :-		
S.No.	LAND USED	AREA IN (SQ.MTR.)
1	RESIDENTIAL	9480.2
2	EDS & LIG	1120.99
3	RETAIL	232.38
TOTAL (1+2+3)		10833.57
4	GREEN	203.47
5	PARK	2228.61
6	FACILITY	2214.12
7	ROAD	6663.23
TOTAL (4+5+6+7)		11309.43
TOTAL SCHEME AREA		22143.00
SCHEME AREA		(2.21 HECT.)
AREA OUT OF POSSESSION		857.00
TOTAL AREA AS PER RECORD		23000.00 SQ.MTR.
NAME OF SCHEME :-		"GULMOHAR GARDENS EXT-II"
AT VILLAGE :-		MANPUR BHATAWALA, TEH.:- SANGANER, VATIKA ROAD, JAIPUR.
ZONE NO. :-		16
SCALE :-		1:500
A.T.P. ZONE		T.D.R.
ARCH-ITECT :-		Cad max Consultancy (P) Ltd.

- नोट:-
- कार्ग के भूखण्डों का क्षेत्रफल नियमानुसार कम किया जाना है।
 - प्रस्तुत योजना में जमिनीय द्वारा धारा 80ए/80बी की कार्यवाही जरिये प्रकरण संख्या 4/2018 दिनांक 21/5/2018 को पूर्ण की जा चुकी है।
 - योजना की भूमि में रा.भू.रा. अधिनियम की धारा 80ए/बी की कार्यवाही प्राधिकृत अधिकारी द्वारा एवं नीचे के प्रमाणिकरण सहसिलदार द्वारा किया गया है।
 - आवेदित भूमि का मास्टर विकास योजना 2026 के (जोनल डवलपमेंट प्लान-16) अन्तर्गत यू-2 (HIZ) क्षेत्र है, जिसके अन्तर्गत आवासीय गतिविधियां अनुज्ञेय हैं।
 - योजना मानचित्र टाउनशिप पॉलिसी 2010 के अन्तर्गत अनुमोदन की कार्यवाही की गई है।
 - योजना का अनुमोदन श्रीमान आयुक्त महोदय द्वारा पैरा 30/ए पर दिनांक 16/10/2018 को किया जा चुका है।
 - एल0टी0/एच0टी0 लाईन से प्रभावित भूखण्डों का एल0टी0/एच0टी0 लाईन हटने के बाद किया जावेगा।

Plot Details	
Residential Plot	82
Retail Commercial Shops	12
EDS Plot	13
LIG Plot	8
Total Plot	115
Park	2
Facility Area	3

सहायक नगर नियोजक
जोन-14

तहसीलदार
जोन-14

उपायुक्त
जोन-14

वरिष्ठ नगर नियोजक
बी.पी.सी. (एल.पी.)

अतिरिक्त मुख्य नगर नियोजक
बी.पी.सी. (एल.पी.)

JDA APPROVED SCHEME
"GULMOHAR GARDENS"



T.D.R.(ZONE-14)

A.T.P.(ZONE-14)

D.C.(ZONE-14)

CAD MAX CONSULTANCY PVT. LTD.
301-302, Priyam Tower,
Opp. Rajasthan Police Head Quarter,
Lal Kothi Scheme, Jaipur.
Ph:- 0141-2611111

For Ashiana Manglam Builders
Karender
Aushan Singh