


EXISTING P.T. SURVEY MAP AND LAYOUT PLAN OF "BHAVYA ENCLAVE -IIIRD" OF KHASRA NO. 5799/775 & 5801/776, GOOGLE SUPERIMPOSED & KHASRA SUPERIMPOSED SITUATED AT VILLAGE KHATU, PATWAR HALKA -KHATU, KHATUSHYAMJI, TEHSIL DANTARAMGARH, DIST. SIKAR (RAJ).

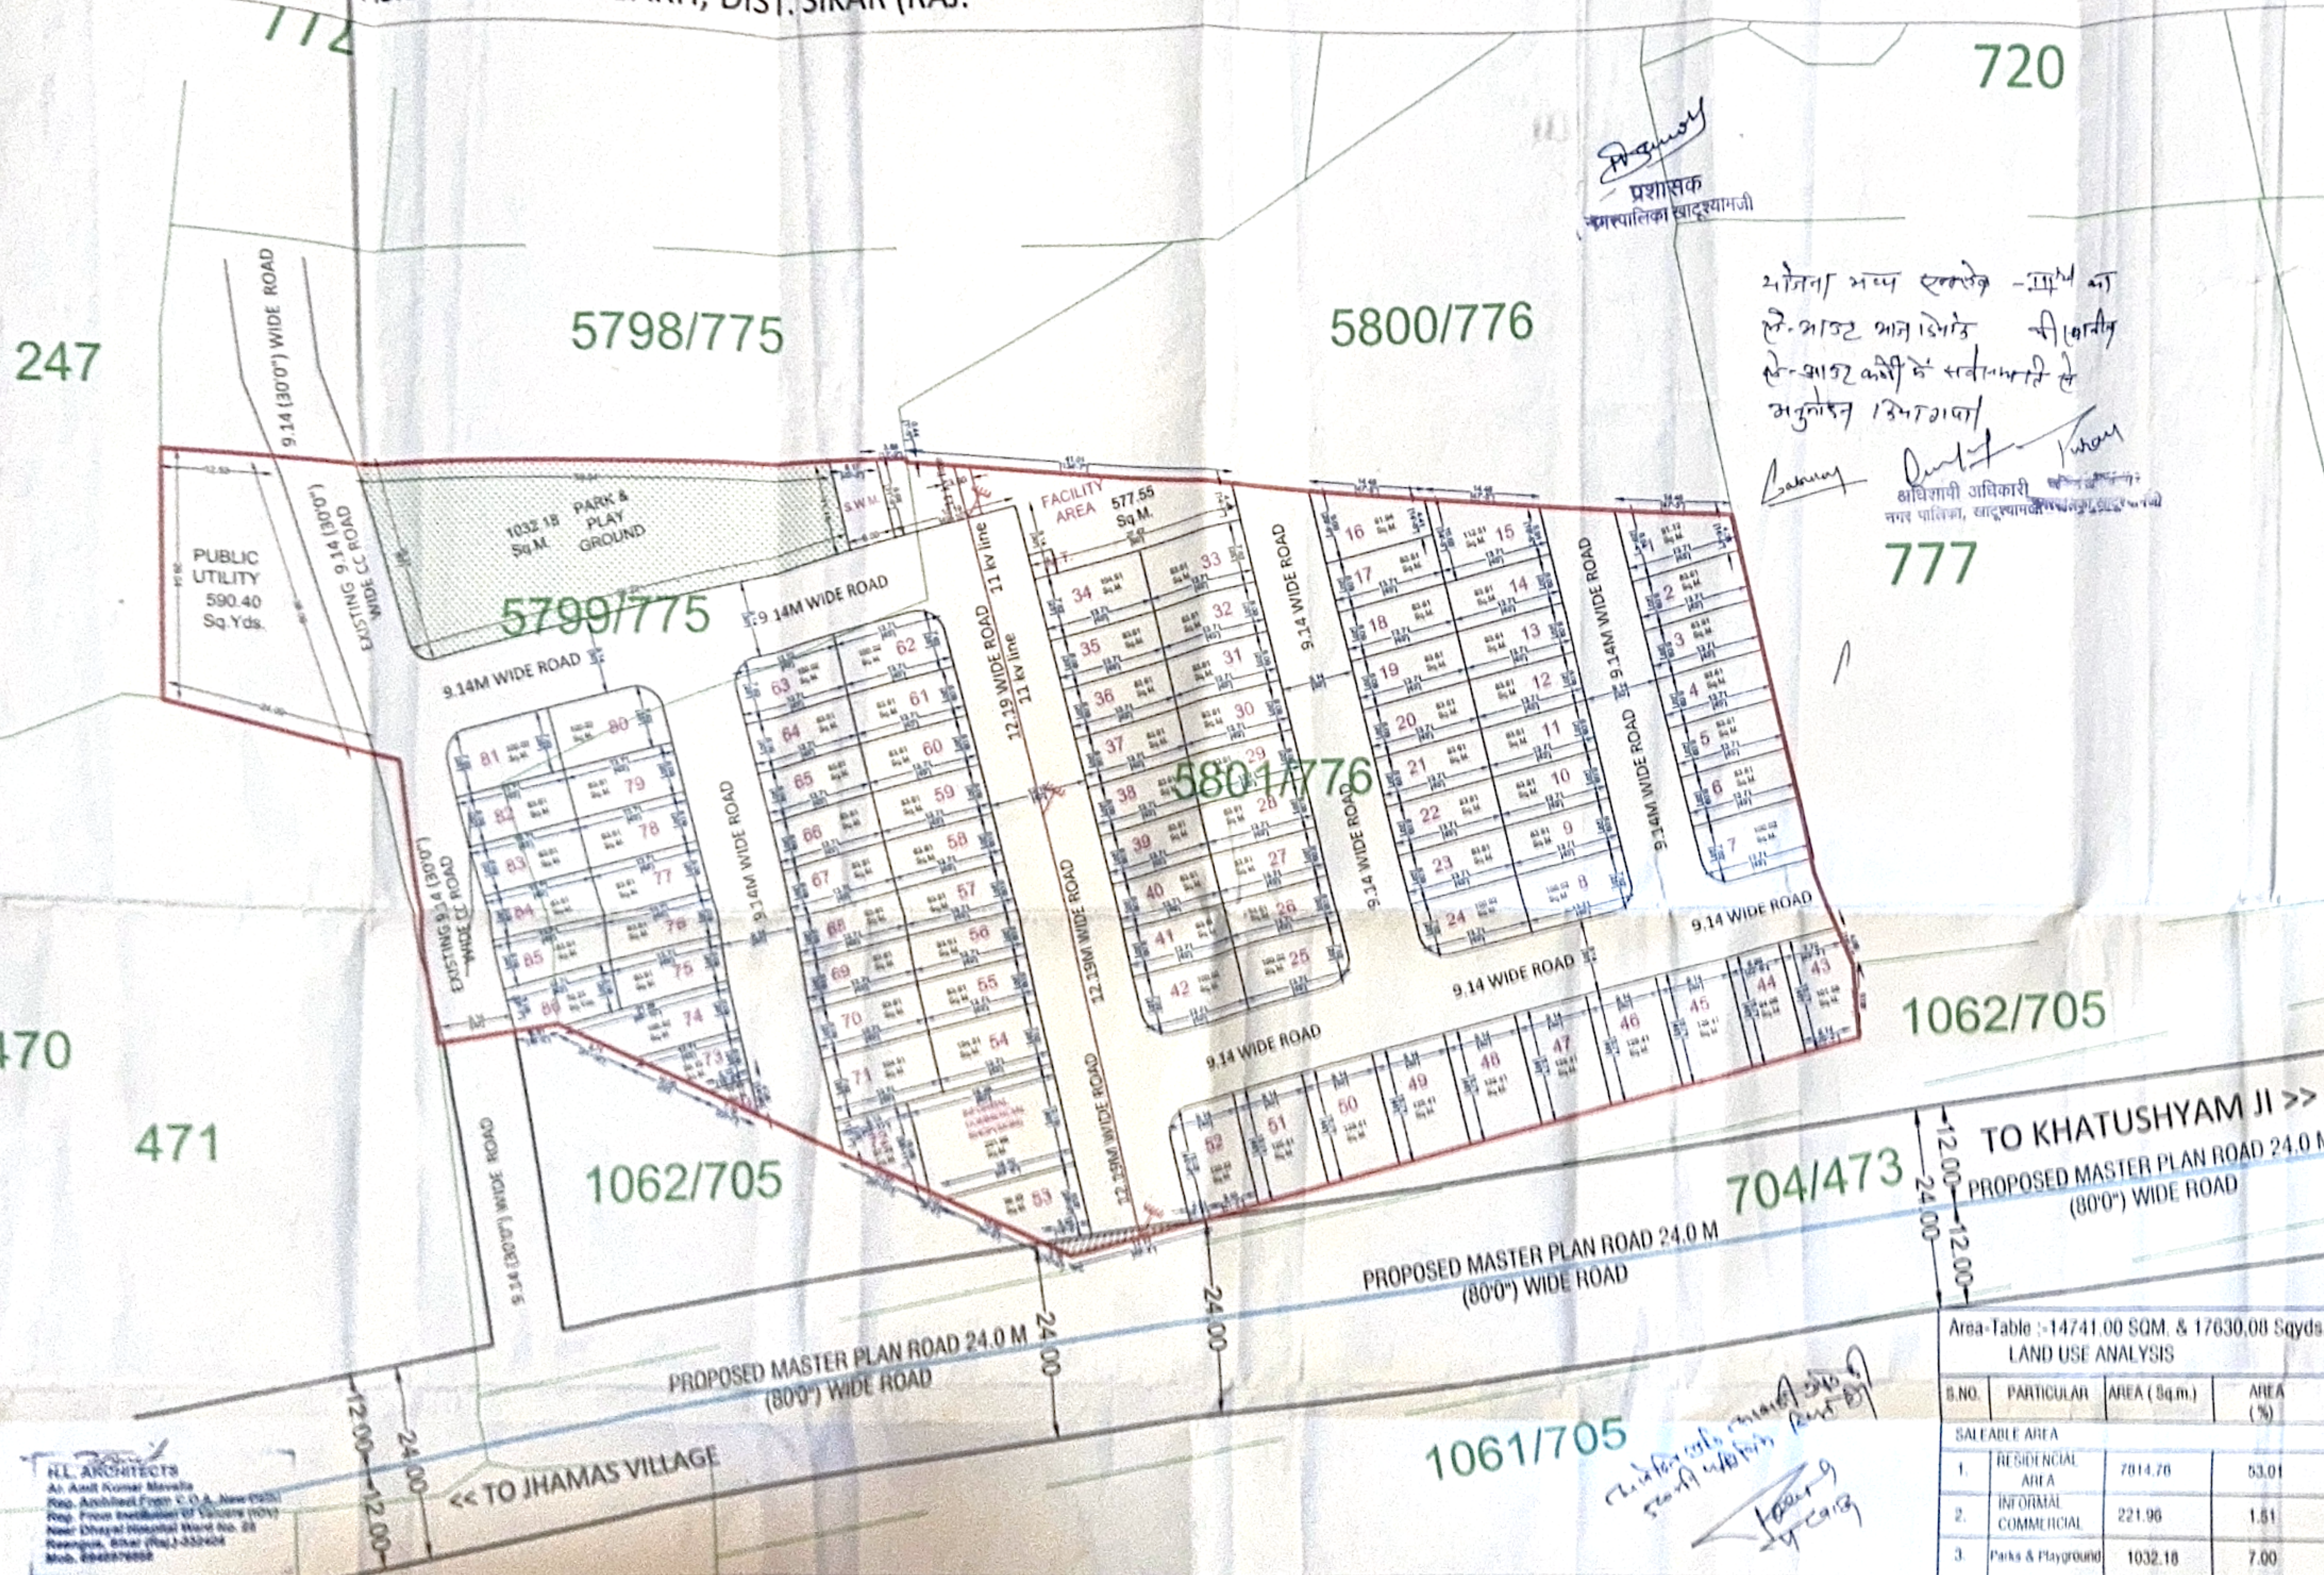

KHASRA AREA DETAILS

KHASRA NO.	TOTAL KHASRA AREA	UNDER SHCHEME AREA
5799/775	0.2867 Hec.	0.2867 Hec.
5801/776	1.1874 Hec.	1.1874 Hec.
TOTAL	1.4741 Hec.	1.4741 Hec.

Total Appld Area For Conv.=14741.00 sq. Mtr
Area sur. in Proposed Master Plan 24.0M Wide Road Khasra no. 5801/776 = 20.97 sq. Mtr

Submitted to :

Nagar Palika, KHATUSHYAMJI (Sikar)

Approved By :-

Area-Table :-14741.00 SQM. & 17630.00 Sqyds.
LAND USE ANALYSIS

S.NO.	PARTICULAR	AREA (Sq.m.)	AREA (%)
SALEABLE AREA			
1.	RESIDENTIAL AREA	7814.76	53.01
2.	INFORMAL COMMERCIAL	221.96	1.51
3.	Parks & Playground	1032.18	7.00
4.	PUBLIC UTILITY	590.40	4.01
5.	FACILITY S.W.M. & M.T.	590.00	4.00
6.	ROAD	4470.73	30.33
7.	MASTER PLAN ROAD	20.97	0.14
	TOTAL	14741.00 SQM	100.00 %

CONSULTANTS:-
H.L. ARCHITECTS
NEAR DHAYAL HOSPITAL REENGUS
DIST. SIKAR, (RAJ) 332404
(W) 08946976858(M)
E-mail-ar.emit1991@gmail.com

PROPOSED ROAD	KM STONE	KHASRA LINE	WATER TANK	BUILDINGS	LAMP POST/ROAD LIGHT
OPEN DRAIN	KATCHA RASTA	MOP ROAD	MAIN HOLE	TEMPLE	ELECTRIC POLE/E.B.
CHABUTRA	B.T. ROAD	SCHEME BOUNDARY	TRAFFIC SIGNAL	DRAIN	TELEPHONE POLE/T.B.
HT LINE	FENCING	BORING	TIN SHADE	TREE	TRANSFORMER
SEWER VENTILETER	FIELD BOUNDARY	WELL	COMPOUND WALL	B.WALL	RAILWAY LINE