


B-1

AFFORDABLE HOUSING SCHEME-BHADANA, KOTA MODEL NO-IV

ITEM	AREA	
OPEN / PARK / GREEN BELT		
01	19411.952 SQ.FT.	Green Belt
02	6669.15 SQ.FT.	
03	4643.22 SQ.FT.	
04	3606.888 SQ.FT.	
05	4994.52 SQ.FT.	Green Belt
TOTAL	39325.73 SQ.FT.	(11.254%)
AMMENITIES / SCHOOL		
01	18791.42 SQ.FT.	
02	2239.88 SQ.FT.	
03	5922.416 SQ.FT.	
04	8130.75 SQ.FT.	
TOTAL	35084.466 SQ.FT.	(10.04%)
INFORMAL COMMERCIAL		
01	17241.73 SQ.FT.	
02	982.140 SQ.FT.	
03	675.258 SQ.FT.	
TOTAL	3556.01 SQ.FT.	(1.02%)
COMMERCIAL		
01	5732.97 SQ.FT.	
TOTAL	5732.97 SQ.FT.	(1.641%)
LIG = 24 X 47'9" X 58'4" = 66857.76 SQ.FT.		(19.13%)
EWS = 21 X 44'6" X 43'11" = 41043.24 SQ.FT.		(11.74%)
ROAD = 157830.824 SQ.FT.		(45.178%)
PLANING AREA - 349431.00 SQ.FT. (32475.00 SQM)		

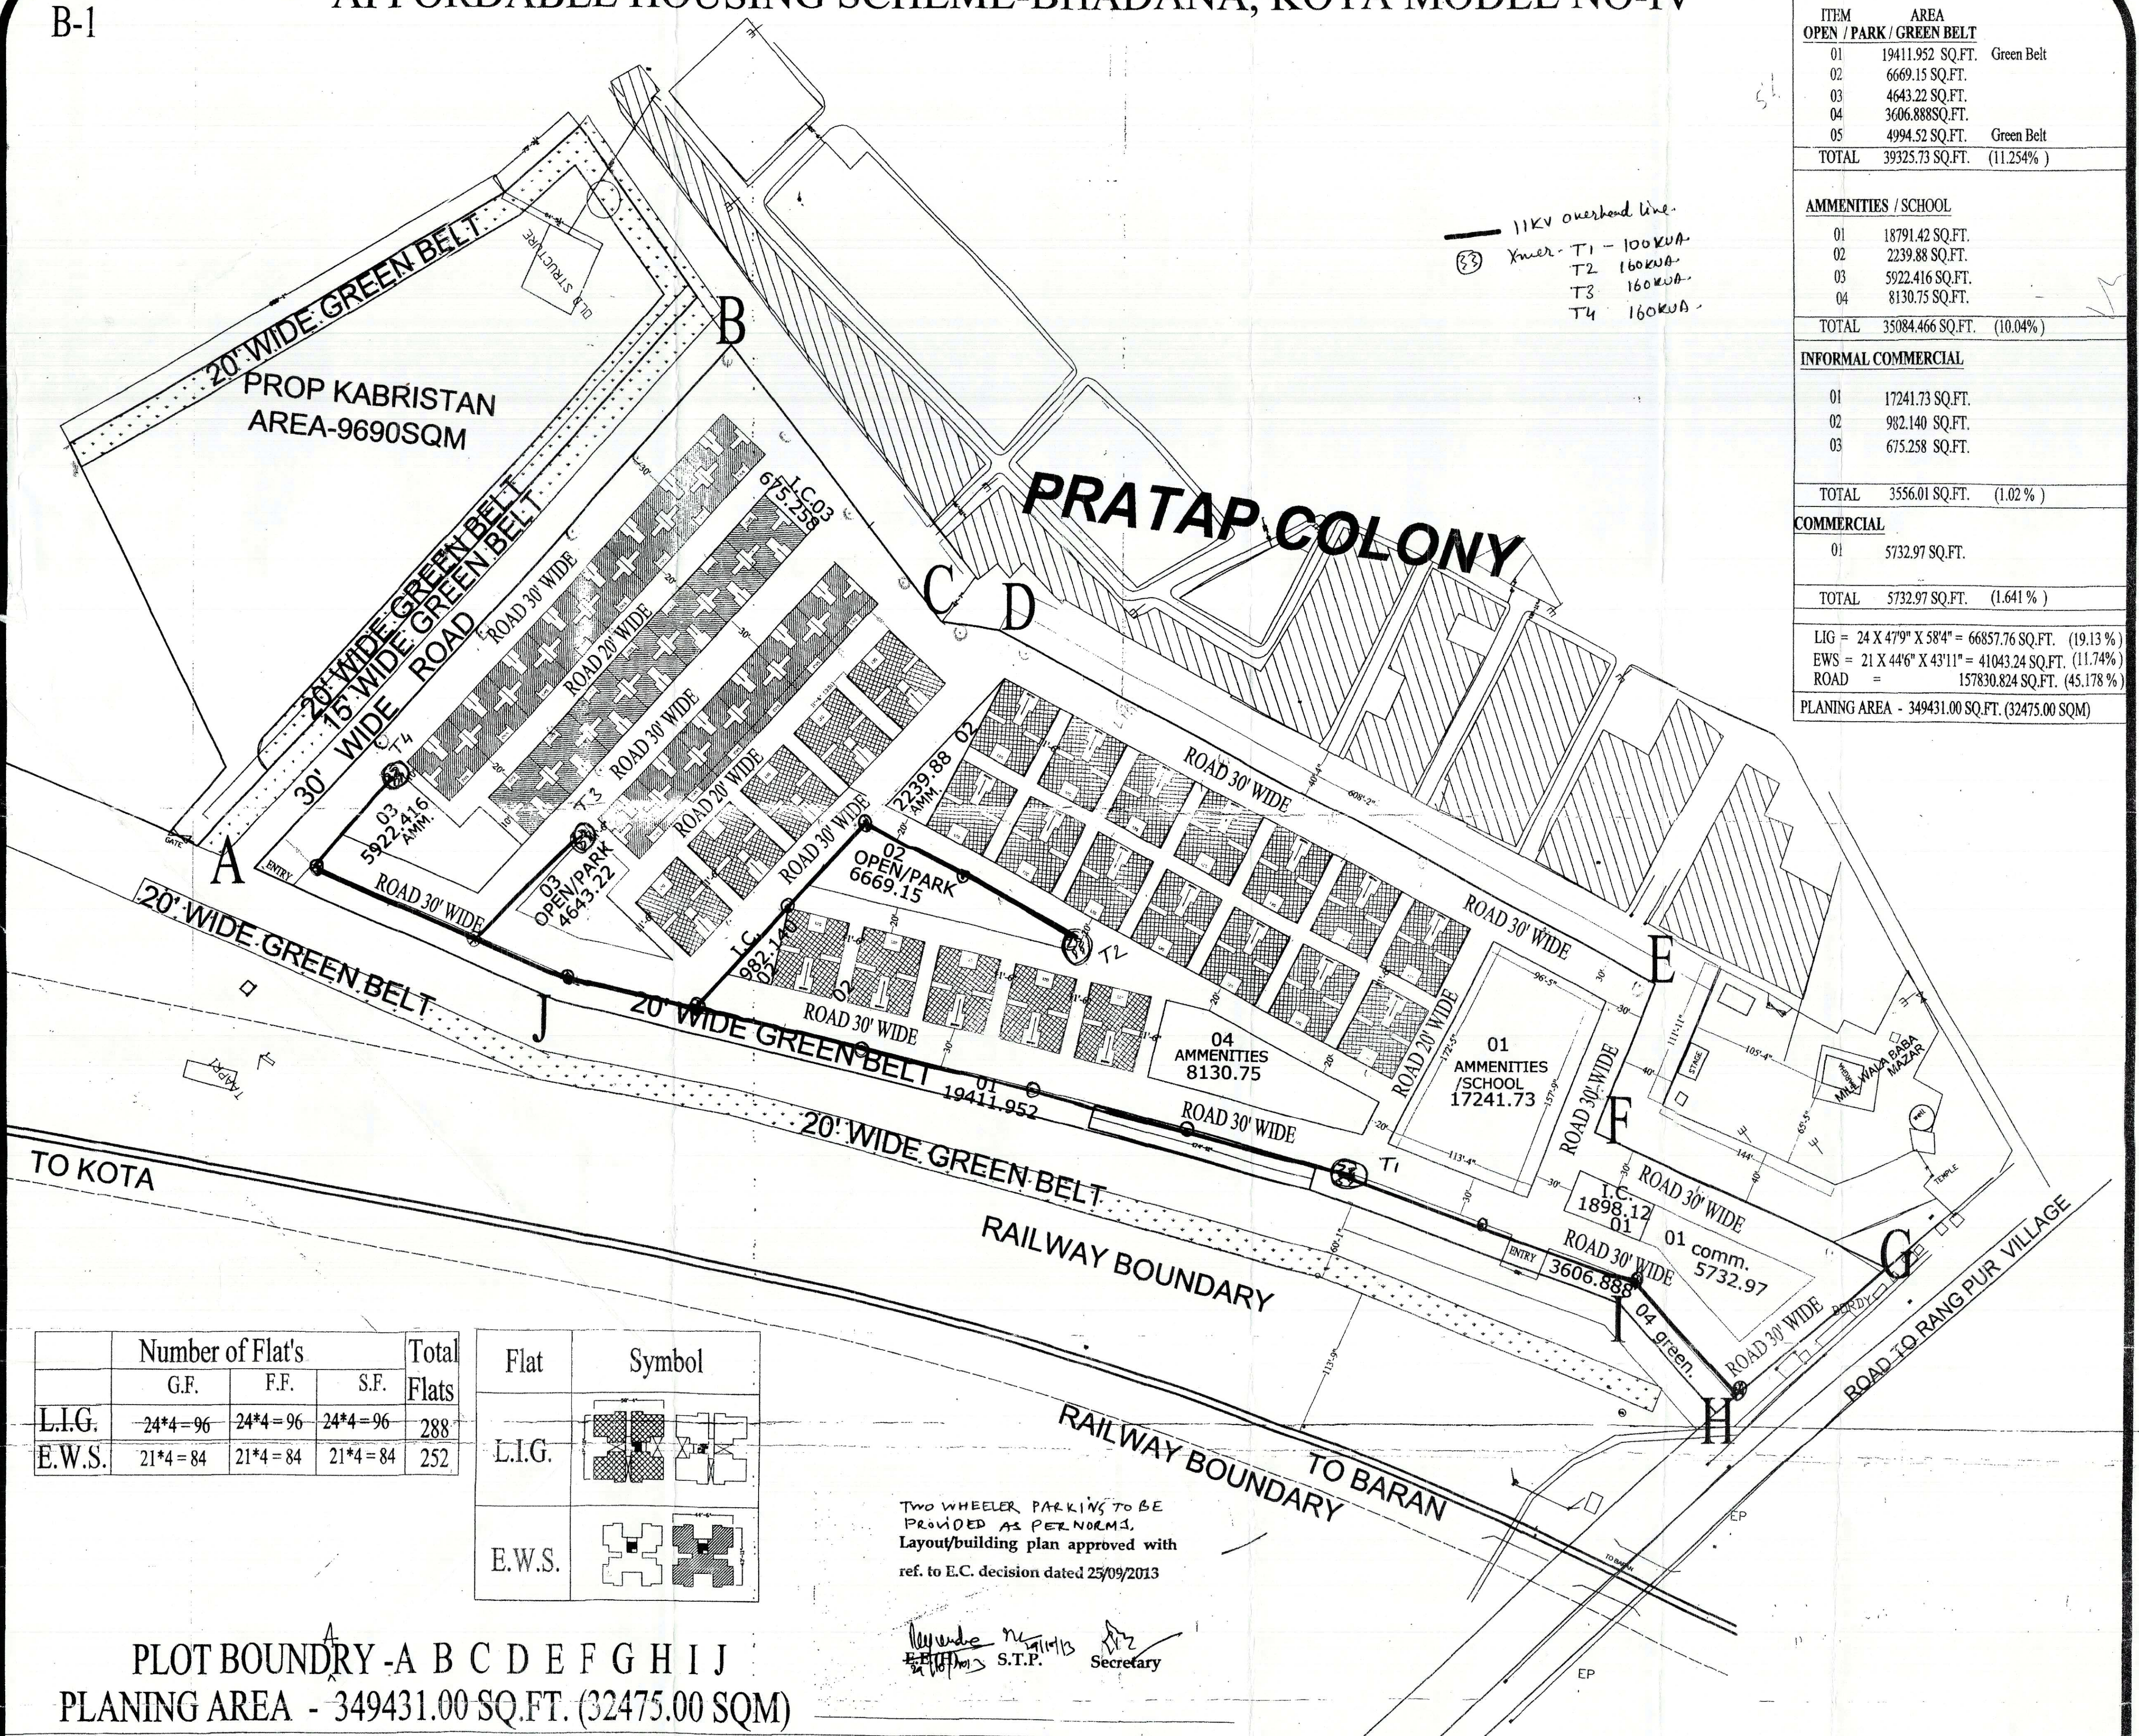


	Number of Flat's			Total
	G.F.	F.F.	S.F.	Flats
L.I.G.	24*4=96	24*4=96	24*4=96	288
E.W.S.	21*4=84	21*4=84	21*4=84	252

Flat	Symbol
L.I.G.	
E.W.S.	

TWO WHEELER PARKING TO BE PROVIDED AS PER NORMS. Layout/building plan approved with ref. to E.C. decision dated 25/09/2013

[Signature] S.T.P. *[Signature]* Secretary

PLOT BOUNDARY - A B C D E F G H I J
PLANING AREA - 349431.00 SQ.FT. (32475.00 SQM)

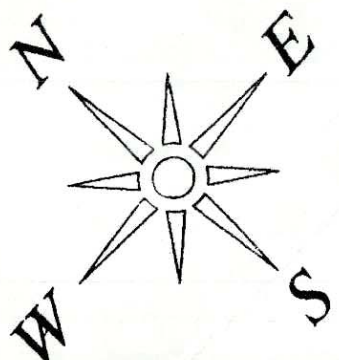

Affordable Housing Scheme Model No.4
Promoted by U.I.T. , Kota
Developer - Navbharat Nirman Company (JV) Kota

SCALE - 1" - 64'