
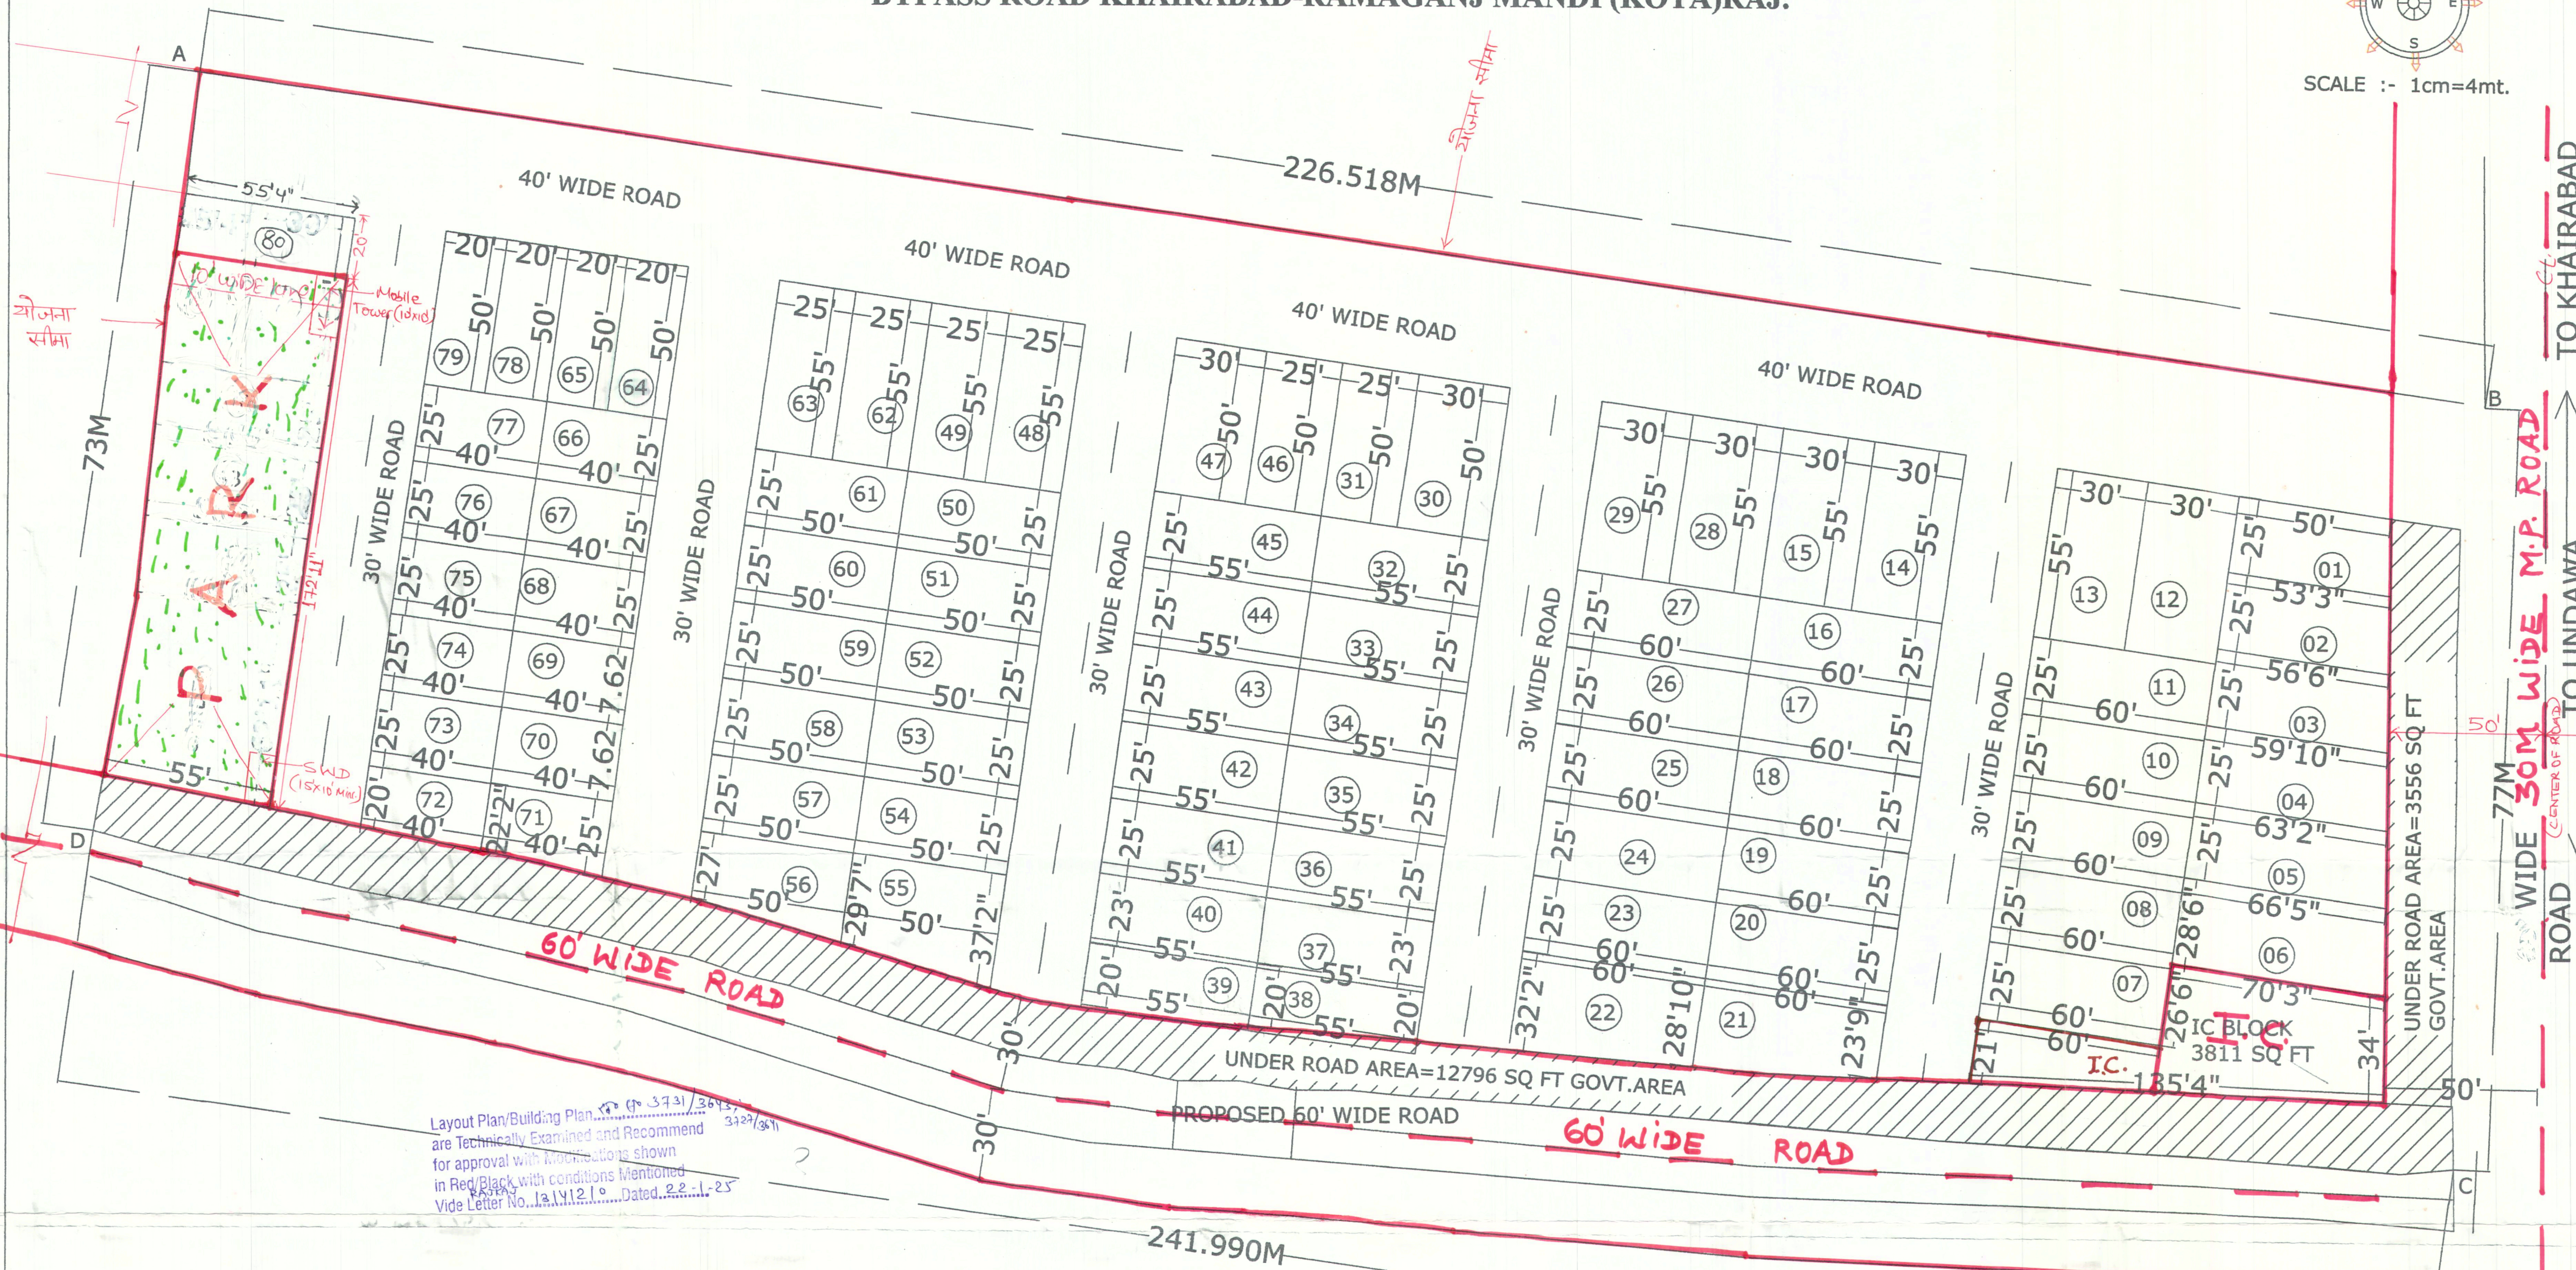


RUKMAN RESIDENCY RAMGANJ MANDI

KH.NO.3731/3643(1.18 HECTARE), 3727/3641 (0.58 HECTARE)

BYPASS ROAD KHAIRABAD-RAMAGANJ MANDI (KOTA)RAJ.

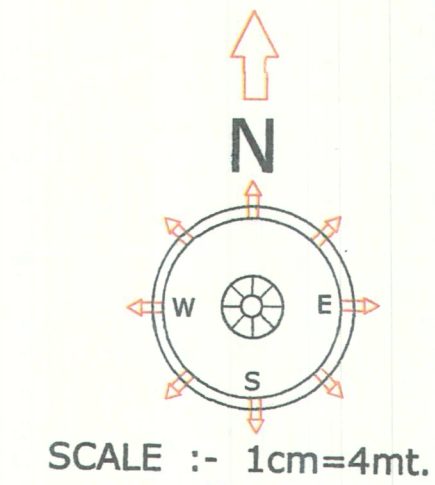

RUKMAN RESIDENCY RAMGANJ MANDI
LAYOUT
PROPOSED PLAN FOR RUKMAN RESIDENCY
PATWARI HALKA KHAIRABAD

KHASRA NO.	AREA	TYPE
3731/3643	1.18 HECT.	AGRICULTURE
3727/3641	0.58 HECT.	AGRICULTURE

LAND USE:RESIDENTIAL COLONY

LAND OWNERS
MANOHARLAL S/O HUKAMCHAND JATAV (KH NO.3727/3641)
MUNNI BAI W/O DEVKARAN JATAV (KH NO.3731/3641)

STATEMENT OF AREA

TOTAL LAND AREA	189445 SQ.FT. / 17600 SQ. M.
	1.76 HECTARE

	PERCENTAGE
PLOT AREA	108555 SQ.FT. / 10085.08 SQ. M. 57.301%
ROAD AREA & GARDEN	77080 SQ.FT. / 7160.96 SQ. M. 40.687%
I.C. BLOCKS	3811 SQ.FT. / 354.05 SQ. M. 2.016%
TOTAL LAND AREA	189445 SQ.FT. / 17600 SQ. M. 100%

Land Use Analysis

	AREA (SQ. M.)	PERCENTAGE
1. PLOT AREA	9522.93	54.11 %
2. I.C. BLOCKS	354.05	2.01 %
3. PARK + T + SWD	883.57	5.02 %
4. ROAD AREA	6839.45	38.86 %
TOTAL LAND AREA	17600 SQ. M.	100 %

OWNER'S SIGN 1
OWNER'S SIGN 2

ENG SIGN
SURVEY BY
HARSHV ARCH ARCHITECT
AND SURVEYOR
4 CIVIL LINES JHALAWAR
77784622
VIVEK SHRINGI
Reg No. (33/1636)
Approved By
Nagar Parishad Jhalawar

Layout Plan/Building Plan...
are Technically Examined and Recommend
for approval with conditions shown
in Red/Black with conditions Mentioned
Vide Letter No...13/11/12/19 Dated...22.1.25

सहायक नगर नियोजक
कार्यालय वरिष्ठ नगर नियोजक
कोटा जेन कोटा

उप नगर नियोजक
कार्यालय वरिष्ठ नगर नियोजक
कोटा जेन कोटा

अधिकारी/अधिकारी
नगरपालिका, रामगजमण्डी

वरिष्ठ प्रारूपकार
नगर पालिका, रामगजमण्डी

ABCD का मिलावट
रजिस्टर नक्का से हस्ताक्षर

पटवारी
नगर पालिका, रामगजमण्डी जिला कोटा (राज.)