
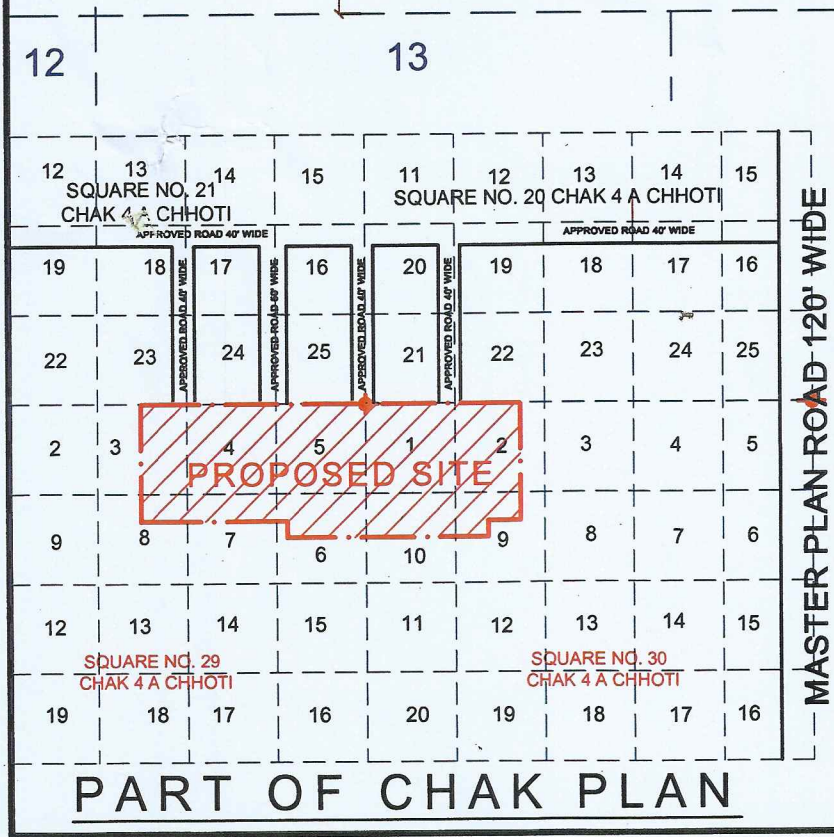


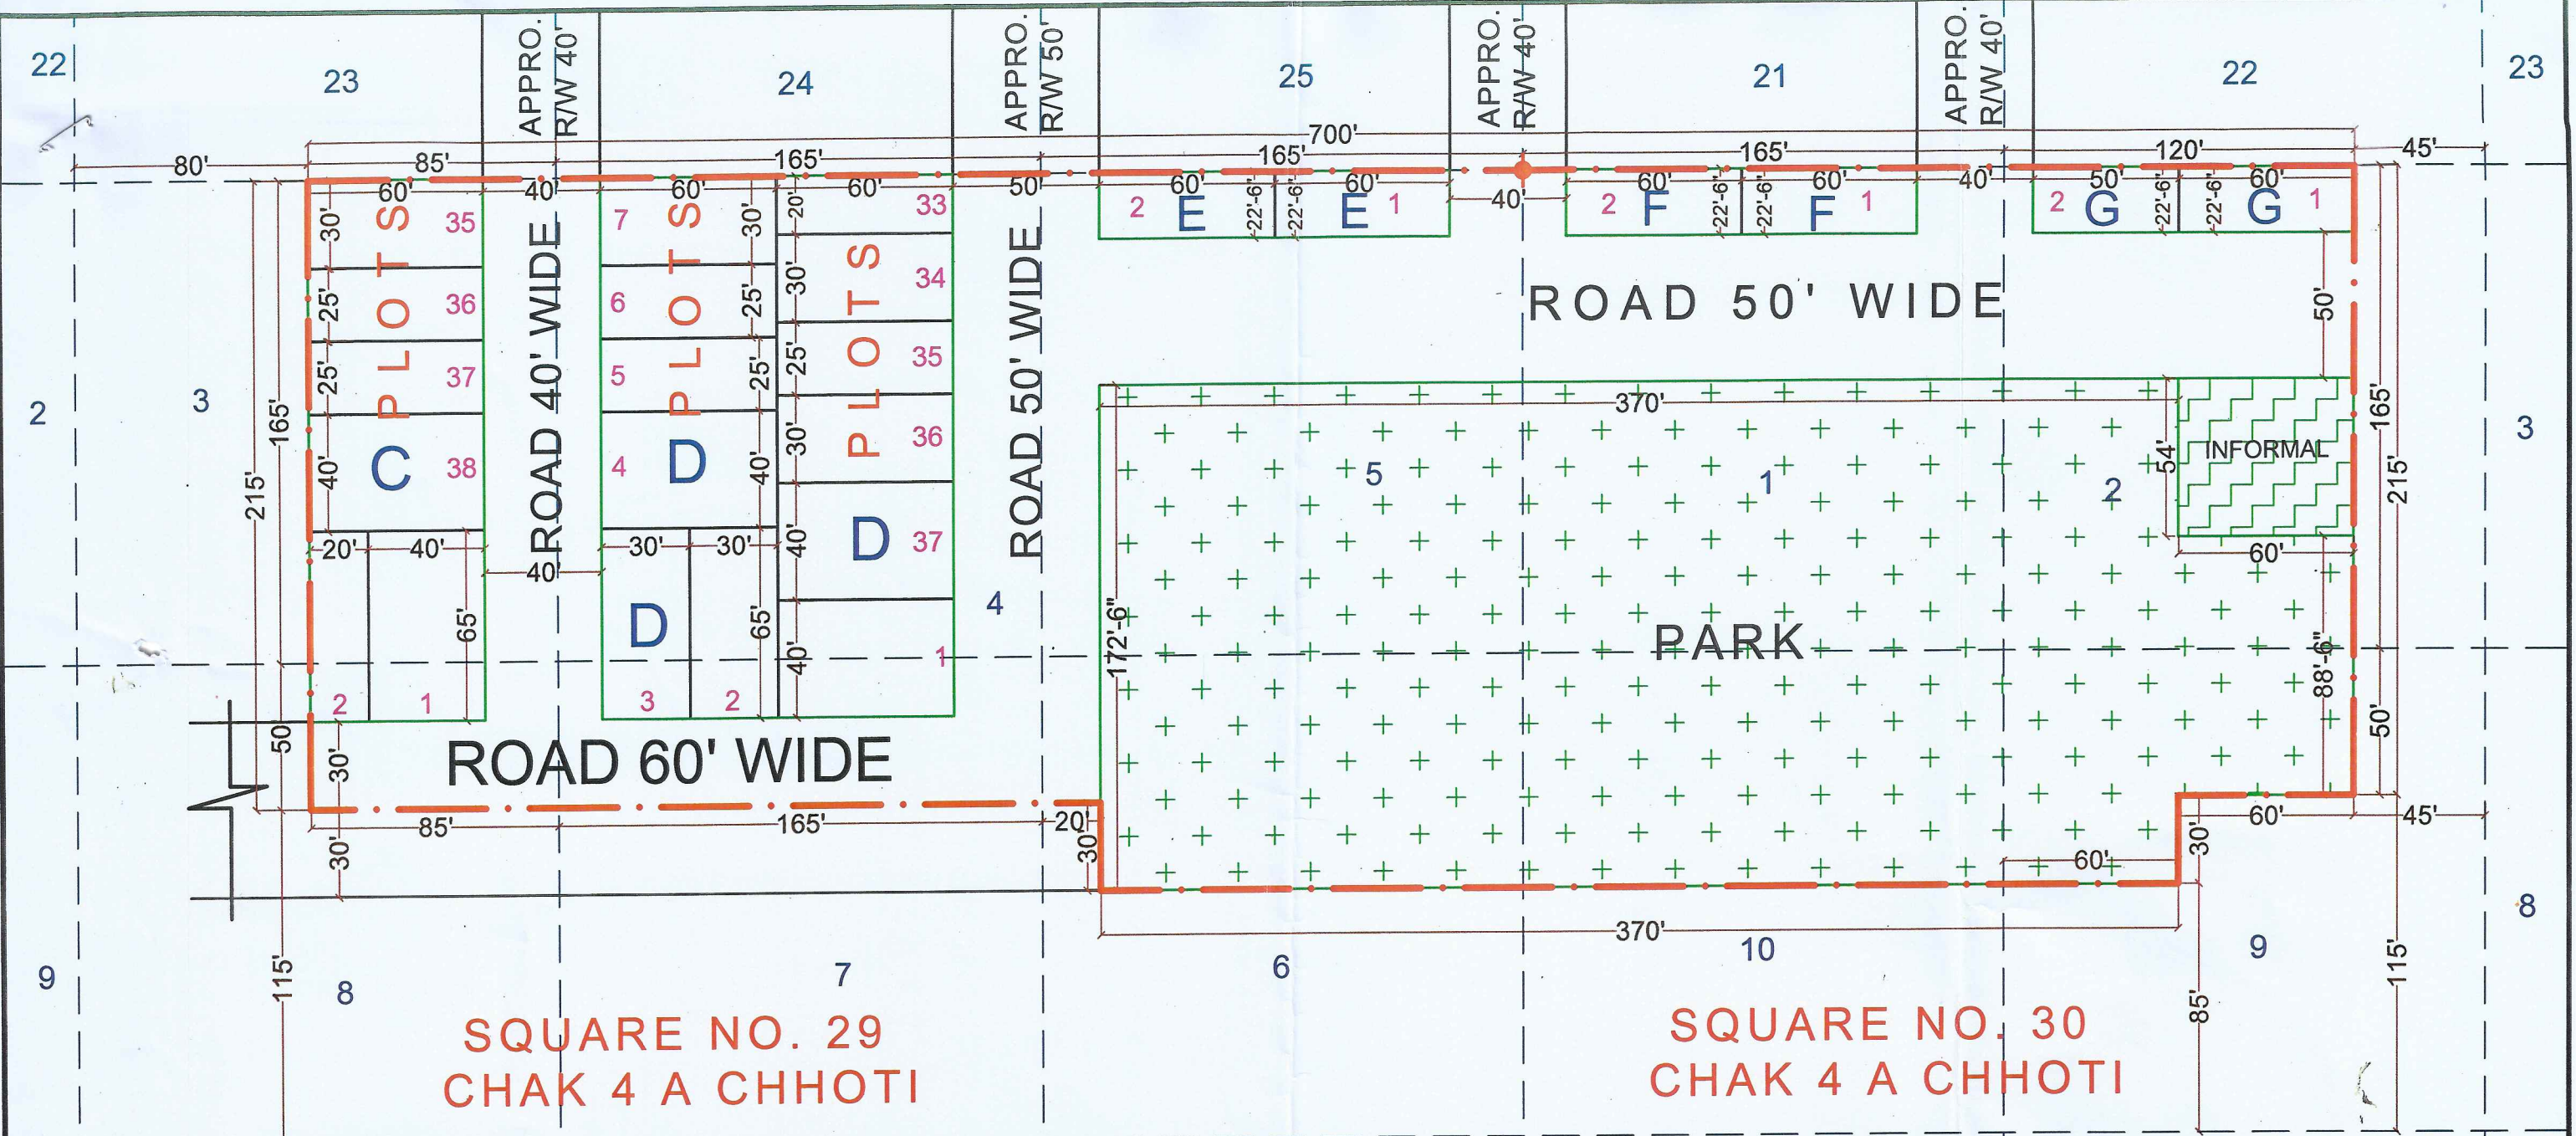

LAYOUT - PLAN

LAND USE ANALYSIS :-
TOTAL LAND 161600.00 Sq. Ft.

S. NO.	PARTICULAR	AREA IN Sq.ft.	%TAGE
1	RESIDENTIAL	41175.00 Sq.ft.	25.48 %
2	INFORMAL	3240.00 Sq.ft.	2.00 %
3	PARK	69135.00 Sq.ft.	42.79 %
4	ROAD	48050.00 Sq.ft.	29.73 %
TOTAL		161600.00 Sq.ft.	100 %


REFERENCE :-

- JAMABANDI AREA SHOWN THUS :-
- KILLA LINE SHOWN THUS :-
- SQUARE POINT SHOWN THUS :-
- JAMABANDI AREA :- 161600.00 Sq. Ft. OR 1.5018 Hect.
- SCALE 1" = 55'

सहायक नगर नियोजक
नगर विकास न्यास
श्रीगंगानगर (राज.)

अधिशायी अभियन्ता
नगर विकास न्यास
श्रीगंगानगर (राज.)

सचिव
नगर विकास न्यास
श्रीगंगानगर (राज.)

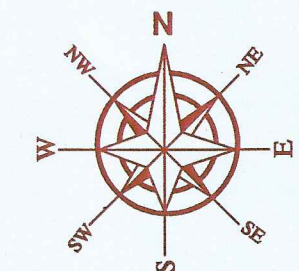

LAYOUT PLAN OF KILLA NO.3,6,7,8(EACH PART)4,5 SQUARE NO. 29 & KILLA NO.2,9, 10(EACH PART)1 SQUARE NO. 30 CHAK 4 A CHHOTI AT Teh.& Dist. SRI GANGANAGAR