


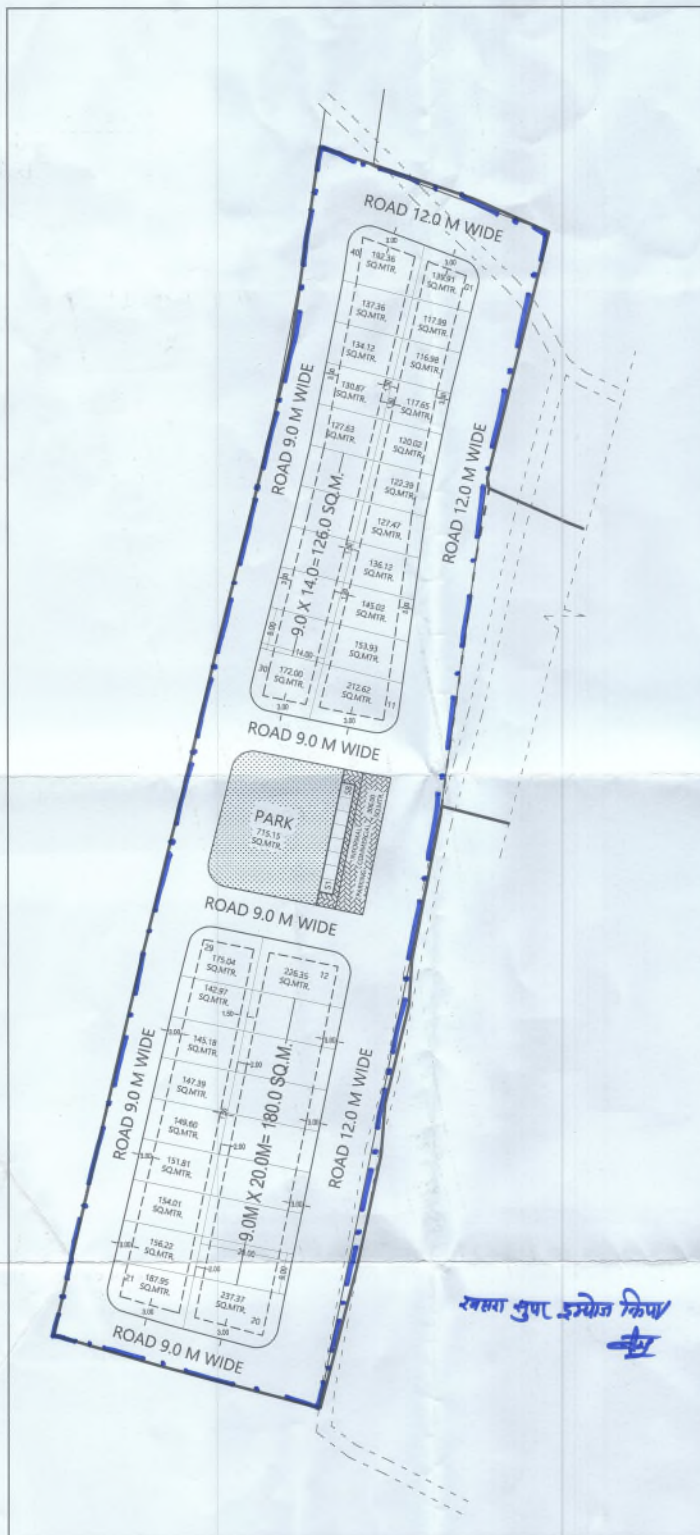

JAIPUR DEVELOPMENT AUTHORITY

JDA RESIDENTIAL SCHEME

SIRSI GREEN

KHASRA NO. 1568 IN VILLAGE SIRSI
TEHSIL & DIST.-JAIPUR

KEY MAP



AREA ANALYSIS :-

S.No.	LAND USED	AREA IN (SQ.MTR.)	(%)
1.	RESIDENTIAL	6168.46	44.75 %
2.	INFORMAL COMM. (INCLUDING PARKING & CIRCULATION)	306.00	02.22 %
4.	PARK	715.15	05.18 %
5.	ROAD	6595.39	47.85 %
SCHEME AREA		13785.00	100.00 %

NO OF PLOT'S RESIDENTIAL = 40

NO OF INFORMAL SHOP'S = 8

NOTE :-

1. THE LAY OUT PLAN IS BASED ON P.T. SURVEY SUPPLIED BY D.C. ZONE NO. 12.
2. KHASRA BOUNDARIES HAVE TO BE DEMARCATED AT SITE BY THE SILDAR / PATWARI/AMEN ZONE NO. 12 AND IF ANY DISCREPANCY IS FOUND, IS TO BE BROUGHT INTO THE NOTICE OF PLANNING WING.
3. BEFORE DISPOSAL / ALLOTMENT OF PLOTS, DEMARCATION OF SCHEME HAS TO BE ENSURED BY ZONAL ENGINEERS ZONE NO. 12 AND IF ANY DISCREPANCY IS FOUND IS TO BE BROUGHT INTO THE NOTICE OF PLANNING WING.
4. THE CORNER PLOTS AT ALL ROAD JUNCTIONS, TO BE PROVIDED WITH CURVATURE AS PER NORMS.
5. FEASIBILITY FROM ENGINEERING POINT OF VIEW OF VARIOUS USES SHOWN IN LAY OUT PLAN IS TO BE ENSURED BY Z.E. ZONE NO. 12.
6. THIS DRAWING HAS BEEN APPROVED IN P.W.C. MEETING NO.
DATED

LAYOUT PLAN OF RESIDENTIAL SCHEME, SIRSI GREEN,

KHASRA NO. 1568 IN VILLAGE SIRSI,
TEHSIL & DIST.- JAIPUR

DRG. NO. :-

Handwritten signature
ATP (ZONE-12)

ISSUE DATE :-

SCALE :- 1:750

Handwritten signature
DTP (ZONE-12)

Handwritten signature
TOP (ZONE-12)

Handwritten signature
Z.E. (ZONE-12)

Handwritten signature
D.C. (ZONE-12)

Handwritten signature
DTP (PROJECT)

Handwritten signature
STP (PROJECT)

Handwritten signature
ACT (PWP)

