
LAYOUT-PLAN
SCALE 1" = 40'

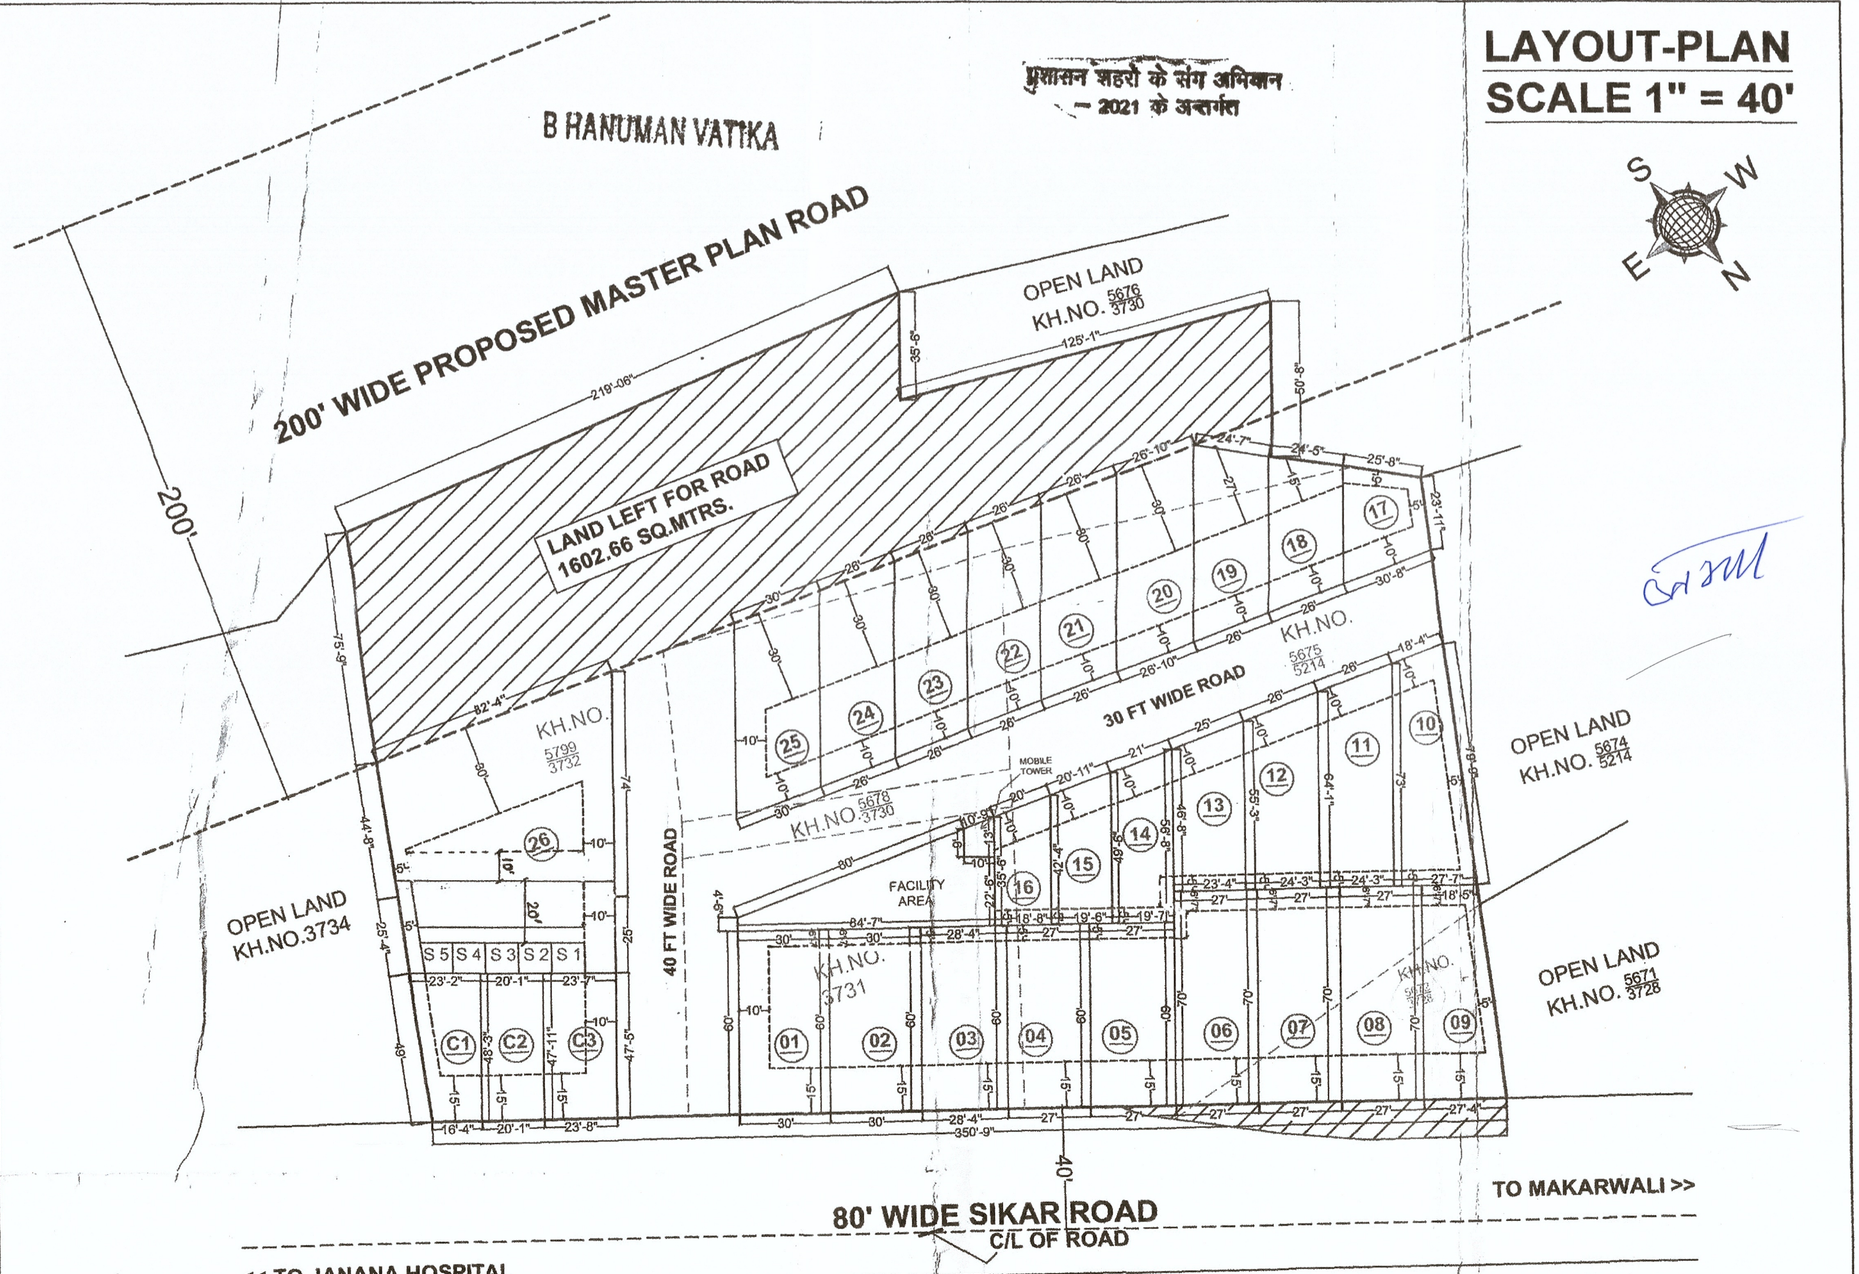

NOTE:-

PROPOSED SITE SHOWN IN RED.	
TOTAL AREA OF RESIDENTIAL PLOTS	= 3956.56 SQ.MTRS. = 55.72 %
TOTAL AREA OF FACILITY	= 147.03 SQ.MTRS. = 02.07 %
AREA OF MOBILE TOWER	= 10.26 SQ.MTRS. = 00.14 %
TOTAL AREA OF COMMERCIAL	= 283.26 SQ.MTRS. = 03.99 %
TOTAL AREA OF INFORMAL	= 141.32 SQ.MTRS. = 01.99 %
TOTAL AREA OF ROAD	= 2561.57 SQ.MTRS. = 36.09 %
TOTAL AREA OF LAND	= 7100.00 SQ.MTRS. = 100.00%

90-आवेदन क्रमांक 100751
दिनांक ... में श्रीमान उपायुक्त महोदय (Zone-M) के आदेश दिनांक 31/1/23 की पालना में राजस्व ग्राम ... खसरा नम्बर 5676 क्षेत्रफल 0.7150 के ... लेआउट प्लान को पटवारी हल्का ... से प्राप्त कर ... क्रमांक 127 दिनांक 7/2/23 को ... स्याही से मार्क A से ... किया जाकर पुनः ... गया।

दिनांक 31/3/23 तहसीलदार/गिरदावर/प्रभारी भू-अभिलेख, अजमेर विकास प्राधिकरण, अजमेर

NOTE:
LAYOUT PLAN APPROVED VIDE BPC (LP) 02nd MEETING OF 2023 DATED: 16.03.2023

TO BE READ WITH ORDER NO. ADA/P.12/NIYMAN/2023/M812/4372 DATED: 16.10.2023

PARTICULARS	AREA (Sq. Mts.)	PLOT NO. 09	149.69	PLOT NO. 18	101.31	PARTICULARS	AREA (Sq. Mts.)
PLOT NO. 01	167.24	PLOT NO. 10	159.78	PLOT NO. 19	129.66	PLOT NO. C-1	89.03
PLOT NO. 02	167.26	PLOT NO. 11	154.50	PLOT NO. 20	149.36	PLOT NO. C 2	89.64
PLOT NO. 03	157.90	PLOT NO. 12	134.50	PLOT NO. 21	144.98	PLOT NO. C 3	104.58
PLOT NO. 04	150.53	PLOT NO. 13	175.50	PLOT NO. 22	144.98	PLOT NO. S 1	10.03
PLOT NO. 05	150.53	PLOT NO. 14	96.70	PLOT NO. 23	144.98	PLOT NO. S 2	10.03
PLOT NO. 06	175.62	PLOT NO. 15	83.19	PLOT NO. 24	145.01	PLOT NO. S 3	10.03
PLOT NO. 07	175.62	PLOT NO. 16	67.58	PLOT NO. 25	167.42	PLOT NO. S 4	10.03
PLOT NO. 08	175.62	PLOT NO. 17	78.63	PLOT NO. 26	375.85	PLOT NO. S 5	09.29

Ar. SANDEEP GUPTA Approved Architect, CA/2012/55135 108, First Floor, Gaurav Plaza Police Line Circle, Ajmer (Raj.) Mail- arsandeepajm@gmail.com, 7742772980 **ARCHITECT**	31/3/23 **PATWARI**	6/4/23 **TEHSILDAR**	निदेशक आयोजना अ.वि.प्रा.,अजमेर **DIR. PLANING**
APPLICANT	**JEN**	सहायक नगर नियोजक अ.वि.प्रा. अजमेर **A.T.P**	**DY.COMMISSIONER**

LAYOUT-PLAN SHOWING LAND OF KH.NO. 3731, 5675/5214, 5677/3730, 5678/3730, 5799/3732, 5672/3728 SITUATED AT JANANA HOSPITAL TO MAKARWALI, REV.VILL-MAKARWALI, DISTT- AJMER. BELONGS TO 1. SURMA W/O JUMMA KHAN & 2. JUMMA S/O CHITAR.