



GROUND FLOOR PLAN

OWNER SIGN:-

For PURE AWAS DEVELOPERS LLP
Signature
Authorised Signatory

ARCHITECT SIGN:-

AR. MAYUR GOYAL
CA /2009/46101

PROJECT:-

GROUP HOUSING PROJECT IN (CMJAY -2015
PROVISION -3A) KHASRA NO. - 475 IN
REVENUE VILLAGE VATIKA TEH. SANGANER
JAIPUR

CLIENT:-

PURE AWAS DEVELOPERS LLP

ARCHITECT:-

ORIGIN Architects
PLANNING . ARCHITECTURE . INTERIOR DESIGN
ar.mayurgoyal@gmail.com, 8003192330
256, Second Floor, Sukham Tower, Bhagat Singh Colony,
Bhiwadi, Rajasthan
www.originarchi.com

DRAWING TITL:-


PROPOSED GROUND FLOOR PLAN

DRN.: MANISH
DLT/ APPD.:
MAYUR GOYAL

REV. NO. :-
DATE : 20/10/2022
SHEET. NO. : 02

NORTH:-



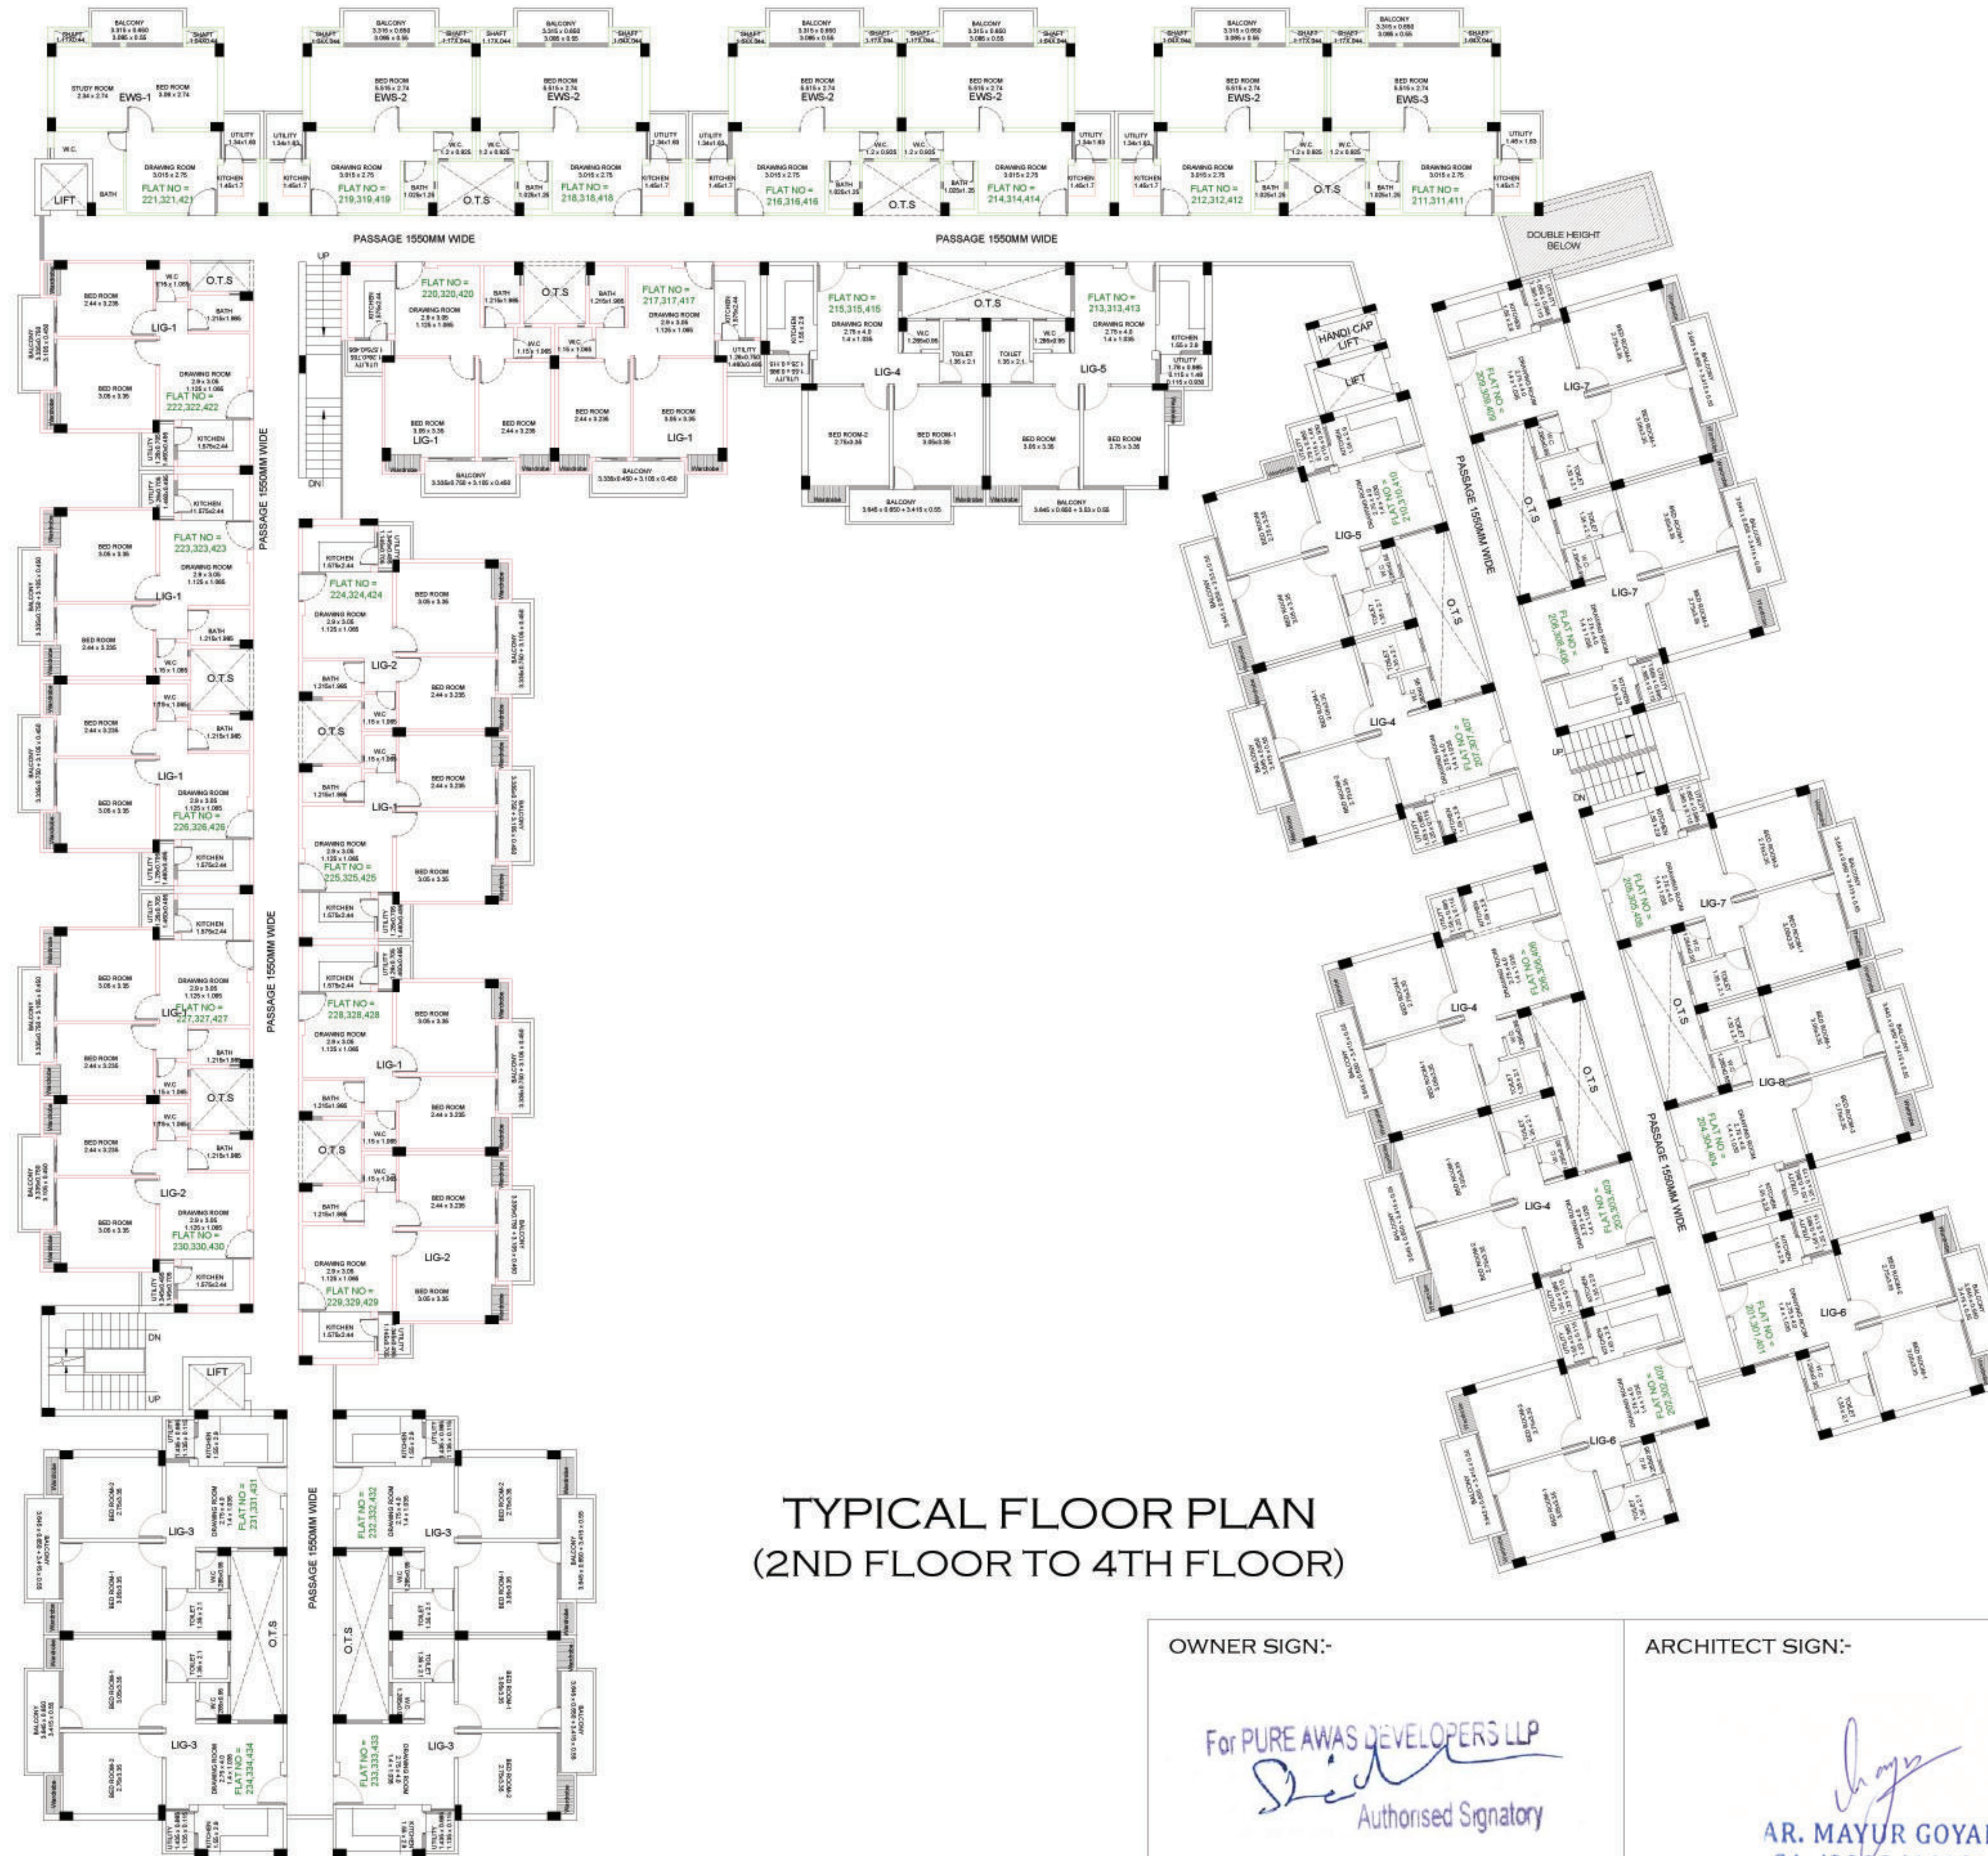

TYPICAL FLOOR PLAN (2ND FLOOR TO 4TH FLOOR)

OWNER SIGN:-

For PURE AWAS DEVELOPERS LLP
Signature
Authorised Signatory

ARCHITECT SIGN:-

Signature
AR. MAYUR GOYAL
CA /2009/46101

PROJECT:-		
GROUP HOUSING PROJECT IN (CMJAY -2015 PROVISION -3A) KHASRA NO. -425 IN REVENUE VILLAGE VATIKA TEH. SANGANER JAIPUR		
CLIENT:-		
PURE AWAS DEVELOPERS LLP		
ARCHITECT:-		
ORIGIN Architects PLANNING , ARCHITECTURE , INTERIOR DESIGN ar.mayurgoyal@gmail.com, 8003192330 256, Second Floor, Sukham Tower, Bhagat Singh Colony, Bhiwadi, Rajasthan www.originarchi.com		
DRAWING TITLE:-		
PROPOSED TYPICAL FLOOR PLAN		
DRN.:- MANISH	REV. NO.:-	NORTH:-
DLT/ APPD.:- MAYUR	DATE :- 20/10/2022	
	SHEET. NO. :- 04	