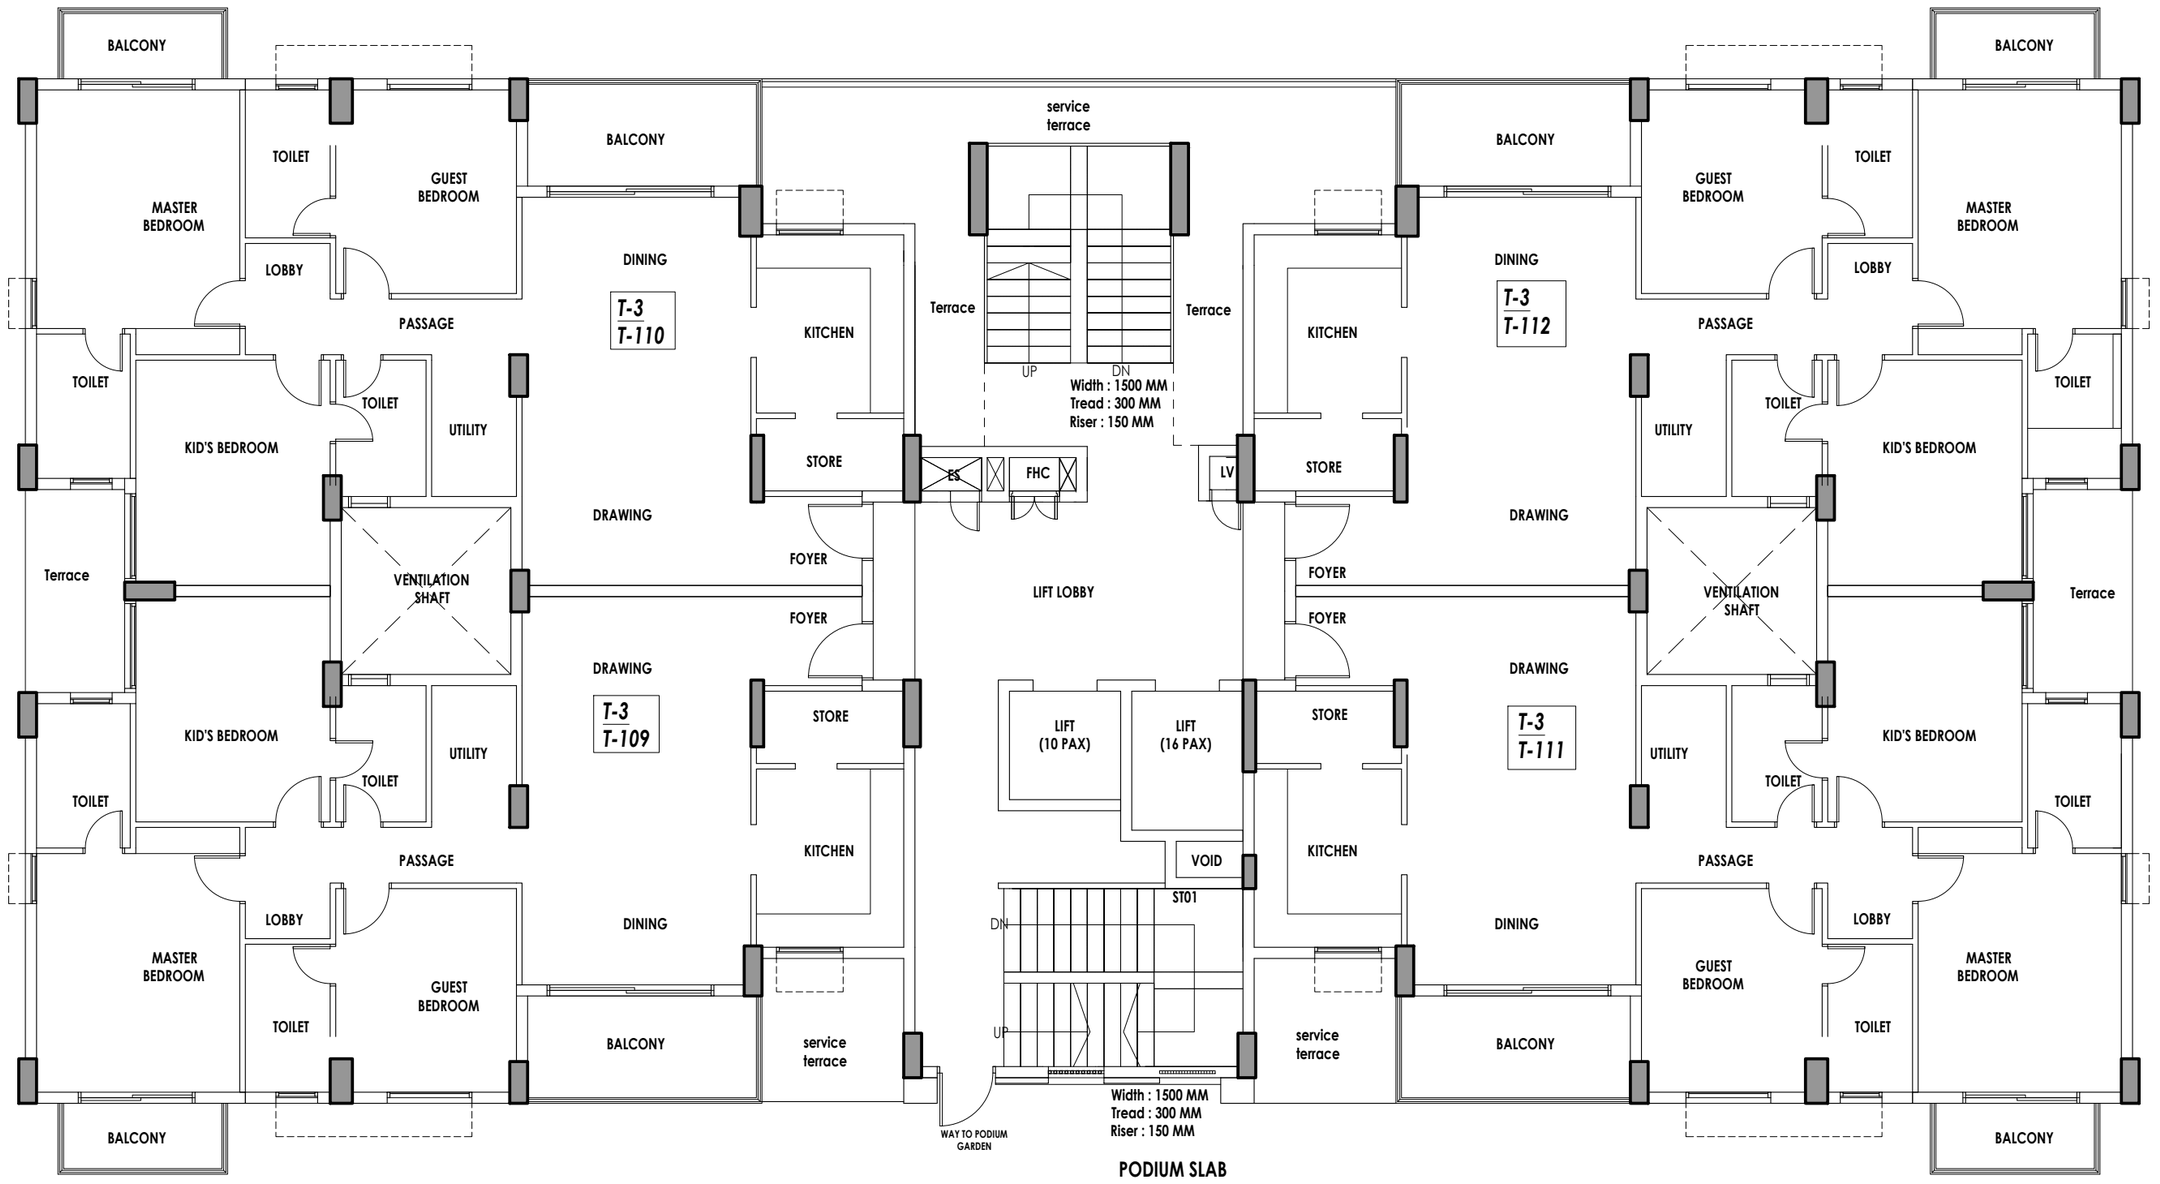

1ST FLOOR PLAN (TYPE-2A TOWER NO. - T-03)

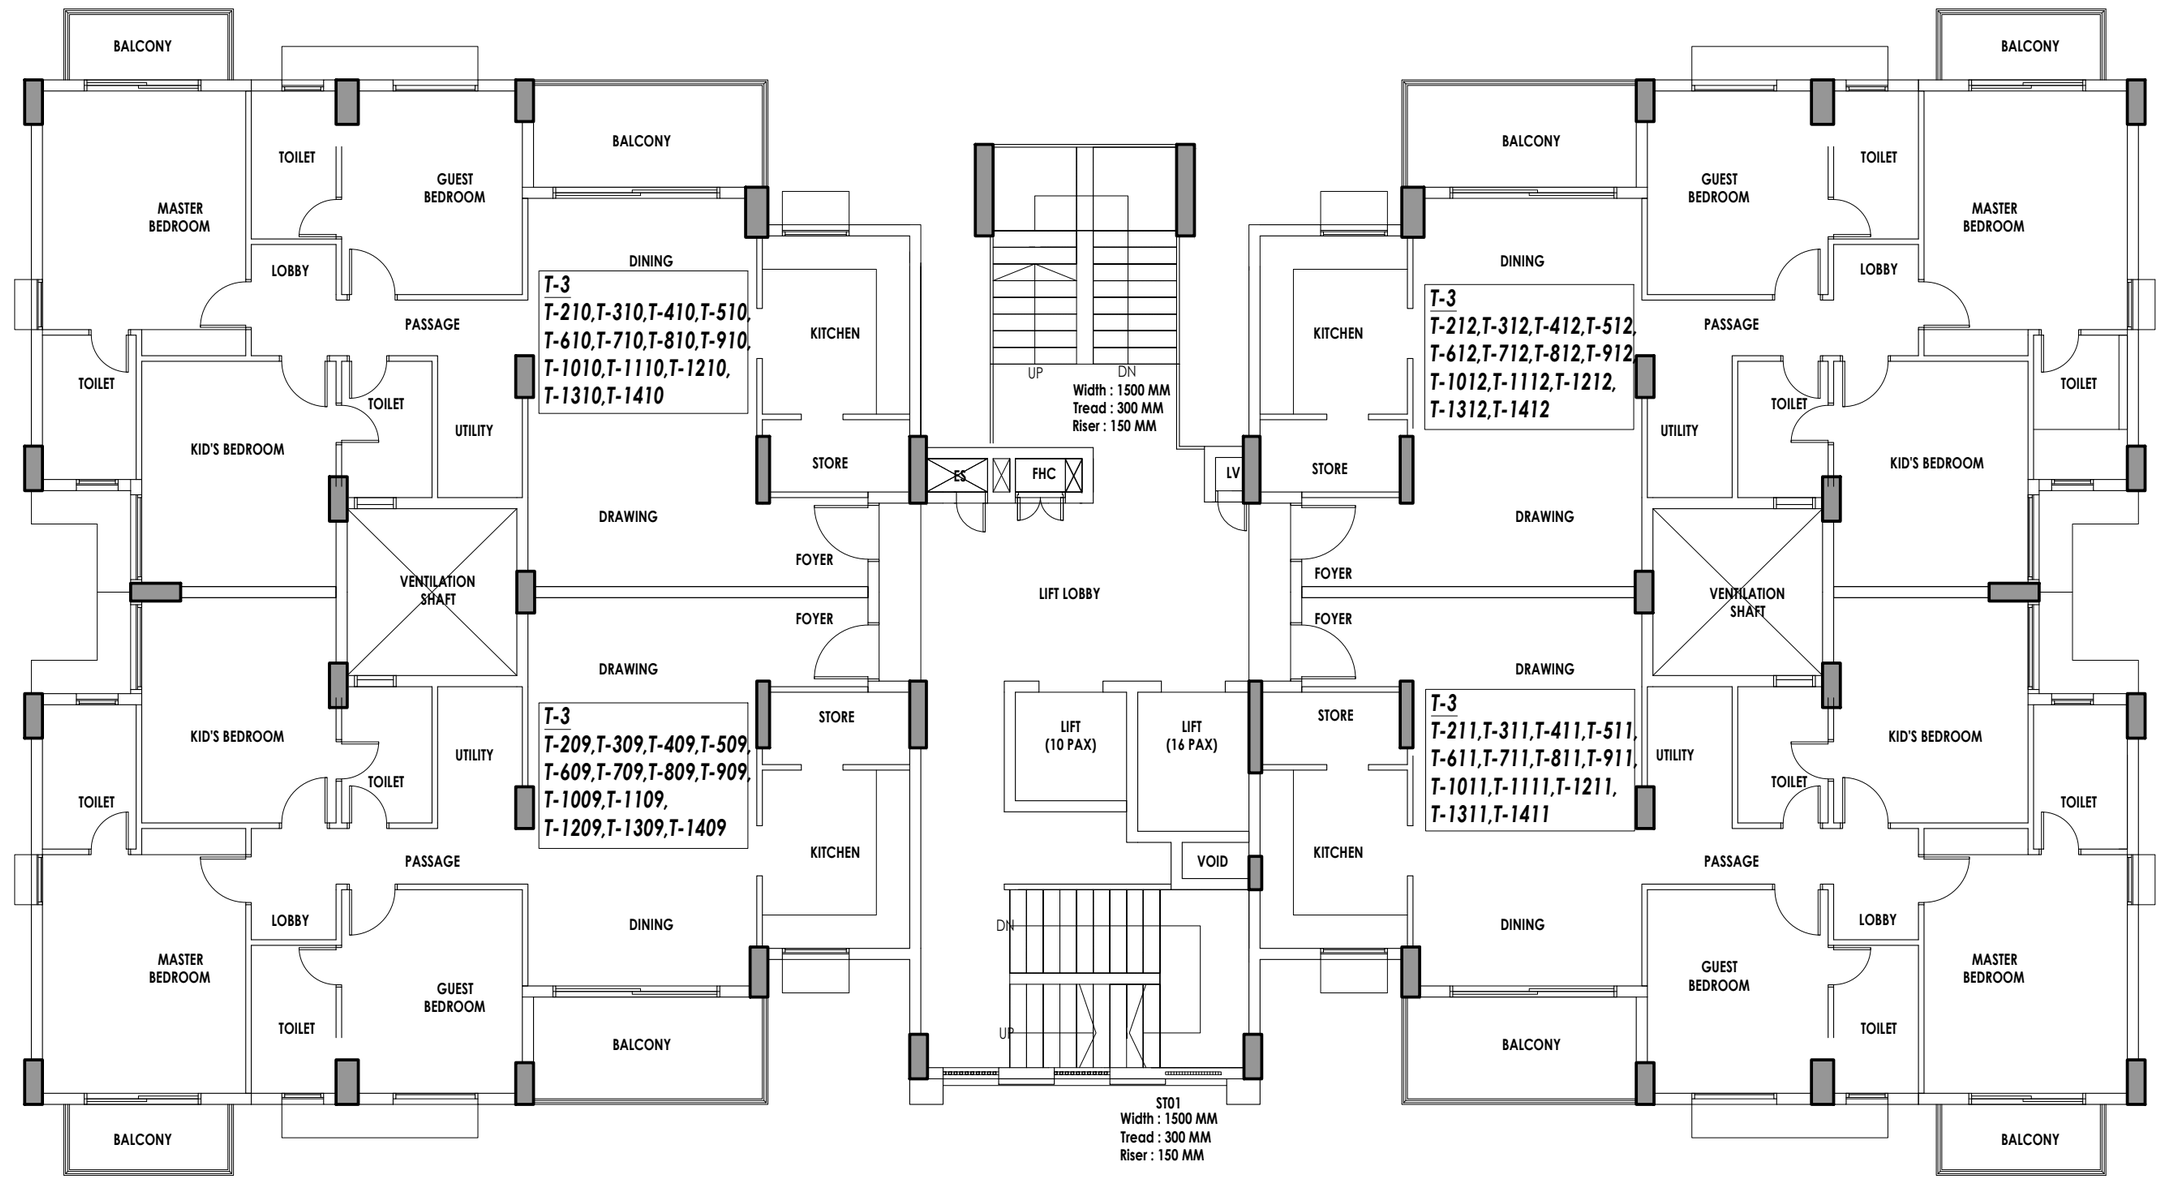

TYPICAL FLOOR PLAN
(2nd To 14 tH. Floor Plan)
(TYPE-2A TOWER NO. - T-03)

TOWER NO 3 - UNIT NUMBERING