
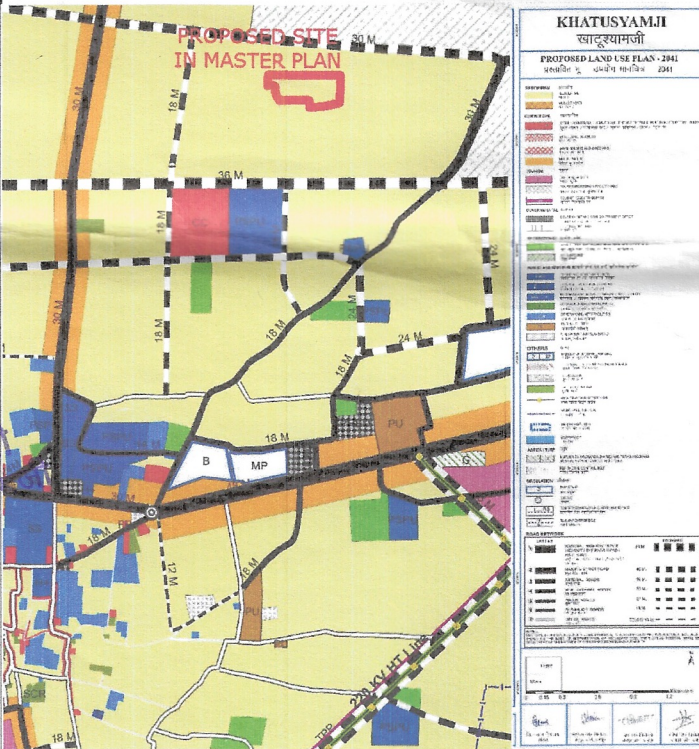
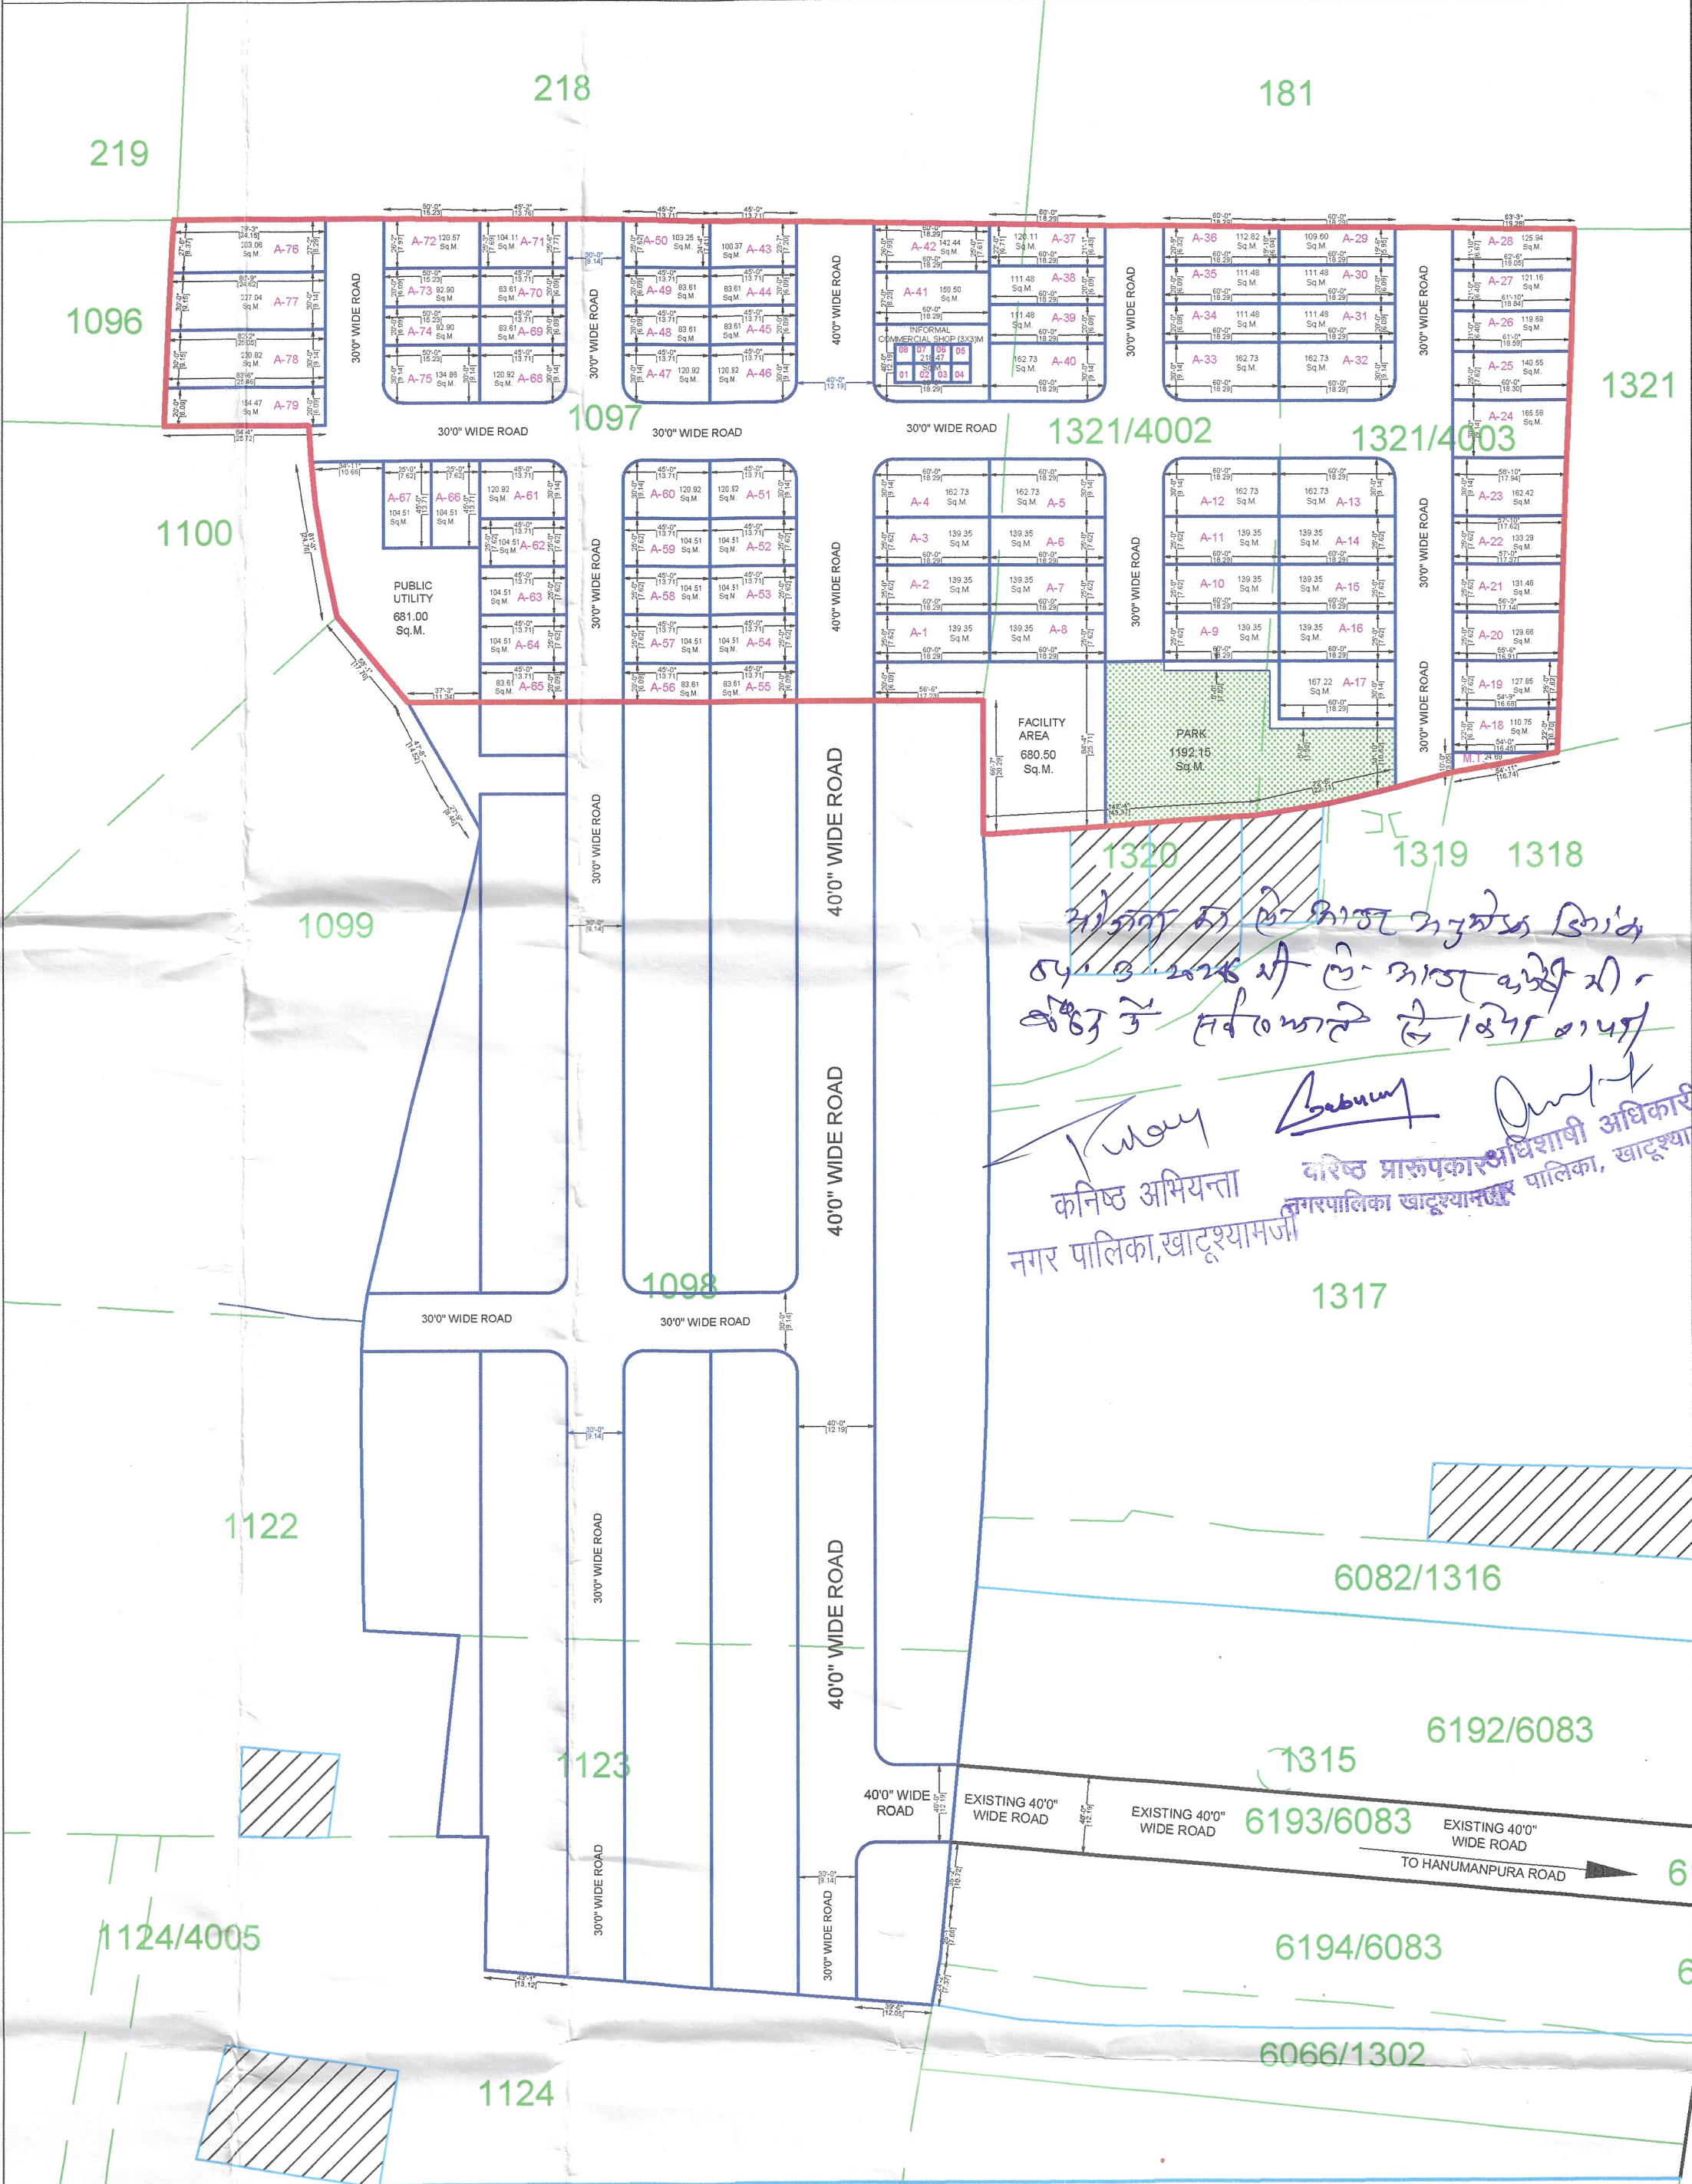


EXISTING P.T. SURVEY MAP AND LAYOUT PLAN OF " **RAMESHWARAM COLONY PHASE-II** " OF KHASRA NO. 1097,1321/4002 ,1321/4003 , GOOGLE SUPERIMPOSED & KHASRA SUPERIMPOSED SITUATED AT VILLAGE KHATU, PATWAR HALKA -KHATU, KHATUSHYAMJI , TEHSIL DANTARAMGARH, DIST. SIKAR (RAJ.)

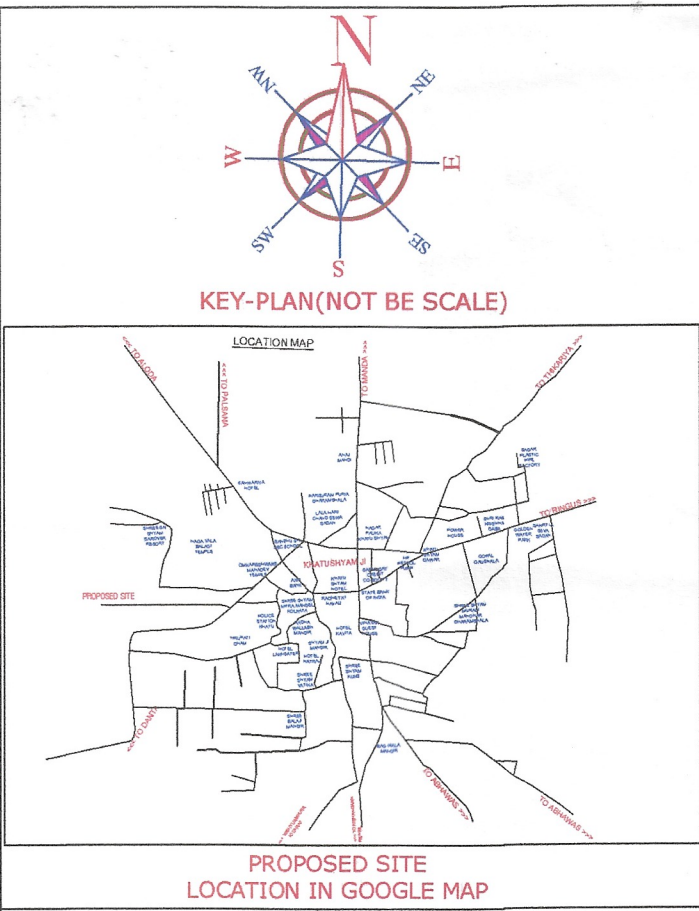

KHASRA AREA DETAILS		
KHASRA NO.	TOTAL KHASRA AREA	UNDER SHCHEME AREA
1097	0.9000 Hec.	0.9000 Hec.
1321/4002	0.4300 Hec.	0.4300 Hec.
1321/4003	0.3700 Hec.	0.3700 Hec.
TOTAL	1.7000 Hec.	1.7000 Hec.

Total Applid Area For Conv.=17000.00 sq. Mtr

Area-Table :-17000.00 SQM. & 20331.83 Sqyds.
LAND USE ANALYSIS

S.NO.	PARTICULAR	AREA (Sq.m.)	AREA (%)
1.	RESIDENCIAL AREA	9830.38	57.82
2.	INFORMAL COMMERCIAL	218.47	1.29
3.	Parks	1192.15	7.01
4.	PUBLIC UTILITY	681.00	4.01
5.	FACILITY S.W.M.& M.T.	680.50	4.00
6.	ROAD	4397.50	25.87
TOTAL		17000.00 SQM	100.00 %

Submitted to :
Nagar Palika, KHATUSHYAMJI (Sikar)

Approved By :-

H.L. ARCHITECTS
Ar. Amit Kumar Mavalia
Reg. Architect From C.O.A. New Delhi
Reg. From Institution of Valuers (IOV)
Near Dhayal Hospital Ward No. 25
Reengus, Sikar (Raj.)-332404
Mob. 8946976858

CONSULTANTS:-
H.L. ARCHITECTS
NEAR DHAYAL HOSPITAL REENGUS
DIST.SIKAR, (RAJ.)332404
(W) 08946976858(M)
E-mail-ar.amit1991@gmail.com

LEGEND	PROPOSED ROAD	KM STONE	KHASRA LINE	WATER TANK	BUILDINGS	LAMP POST/ROAD LIGHT
CH	OPEN DRAIN	KATCHA RASTA	MOP ROAD	MAIN HOLE	TEMPLE	ELECTRIC POLE/E.B.
CH	CHABUTRA	B.T. ROAD	SCHEME BOUNDARY	TRAFFIC SIGNAL	DRAIN	TELEPHONE POLE/T.B.
CH	HT LINE	FENSING	BORING	TIN SHADE	TREE	TRANSFORMER
CH	SEWER VENTILETER	FIELD BOUNDARY	WELL	COMPOUND WALL	B.WALL	RAILWAY LINE