


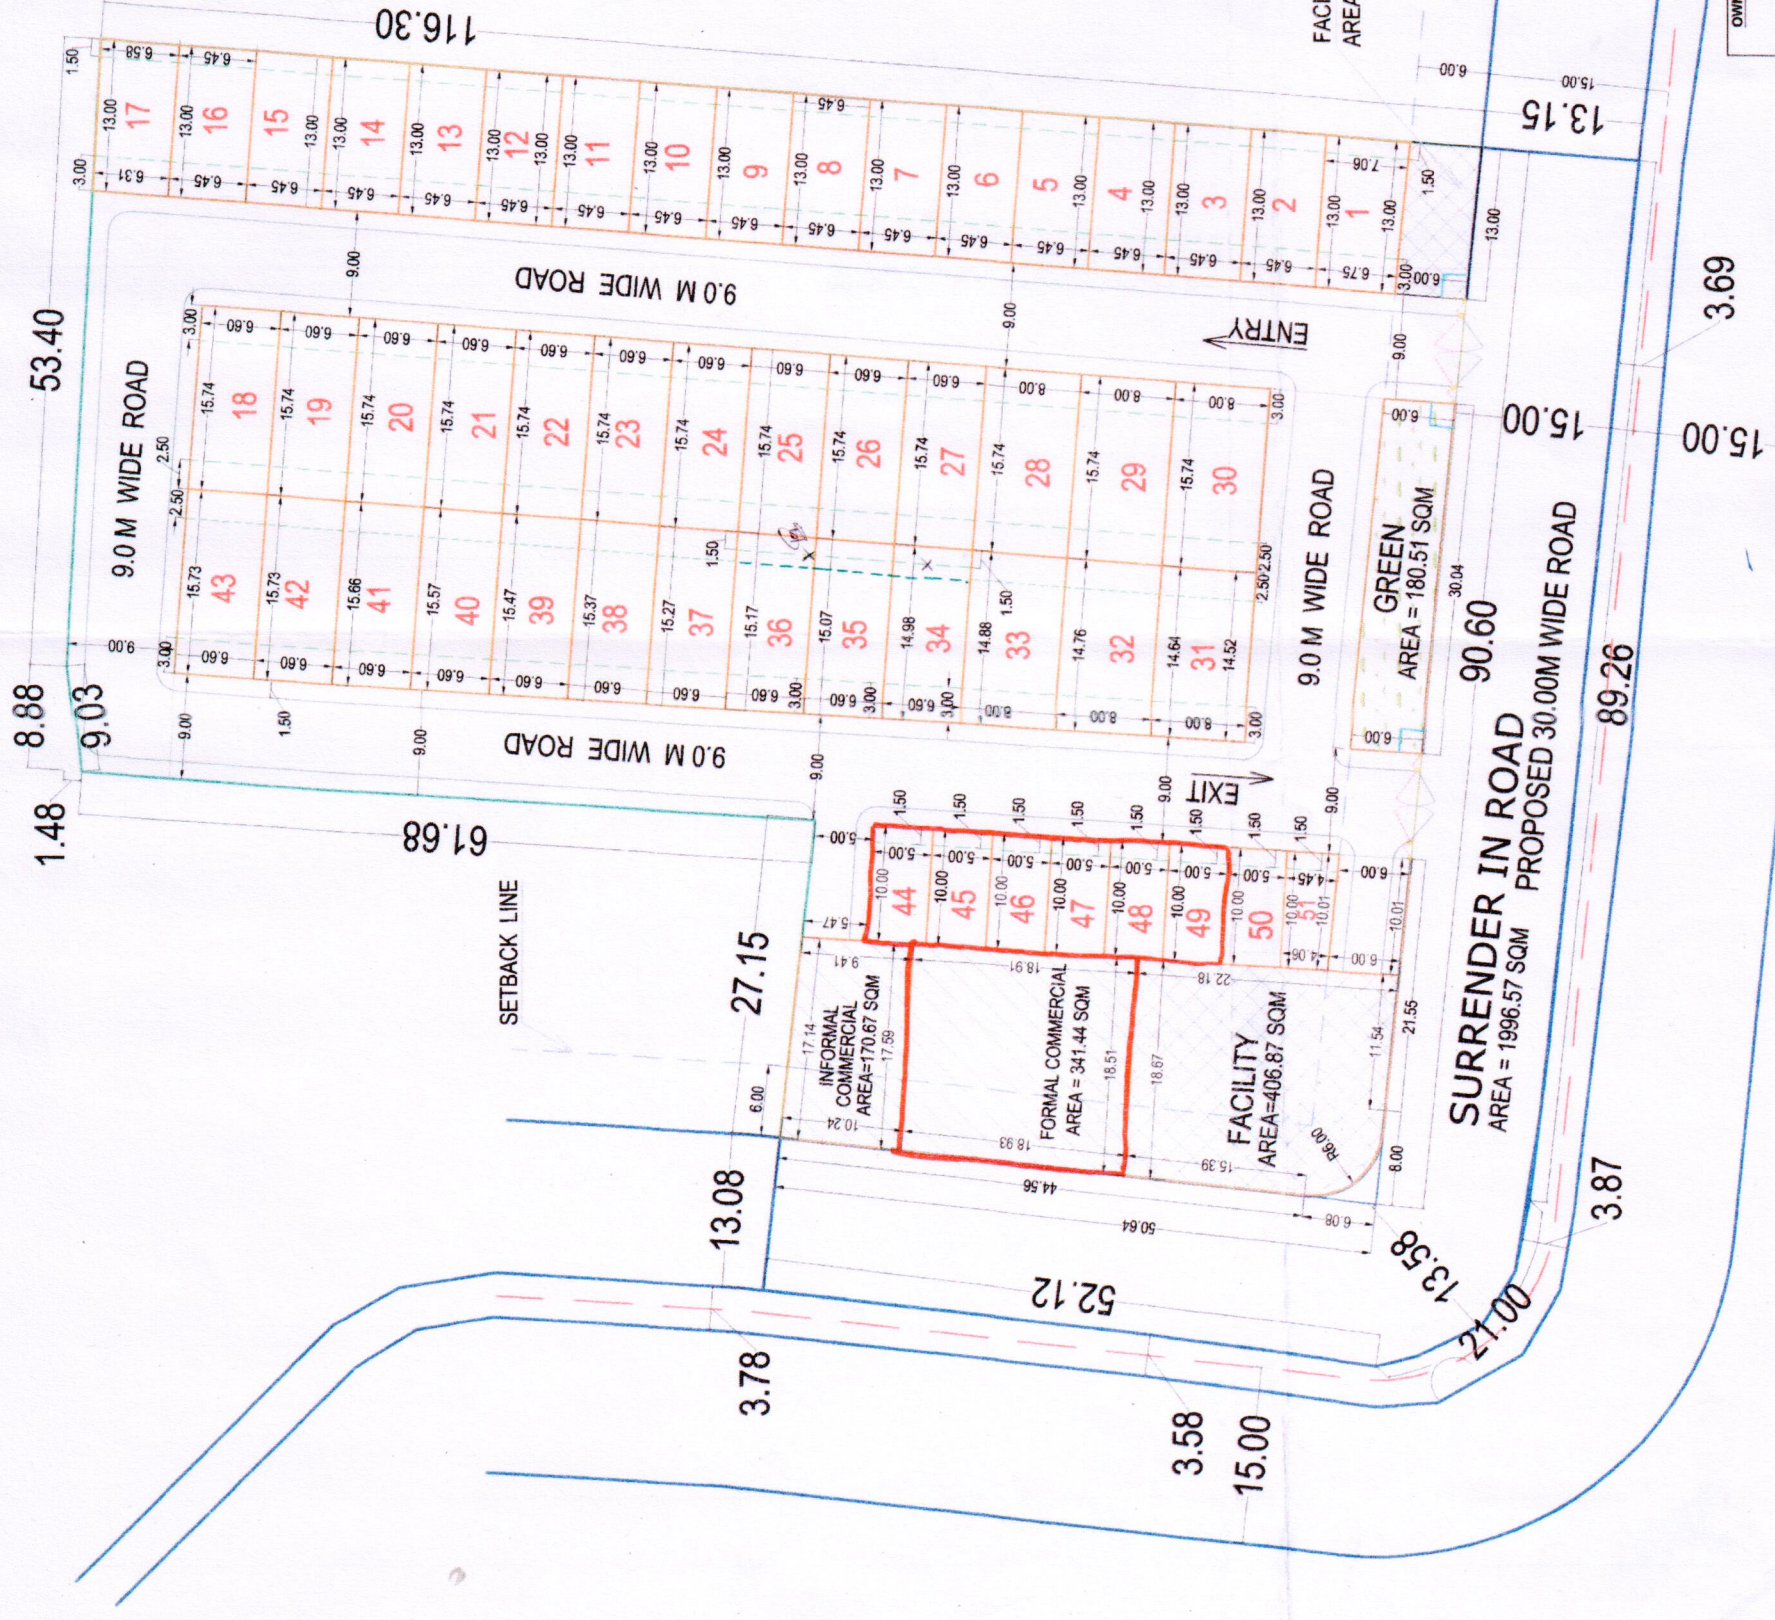

AREA CALCULATION				
S. NO.	DISCRIPTION	SQM	SQ. YDS	
1	TOTAL PLOT AREA AS PER REVENUE RECORD	11400	13634.40	
2	TOTAL PLOT AREA AS PER SURVEY	10528.73	12592.36	
3	AREA SURRENDER IN ROAD WIDENING	1996.57	2387.89	
4	NET SCHEME AREA	8532	10204.27	
PROPOSED AREA				
S. NO.		SQM	SQ. YDS	%TAGE
1	TOTAL AREA OF SCHEME	8532	10204.27	
2	RESIDENTIAL AREA	4607.02	5510.00	54%
3	FORMAL COMMERCIAL AREA	170.67	204.12	2%
4	INFORMAL COMMERCIAL AREA	341.44	408.36	4%
5	FACILITIES	484.87	579.90	7%
6	GREEN	180.51	215.89	2%
	ROADS	2747.49	3286.00	31%
	TOTAL	8532	10204.27	100%

DETAIL AREA CALCULATION				
PLOT NO	NO. OF PLOT	WIDTH	LENGTH	AREA(SQ.M)
1	1	6.905	13	89.77
2 to 16	15	6.45	13	83.85
17	1	6.445	13	83.79
18 to 27	10	6.6	15.74	103.88
28 to 30	3	8	15.74	125.92
31	1	8	14.58	116.64
32	1	8	14.7	117.60
33	1	8	14.82	118.56
34	1	6.6	14.93	98.54
35	1	6.6	15.025	99.17
36	1	6.6	15.12	99.79
37	1	6.6	15.22	100.45
38	1	6.6	15.32	101.11
39	1	6.6	15.42	101.77
40	1	6.6	15.52	102.43
41	1	6.6	15.615	103.06
42	1	6.6	15.695	103.59
43	1	6.6	15.73	103.82
44 to 50	7	5	10	50.00
51	1	4.255	10.01	42.59
TOTAL	51			4607.02

12.5% क्षेत्रफल रेल रस्ता भाग है
जिसका उपयोग नहीं किया जावेगा।

For SINGHVI FOUNDATIONS PVT. LTD.
Director/Authorised Signatory

SANDEEP KHERA
(B. Arch., M.B.A.)
CA/9/121237
Interact Consultants Pvt. Ltd.
114, 115 & 116, Sushant Plaza, A-Block,
Sushant Lok-I, Gurgaon (Haryana)
Ph.: 4010353/354, 4054931

OWNER'S SIGN.
SINGHVI FOUNDATIONS PVT. LTD.
Director/Authorised Signatory

ARCHITECT'S SIGN.
03 MAY 2017

ARCHITECTS
Interact consultants pvt. ltd.
Shushant Lok-I, Gurgaon (Haryana) 1220054, 4054931
Fax: 4010353 Email: interact@interacttech.com

CLIENT
MIS SINGHVI FOUNDATION

PROJECT
PROPOSED LAYOUT PLAN AT KHASRA NO.-1350, 1351
VILLAGE - PEEPLI, TEHSIL - NEEMRANA, DIST. ALWAR (RAJASTHAN)

DRAWING TITLE
LAYOUT PLAN

SCALE
1:200

DATE
03-05-2017

सहायक नगर (नियोजक)
नगर विकास न्यास,
मिवाडी
वरिष्ठ नगर नियोजक
नगर विकास न्यास
मिवाडी (अलवर)
सचिव
नगर विकास न्यास
मिवाडी (अलवर)