
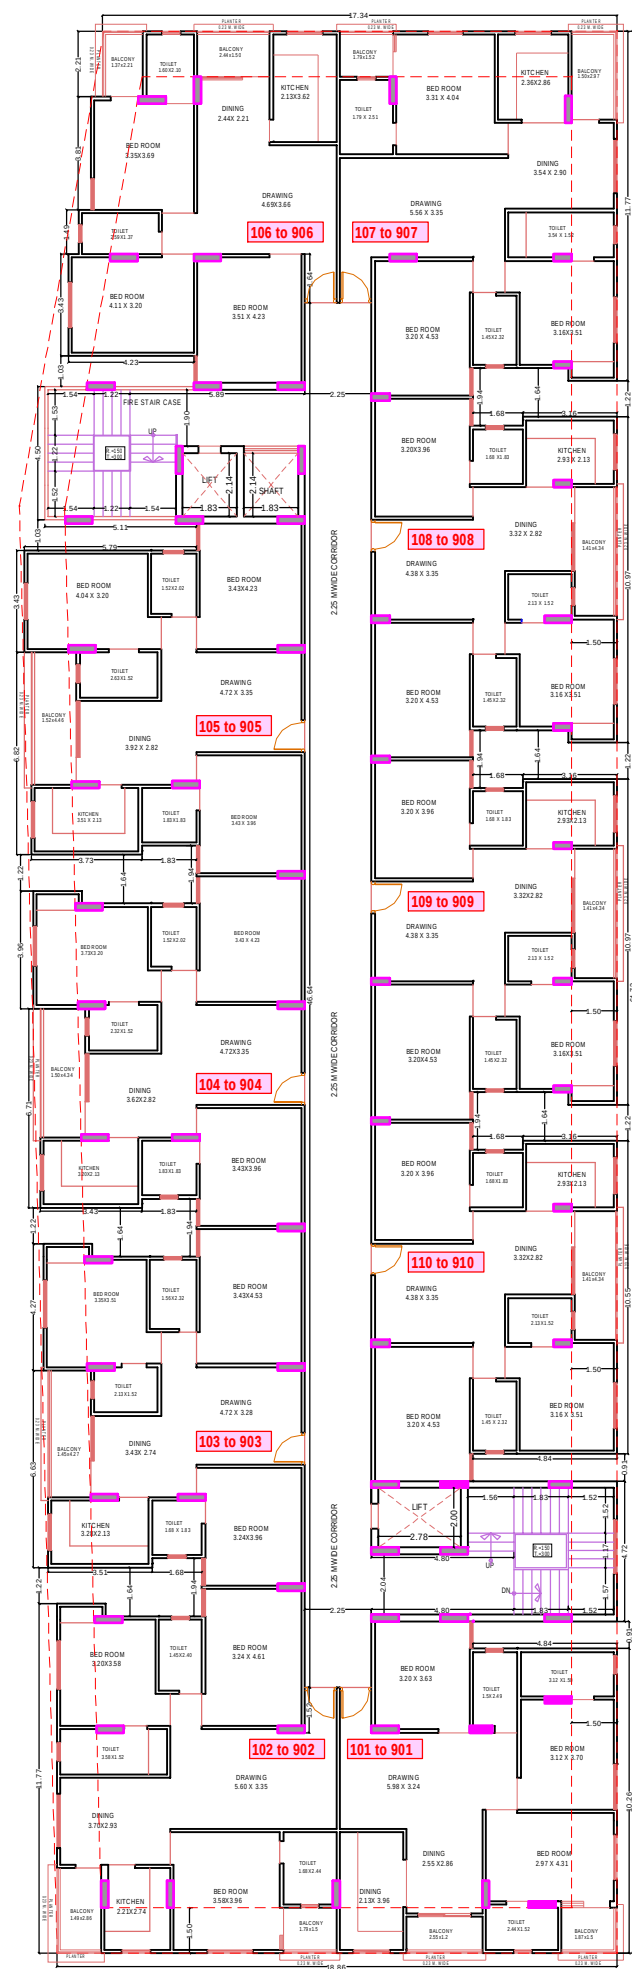
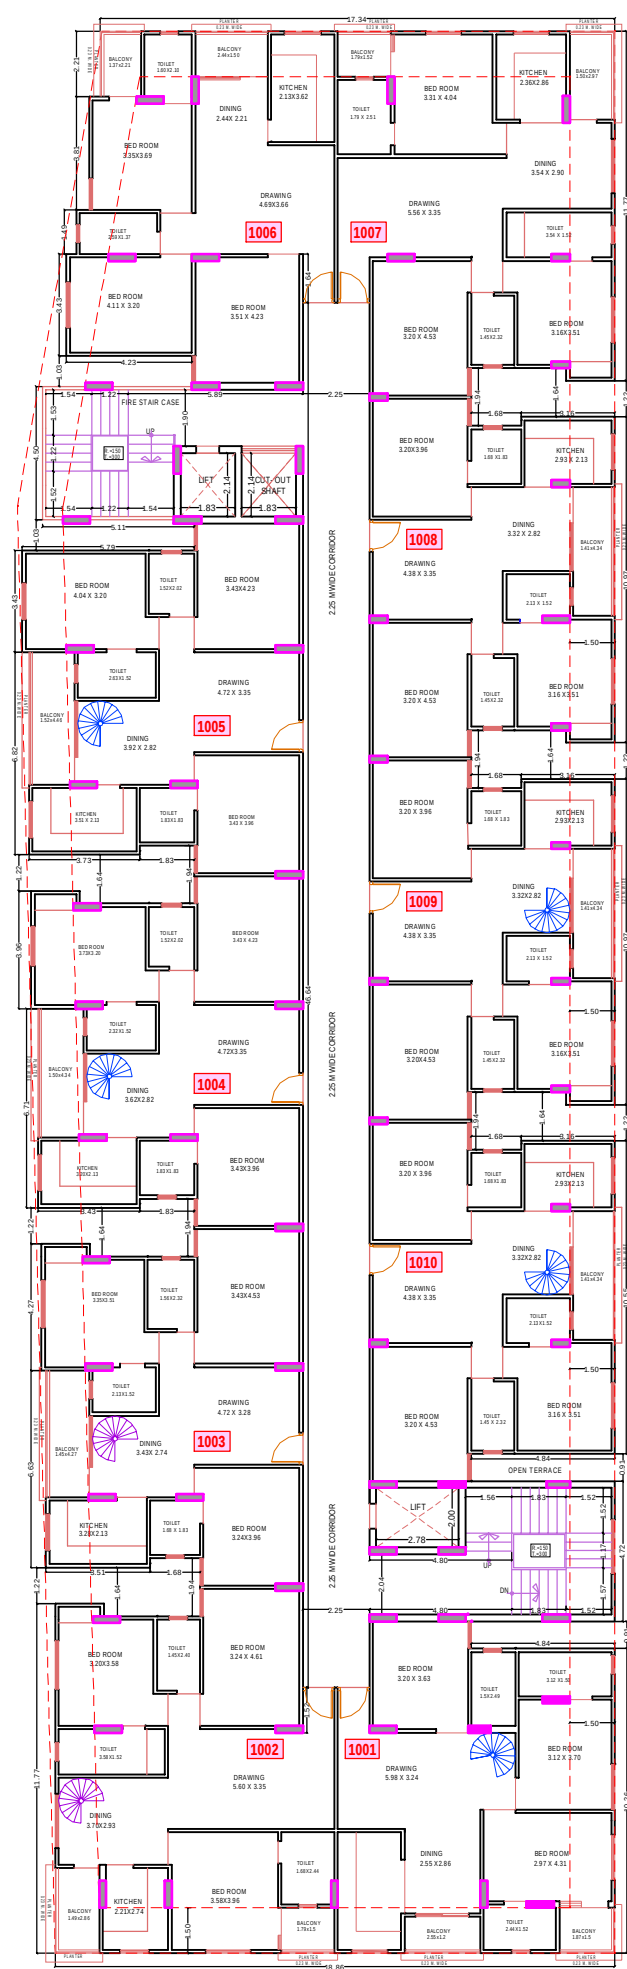


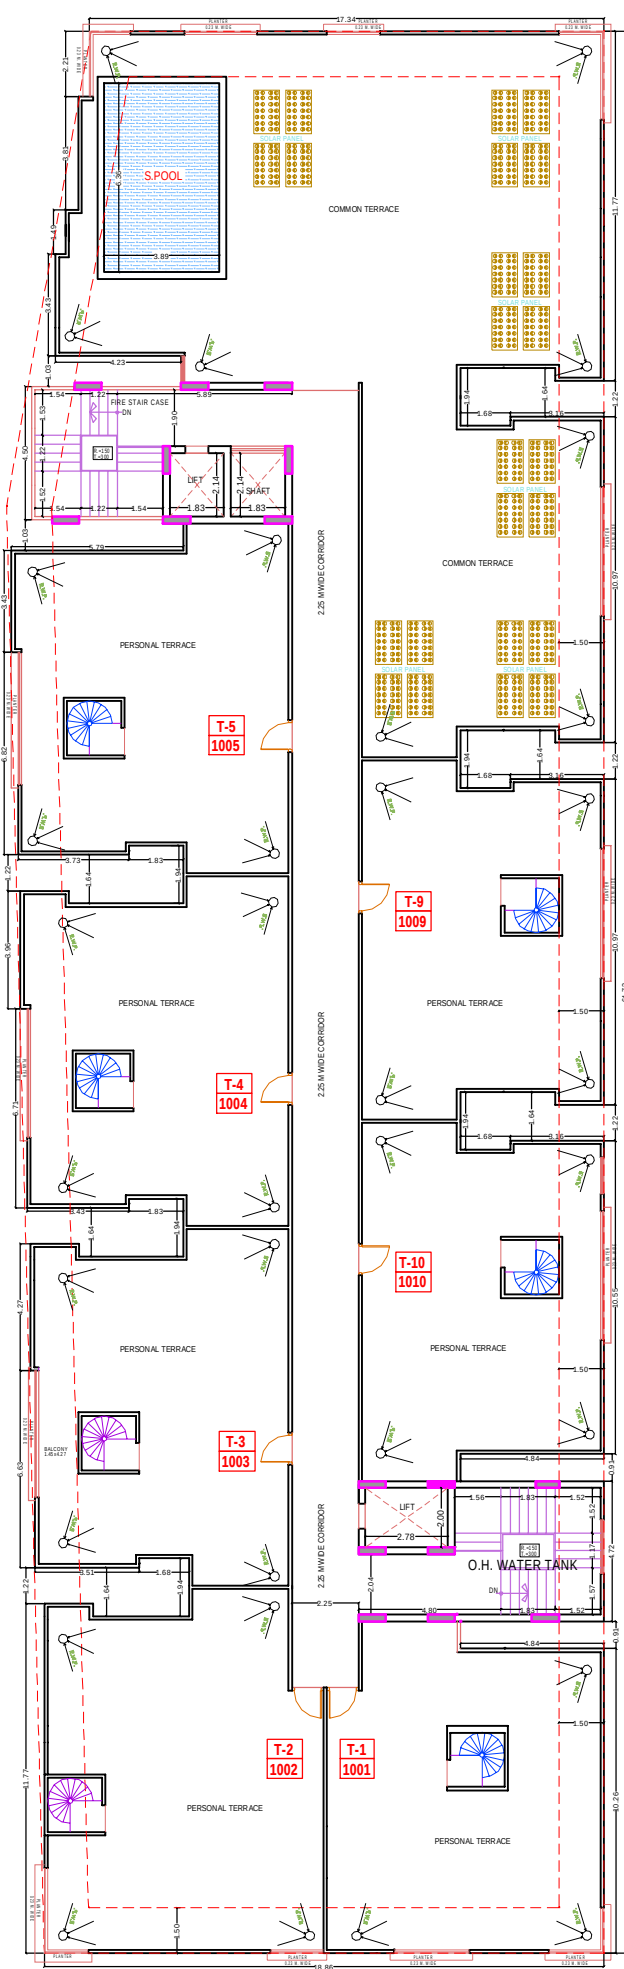

Unit Type Details											
Total Built Up of the project:				15048.54		Open Area of the Project:		1377.45	Total units saleble		100 Flats
Unit No.	Type	Floor		Carpet Area (Sq.Ft.)	Carpet Area (Sq.M.)	Area of Balcony (Sq.Ft.)	Area of Balcony (Sq.M.)	Total Number of Villa/Unit	Built up Area (Sq.Ft.)	Built up Area (Sq.M.)	Number of Apts. Booked/Sold/ Allotted
101 to 1001	3BHK	1st, 2nd, 3rd, 4th, 5th, 6th, 7th, 8th, 9th & 10th		945	87.79	65	6.04	10	1075	99.87	
102 to 1002	3BHK	1st, 2nd, 3rd, 4th, 5th, 6th, 7th, 8th, 9th & 10th		1045	97.08	75	6.97	10	1192	110.74	
103 to 1003	3BHK	1st, 2nd, 3rd, 4th, 5th, 6th, 7th, 8th, 9th & 10th		926	86.03	66	6.13	10	1058	98.29	
104 to 1004	3BHK	1st, 2nd, 3rd, 4th, 5th, 6th, 7th, 8th, 9th & 10th		932	86.58	71	6.60	10	1070	99.41	
105 to 1005	3BHK	1st, 2nd, 3rd, 4th, 5th, 6th, 7th, 8th, 9th & 10th		958	89.00	73	6.78	10	1098	102.01	
106 to 1006	3BHK	1st, 2nd, 3rd, 4th, 5th, 6th, 7th, 8th, 9th & 10th		903	83.89	73	6.78	10	1041	96.71	
107 to 1007	3BHK	1st, 2nd, 3rd, 4th, 5th, 6th, 7th, 8th, 9th & 10th		1035	96.15	78	7.25	10	1181	109.72	
108 to 1008	3BHK	1st, 2nd, 3rd, 4th, 5th, 6th, 7th, 8th, 9th & 10th		883	82.03	66	6.13	10	1012	94.02	
109 to 1009	3BHK	1st, 2nd, 3rd, 4th, 5th, 6th, 7th, 8th, 9th & 10th		885	82.22	66	6.13	10	1012	94.02	
110 to 1010	3BHK	1st, 2nd, 3rd, 4th, 5th, 6th, 7th, 8th, 9th & 10th		878	81.57	66	6.13	10	1008	93.65	
TOTAL					872.35		64.94	100		998.42	

Terrace Floor		Floor	Carpet Area (Sq.Ft.)	Carpet Area (Sq.M.)
T - 1		Terrace Floor	967	89.86
T - 2		Terrace Floor	1083	100.61
T - 3		Terrace Floor	954	88.62
T - 4		Terrace Floor	965	89.66
T - 5		Terrace Floor	991	92.10
T - 9		Terrace Floor	910	84.50
T - 10		Terrace Floor	903	83.91
TOTAL			6773	629.27

[illegible]

PROJECT:-
PROPOSED RESIDENTIAL BUILDING
AT KH. NO.-110/1, 111/1, 111/2, 530/111
(SOUTH PART)
VILLAGE - GANPATPURA,
TEH.- SANGANER, JAIPUR

DRAWING:-

FLOOR AREA STATEMENT

DATE:-	09-10-2024	NORTH:
DRN BY:-	VJ	
CHKD BY:-	AR. SURYA	
APPD BY:-	AR. SHRAWAN KUMAWAT	



ARCHITECT:-


KUMAWAT S. KUMAR
ARCHITECT
CA / 2600 / 26100

 **space**
edge Architects
ARCHITECTS, INTERIOR DESIGNERS AND ENGINEERS

SPACE EDGE ARCHITECTS
B-6, Moti Marg, Bapu Nagar, Jaipur.
Ph.: 0141-4062903 , +91-9314510603
E-Mail: spaceedgejpr@gmail.com