


UIT PALI

SITE PLAN FOR LEASE DEED OF SINGLE PATTA FOR EWS RESIDENTIAL PURPOSE UNDER CHIEF MINISTER'S JAN AWAS YOJANA 2015 AT KHASRA NO.333/7, REVENUE VILLAGE PALI-II, TEHSIL - PALI, DIST - PALI (RAJ.)

OWNER 'S NAME :- ANAHAT REALITIES THROUGH PARTNER DEEPAK KUMAR PARIHAR

AREA OF LAND :- 171520 SQ. FEET OR 19057.77 SQ. YARDS OR 15940.52 SQ. MTR

OTHER AGRICULTURE LAND

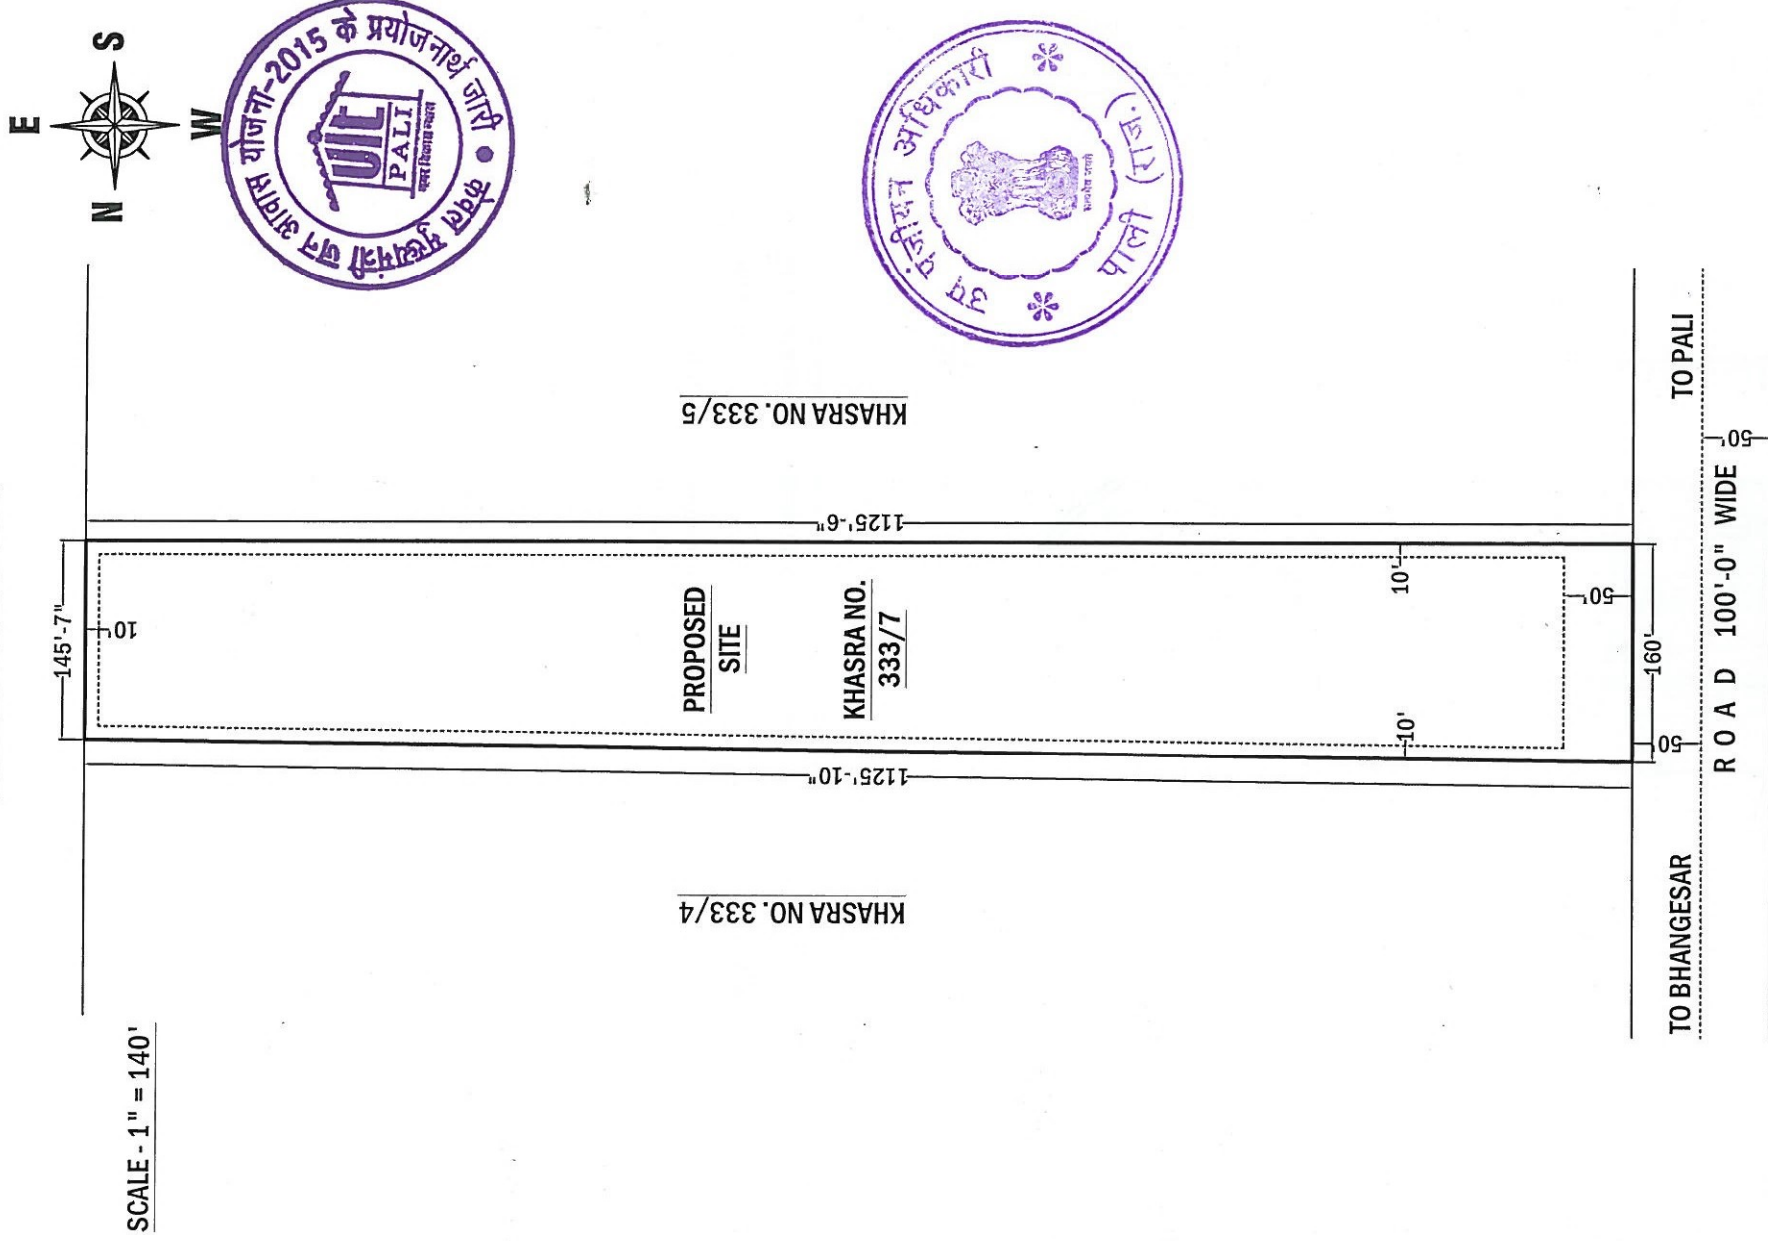

कनिष्ठ अभियन्ता
नगर विकास न्यास, पाली

पुनर्वास
रूप नगर नियोजक
पुनर्वास, पाली

(डॉ. बी. एस. चौहान)
सचिव
नगर विकास न्यास, पाली