


PROPOSED LAYOUT PLAN OF ANMOL TOWNSHIP EXTENSION UNDER MUKHYA MANTRI JAN AWAS YOJNA 2015 SECTION 3 B IN KH. NO. - 515 AT VILLAGE:- JHALAWAR TEH.- JHALARA PATAN, DIST.- JHALAWAR (RAJ.)

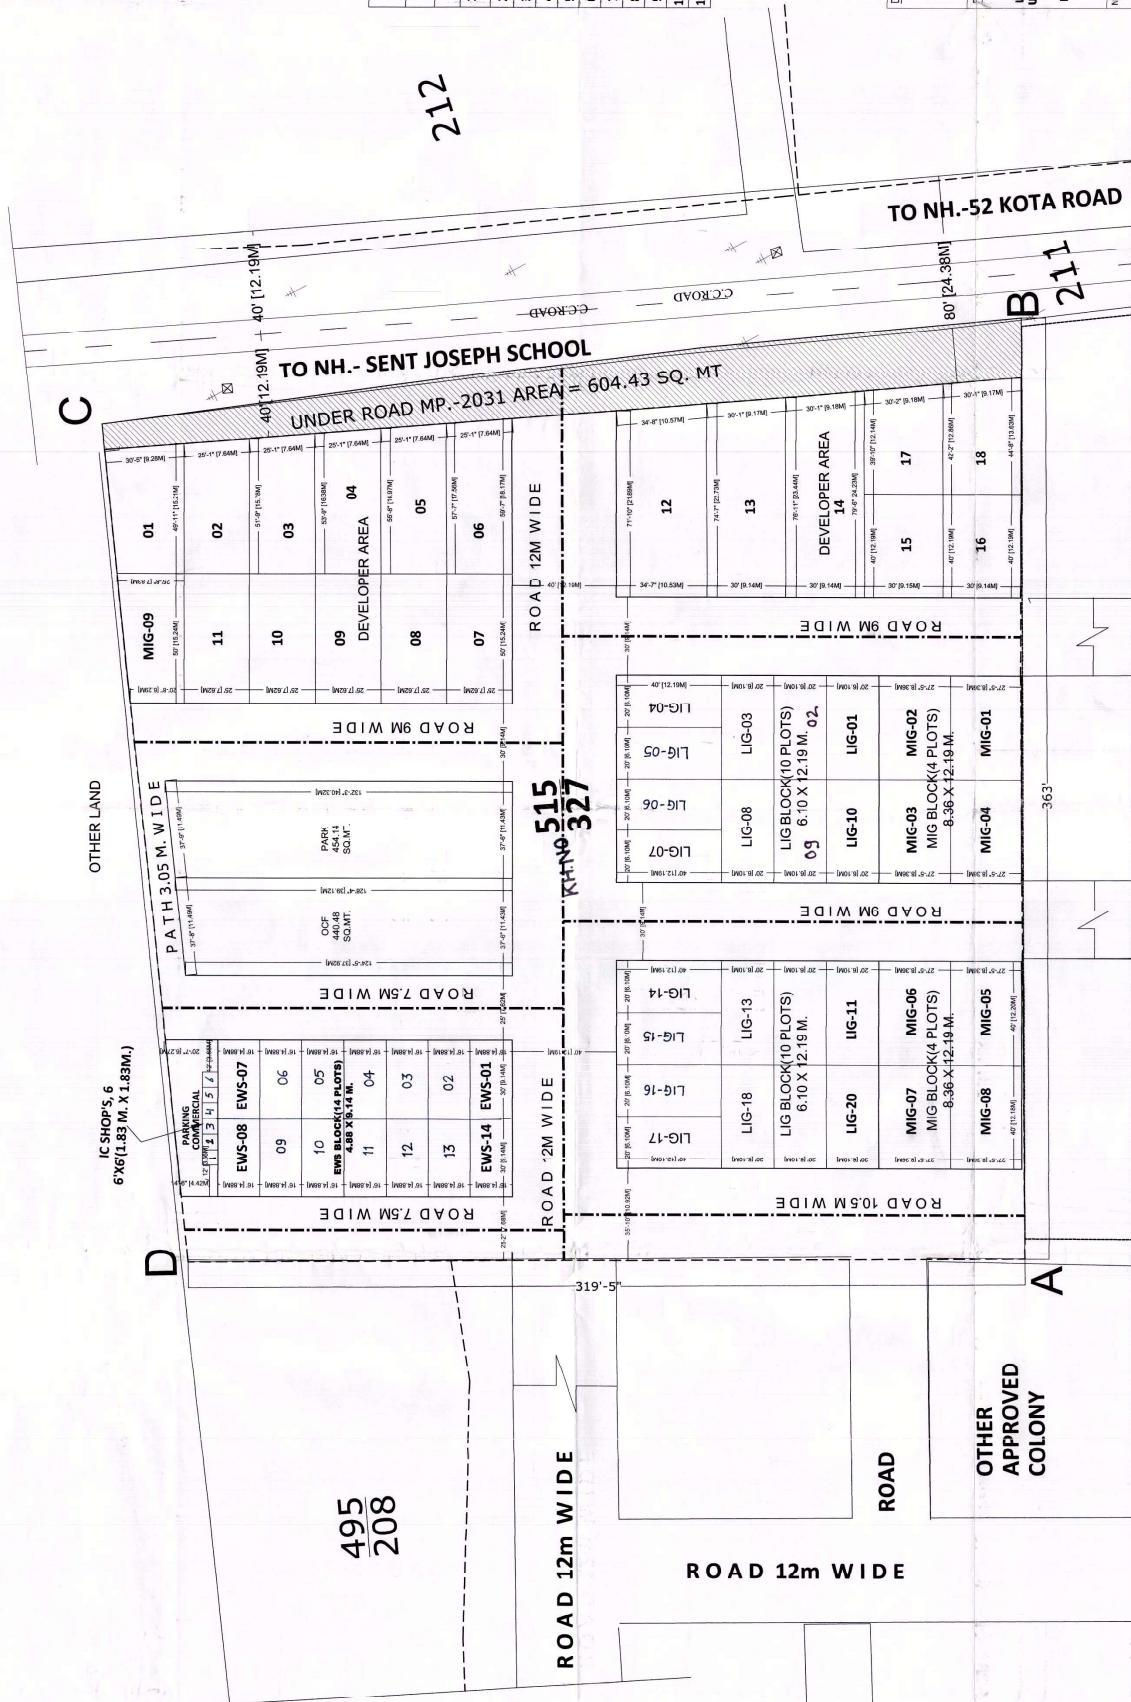

KH. BOUNDARY :-
A-T-O-D SHOWN THUS
NET PLOTTING AREA IN KH. NO. - 515

PARTICULAR	AREA IN SQ. MTR
TOTAL SITE AREA	10753.36
SURRENDER ROAD AREA	604.43
1 FINAL SITE AREA (A B C D)	10148.93
2 DEVELOPER AREA	2430.00
3 EWS/LIG/MIG-A AREA	7718.93
4 RESIDENTIAL AREA	3033.81
5 GREEN/OPEN AREA	440.48
6 OCF/FACILITY AREA	454.14
7 IC/COMMERCIAL AREA	97.75
8 COLONY ROAD AREA	3692.75
9 EWS AREA	606.75
10 LIG AREA	1516.90
11 MIG-A AREA	910.15
09 PLOTS	

DEVELOPER & PROMOTERS:-

NEERAJ YADAV S/O SURENDRA SINGH
JHALAWAR

PROJECT TITLE:-

LAYOUT PLAN OF ANMOL TOWNSHIP EXTENSION UNDER MUKHYA MANTRI JAN AWAS YOJNA 2015 SECTION 3 B IN KH. NO. - 515 AT VILLAGE:- JHALAWAR TEH.- JHALARA PATAN, DIST.- JHALAWAR (RAJ.)

NORTH

SCALE:- 1:300

OWNER

LAYOUT PLAN BUILDING PLAN IS TECH-
NICALLY EXAMINED AND APPROVED WITH
CONDITIONS MENTIONED IN THE PLAN AND
PROJECT APPROVAL COMMITTEE ON JAN
AWAS Yojna, Jhalawar, District Jhalawar
KUSANA NO. 11/5027/AT 4 BUDHA 8 BISSWA

आर.सी.डी. ए.पी. जवाहर
प्रमाणित किया गया है
C.S.
कमल
करीमसवर
जालौर जालौर

प्लानिग शिल्पि
अनिल
नगर पालिका, जालौर

अनिल शिल्पि
नगर पालिका, जालौर

प्लानिग शिल्पि
अनिल शिल्पि
नगर पालिका, जालौर

अनिल शिल्पि
अनिल शिल्पि
नगर पालिका, जालौर