


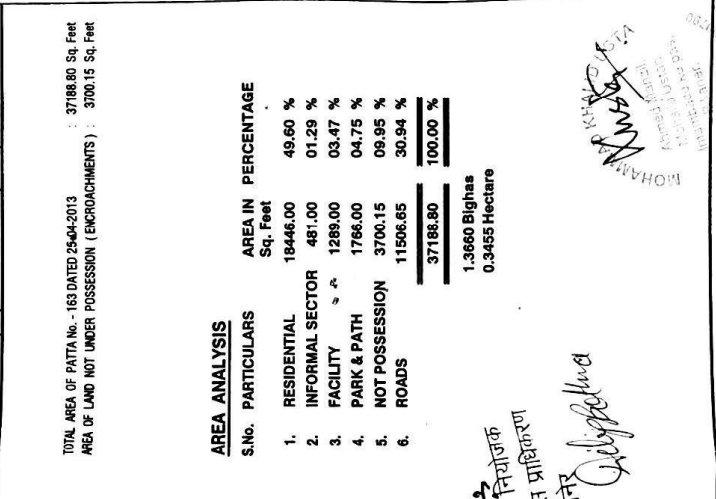


AREA ANALYSIS		AREA IN	PERCENTAGE
S.No.	PARTICULARS	Sq. Feet	
1.	RESIDENTIAL	18446.00	49.60 %
6.	ROADS	11506.65	30.94 %
		37188.80	100.00 %
		1.3660 Bighas	0.3455 Hectare

MOHAMMAD ALI KHAN
08/11/2017

PLAN SHOWING THE PROPOSED SUB-DIVISION PLAN
OF Patta No. - 163 DATED 25-04-2013
ONGEMNA PEER ROAD, BIKANER.

SCALE: 40 FEET TO AN INCH

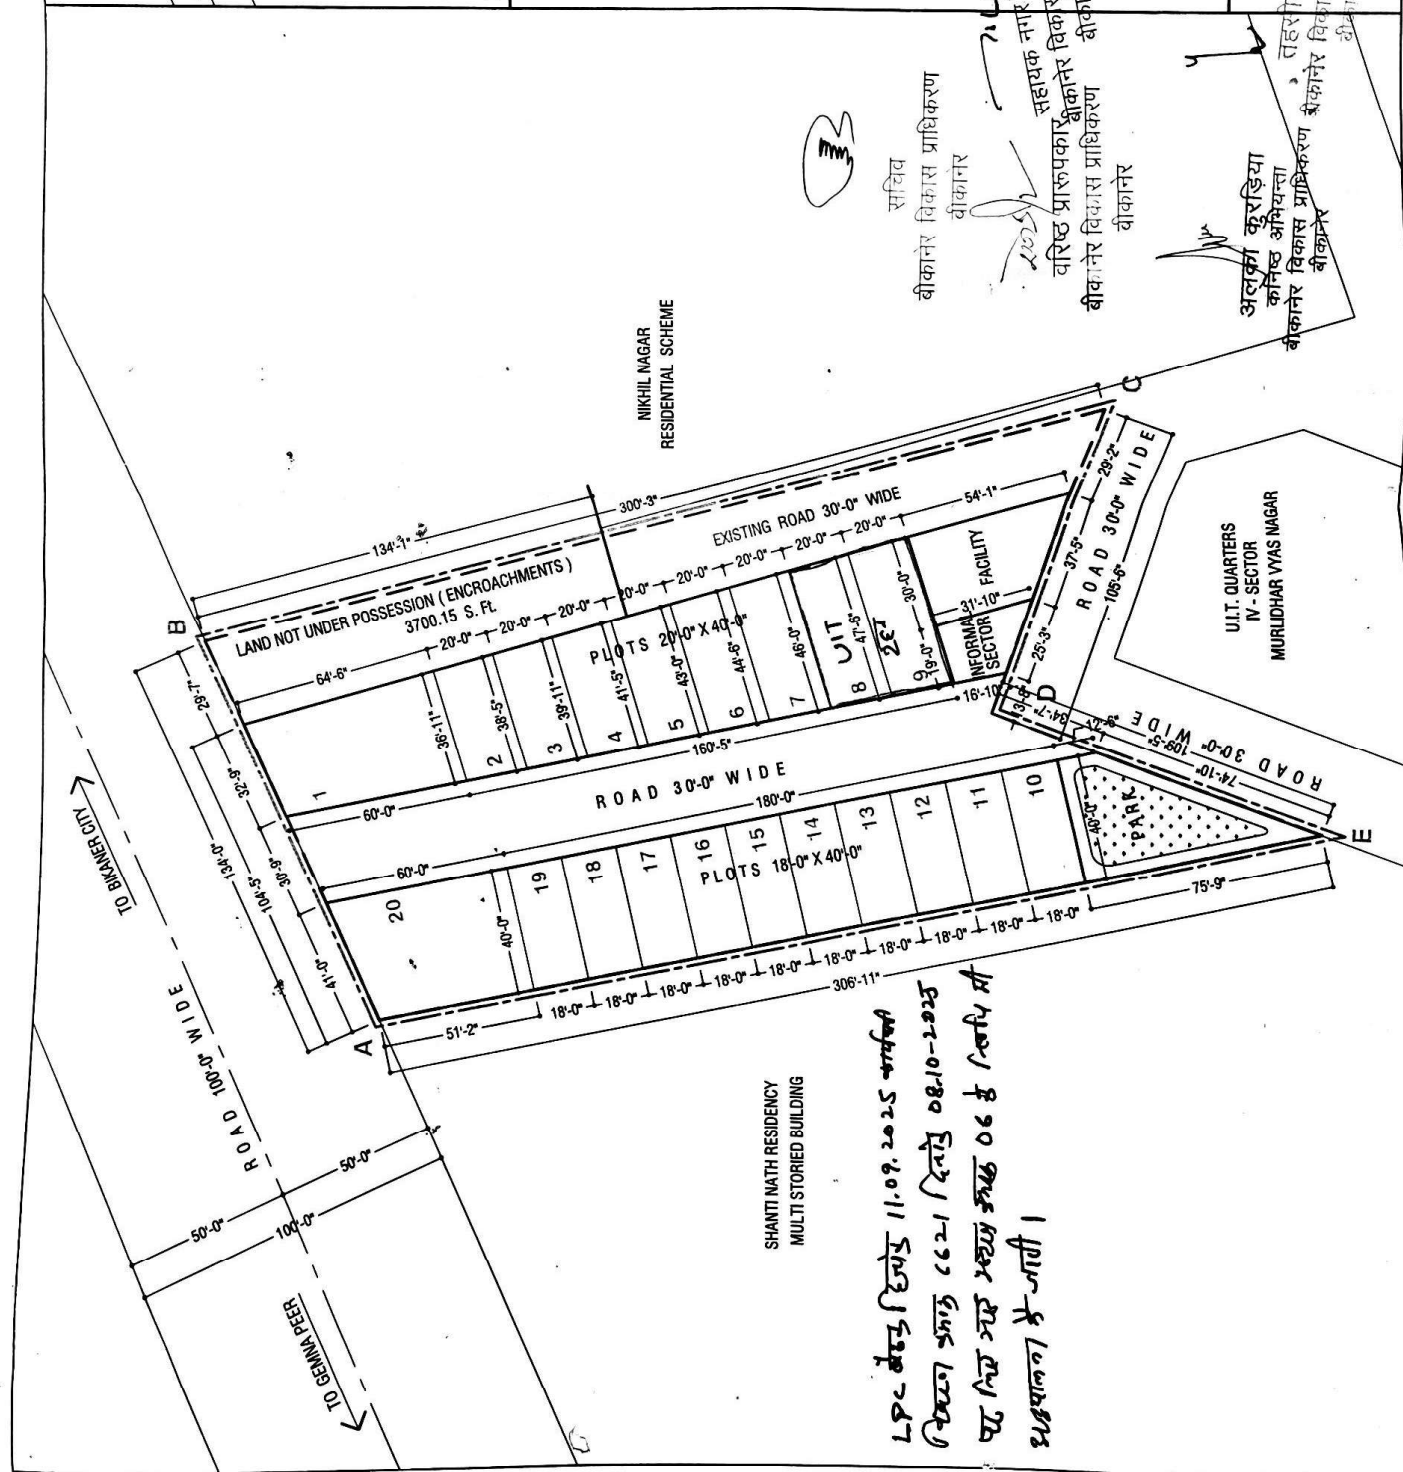

11-
