

**SITE PLAN OF (AFFORDABLE HOUSING) IN KHASRA NO - 26/2, 27/2 & 28
UNDER PROVISION 3A OF CHIEF MINISTER'S JAN AWAAS YOJNA 2015
AT VILLAGE-DHARAMPURA (KALWAR ROAD), TEHSIL & DISTT-JAIPUR.**

PLOT AREA :- 11759.05 SQ.MTR.

ROAD 9.00M & 12.00M AREA :- 354.29 SQ.MTR.

5 % JDA FACILITY AREA :- 651.66 SQ.MTR.

PARAMETERS FOR AFFORDABLE HOUSING

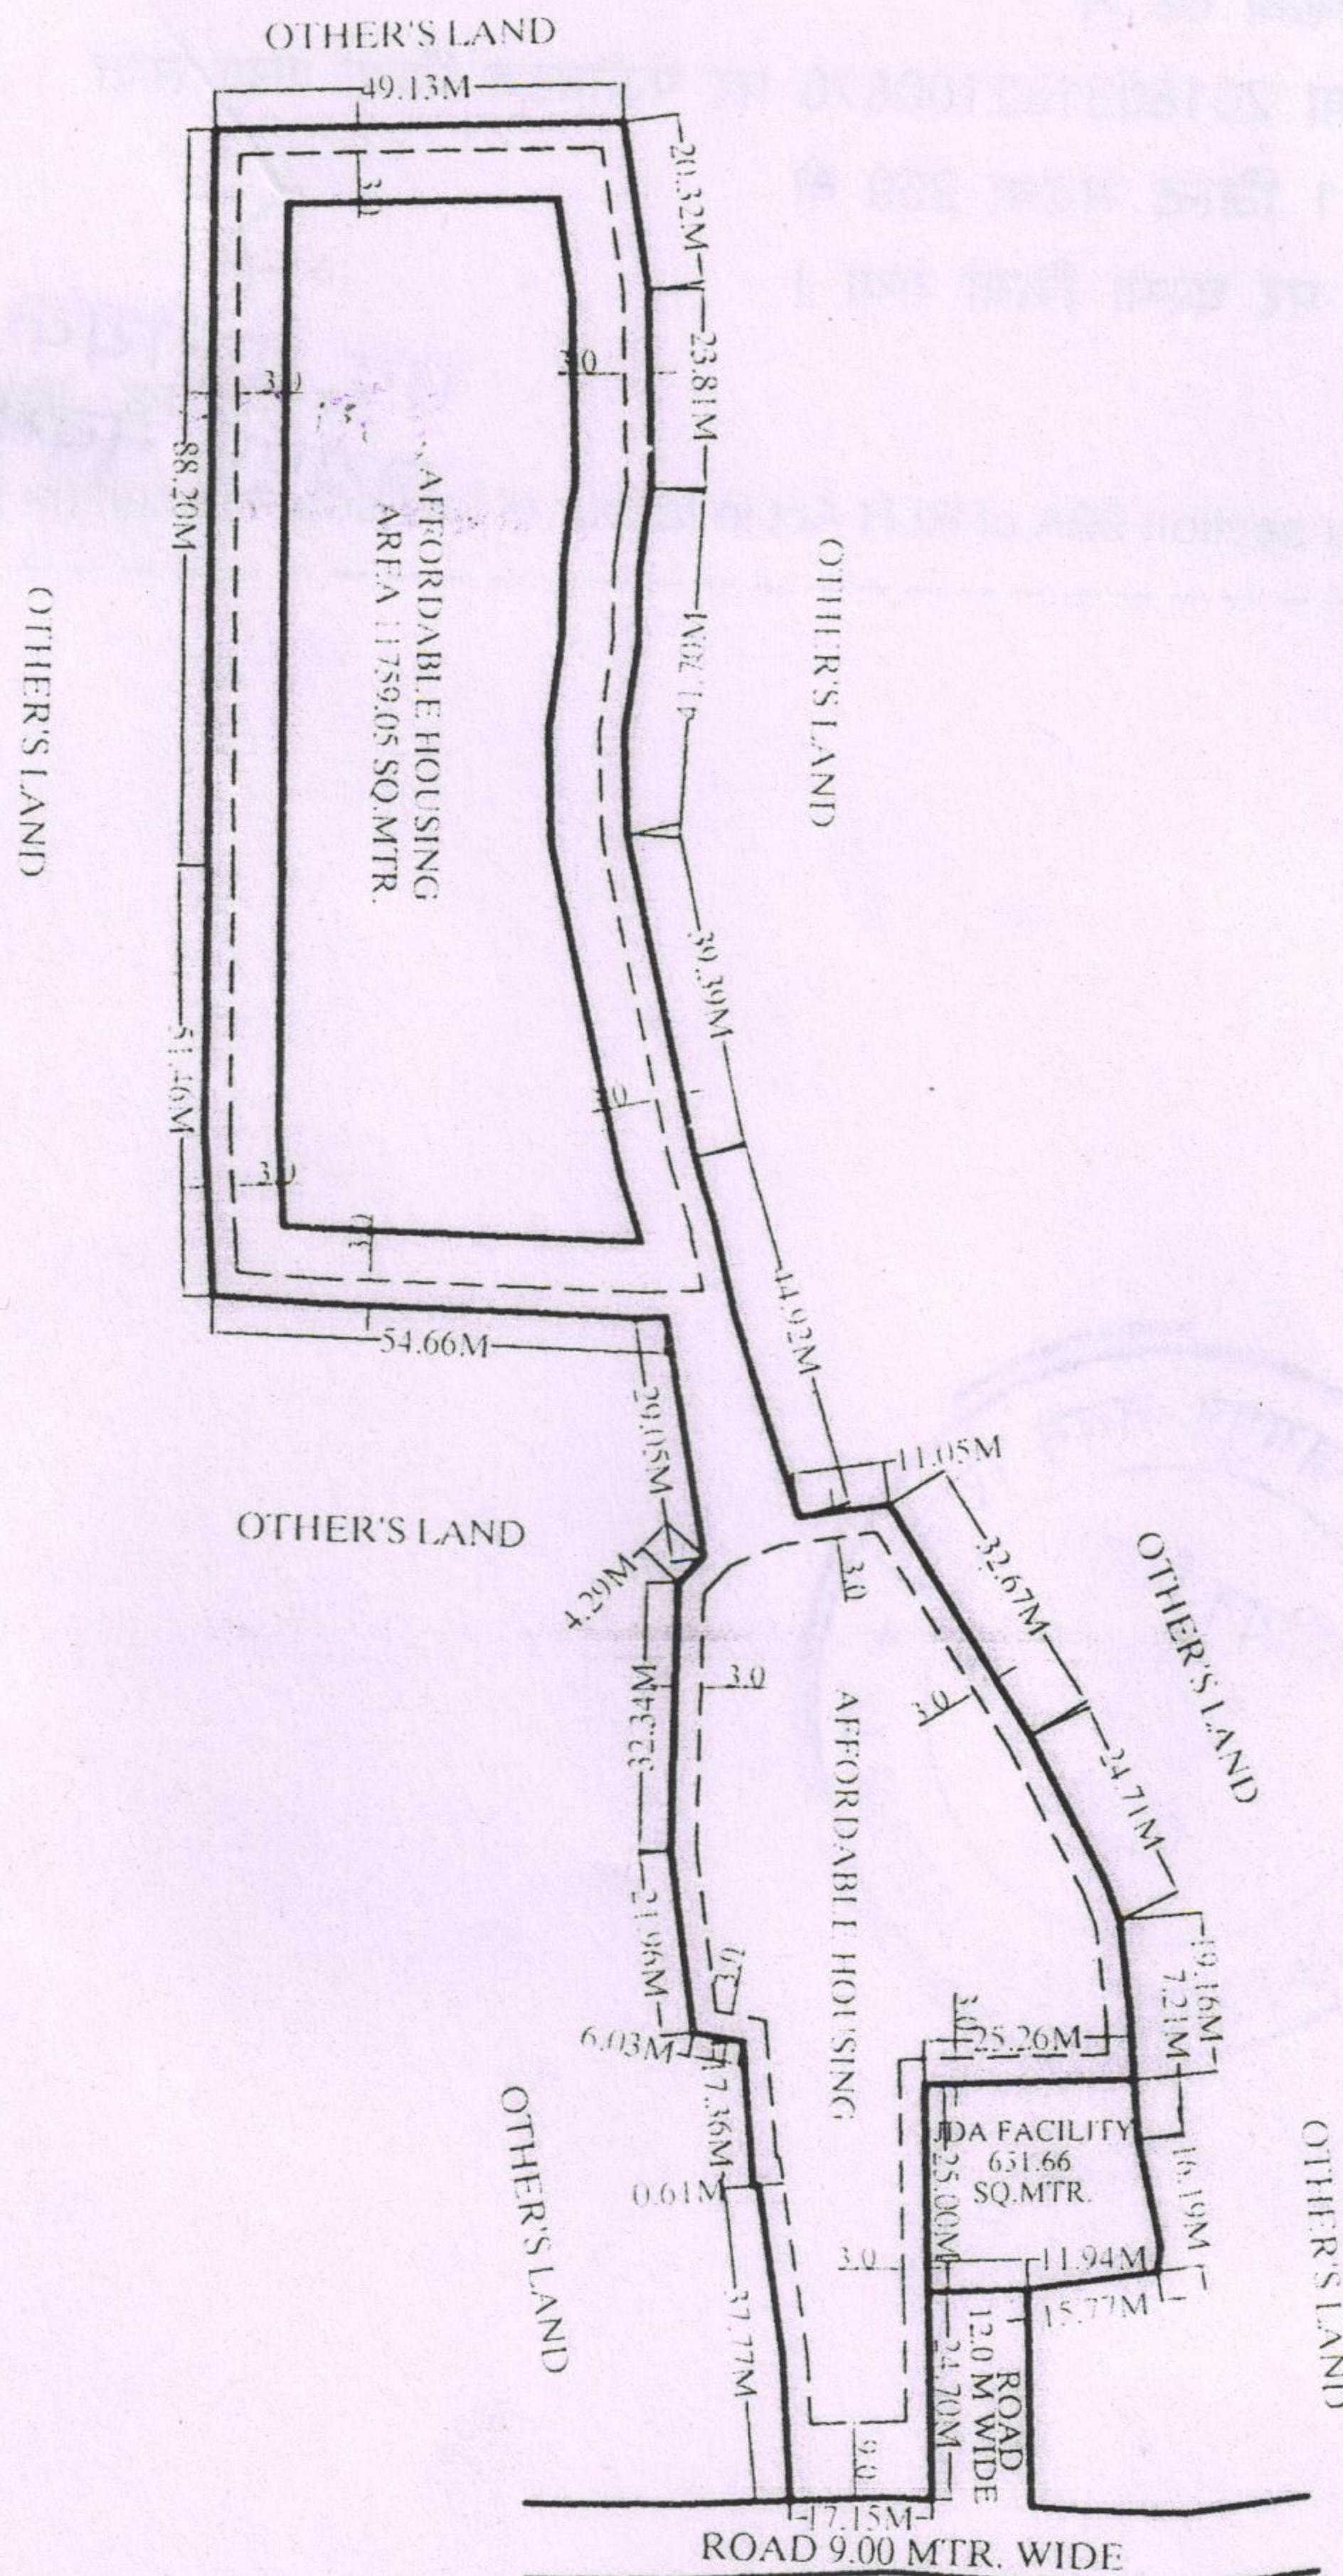
PERCENTAGE OF CONSTRUCTION AREA :- UP TO 50%

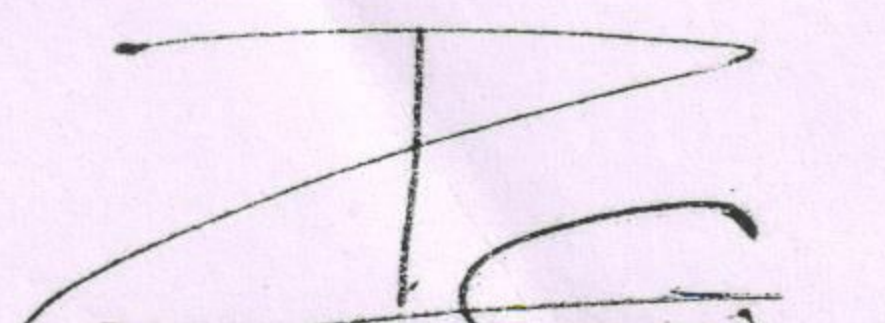
F.A.R. :- 2.25M

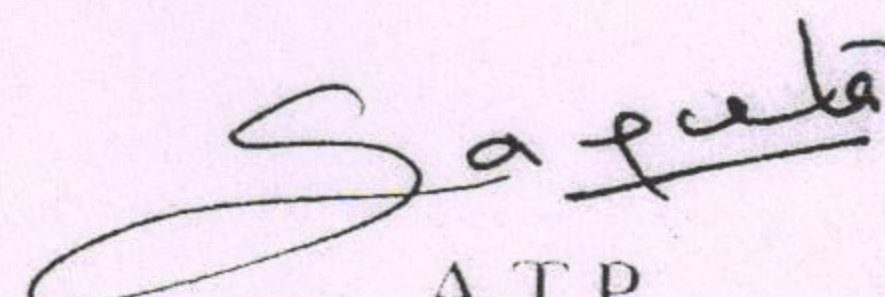
HEIGHT:- 15M

SIDE AND REAR SETBACK :- SHALL BE MIN. OF 3 MT. FOR BUILDING HEIGHT UP TO 15MT
AND MIN.6 MT.FOR BUILDING HEIGHT ABOVE 15 MT.

SCALE - 1CM=20M




SITE ENGINEER
ZONE-12


A.T.P
ZONE-12


उपायुक्त एवं प्राधिकृत अधिकारी
DY.COMMISSIONER
जयपुर विकास प्राधिकरण, जयपुर



JAIPUR DEVELOPMENT AUTHORITY, JAIPUR