


# Apparal Park

At Revenue Village - Chaksu East, Teh.-Chaksu Jaipur(Raj.)

In Khasra No.-1362,1363,1365 TO 1369,1371 TO 1374,1383

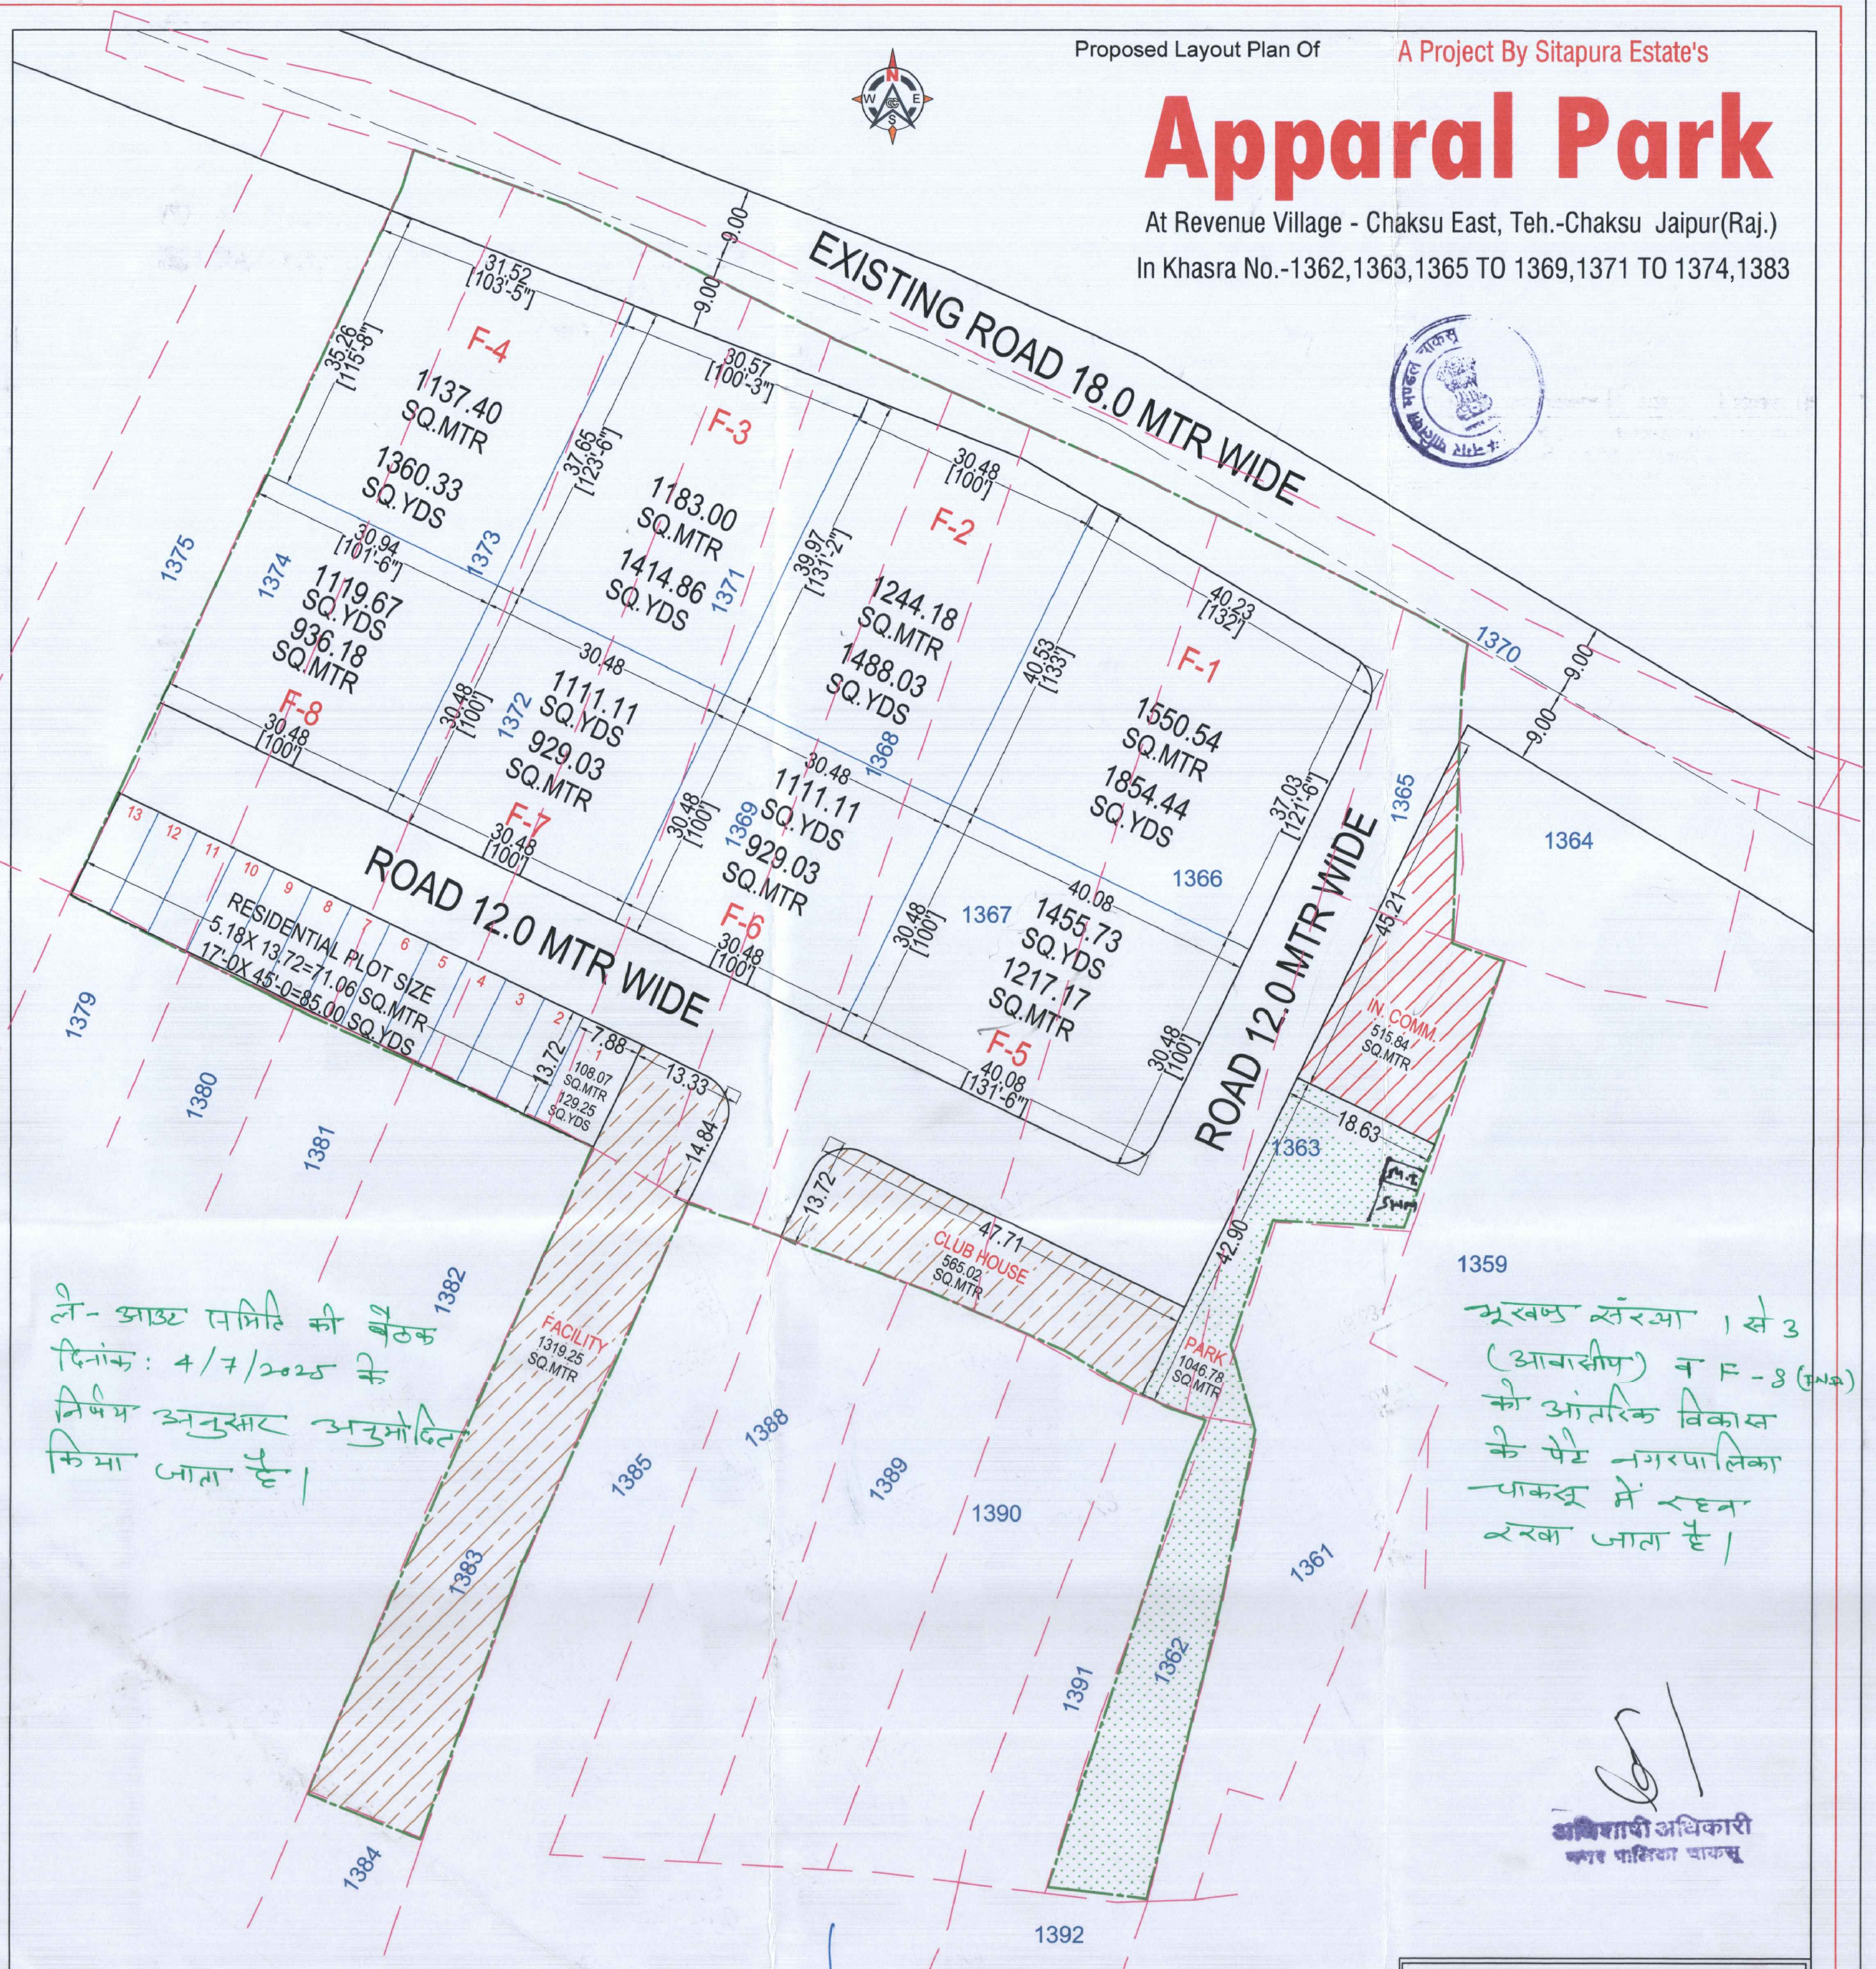

ले- आइट प्लॉट की बैठक  
दिनांक: 4/7/2025 के  
निर्णय अनुसूच अनुमोदित  
किया जाता है।


मुख्य संख्या 1 से 3  
(आवासीय) व F-8 (पार्क)  
की आंतरिक विकास  
के मेरे नगरपालिका  
पाकड़ में रहना  
करका जाता है।

अधिसारी अधिकारी  
नगर पालिका चाकसू


अध्यक्ष  
नगर पालिका, चाकसू

सहायक अभियन्ता  
नगर पालिका चाकसू

KHASRA MAP

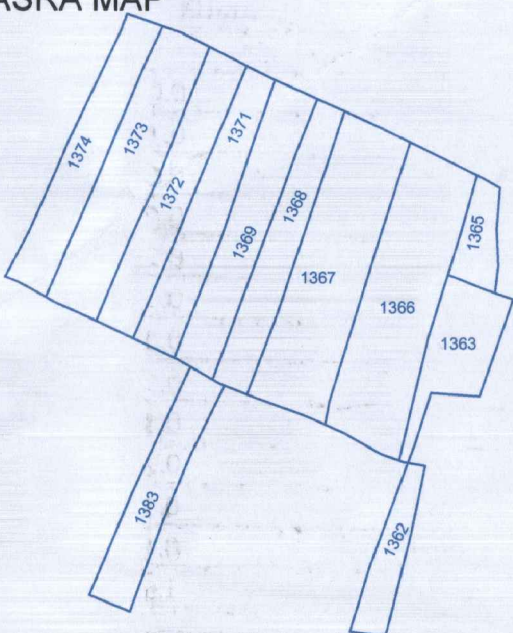

LOCATION MAP

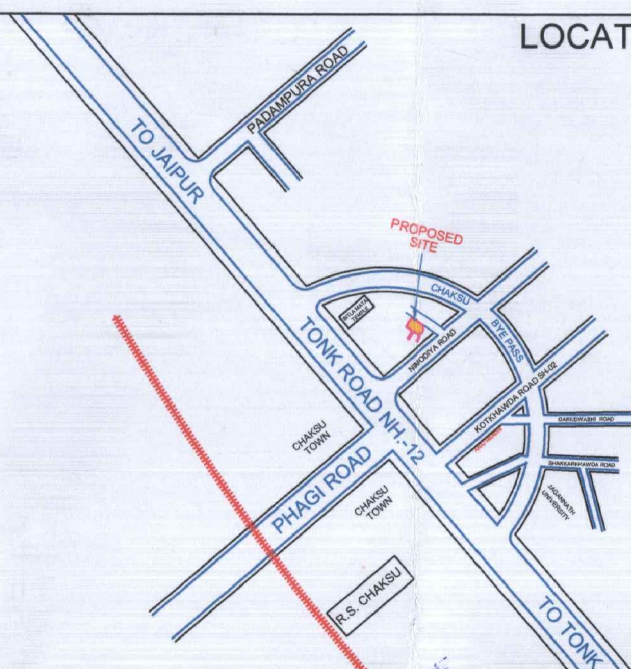

| VILL.- CHASKU EAST, TH.- CHASKU, JAIPUR |           |             |
|-----------------------------------------|-----------|-------------|
| S.NO.                                   | KHASRA NO | RECORD AREA |
| 1                                       | 1362      | 0.07        |
| 2                                       | 1363      | 0.13        |
| 3                                       | 1365      | 0.05        |
| 4                                       | 1366      | 0.29        |
| 5                                       | 1367      | 0.29        |
| 6                                       | 1368      | 0.14        |
| 7                                       | 1369      | 0.16        |
| 8                                       | 1371      | 0.16        |
| 9                                       | 1372      | 0.16        |
| 10                                      | 1373      | 0.22        |
| 11                                      | 1374      | 0.17        |
| 12                                      | 1383      | 0.13        |
| TOTAL                                   |           | 1.97        |

| योजना क्षेत्र का भू-उपयोग व तकनीकी विश्लेषण :- |                       |                     |                       |
|------------------------------------------------|-----------------------|---------------------|-----------------------|
| क्र.सं.                                        | भू-उपयोग              | क्षेत्रफल(व.मी.में) | प्रतिशत               |
| 1.                                             | INDUSTRIAL PLOT AREA  | 9126.53             | 53.13%                |
| 2.                                             | RESIDENTIAL PLOT AREA | 960.91              | 05.59%                |
| 3.                                             | INFORMAL COMMERCIAL   | 515.84              | 03.00%                |
| कुल क्षेत्रफल (1 TO 3)                         |                       | 10603.28            | 61.72%                |
| 4.                                             | PARK AREA             | 1046.78             | 06.09%                |
| 5.                                             | FACILITY (CLUB HOUSE) | 1884.27             | 10.97%                |
| 6.                                             | ROAD AREA             | 3644.67             | 21.22%                |
| योजना क्षेत्रफल                                |                       | 17179.00            | 100.00%               |
| AREA AS PER KHASRA MAP                         |                       | 17179.00            | व.मी.                 |
| LAND LOSS AREA                                 |                       | 2521.00             | व.मी.                 |
| AREA AS PER RECORD                             |                       | 19700.00            | व.मी.<br>1.9700 HACT. |

योजना का नाम:- PROPOSED LAY OUT PLAN OF  
**Apparal Park**  
At Revenue Village - Chaksu East, Teh.-Chaksu Jaipur(Raj.)

SCHEME BOUNDARY

पैमाना :-1:600

**NAGAR PALIKA, CHAKSU**

Consultant:-  
**CADSIGN CONSULTANCY**  
Add:- Gurukripa Complex, 1st Floor, Near Pichai Road, Sangar, Jaipur.  
e-mail: cadsignconsultancy@gmail.com  
(Mob.: 9782899094, 9667716775)