





अध्यक्ष
नगरपालिका, खादश्यामजी

कनिष्ठ अभियन्ता
नगरपालिका, खादश्यामजी

अधिसूची अधिकारी
नगरपालिका, खादश्यामजी

PRODUCED BY AN AUTODESK EDUCATIONAL PRODUCT

PROPOSED LAYOUT PLAN OF
"श्री श्याम नन्द विहार आवासीय कॉलोनी,"
Kh.No.4254/2134 , 4257/2133 ,
At Village KhatuShyam ji Sikar, Sikar.

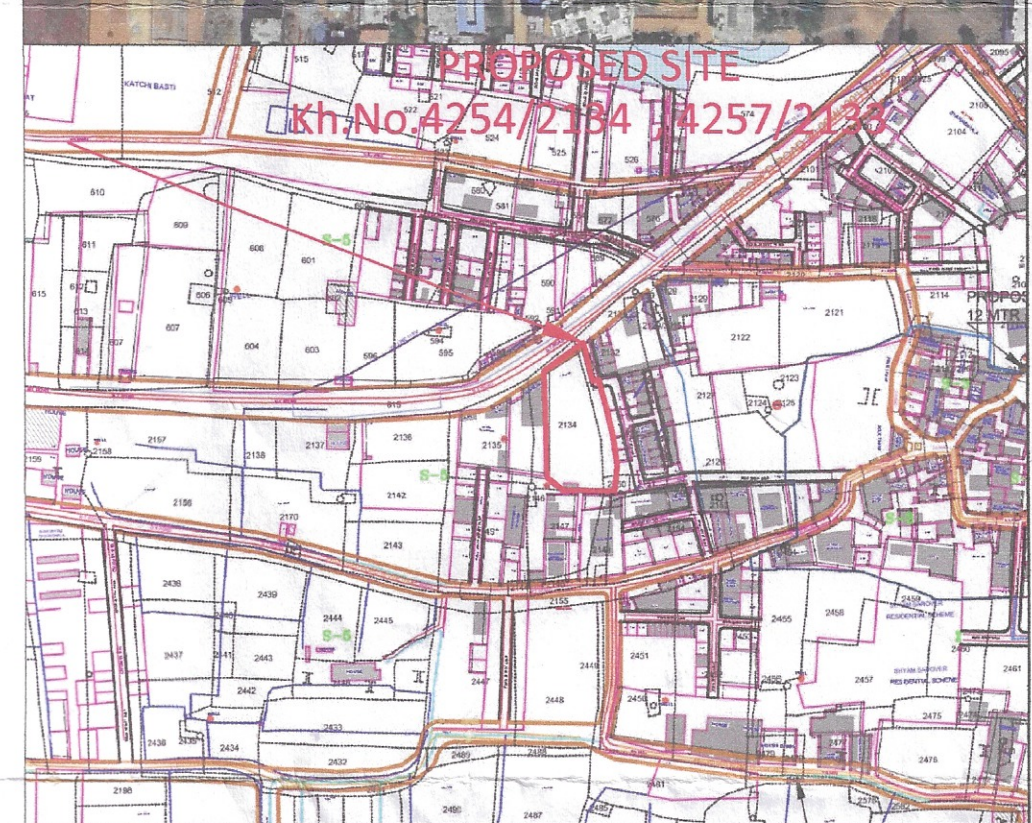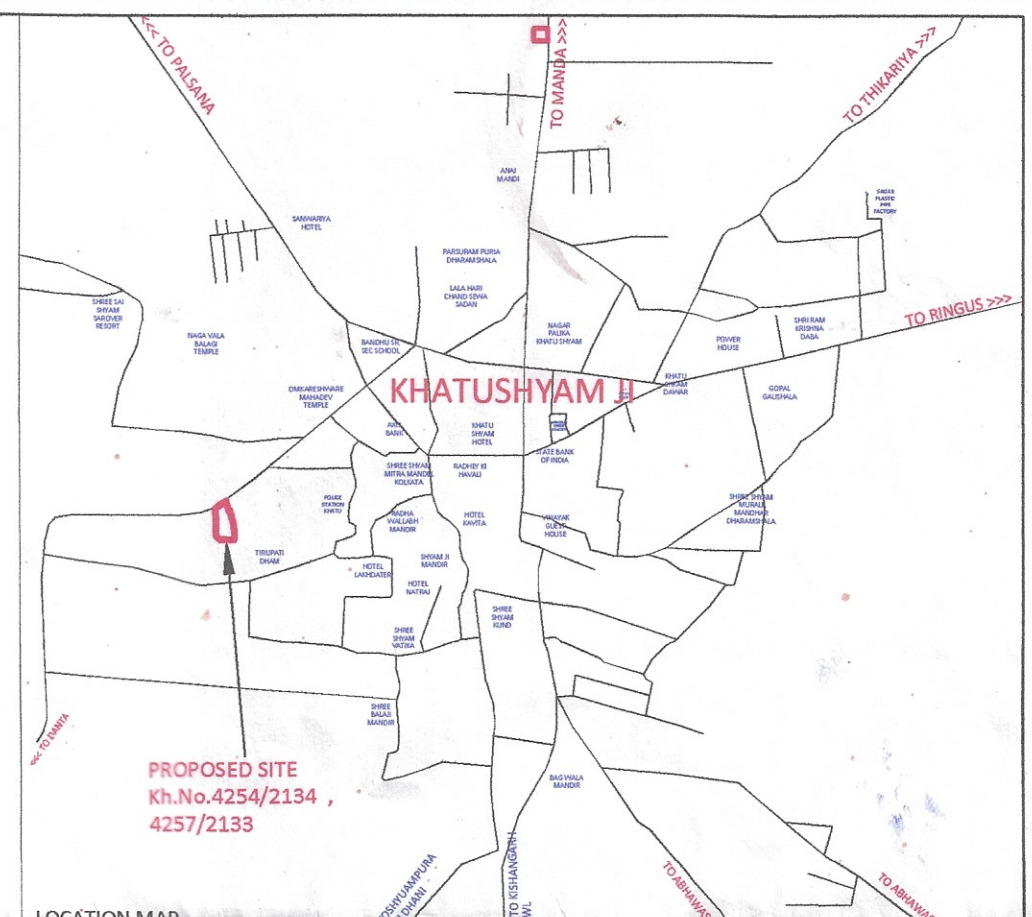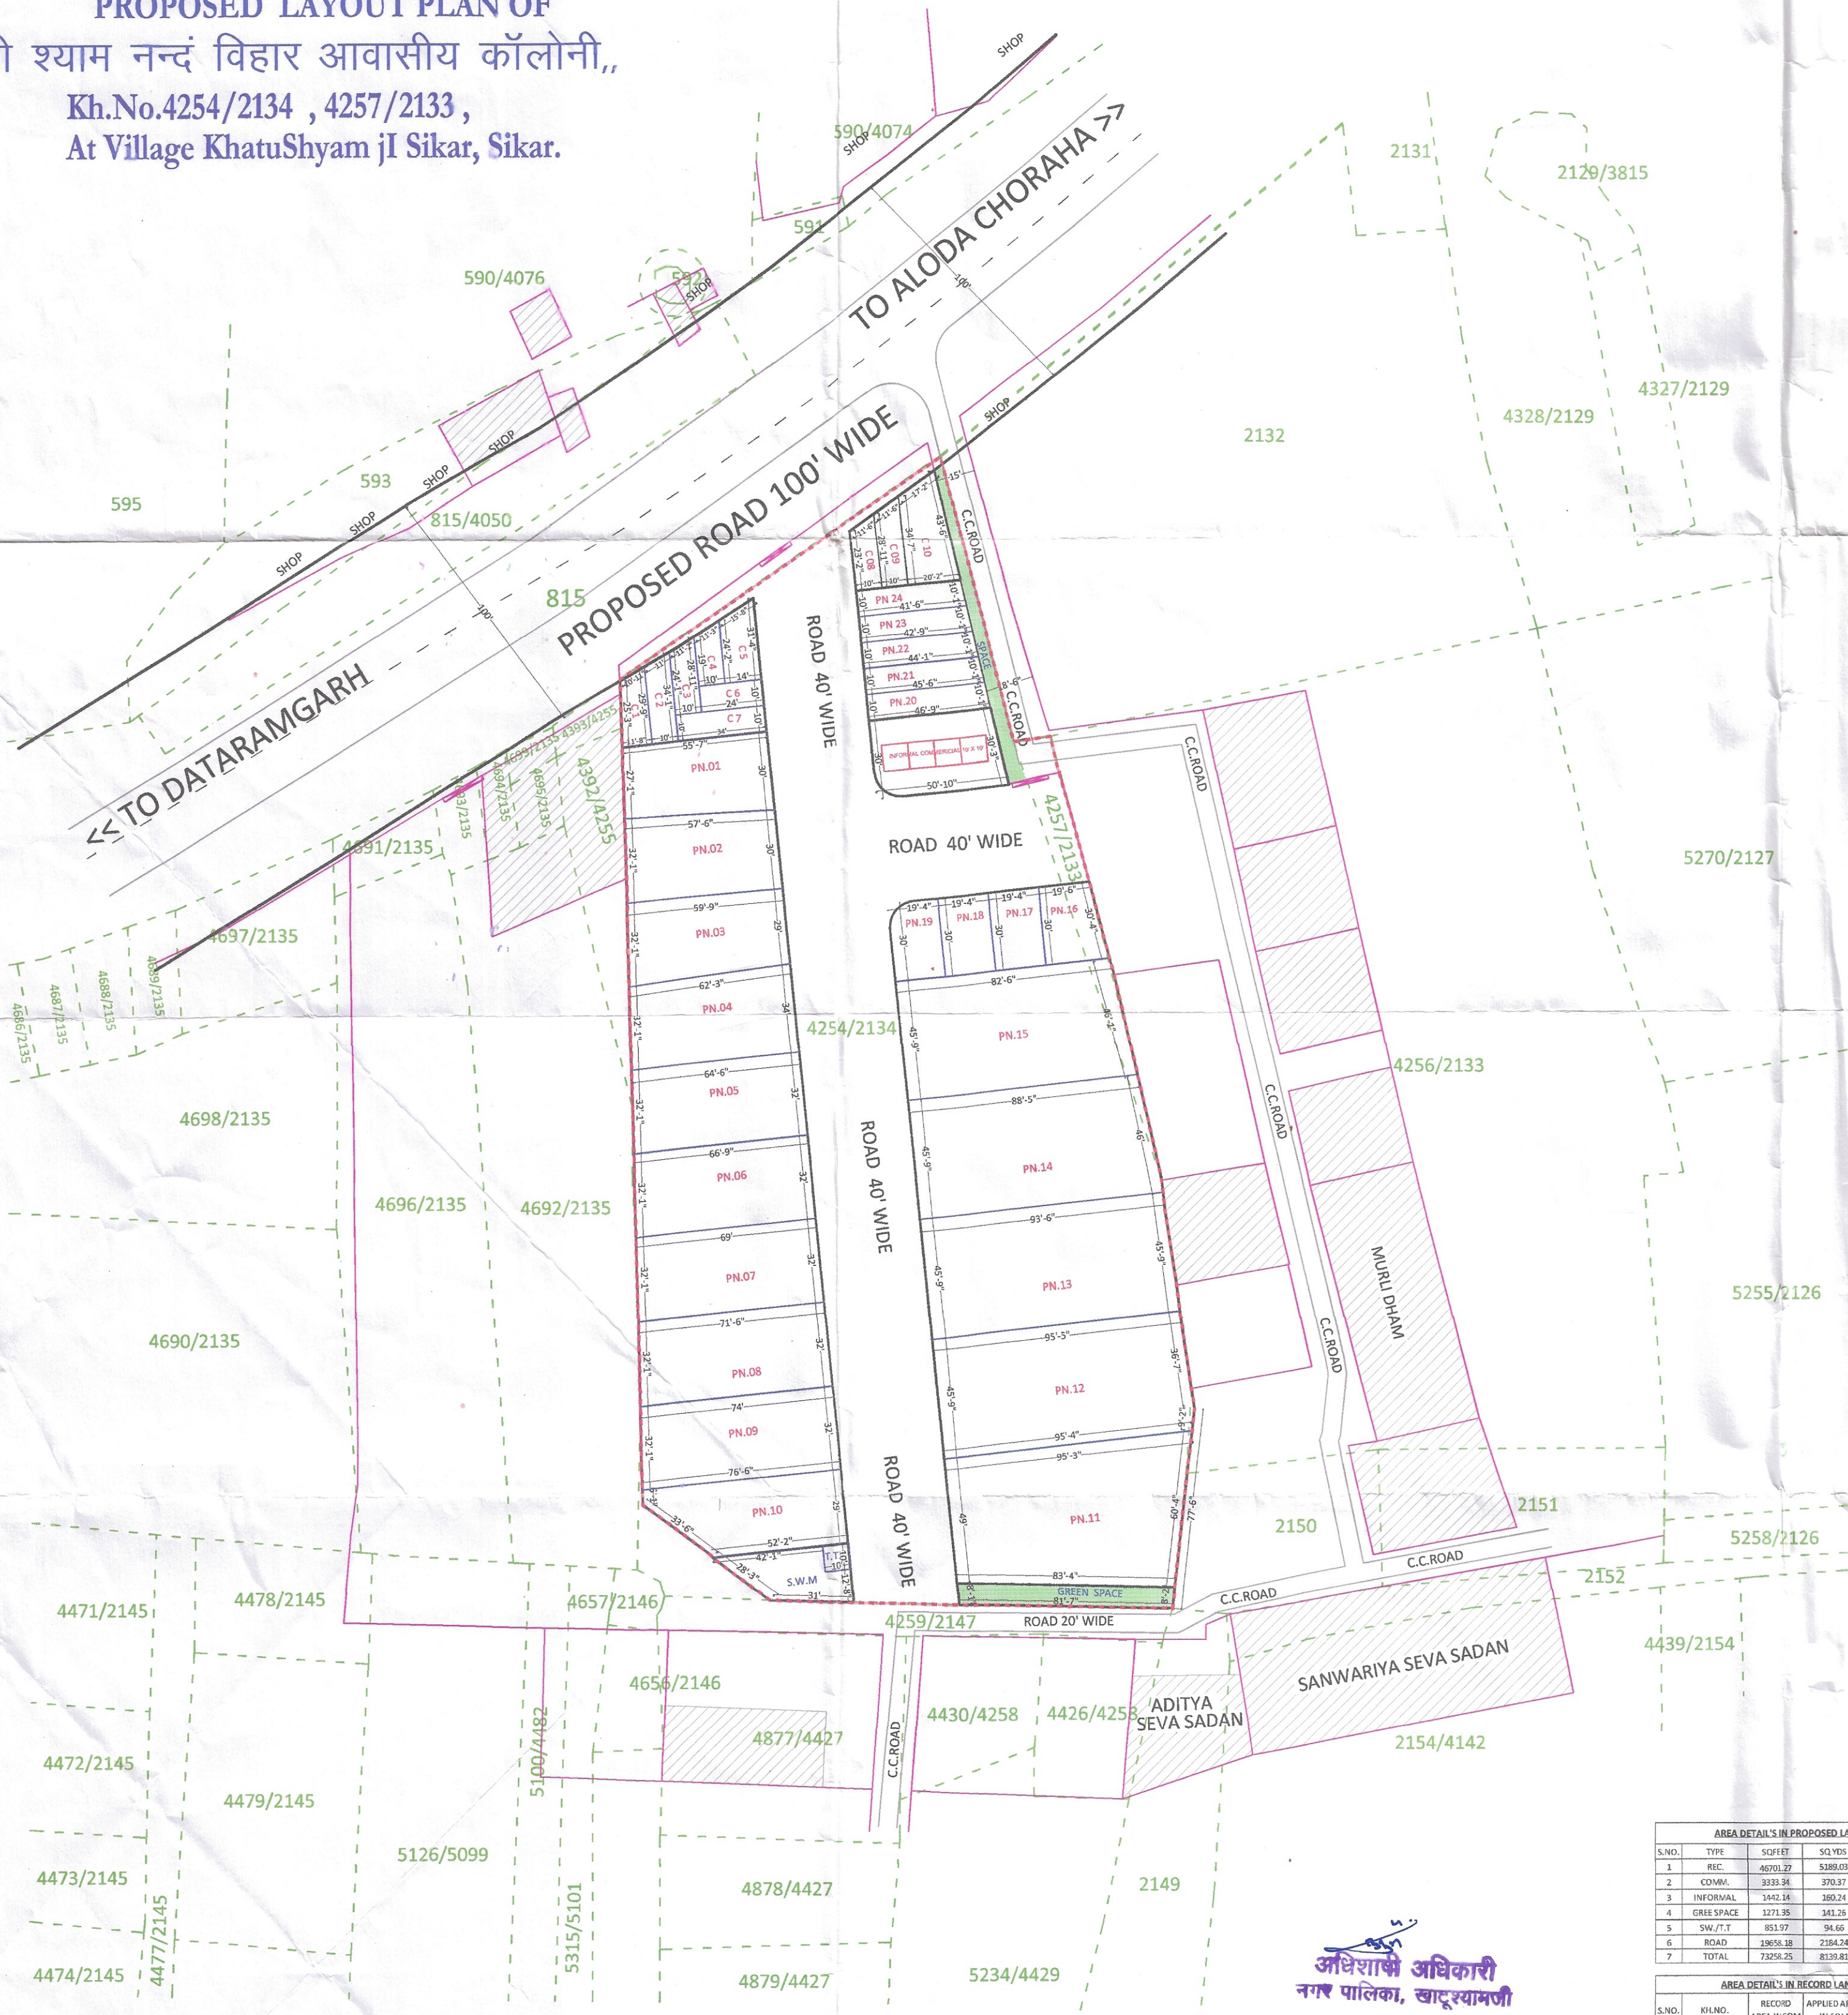

PROPOSED SITE PLAN OF
Kh.No.4254/2134 , 4257/2133 GOOGLE PLAN, LOCATION
PLAN, NETWORK ROAD MAP, AT VILLAGE KHATUSHYAMJI,
TEHSIL DANTARAMGARH,SIKAR



AREA DETAILS IN PROPOSED LAND				

AREA DETAILS IN RECORD LAND				

NORTH
SCALE
1IN = 50 FEET

LEGEND		LEGEND		LEGEND		LEGEND		LEGEND		LEGEND		LEGEND		LEGEND		LEGEND	
CULVERT		KM STONE		KHASRA LINE		WATER TANK		BUILDINGS		TEMPLE		DRAIN		TREE		TRANSFORMER	
OPEN DRAIN		KATCHA RASTA		MDP ROAD		MAIN HOLE		TEMPLE		ELECTRIC POLE/E.B.		TELEPHONE POLE/T.B.		LAMP POST/ROAD LIGHT		RAILWAY LINE	
CHABUTRA		B.T. ROAD		SCHEME BOUNDARY		TRAFFIC SIGNAL		DRAIN		TELEPHONE POLE/T.B.		TRANSFORMER		RAILWAY LINE			
HT LINE		FENCING		BORING		TIN SHADE		TREE		TRANSFORMER		RAILWAY LINE					
SEWER VENTILETER		FIELD BOUNDARY		WELL		COMPOUND WALL		L.T.POLE		RAILWAY LINE							

अधिसूची अधिकारी
नगरपालिका, खादश्यामजी

PRODUCED BY AN AUTODESK EDUCATIONAL PRODUCT