


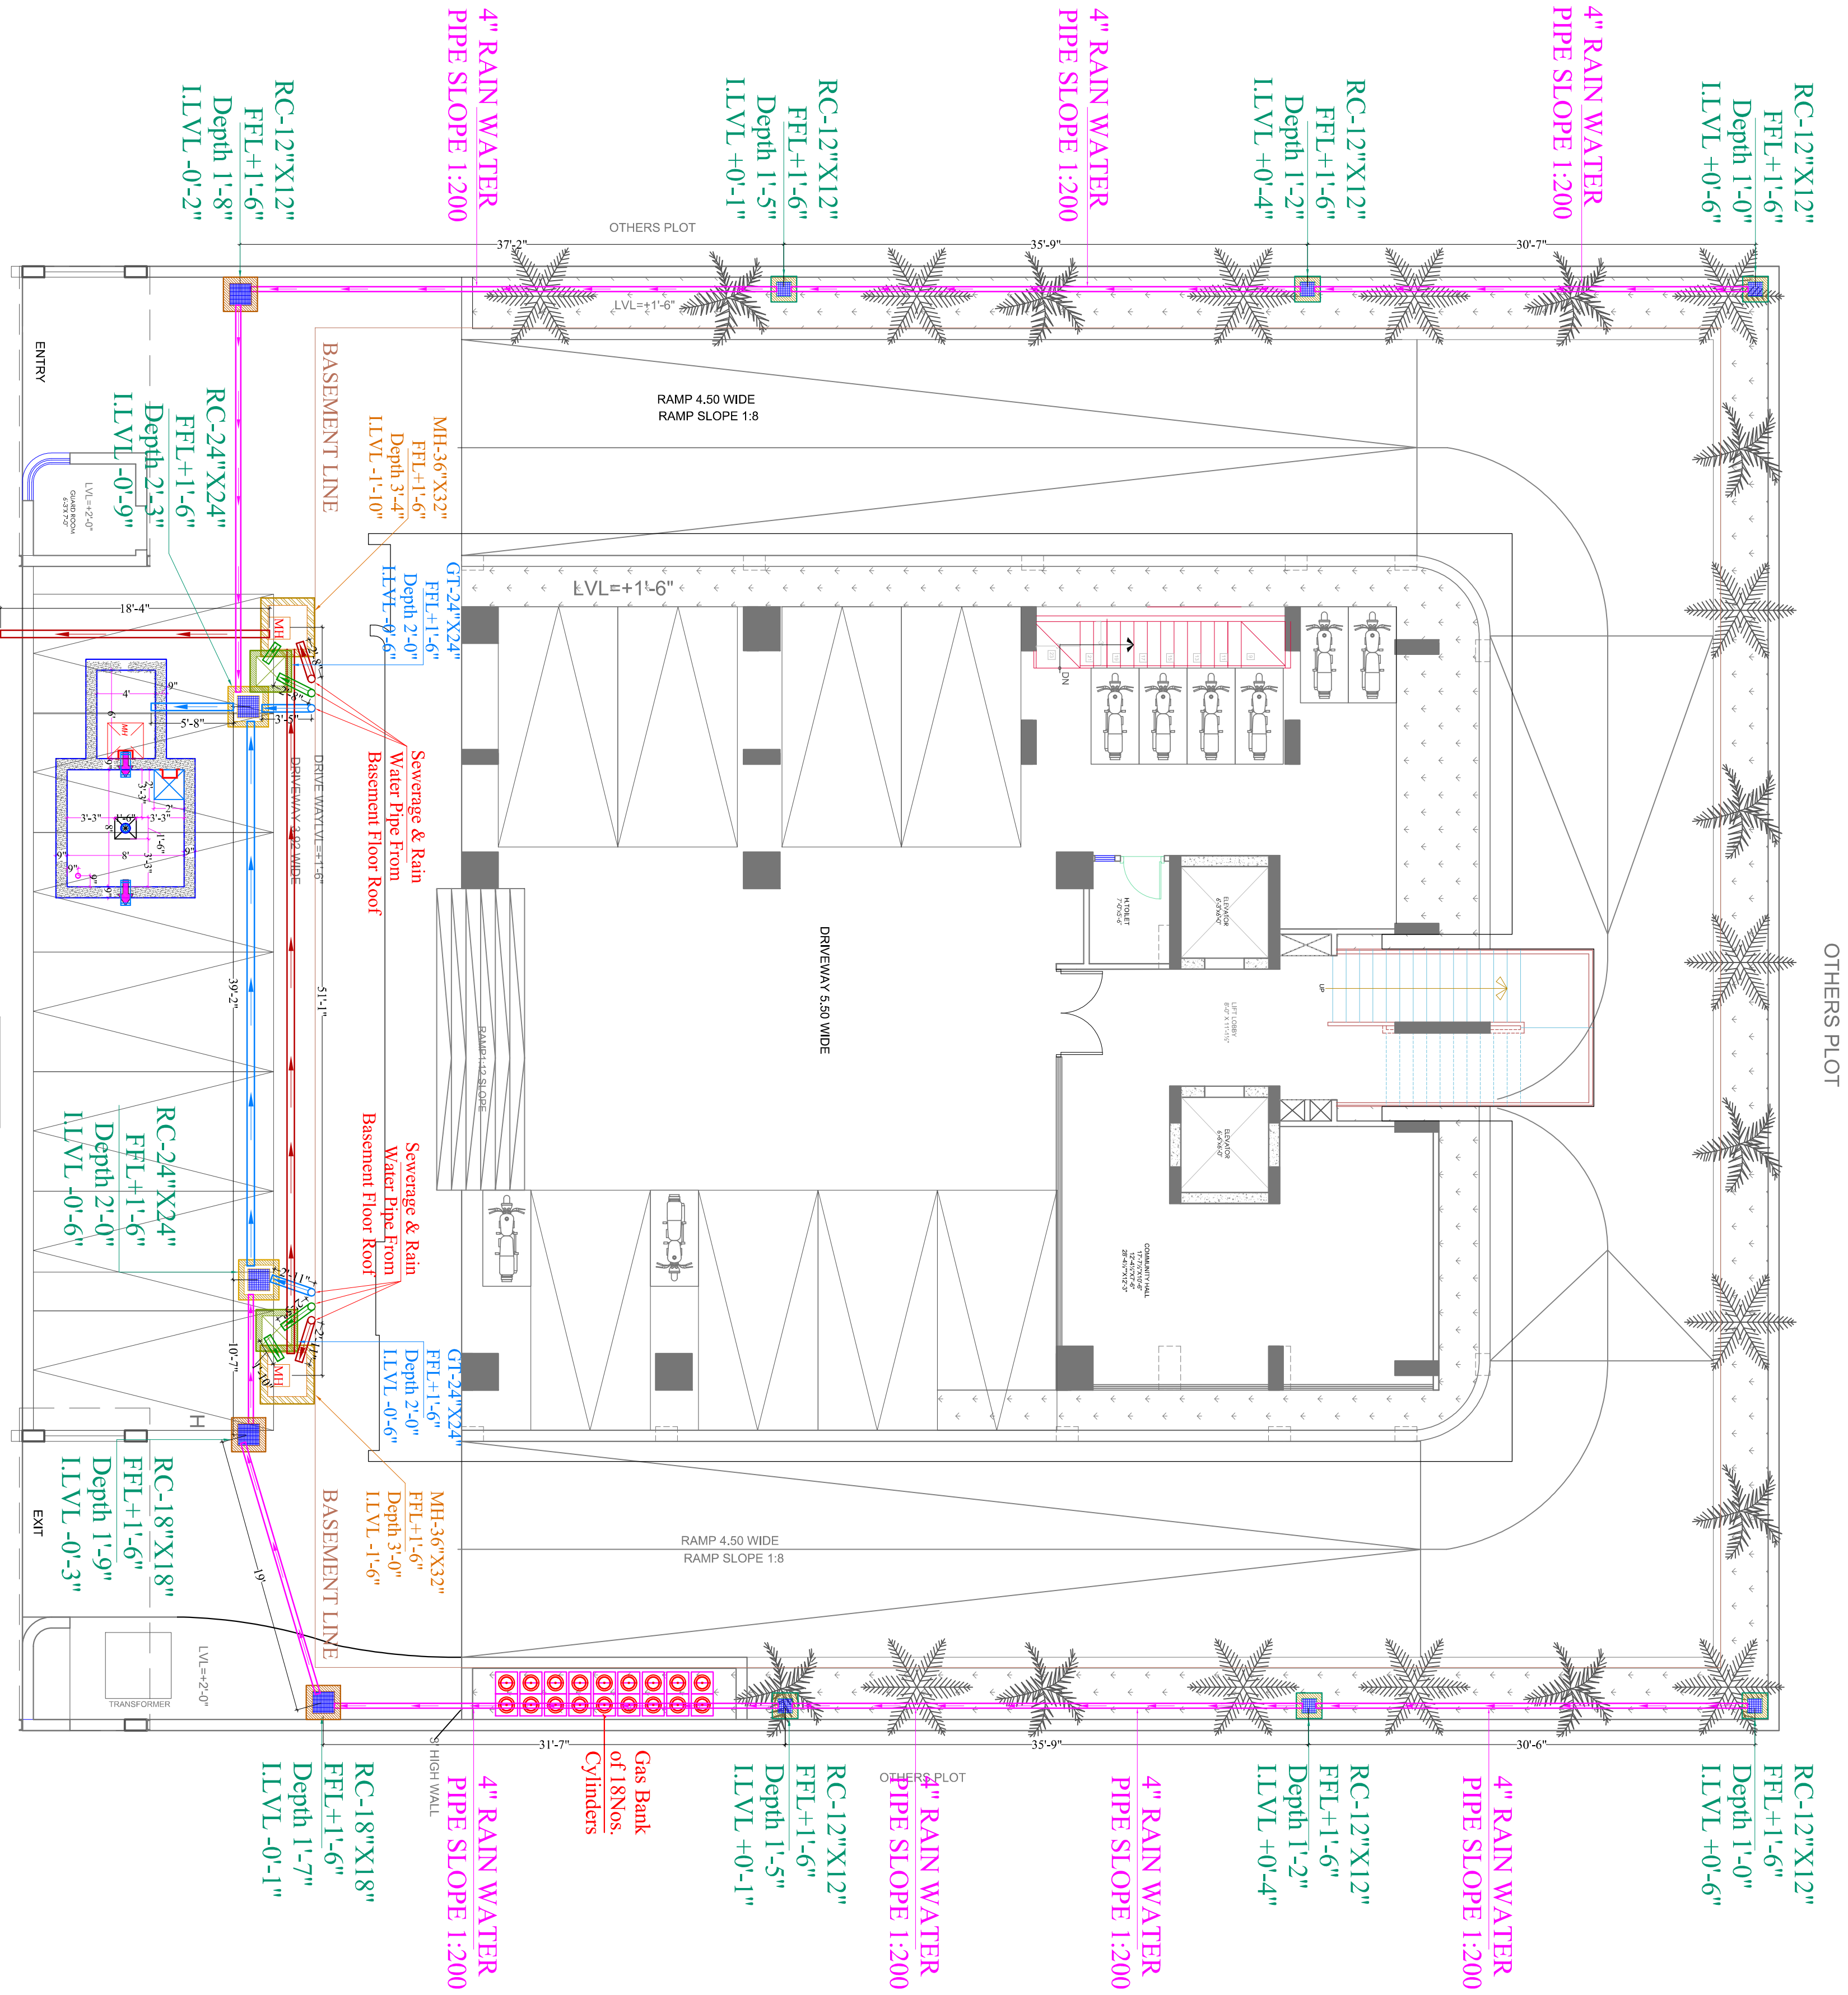


6"SWP DROP TO
OUTSIDE AS PER
SITE CONDITION

Vipul
VIPUL AGARWAL
M.E.P. CONSULTANT
B.E. ELECTRICAL

SYMBOL	DESCRIPTION
	160 mm Soil Waste Water Pipe
	160 mm Waste Water Pipe
	160 mm Rain Water Pipe
	160 mm Soil Waste Water Pipe Slope 1:200
	160 mm Waste Water Pipe Slope 1:200
	160 mm Rain Water Pipe Slope 1:200
	110 mm Rain Water Pipe Slope 1:200
	Rain Water Grating Chamber -300X300mm Depth According to Slope
	Rain Water Grating Chamber -450X450mm Depth According to Slope
	Rain Water Grating Chamber -600X600mm Depth According to Slope
	Gully Trap-600X600mm Depth According to Slope
	Main Hole-900X800mm Depth According to Slope

PROJECT NAME :- AARAMBH
PROMOTER NAME :-
GANPATI BHARAT PRIVATE
LIMITED
PROJECT ADDRESS :-
PLOT NO. B-65, Village JAIPUR,
SCHEME BAPU NAGAR, Jaipur -
302015 (Rajasthan)

SERVICES CONSULTANT:
ASHI ASSOCIATES
F/ 9 / 440 , Keshav Marg Chitrakar Scheme,Jaipur
PH91-0-93146-10638 ,0141-2440946 Mail:vpmb899@yahoo.com

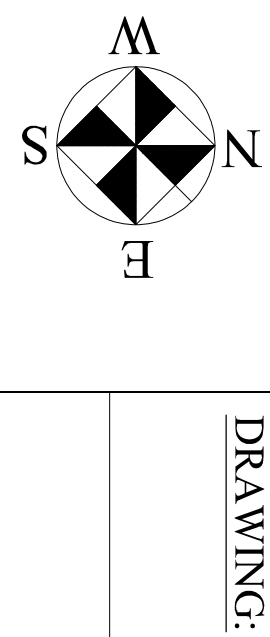

DRAWING:
EXTERNAL SEWERAGE & RAIN WATER
PIPE ROUTE PLAN

DATE
11-06-2024
SCALE:
N.T.S.

DRAWN BY:-
SNEHA
CHKD. BY:-
SANJAY
APPD. BY:-
VIPUL AGARWAL

ARCHITECTS :
design
studio

GRAPHITE DESIGN STUDIO
ARCHITECTS, INTERIOR DESIGNERS, PLANNERS
68, Janak Puri -1st, Indirade pratek, Opp Jain Mandir, Jaipur
CONTACT NO. +91-9826334414, 0141-2592414
email: studiosgraphite@gmail.com
Website : www.graphitedesignstudio.com