


RAIN WATER HARVESTING PLAN "RIYASAT ECO PARK - I"

IN KHASRA NO.- 260, 261, 262, 267, 268, 1178/272, 273, 274, 275, 276, 1249/1182,
1257/1237, 1259/1243, 1261/1245, 1263/1247, PART OF 270.
AT VILLAGE :- BASDI JOGIYAN, TEH.-: MADHORAJPURA , JAIPUR.

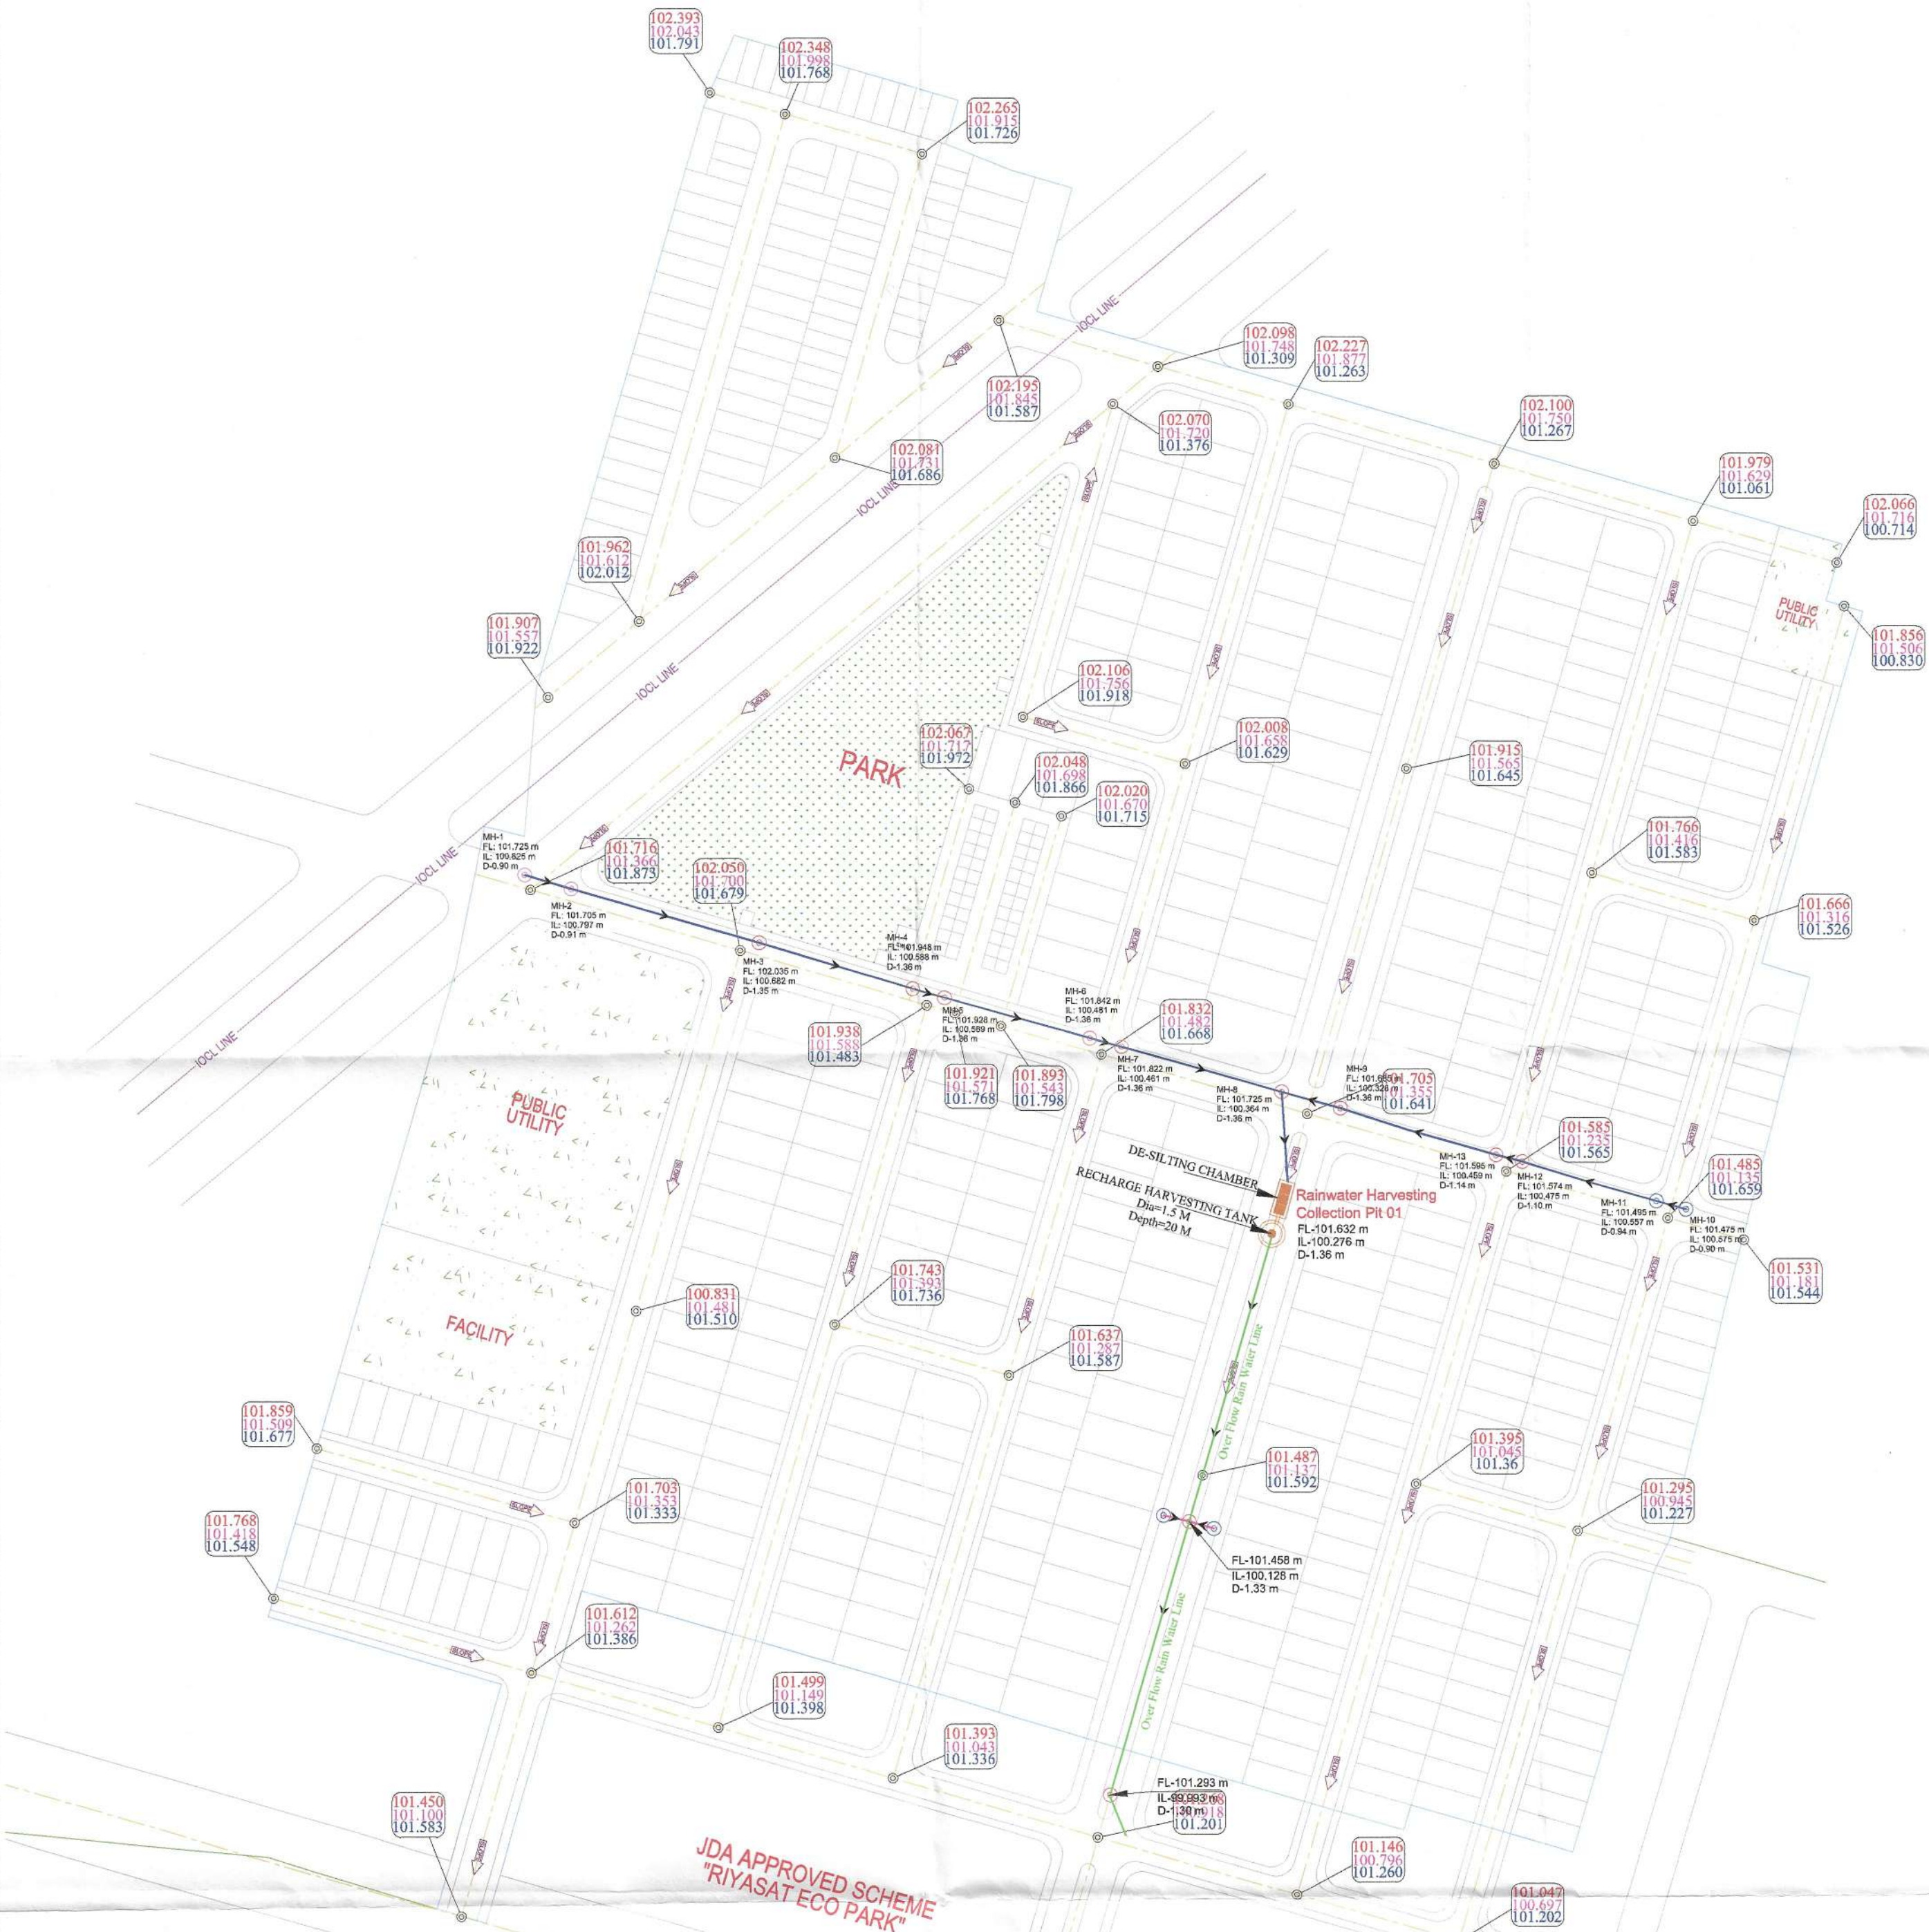

Sachin
Er. SACHIN GOYAL
B. TECH (Civil)
FwMIE:- AM 3090755

AME:- AM 3090755
B. TECH (CIVIL)
ER. SACHIN GOYAL

LAY-OUT PLAN OF		LEGENDS :- Rain Water Harvesting Legends:-		DESIGN BY:-		NAME OF SCHEME :-	
(ROADS , ☐ ELECTRICALS , ☐ SEWER LINE ☐ WATER SUPPLY ☐ & RAIN WATER HARVESTING) ☒		Symbols		CIVIL TECH ENGINEERING SOLUTION <small>LAND SURVEY/OPS. SURVEY/ENGINEERING DESIGN/CADD/DESIGNING</small>		PROPOSED LAY OUT PLAN OF "RIYASAT ECO PARK-I"	
Notes:-		Relation To		Shiv Colony ,Near Poornima University, Sitapura (Rajasthan)-303905 Mob:-9664240082 Email:- civiltech930@gmail.com		IN KHASRA NO.- 260, 261, 262, 267, 268, 1178/272, 273, 274, 275, 276, 1249/1182, 1257/1237, 1259/1243, 1261/1245, 1263/1247, PART OF 270. AT VILLAGE :- BASDI JOGIYAN, TEH.-: MADHORAJPURA , JAIPUR.	
1. ALL DIMENSIONS ARE IN METER & DIAMETERS ARE IN MILLIMETER, UNLESS OTHERWISE SPECIFIED.				DRAWING TITLE:-		SCALE :-	
2. EARTH COVER PROVIDED ABOVE PIPE SHALL BE MINIMUM 1.0 M.				LAYOUT PLAN OF RAIN WATER HARVESTING PLAN		N.T.S	
3. PIPE MATERIAL DWC.				NORTH :-			