


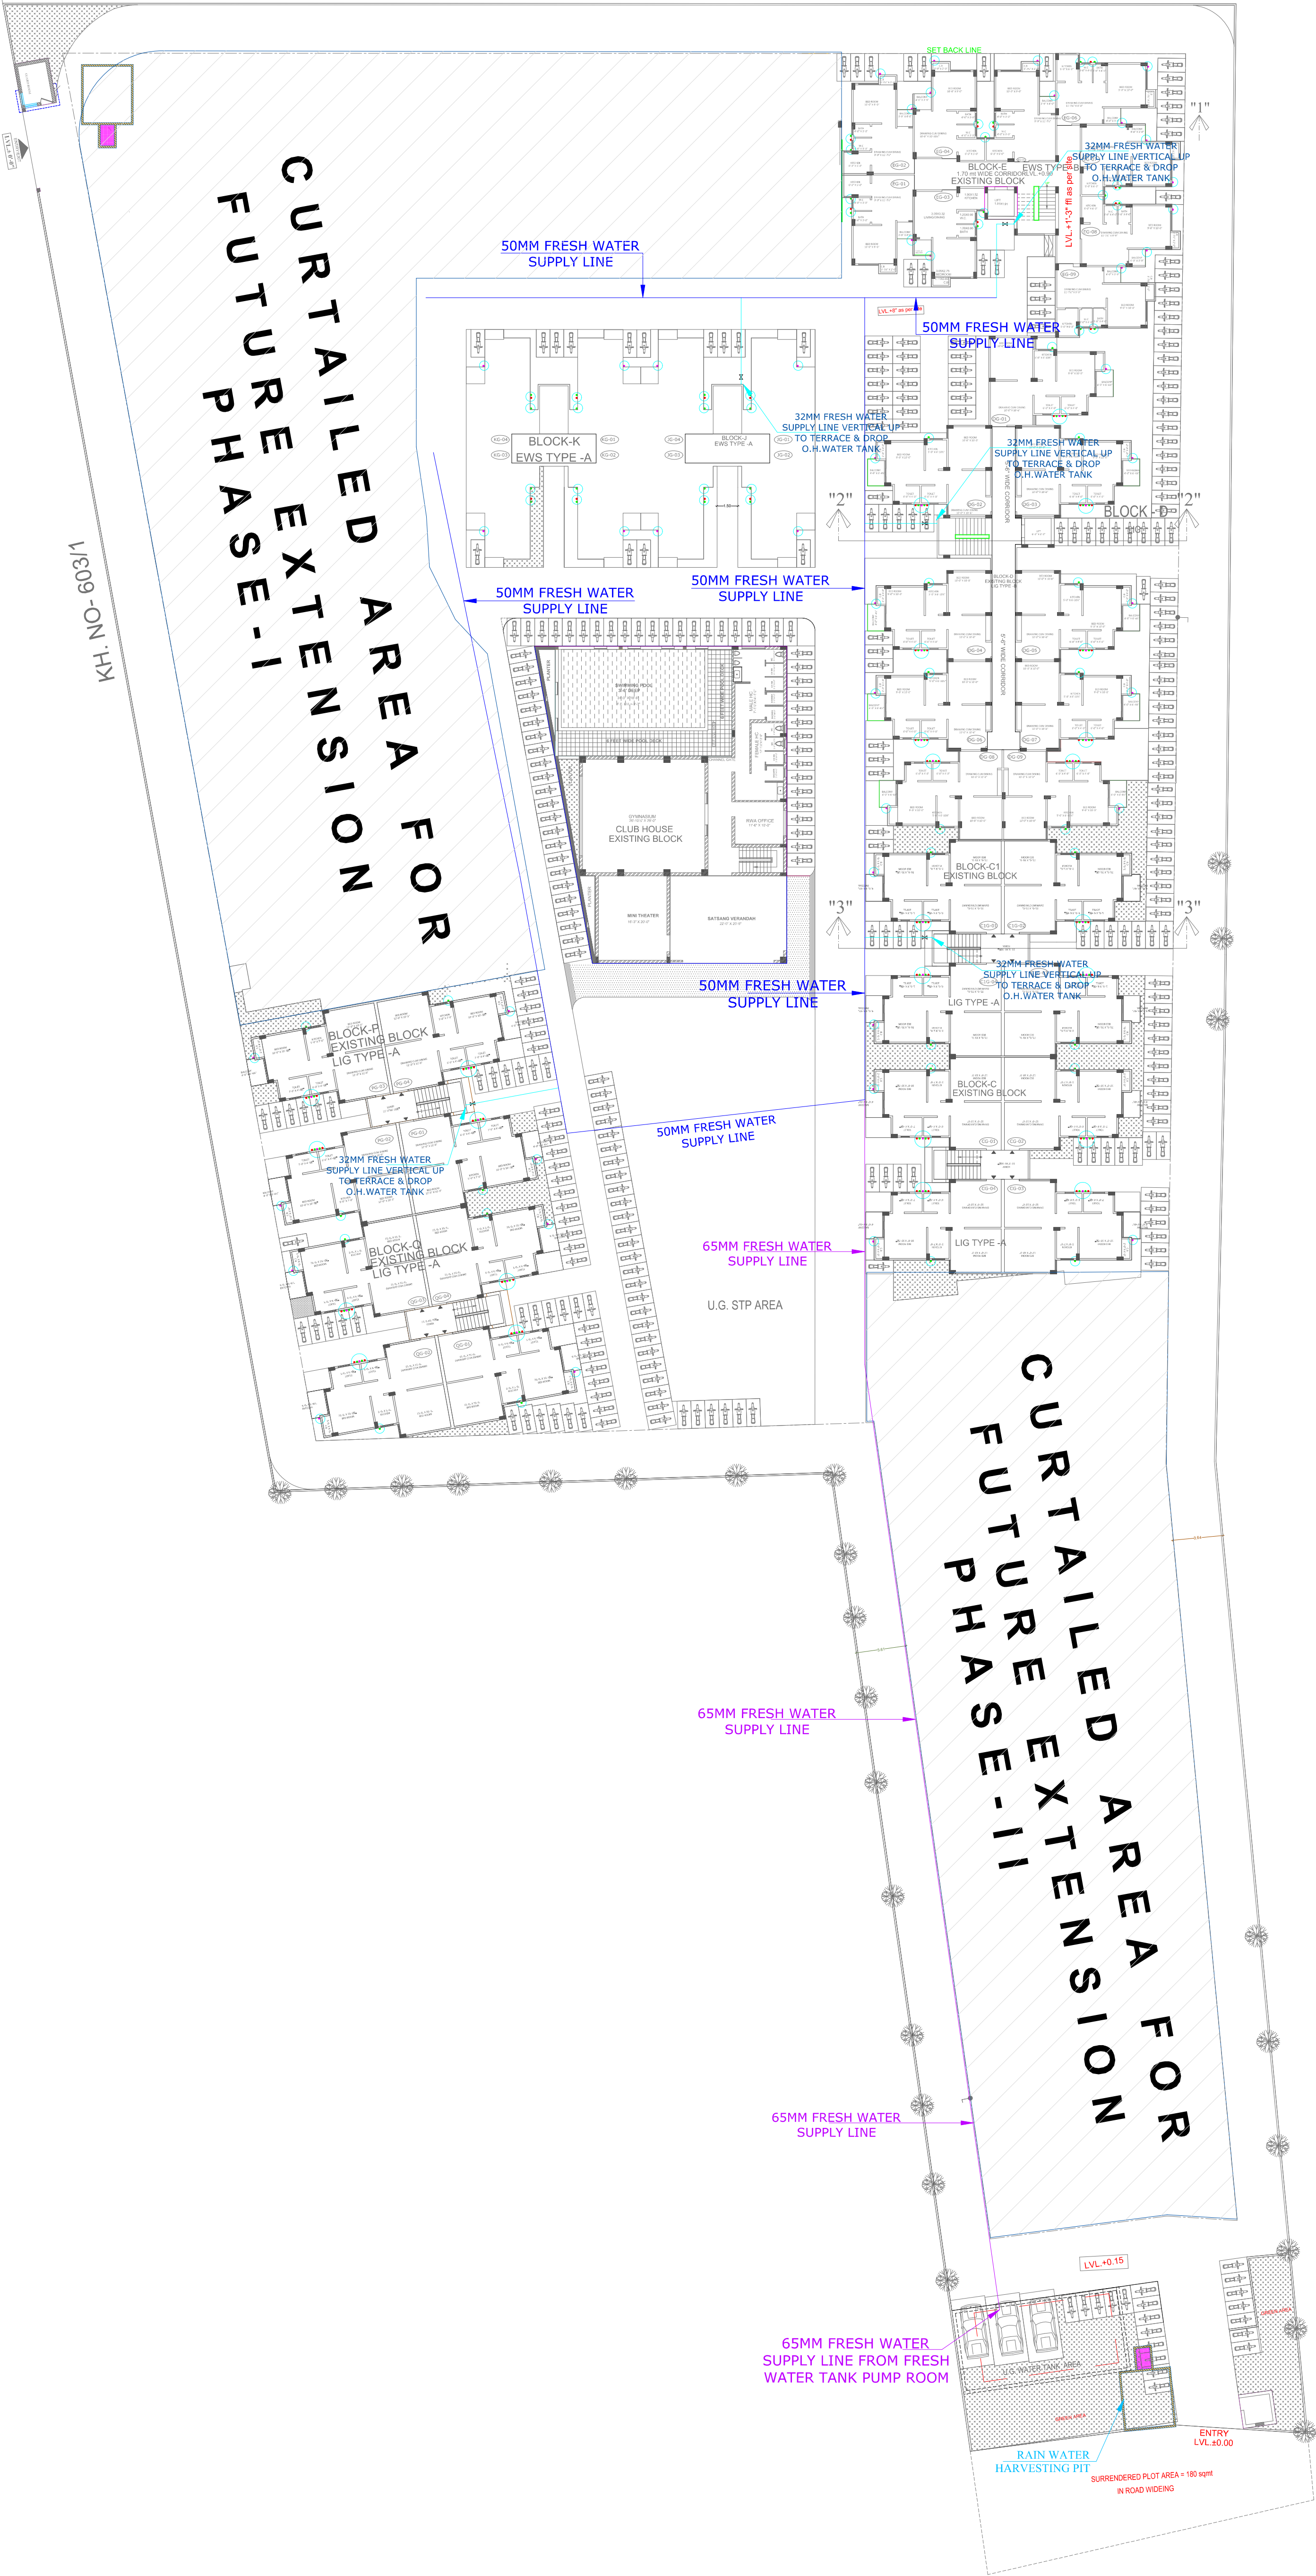

Vipul
VIPUL AGARWAL
M.E.P. CONSULTANT
B.E. ELECTRICAL

SERVICES CONSULTANT:
VIPUL CONSULTING,
F 9 / 440 , Keshav Marg Chitrakut Scheme, Jaipur
PH: 91-8-9314610438, 0141-2340946
Mail: vipul599@yahoo.com

SWARAJ PHASE-I & II


SUBMISSION DRAWINGS OF PHASE - I & II

GROUND FLOOR PLAN
FRESH WATER SUPPLY
LINE ROUTE PLAN

SCALE:- 1= 250

DATE:- 07-05-2025

NORTH :

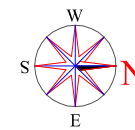

PROJECT:-
PROPOSED GROUP HOUSING
UNDER CHIEF MINISTER'S JAN AWAS
YOJANA-2015.KHASRA NO- 603, 604, 605, 606
IN REVENUE- VILLAGE-KHERKI VEERBHAN,
TEH.-KOTPUTLI, JAIPUR

ARCHITECTS:-
GRAPHITE DESIGN STUDIO
ARCHITECTS, INTERIOR DESIGNERS, PLANNERS
PLOT NO 68, JANAK PURH, IMLIWALA PAHTAK, JAIPUR-302005
CONTACT NO. +91-9928334414, 0141-2594414
email: akshiti@graphitedesignstudio.com

OWNER ARCHITECTS