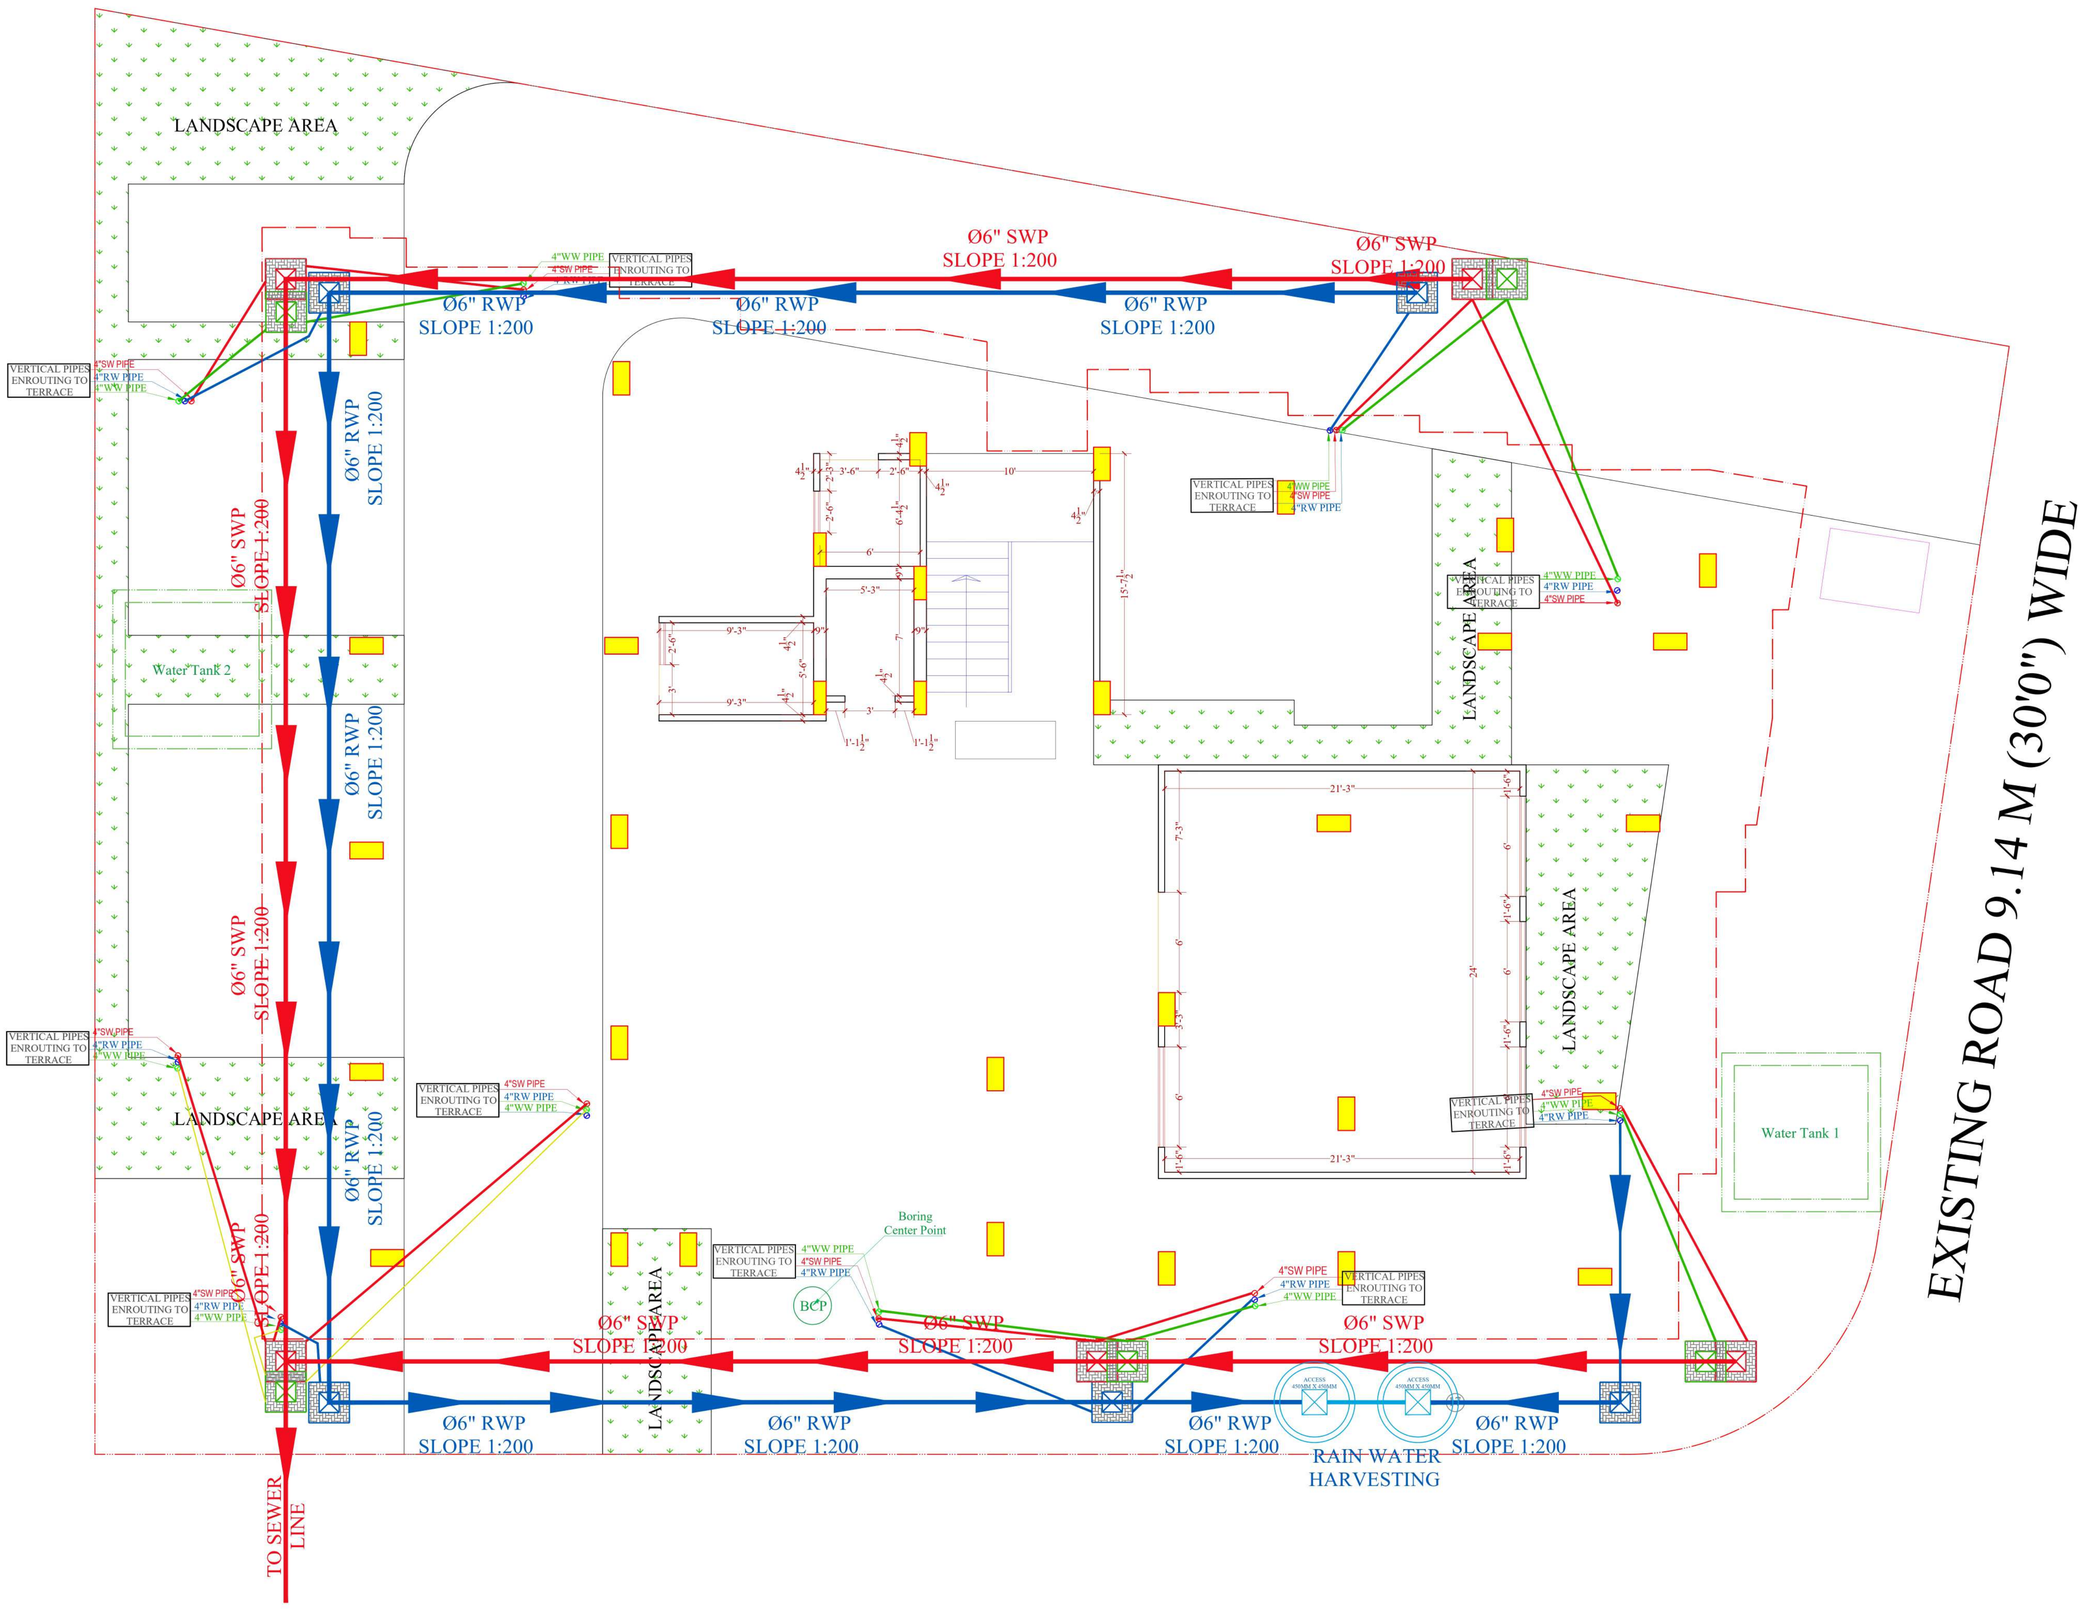

SPECIFICATION:-

1. THIS DRAWING IS THE PROPERTY OF AND SHALL NOT BE USED OR PRODUCE IN ANY MANNER WITHOUT HIS WRITTEN PERMISSION.
2. DIMENSIONS ON THE DRAWINGS ARE TO BE READ NOT SCALED.
3. THE EXECUTING AGENCY IS REQUIRED TO CORRELATE ALL RELEVANT DRAWINGS AND ANY ERRORS OR DISCREPANCIES ARE TO BE BROUGHT TO THE NOTICE OF BEFORE COMMENCE OF WORK

LEGEND-:	
SWP	Ø110MM SOIL WASTE WATER PIPE
WWP	Ø110MM WASTE WATER PIPE
RWP	Ø110MM RAIN WATER PIPE
	Ø110MM &160MM SOIL WATER PIPE
	Ø110MM &160MM WASTE WATER PIPE
	Ø110MM &160MM RAIN WATER PIPE
	Ø75MM WASTE WATER PIPE
P.T.	P-TRAP
	INSPECTION CHAMBER
	GULLY TRAP CHAMBER
	RAIN WATER CHAMBER
BCP	BORING POINT LOCATION

PROJECT TITLE:-

JC HEIGHTS 09

C-11 & C-12(NORTH)
NARAYAN PURI 'C' ,
JAIPUR , RAJASTHAN

CONSULTANTS: -

Er. Sanjay Yadav

CHECKED BY:-	DRAWN BY:-
Ar. Vikram Jangid	Vivek

SIGNATURE:-	SCALE:-	DATE:-
	N.T.S.	01/05/2026
	NORTH	SHEET:-

SHEET TITLE-:
EXTERNAL DRAINAGE AND RAIN WATER HARVESTING PLAN

SIGNATURES-:

SANJAY YADAV
B.TECH (CIVIL)

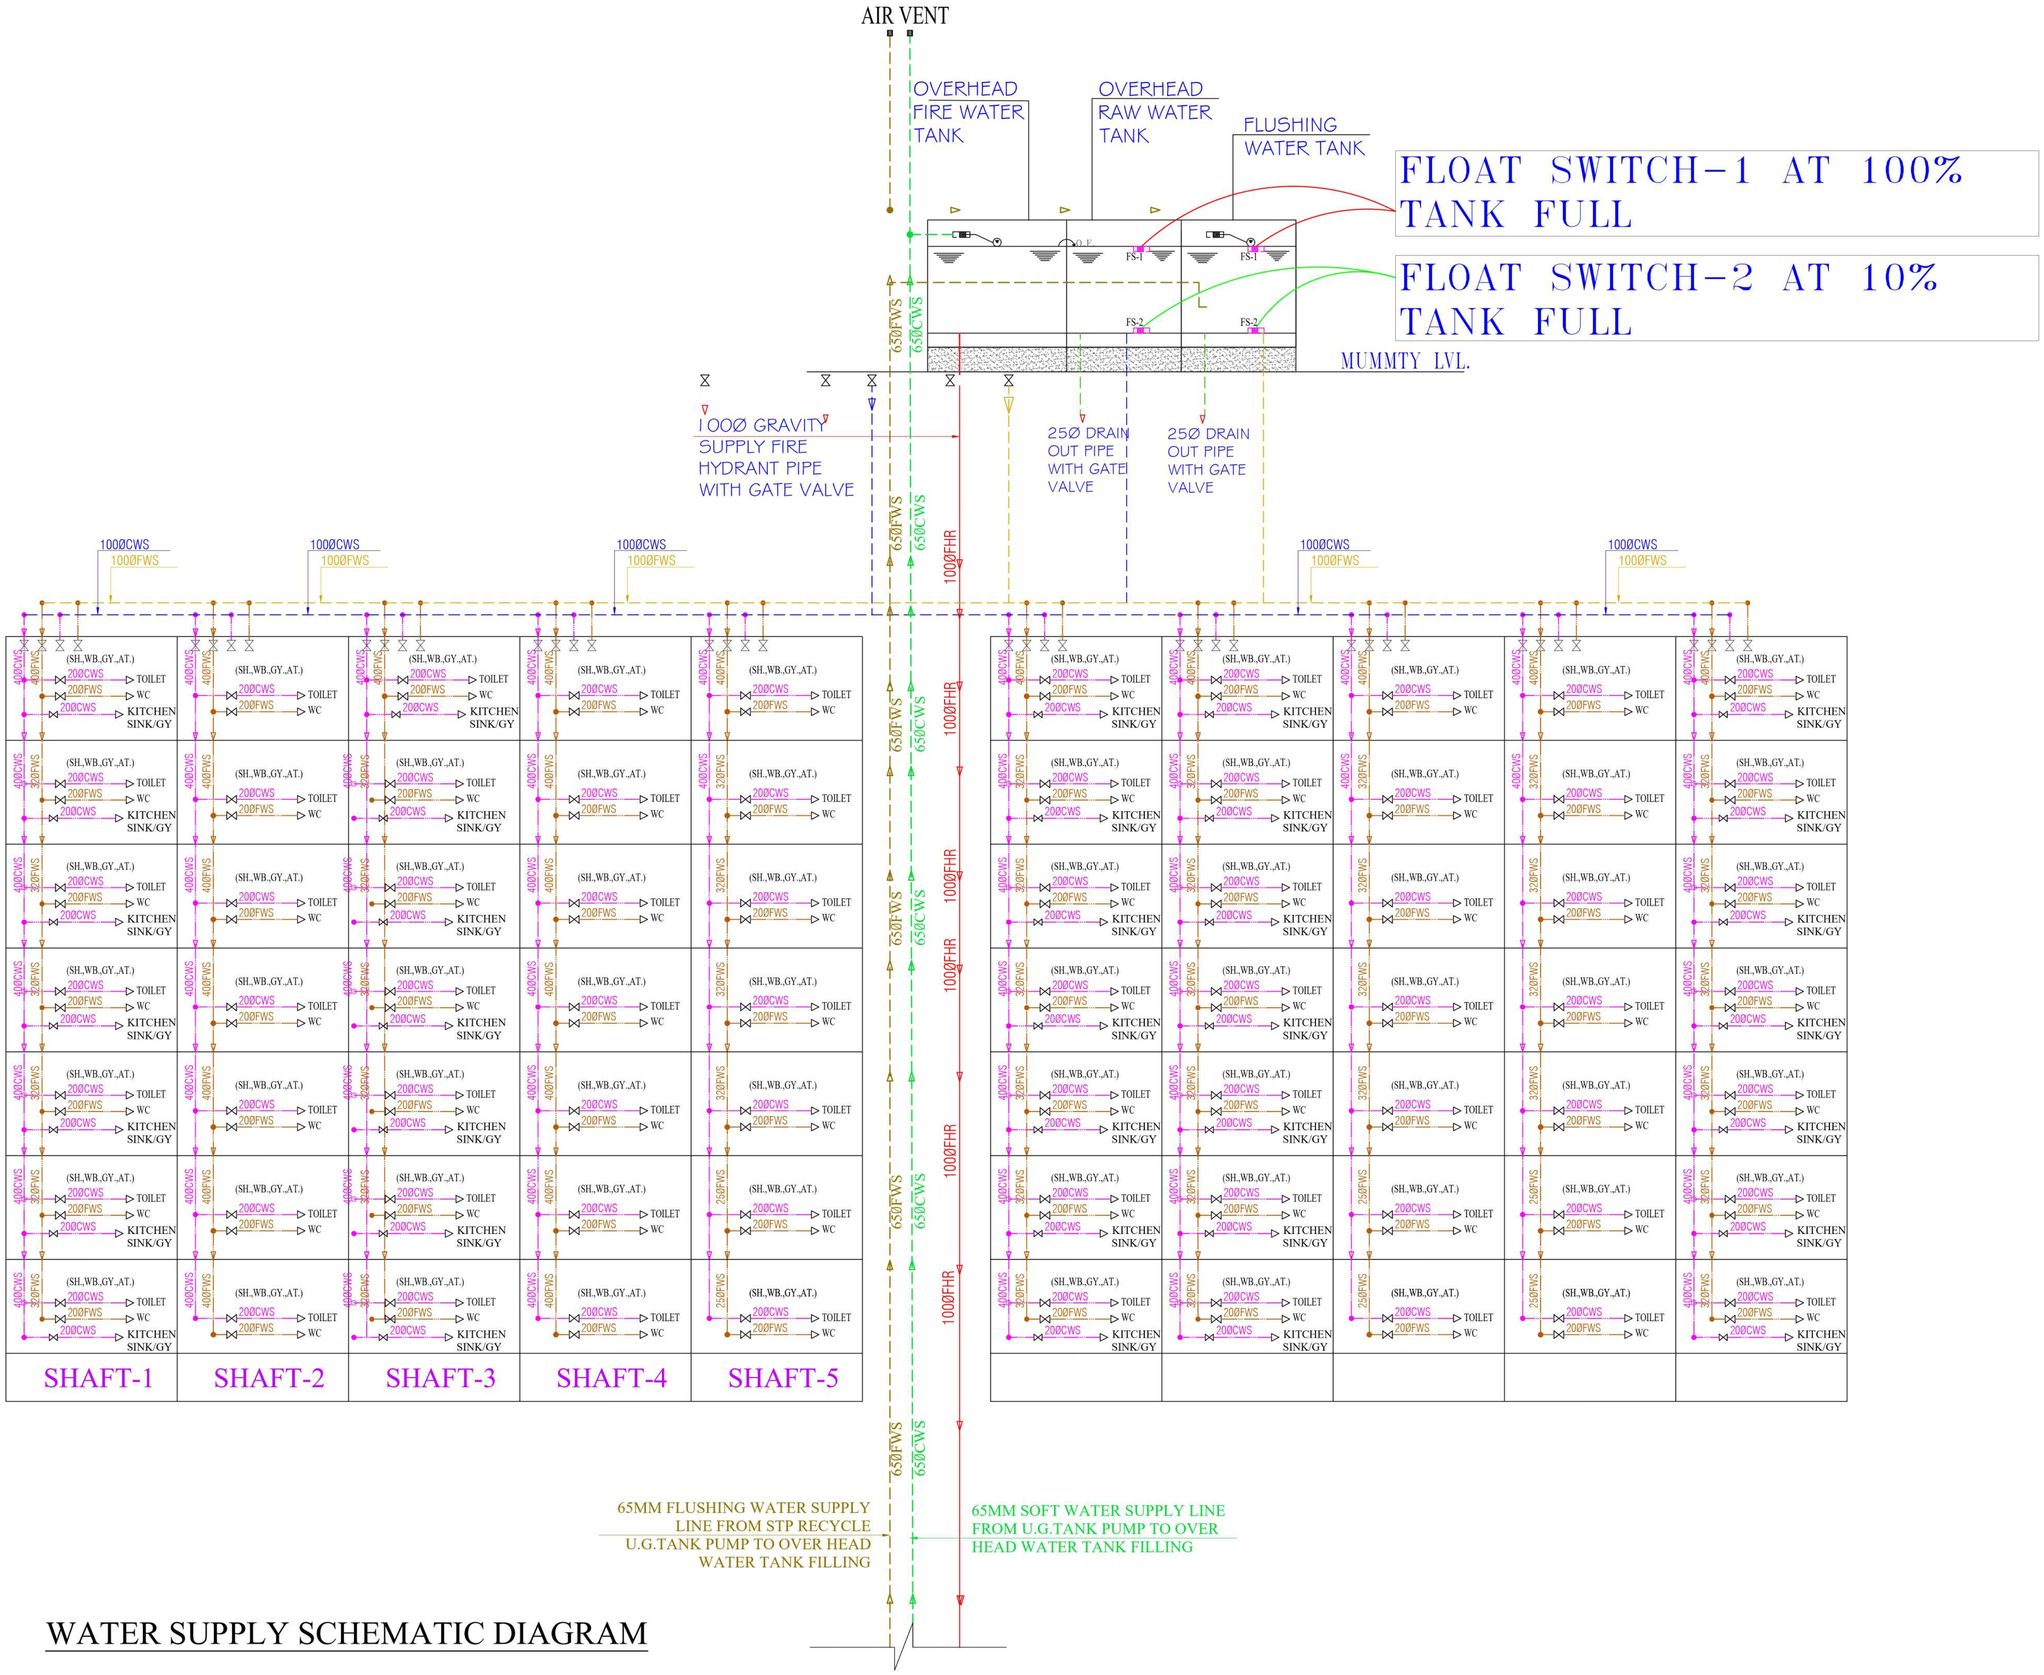

WATER SUPPLY SCHEMATIC DIAGRAM

SPECIFICATION:-

1. THIS DRAWING IS THE PROPERTY OF AND SHALL NOT BE USED OR PRODUCE IN ANY MANNER WITHOUT HIS WRITTEN PERMISSION.
2. DIMENSIONS ON THE DRAWINGS ARE TO BE READ NOT SCALED.
3. THE EXECUTING AGENCY IS REQUIRED TO CORRELATE ALL RELEVANT DRAWINGS AND ANY ERRORS OR DISCREPANCIES ARE TO BE BROUGHT TO THE NOTICE OF BEFORE COMMENCE OF WORK

PROJECT TITLE:-

JC HEIGHTS 09
C-11 & C-12(NORTH)
NARAYAN PURI 'C' ,
JAIPUR , RAJASTHAN

CONSULTANTS: -
Er. Sanjay Yadav

CHECKED BY:-	DRAWN BY:-
Ar. Vikram Jangid	Vivek

SIGNATURE:-	SCALE:-	DATE:-
	N.T.S.	01/05/2026
	NORTH	SHEET:-

SHEET TITLE:-
WATER SUPPLY SCHWMATIC DIAGRAM

SIGNATURES:-

SANJAY YADAV
B.TECH (CIVIL)