


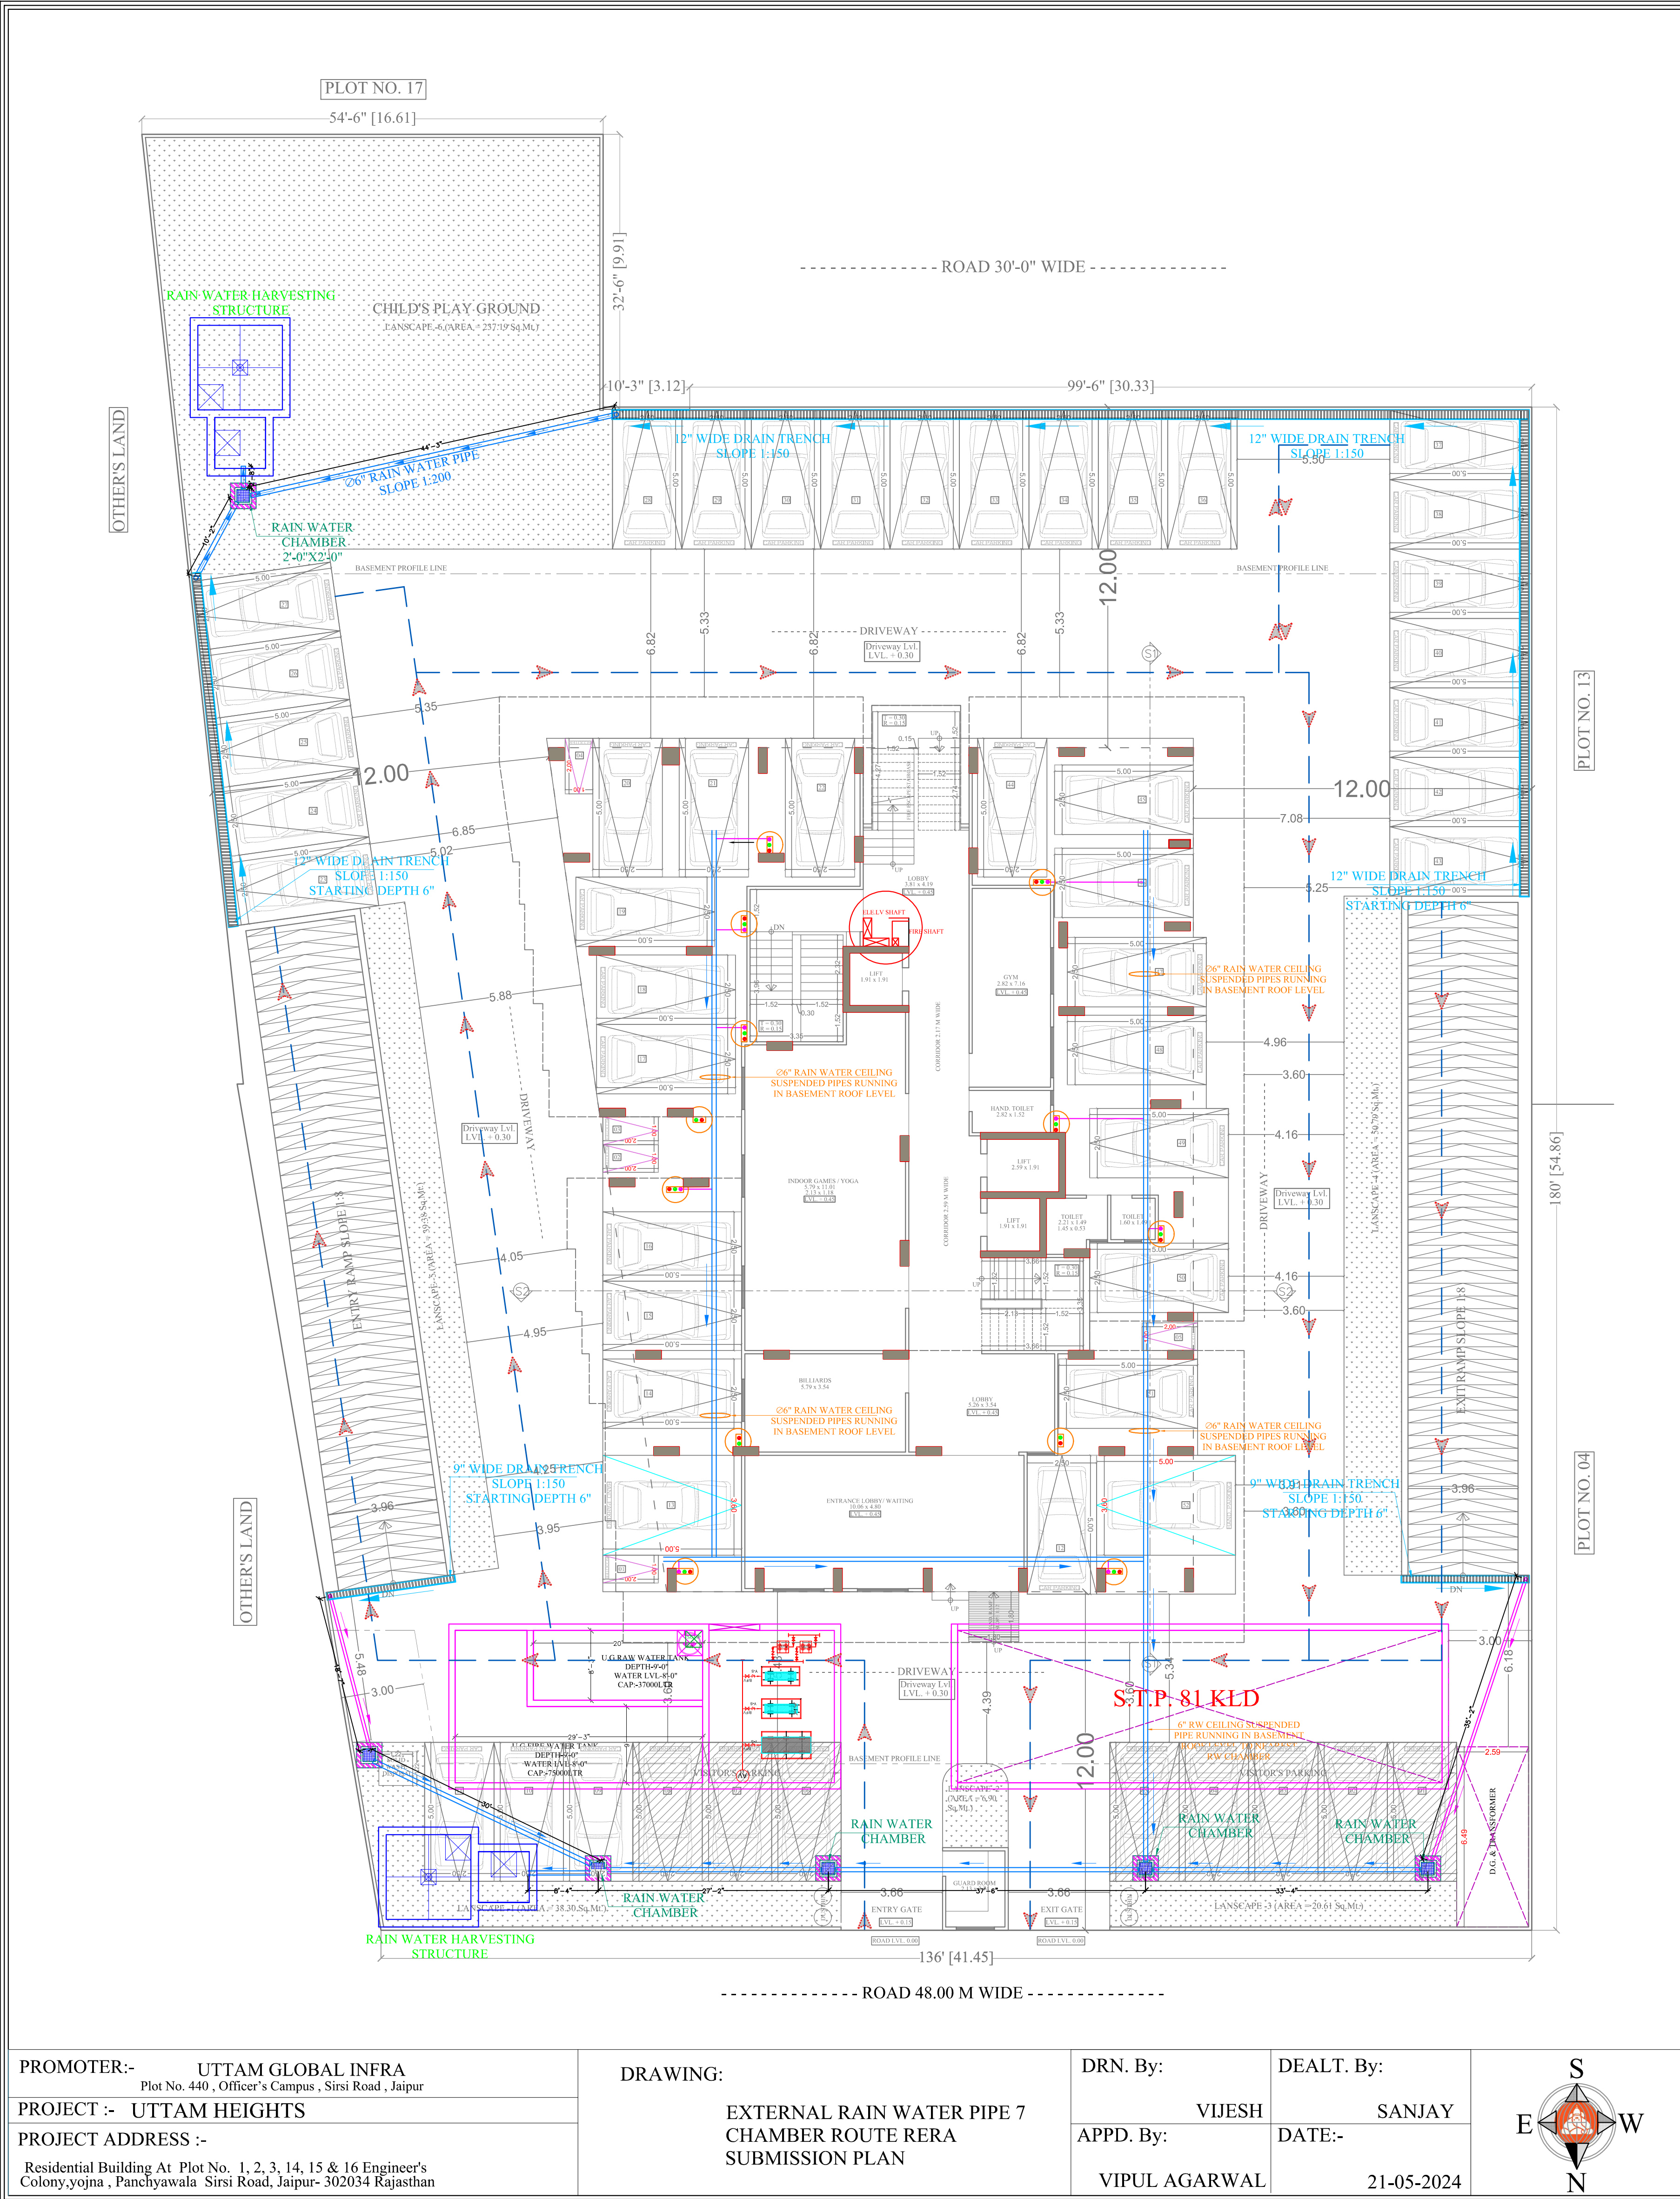


Vipul
VIPUL AGARWAL
M.E.P. CONSULTANT
B.E. ELECTRICAL

SYMBOL	DESCRIPTION
	12" RAIN WATER PIPE
	DROPAGE SHAFT
	26" RAIN WATER PIPE
	9" RAIN WATER PIPE

SERVICE CONSULTANT
ASHI ASSOCIATES
F 9 / 440 , Keshav Marg Chitrakut Scheme,Jaipur
PH:91-0-93146-10438, 0141-2440946, Mail:vipul8599@yahoo.com

ARCHITECT :-
SPACE GRID
C-49,VIDYA APARTMENT,PARAS MARG, BAPU NAGAR,NEAR JANTA STORE CIRCLE, JAIPUR-302015
PH-09314918766,0141-4005506 (O)
Email:-info.spacegrid@gmail.com

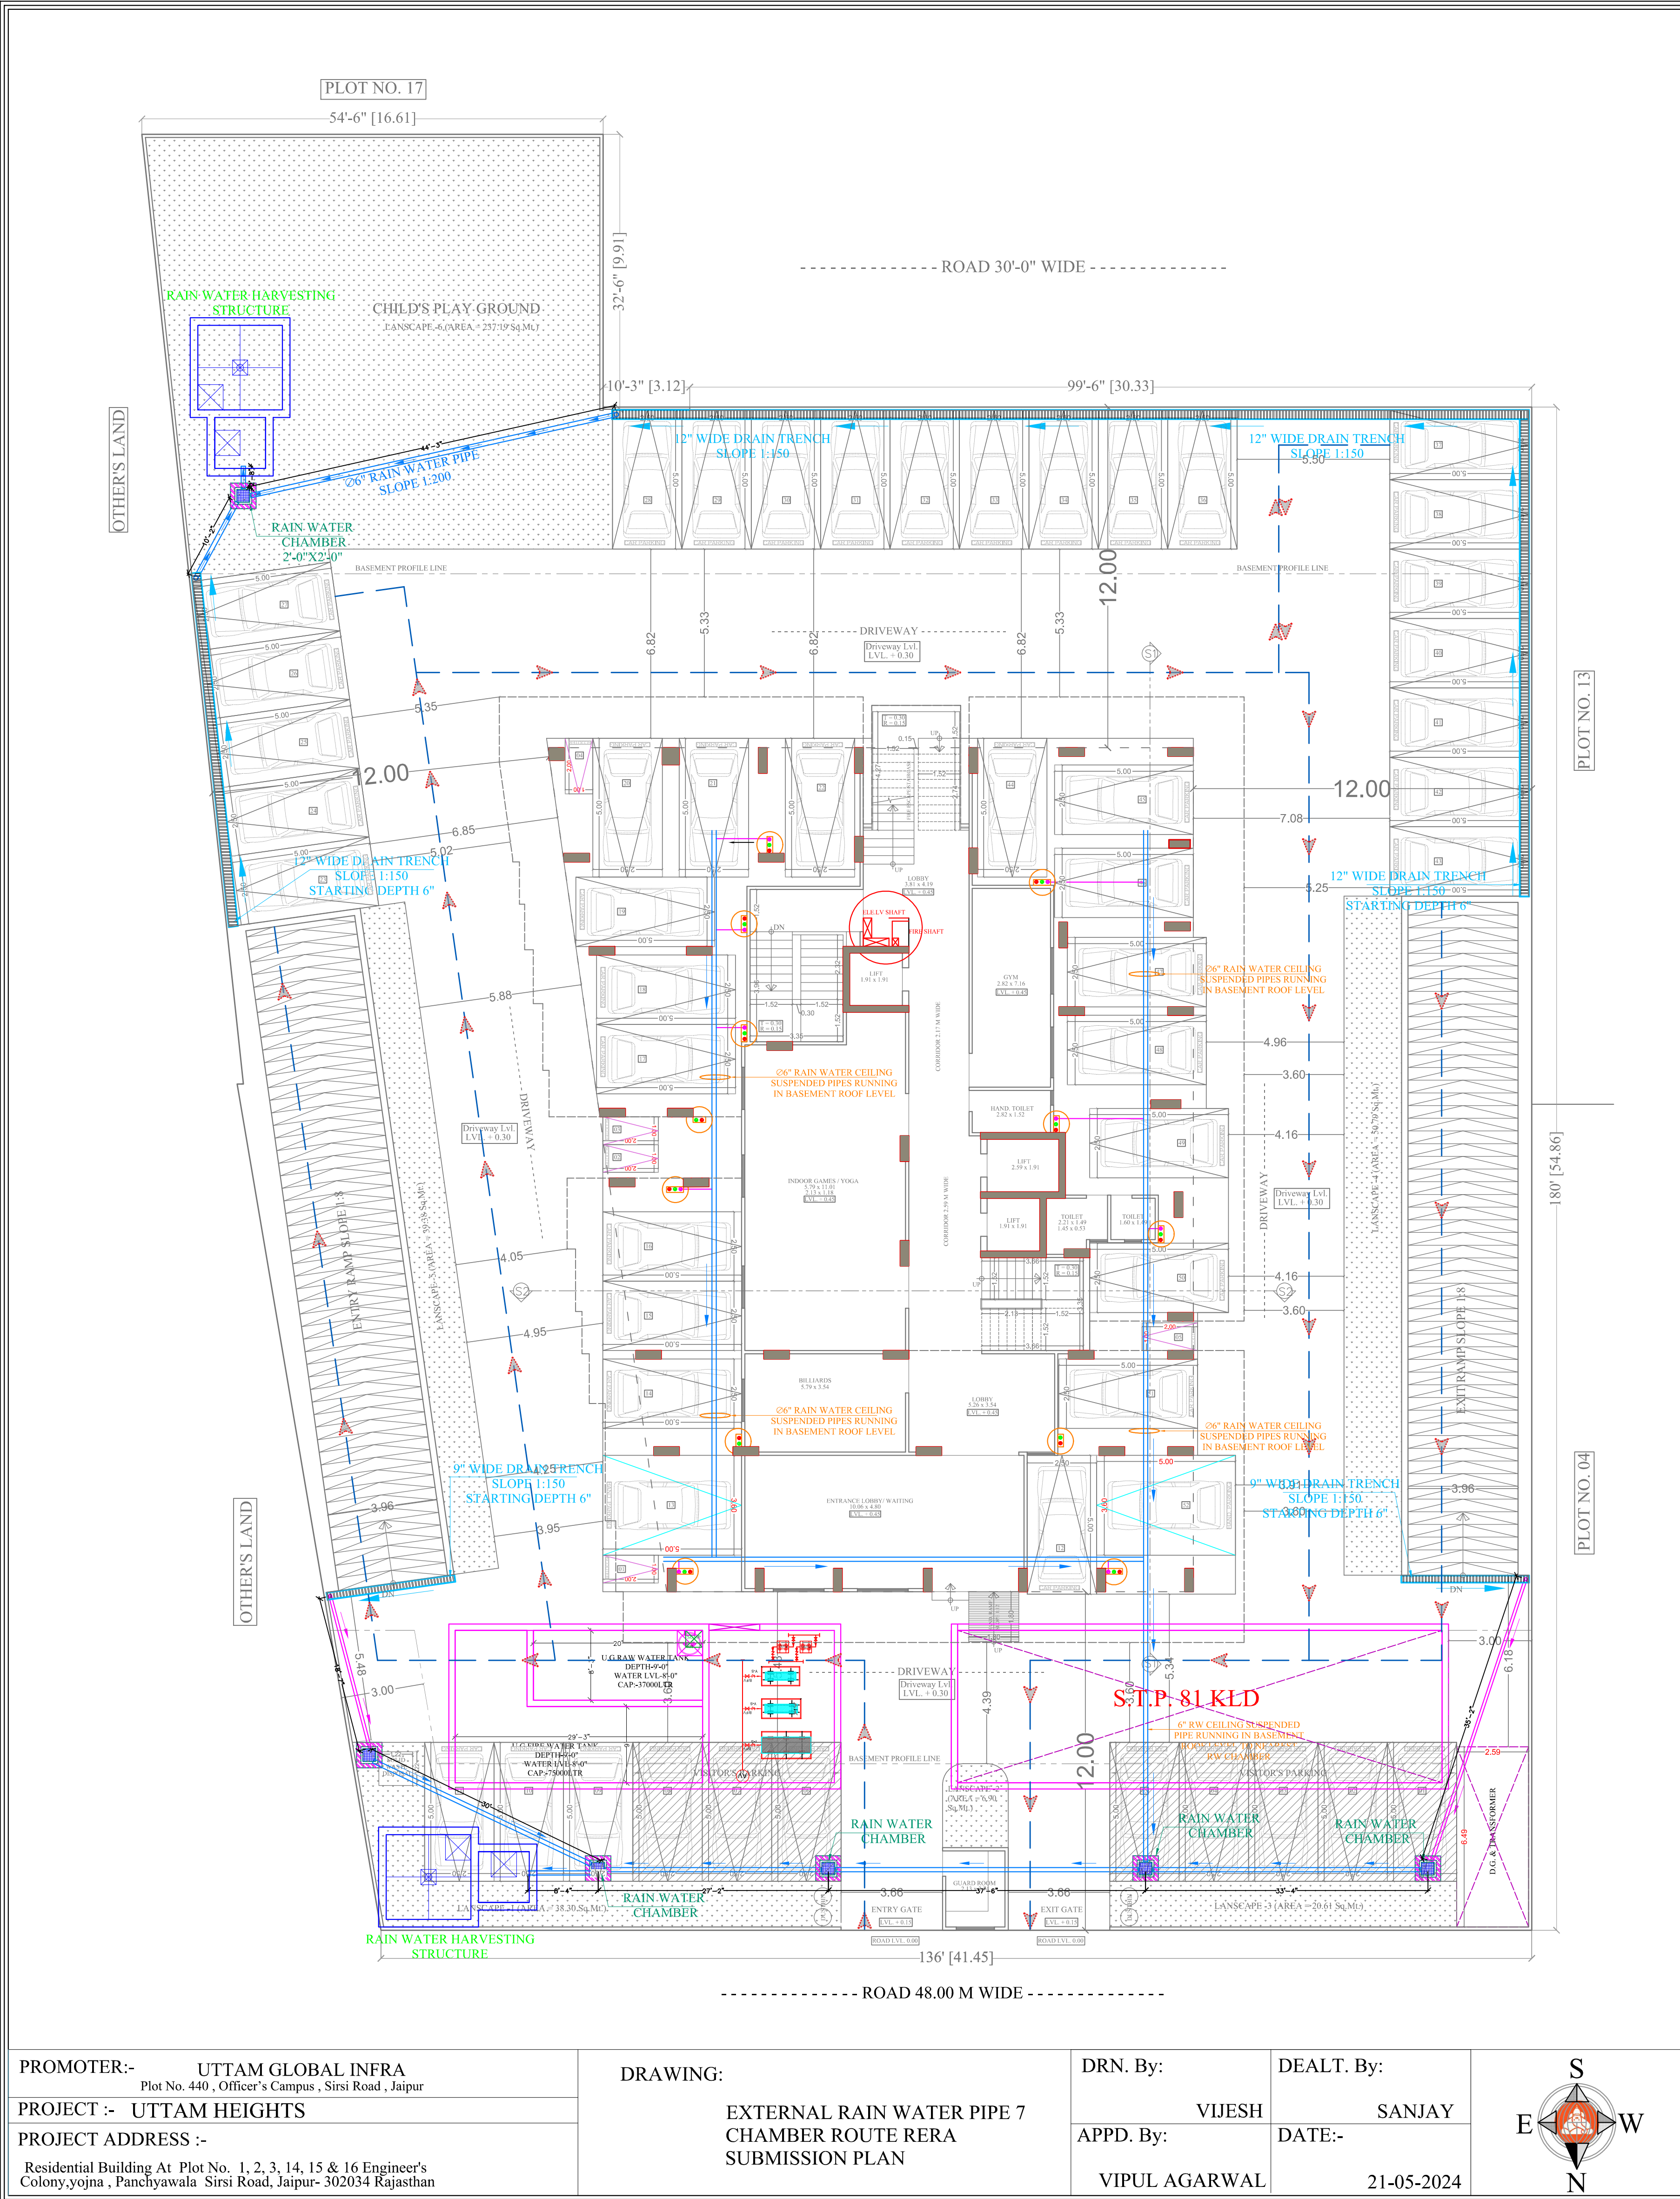

SYMBOL	DESCRIPTION
	04" RAIN WATER PIPE
	DROPAGE SHAFT
	06" RAIN WATER PIPE
	04" RAIN WATER PIPE
SERVICE CONSULTANT	
ASHI ASSOCIATES F 9 / 440 , Keshav Marg Chitrakut Scheme,Jaipur PH:91-0-93146-10438, 0141-2440946, Mail:vipul8599@yahoo.com	
ARCHITECT :- SPACE GRID C-49, VIDYA APARTMENT,PARAS MARG, BAPU NAGAR,NEAR JANTA STORE CIRCLE, JAIPUR-302015 PH-09314918766,0141-4005506 (O) Email:-info.spacegrid@gmail.com	

PROMOTER:- UTTAM GLOBAL INFRA
Plot No. 440 , Officer's Campus , Sirsi Road , Jaipur

PROJECT :- UTTAM HEIGHTS

PROJECT ADDRESS :-
Residential Building At Plot No. 1, 2, 3, 14, 15 & 16 Engineer's
Colony,yojna , Panchyawala Sirsi Road, Jaipur- 302034 Rajasthan

DRAWING:
EXTERNAL RAIN WATER PIPE 7
CHAMBER ROUTE RERA
SUBMISSION PLAN

DRN. By:
VIJESH

DEALT. By:
SANJAY

APPD. By:
VIPUL AGARWAL

DATE:-
21-05-2024

