


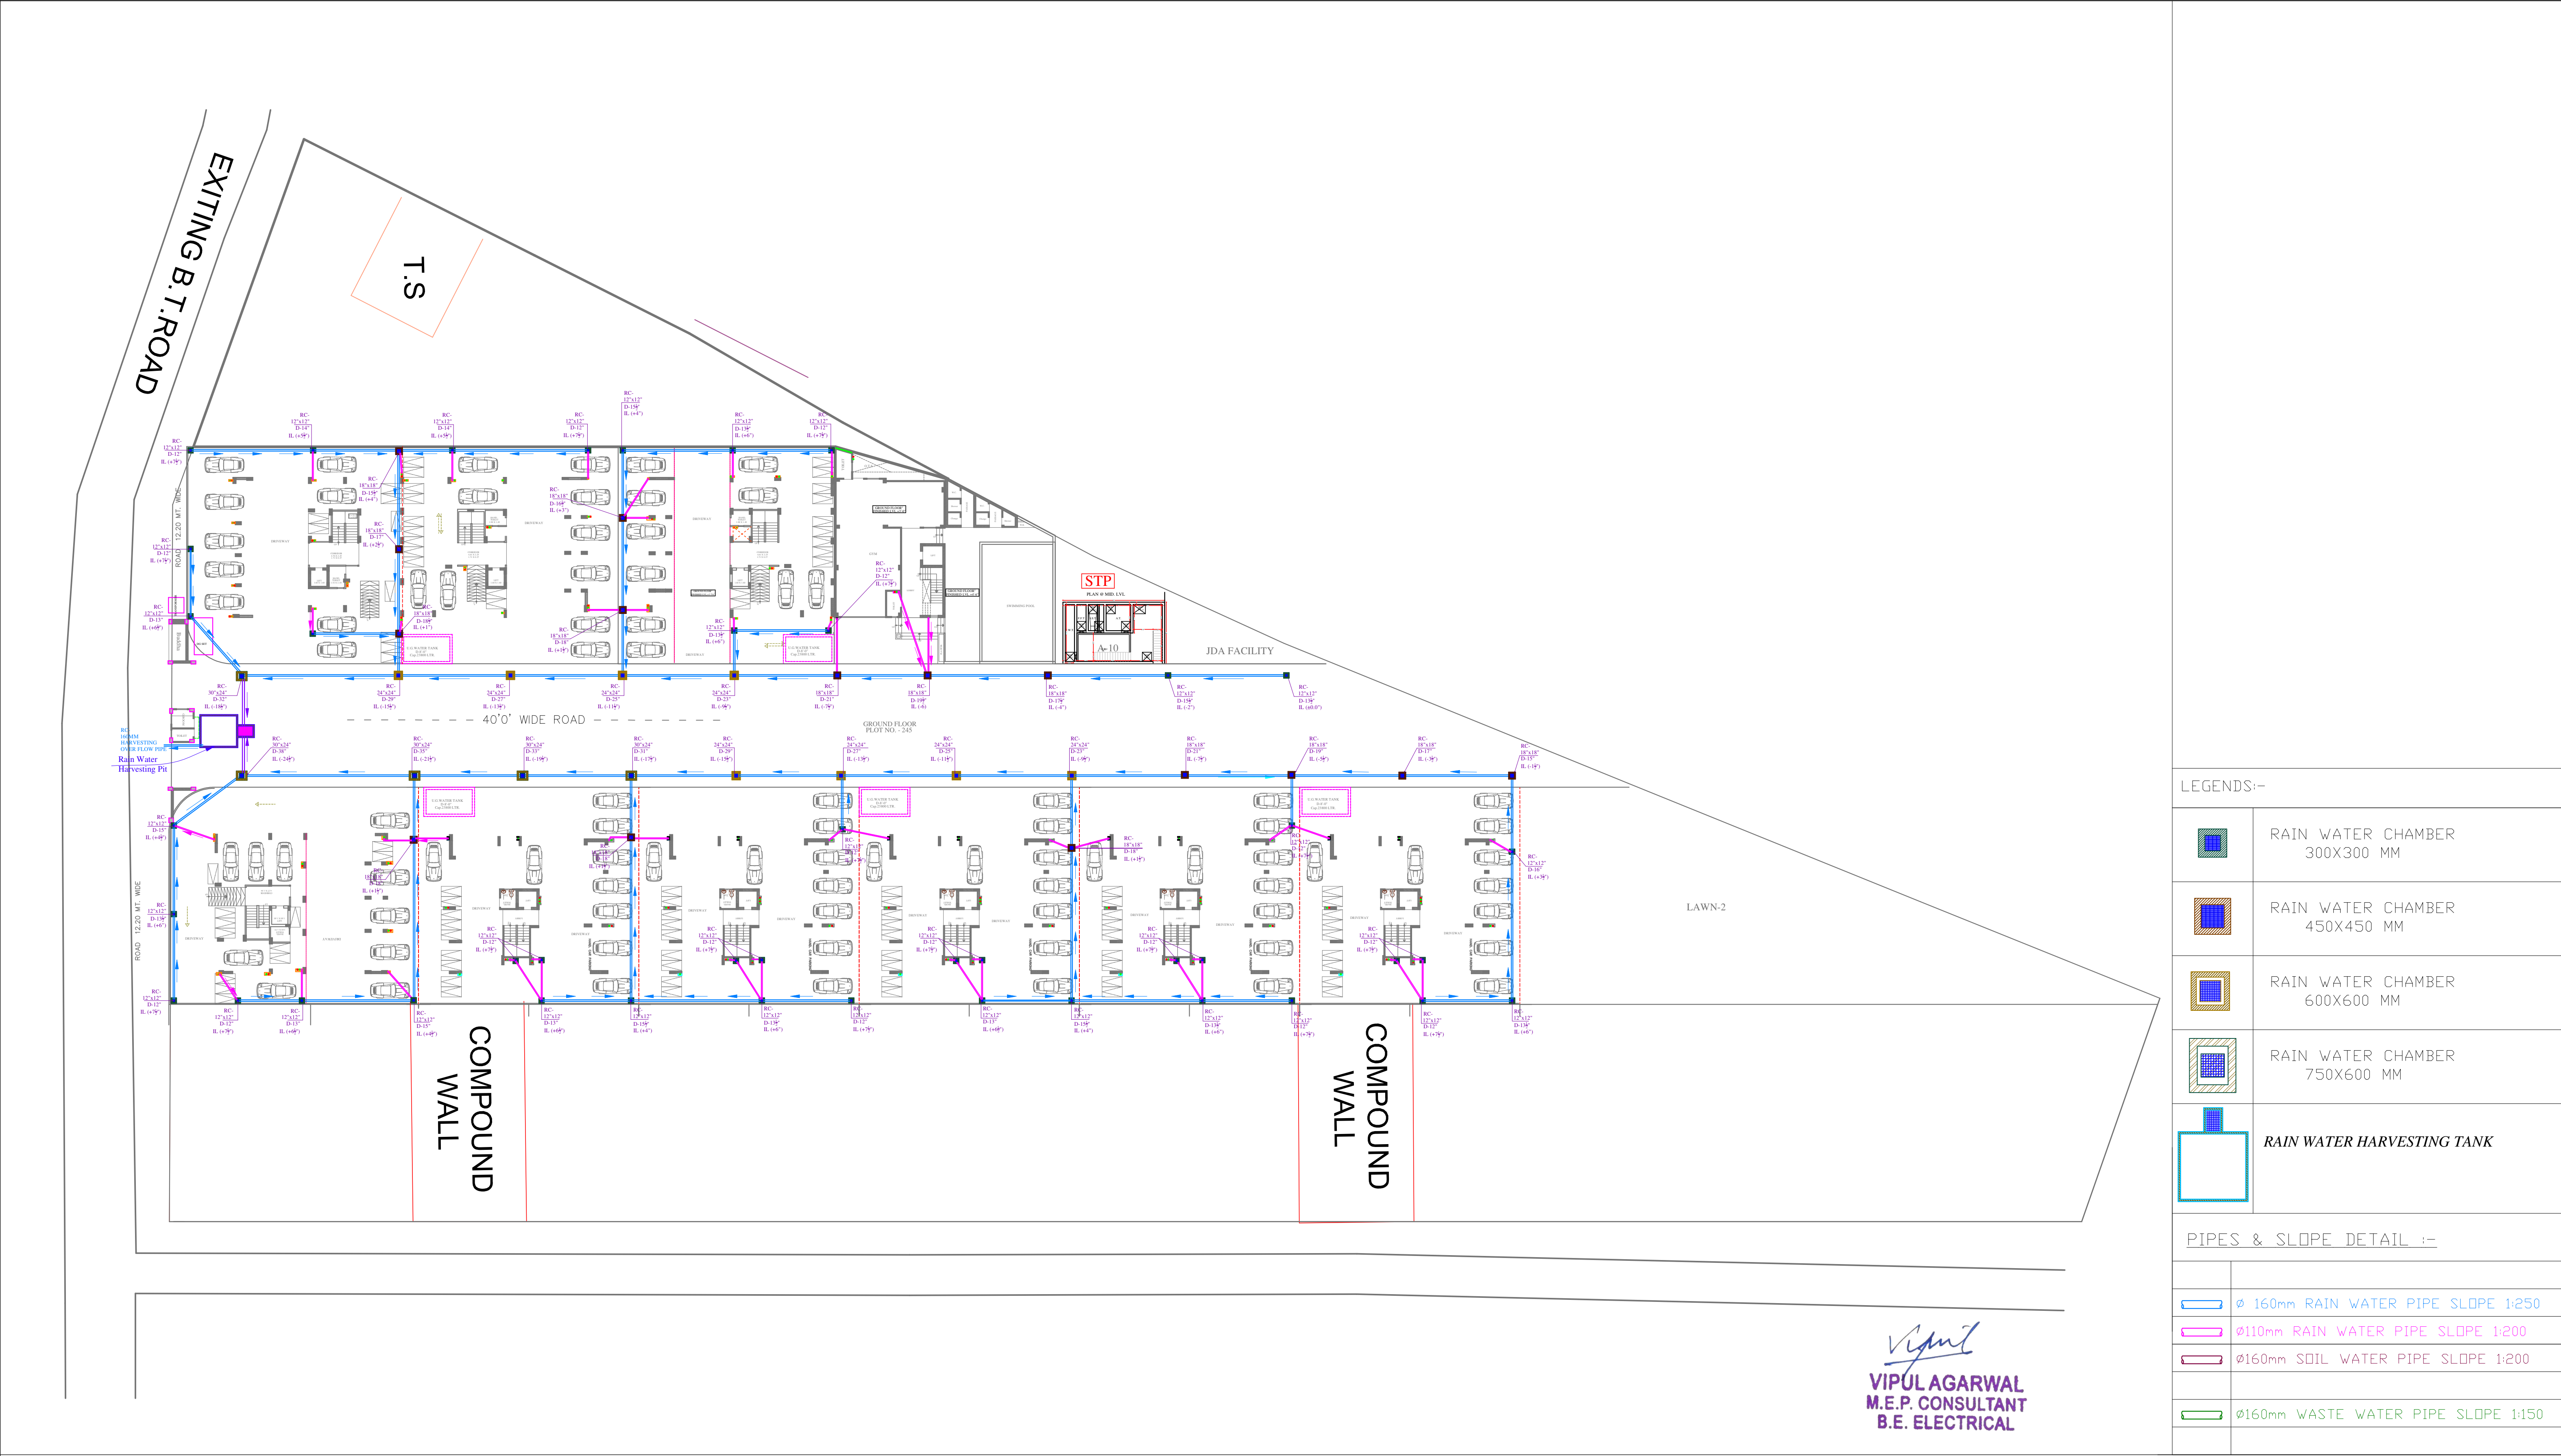

LEGENDS:-

RAIN WATER CHAMBER
300X300 MM

RAIN WATER CHAMBER
450X450 MM

RAIN WATER CHAMBER
600X600 MM

RAIN WATER CHAMBER
750X600 MM

RAIN WATER HARVESTING TANK

PIPES & SLOPE DETAIL :-

Ø 160mm RAIN WATER PIPE SLOPE 1:250

Ø110mm RAIN WATER PIPE SLOPE 1:200

Ø160mm SOIL WATER PIPE SLOPE 1:200

Ø160mm WASTE WATER PIPE SLOPE 1:150

Vipul
VIPUL AGARWAL
M.E.P. CONSULTANT
B.E. ELECTRICAL

PROMOTER :	VIVEK CHORDIA PROPRIETOR OF VIVANTA CORPORATION	DRAWING:	GROUND FLOOR EXTERNAL RAIN WATER PIPE ROUTE & HARVESTING PLAN	DRN. BY RAAJ	DATE : - 26-08-2020	SERVICES CONSULTANT: VIPUL CONSULTING, F 9 / 440 , Keshav Marg Chitrakut Scheme,Jaipur PH:91-0-93146-10438 ,0141-2440946 Mail:vipul8599@yahoo.com REV. NO. 00 DATE: 19-04-2019	ARCHITECT :- C-49,VIDYA APARTMENT,PARAS MARG, BAPU NAGAR,NEAR JANTA STORE CIRCLE, JAIPUR-302015 PH-09314918766,0141-4005506 (O) Email:-info.spacegrid@gmail.com
PROJECT:-	G-4 PLOT NO :- R - 15 / 227, TO R - 15 / 236 SCHEME - INDRAPRASTH COLONY AJMER ROAD, JAIPUR.			CKD. BY SANJAY	REF. 		