


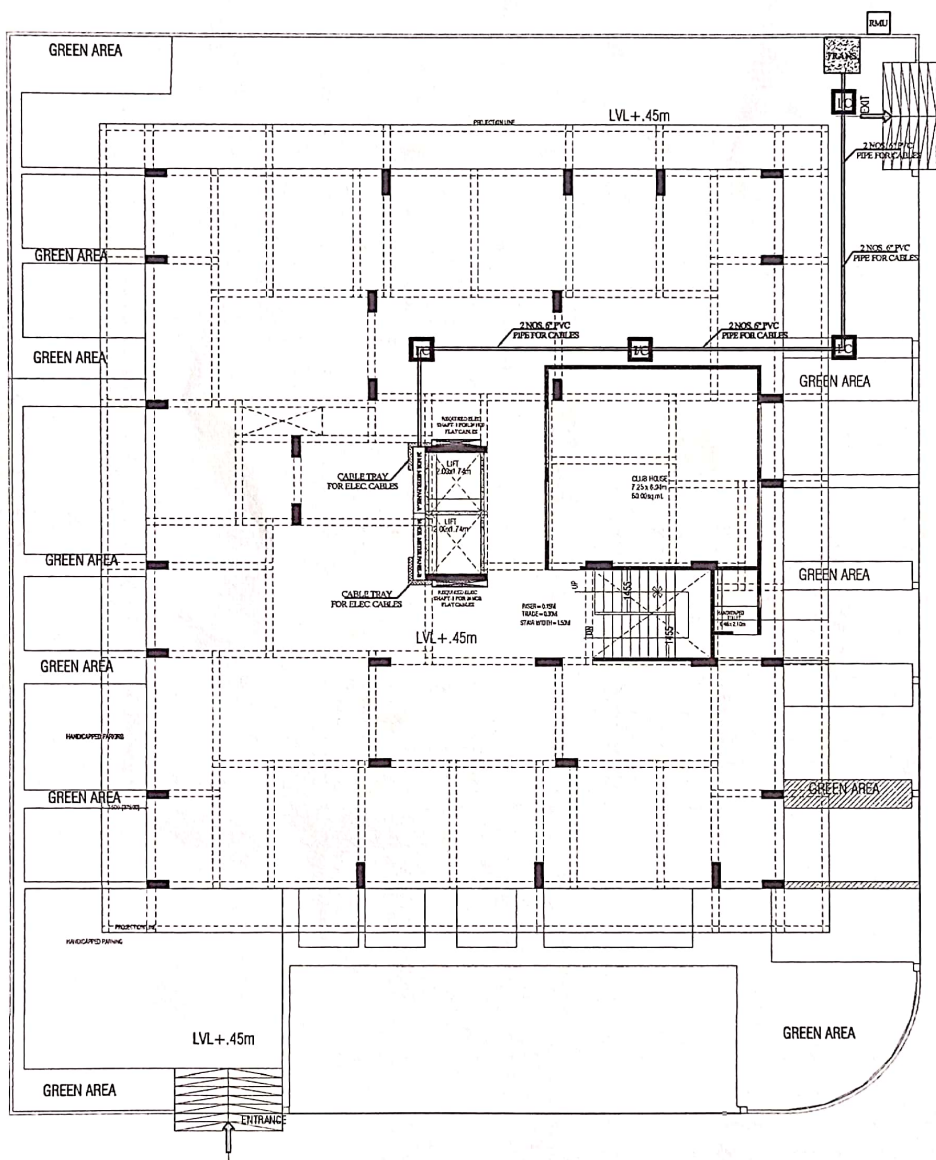

STILT FLOOR ELECTRICAL CABLE ROUTE LAYOUT

GENERAL NOTES

1. ALL DIMENSIONS ARE IN MM, UNLESS SPECIFIED OTHERWISE.
2. THE DIMENSIONS ARE TO BE READ ONLY AND NOT TO BE MEASURED
3. ANY DISCREPANCY IN THE DRAWING SHOULD BE BROUGHT IN THE NOTICE OF THE ARCHITECT

LEGEND

[illegible]

MEP CONSULTANT -
 **cube consultant**
 A-8, PATH NO. 4, JAMUNA NAGAR,
 SOCOLA, JAIPUR-302005
 MAIL - cube_mep@gmail.com
 PH. NO. +91 141 2221029, 5214308-430,

-------------------------	----------	-----------------

TITLE 5

STILT FLOOR PLAN

WORKING DRAWINGS

SCALE- 1= 100

SCALE: 1" = 10'	DATE
PROJECT	
PROPOSED RESIDENTIAL APARTMENT FOR REDWOOD BUILD DEVELOPERS AT PLOT NO. 250.251 - XAVIERS ARCADE-II	

CLIENT NAME:

REDWOOD BUILD DEVELOPERS

ARCHITECT

M/S AKRITI AYOJAN

ARCHITECTS, INTERIOR DESIGNERS,

ENT. THIRD FLOOR, MANGLAM TOWER, ROOM NO. 303,
GURUPUR, JALPAIGURI, RAJASTHAN. 302001

DATE:	NORTH :
-------	---------

DATE	NORTH.

 $\rightarrow N(\infty)$


THIS DRAWING IS THE SOLE PROPERTY OF
M/S AKRITI AYOJAN AND IS NOT TO BE COPIED,
USED OR REPRODUCED FOR ANY PURPOSE
OTHER THAN FOR WHICH IT HAS BEEN LOANED.






PRODUCED BY AN AUTODESK EDUCATIONAL PRODUCT



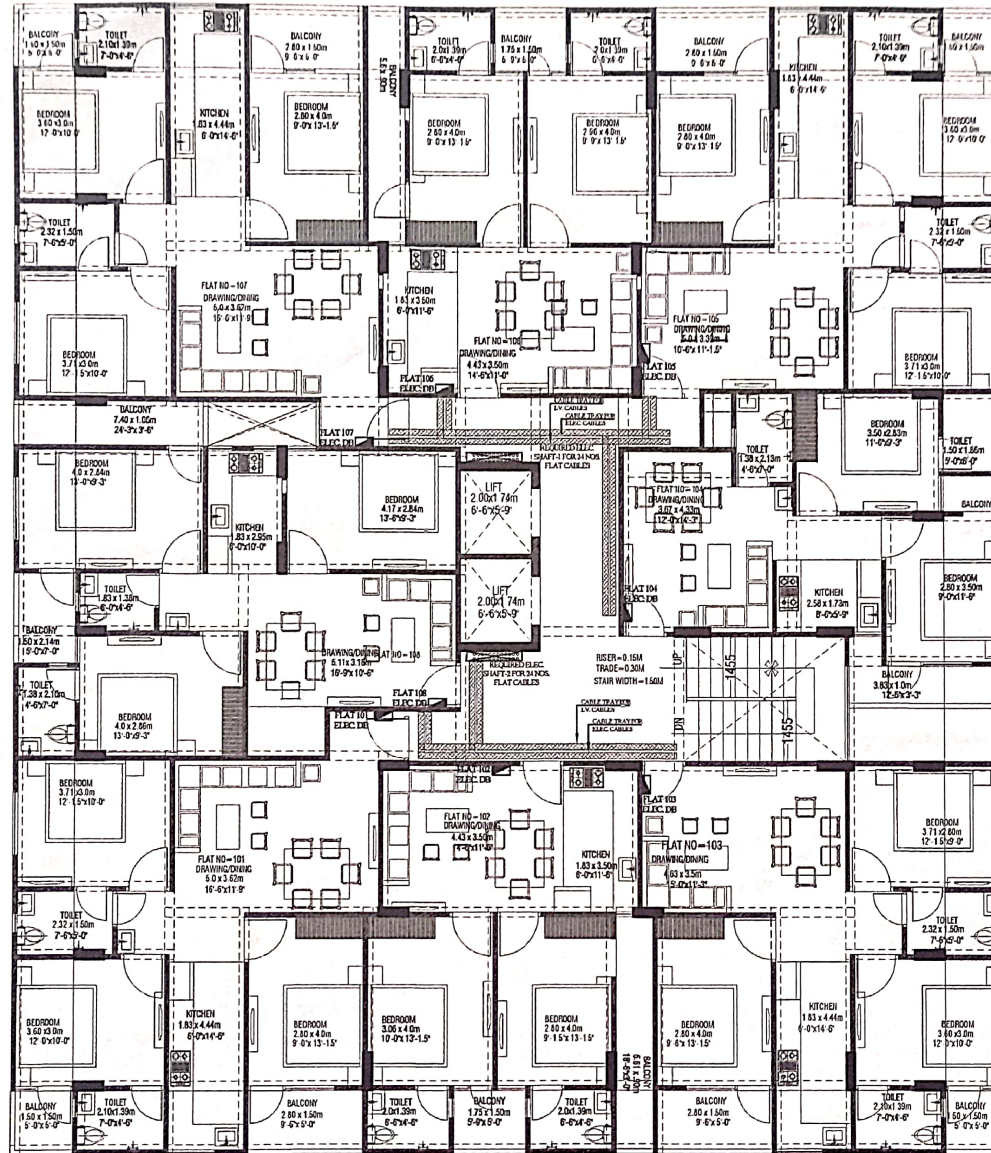

TYPICAL FLOOR (GROUND, FIRST, SECOND, THIRD, FOURTH, FIFTH)
ELECTRICAL CABLE ROUTE LAYOUT

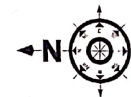

GENERAL NOTES

1. ALL DIMENSIONS ARE IN MM, UNLESS SPECIFIED OTHERWISE.
2. THE DIMENSIONS ARE TO BE READ ONLY AND NOT TO BE MEASURED.
3. ANY DISCREPANCY IN THE DRAWING SHOULD BE BROUGHT TO THE NOTICE OF THE ARCHITECT.

LEGEND

SYMBOL	DESCRIPTION
cube consultant

cube consultant

DATE	DATE
14/11/2022	

TITLE

TYPICAL FLOOR PLAN

WORKING DRAWINGS

SCALE: 1=100

DATE:

PROJECT:

PROPOSED RESIDENTIAL APARTMENT FOR
REDWOOD BUILD DEVELOPERS
AT PLOT NO-250,251, XAVIERS ARCADE-II

CLIENT NAME:

REDWOOD BUILD DEVELOPERS

ARCHITECT

M/S AKRITI AYOJAN

ARCHITECTS, INTERIOR DESIGNERS


DATE:

NORTH :

→ N

→ N


THIS DRAWING IS THE SOLE PROPERTY OF

M/S AKRITI AYOJAN AND IS NOT TO BE COPIED,
USED OR REPRODUCED FOR ANY PURPOSE
OTHER THAN FOR WHICH IT HAS BEEN ISSUED.



SYMBOL	PARTICULARS
	SOFT STARTER
	VARIABLE FREQUENCY DRIVE
	AIR CIRCUIT BREAKER
	MCB/MCCB
	V/F METER
	METERING CT
	CAPACITOR
	CAPACITOR DUTY CONT.
	MANUAL CO SWITCH

MAIN PANEL



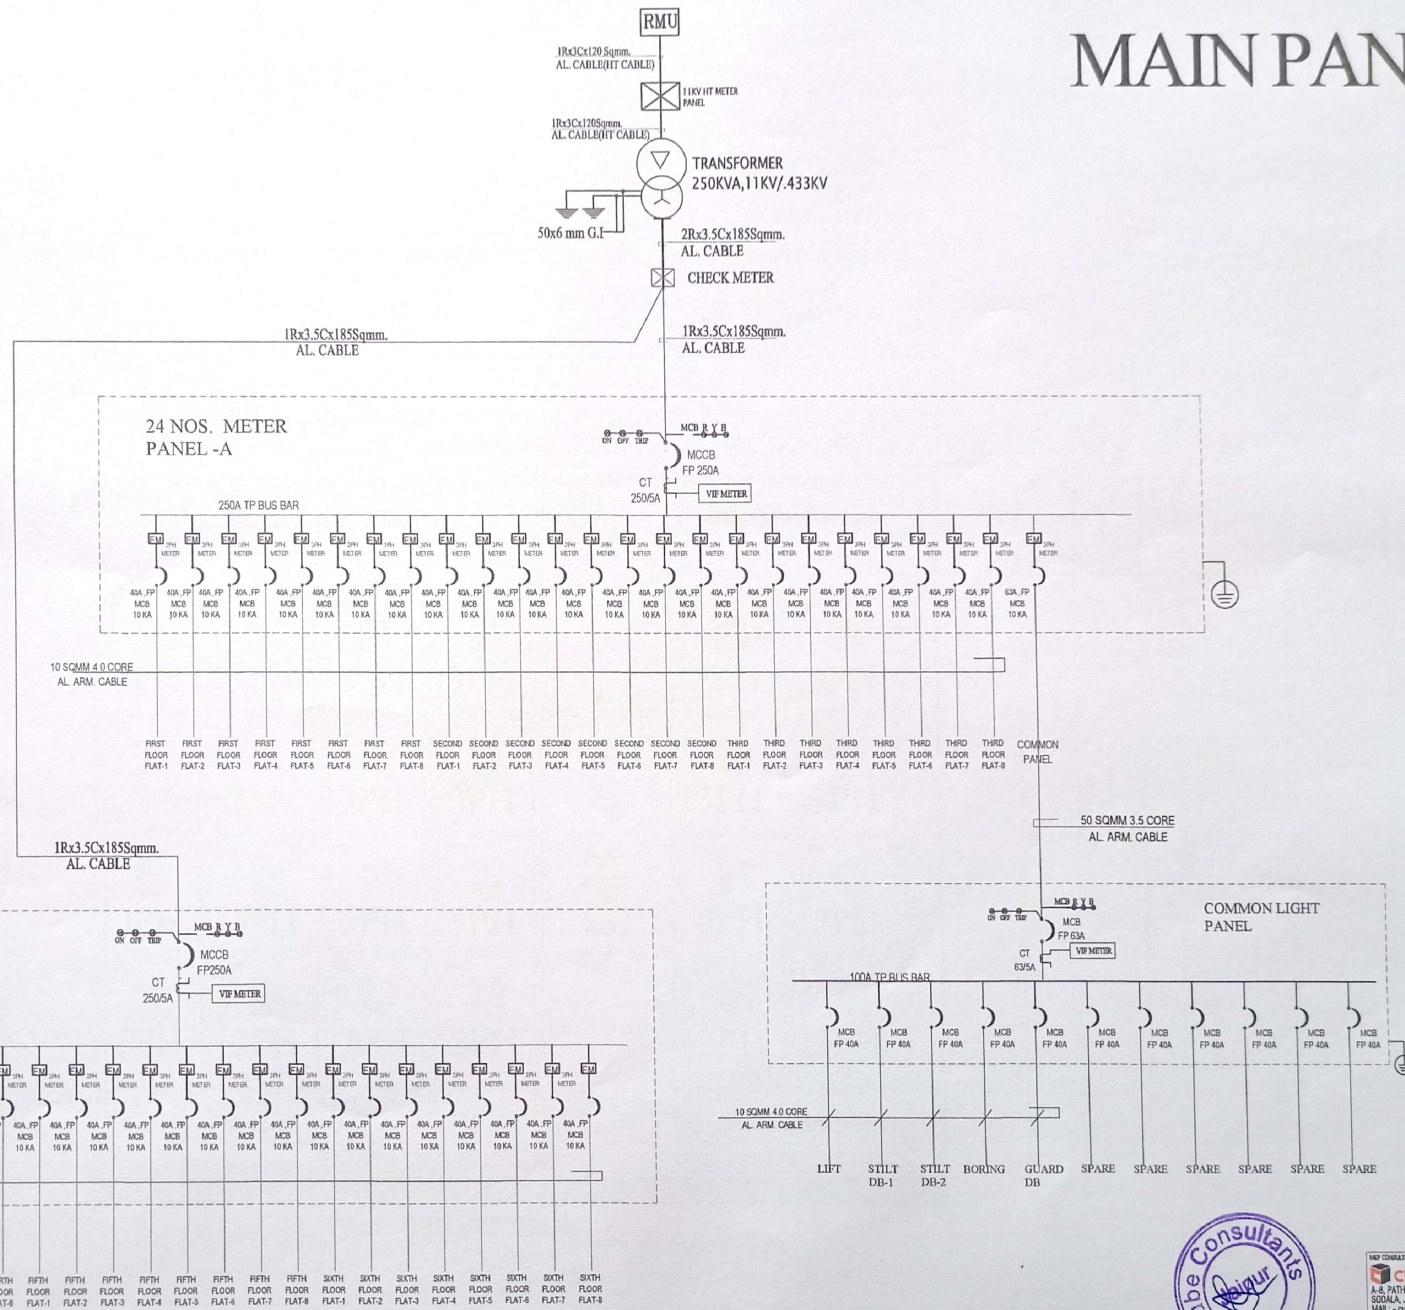


PRODUCED BY AN AUTODESK EDUCATIONAL PRODUCT



cubo consultant A-8, PATH NO. 4, JAMUNA NAGAR, SOHANA, JALPUR-362008 MAIL - cuboemp@gmail.com PH. NO. +91 141 2221089, 9214308430.		
DESIGNED BY JANANI GUPTA	REVISION	DATE: 14/11/2022
DWG NO.		

RESIDENTIAL 24 NOS.METERS

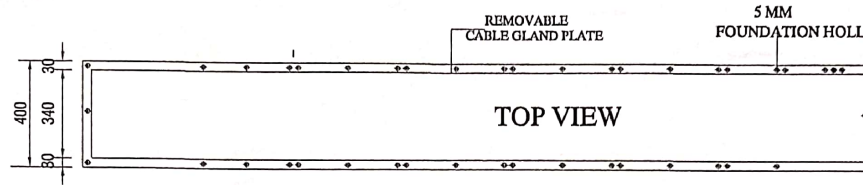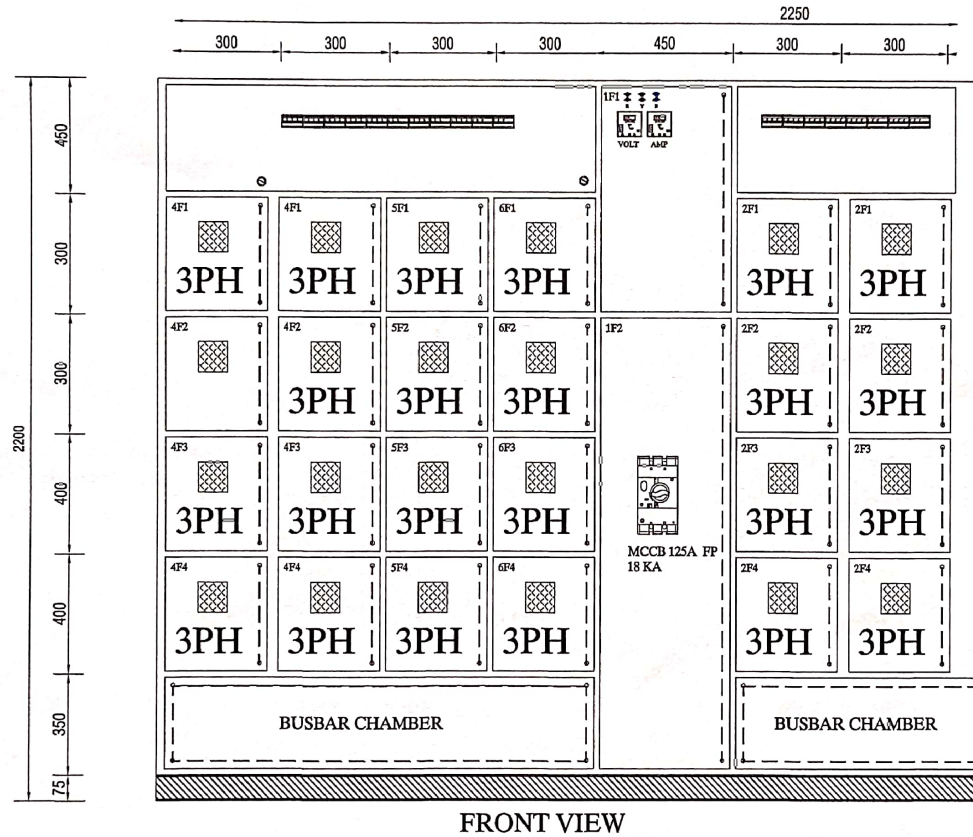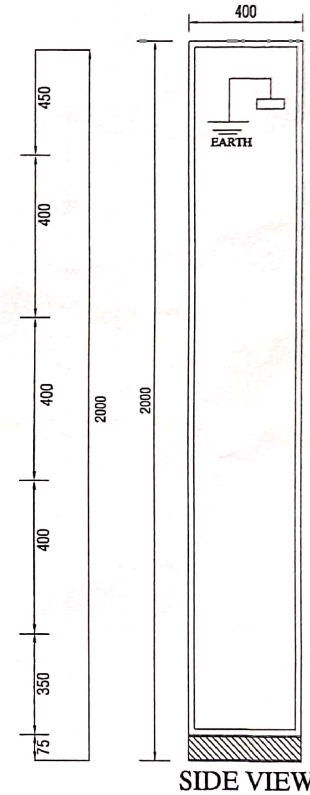

RESIDENTIAL 24 NOS.METERS

