


TOWER -2

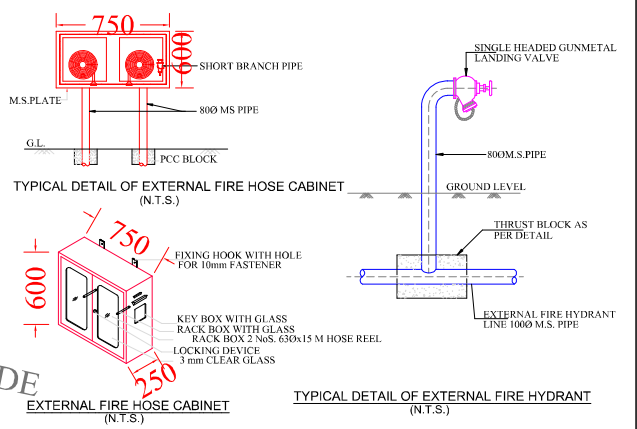


LEGENDS:

QTY.	Symbol	Description
06		FIRE EXTINGUISHER
06		MANUAL CALL POINT
06		HOOTER POINT

QTY.	SYMBOL	DESCRIPTION
		1000MS FIRE PIPE FOR EXTERNAL FIRE HYDRANTS
07		EXTERNAL FIRE HOSE CABINET
06		FIRE HOSE CABINET ON EACH FLOOR

VIPUL AGARWAL
M.E.P. CONSULTANT
B.E. ELECTRICAL

SERVICES CONSULTANT:
ASHI ASSOCIATES
F 9 / 440 , Keshav Marg Chitrakut Scheme, Jaipur
PH:91-0-93146-10438 ,0141-2440946 Mail:vipul8599@yahoo.com

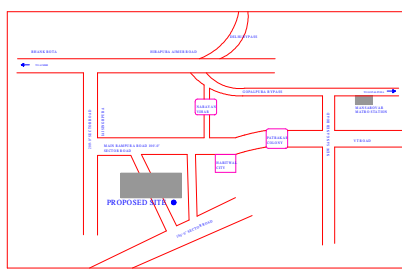

PROJECT TITLE:
MANORAMA HEIGHTS
DEVELOPER:- SHRI HARI GROUP
AT VILLAGE-NAROTAMPURA,TH. SANGANER,JAIPUR.
KHASRA NO. 126,127/1,128,129,131

CLIENT: **SHRI HARI GROUP**

ARCHITECT:	PADAM C. BAIRATHI 201-202, GEETA ENCLAVE , C-SCHEME JAIPUR. PH NO. -98290-57820 e-mail- padam_arch@yahoo.com
------------	---


DRG.TITLE :

BLOCK-B
GROUND FLOOR
EXTERNAL FIRE HYDRANT
& FIRE PIPE ROUTE PLAN

DRWN BY :	CHKD BY :
MAHENDRA	SANJAY

APPD. BY :	
	VIPUL AGARWAL

SCALE :	DATE :
N T S	09-07-2025
REVISION DATE :	NORTH


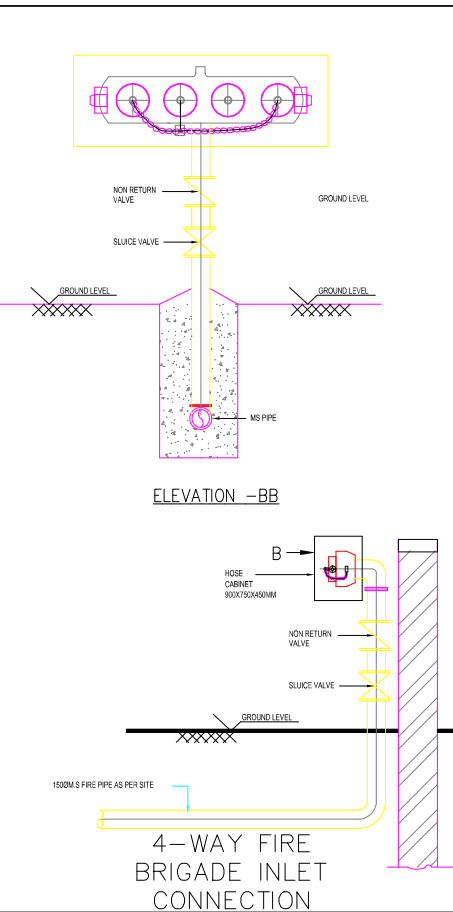


630 KVA 11kV/433V TRANSFORMER
SIZE 2200 L X 1500 W X 2100 H WITH




INCOMING HT XLPE CABLE FROM
J.V.V.N.L.

LAND SURRENDERED FOR ROAD WIDENING

ENTRY

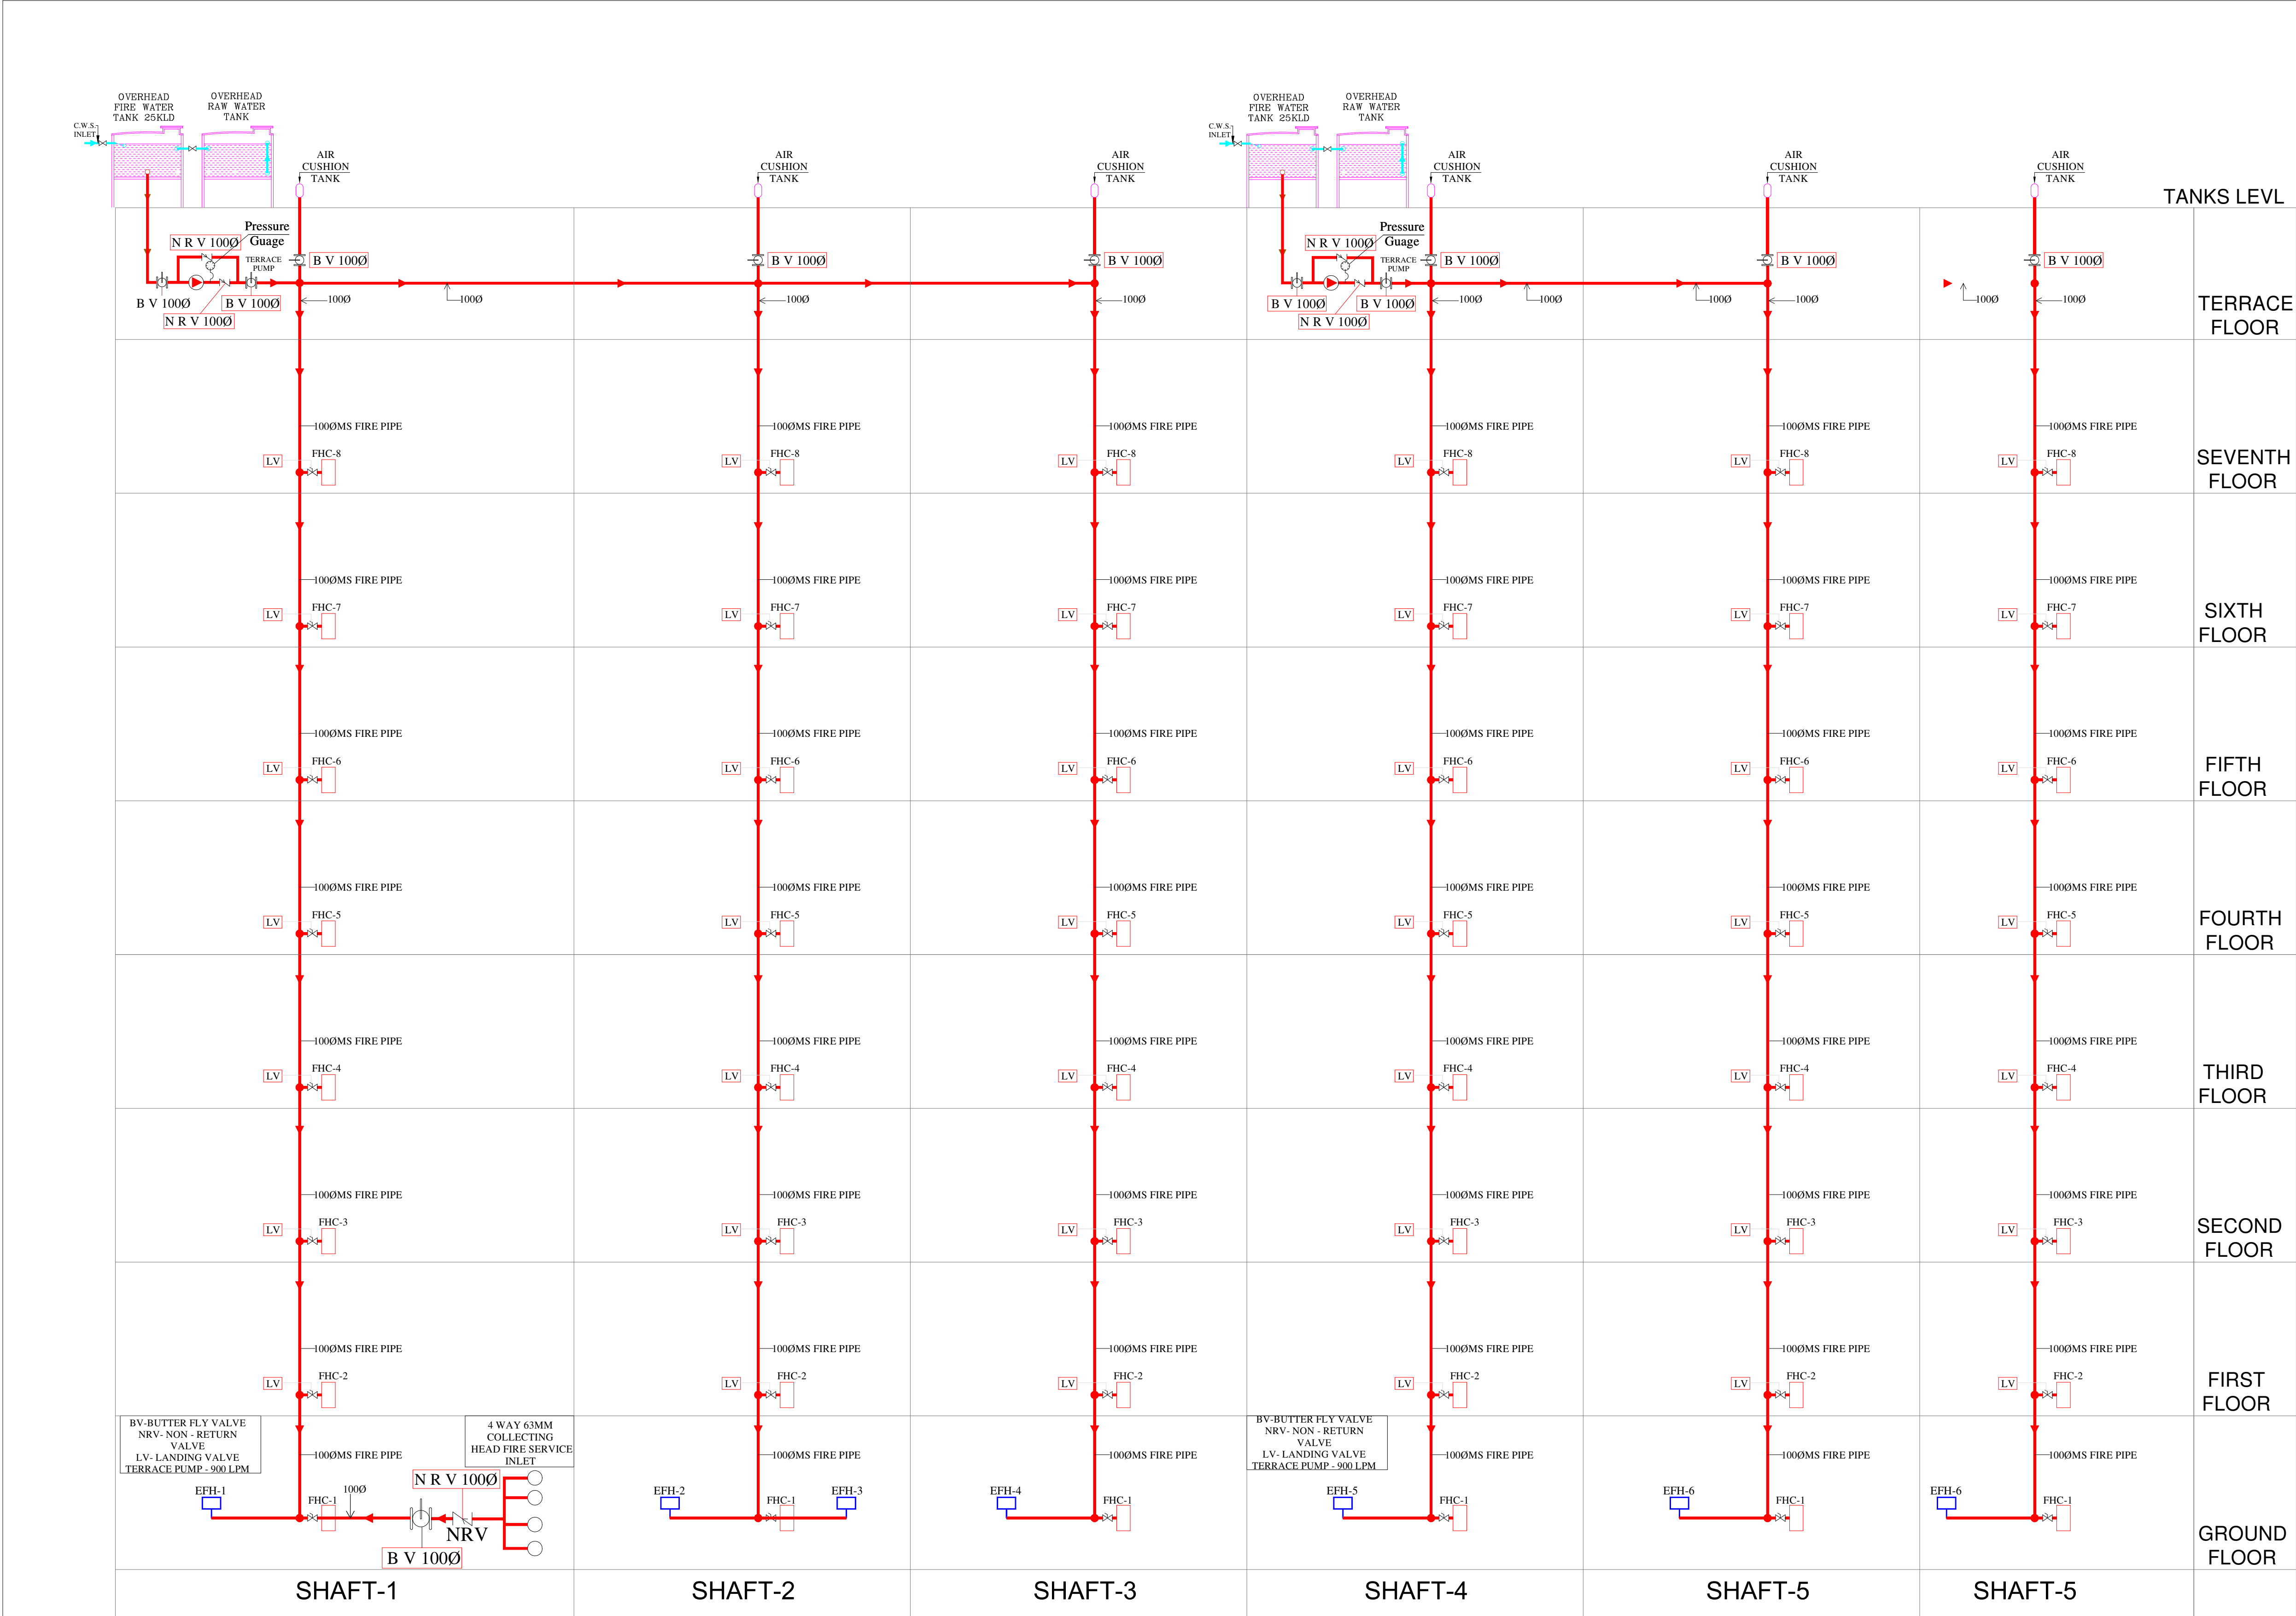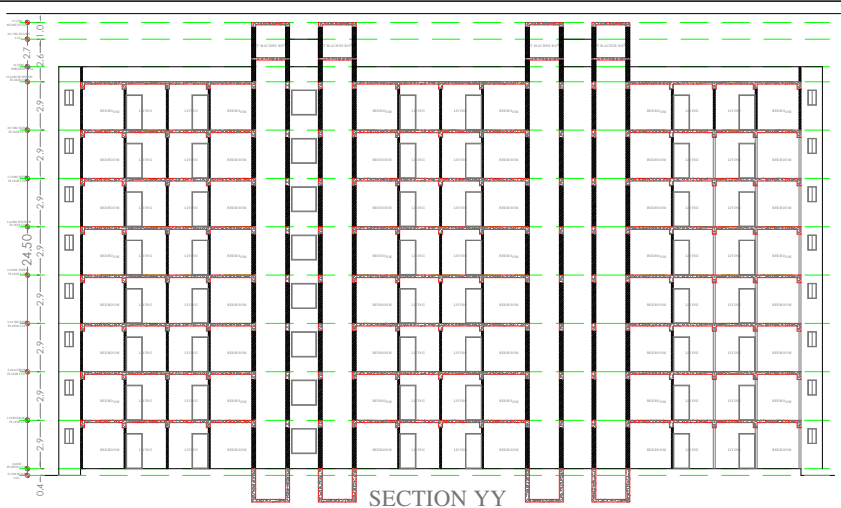

VIPUL AGARWAL
M.E.P CONSULTANT
B.E. ELECTRICAL

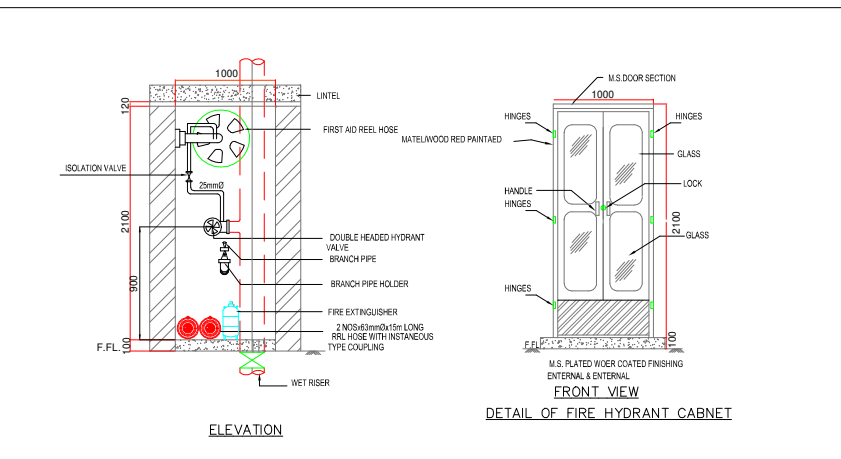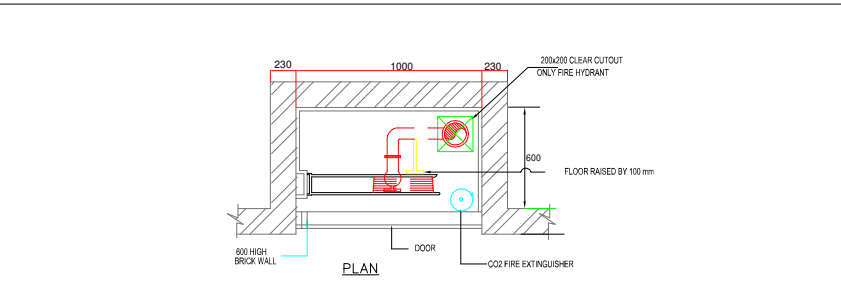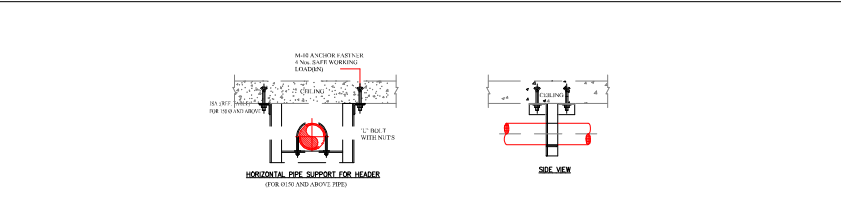

DRAWING:
TYPICAL DETAIL FOR FIRE HOSE CABINET
SCALE=NTS

S.no.	Symbol	Description	Size in mm
1.		Butter fly Valve	100Ø
2.		Non Return Valve	100Ø
3.		Landing Valve Single headed	63Ø
4.		Pressure Guage	
5.		FHC	
6.		External Fire Hose Cabinet	

DRAWING TITLE
(EWS UNITS)
FIRE SCHEMATIC LAYOUT PLAN

SERVICES CONSULTANT:
ASHI ASSOCIATES
F 9 / 440 , Keshav Marg Chitrakut Scheme,Jaipur
PH:91-0-93146-10438 ,0141-2440946 Mail:vipul8599@yahoo.com

PROJECT TITLE
PROJECT:- MANORAMA HEIGHTS
DEVELOPER:- SHRI HARI GROUP
AT VILLAGE-NAROTAMPURA,TH. SANGANER,JAIPUR.
KHASRA NO. 126,127/1,128,129,131

ARCHITECT :-
PADAM C. BAIRATHI
(architect)
201-202, GEETA ENCLAVE , C-SCHEME , JAIPUR.
PH NO. -98290-57820 e-mail- padam_arch@yahoo.com