


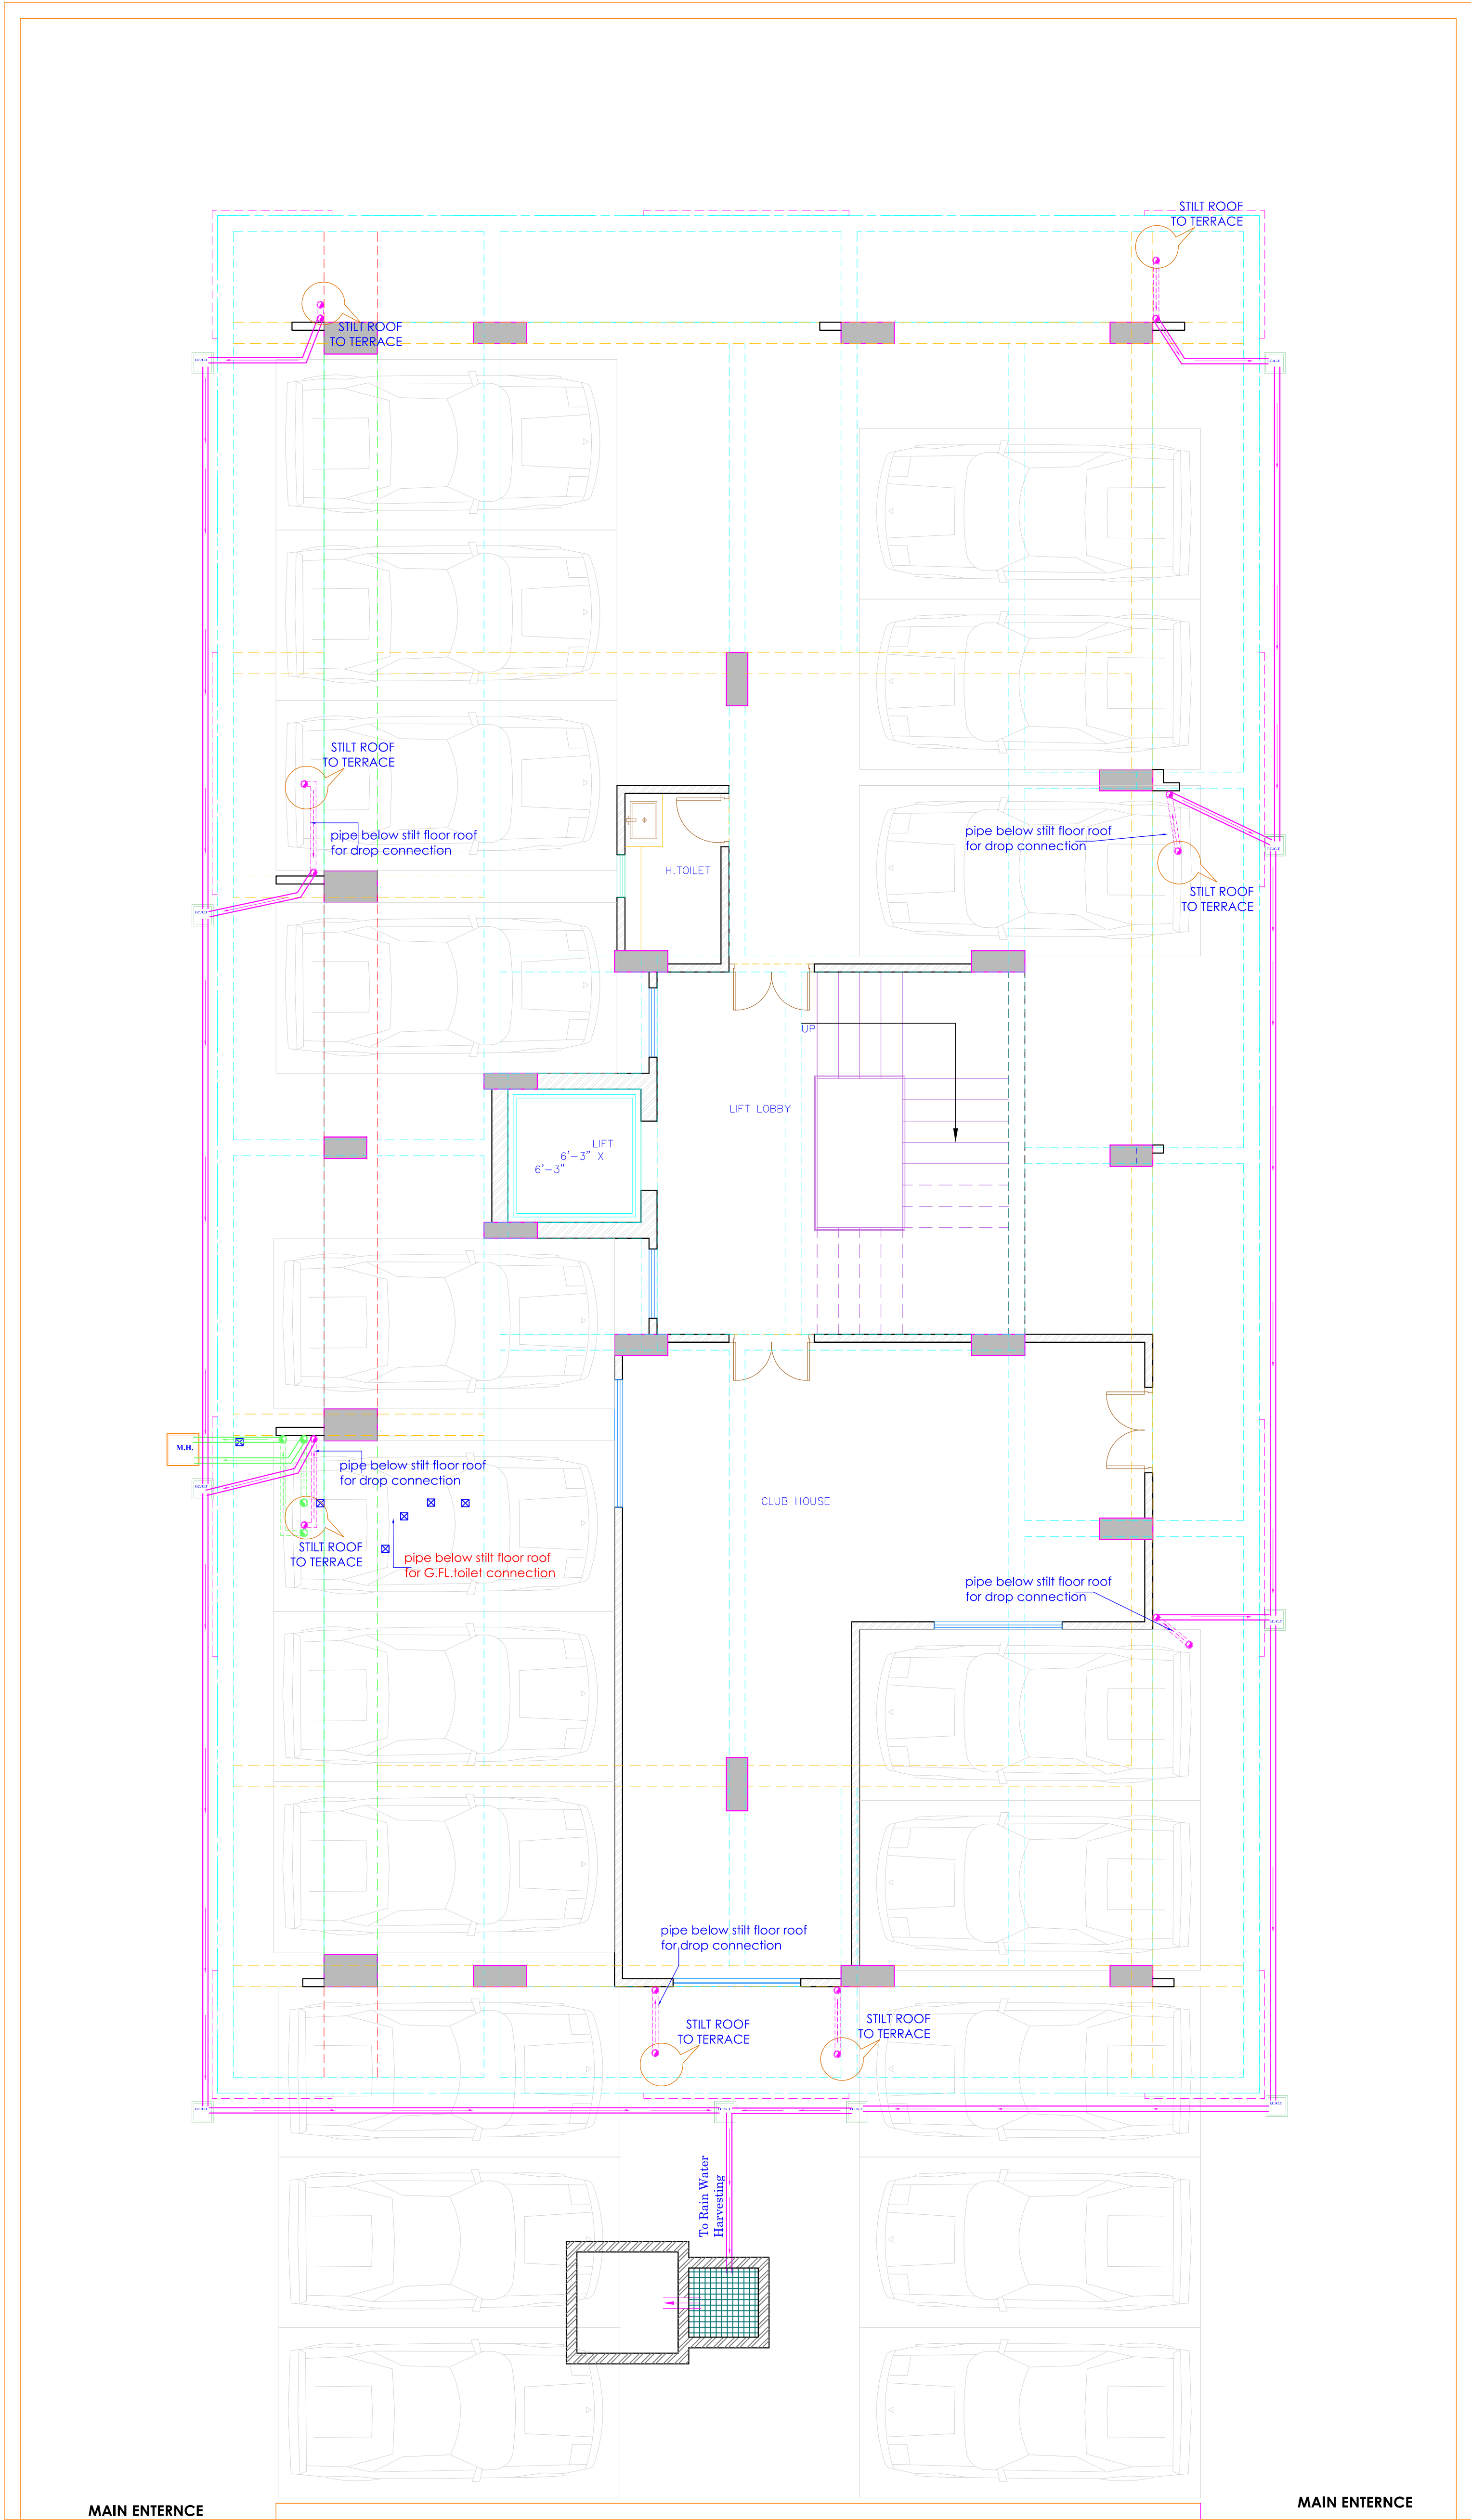

SYMBOL	DESCRIPTION
	4" Waste Water Pipe
	rain water pipe
	4" Waste Water Pipe
	6" Single stack pipe
	Slope

SYMBOL	DESCRIPTION
	WALL MOUNTED W.C.
	FLOOR MOUNTED W.C. ONE PIECE
	PIPE BELOW STILT FLOOR ROOF FOR FIRST FLOOR TOILET CONNECTION

STILT FLOOR PLUMBING WITH
STILT FLOOR ROOF SHUTTERING

VIPUL AGARWAL
M.E.P. CONSULTANT
B.E. ELECTRICAL

	waste water pipe
	rain water pipe
	Single stack pipe

PROPOSED RESIDENTIAL BUILDING
KALYAN BUILDERS
@ Mahal Road plot no.162


RAIN WATER HARVESTING RECHARGING

DRAWN BY
MANOJ KUMAR

CHECKED BY

DATE : 15/12/ 21

SCALE : N.T.S

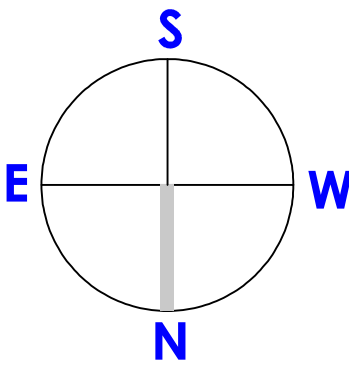

ARCHITECTS :
CHAWLA & ASSOCIATES
A-131, Ramgali # 4, Rajapark, Jaipur
contact: 0141-2608490
ar.chawlaassociates@gmail.com

PATH: server/1/or_project/rakesh ji mukesh ji/C-162mahal road/or_working/plumbing/
plumbing_drawing_15-12-21