


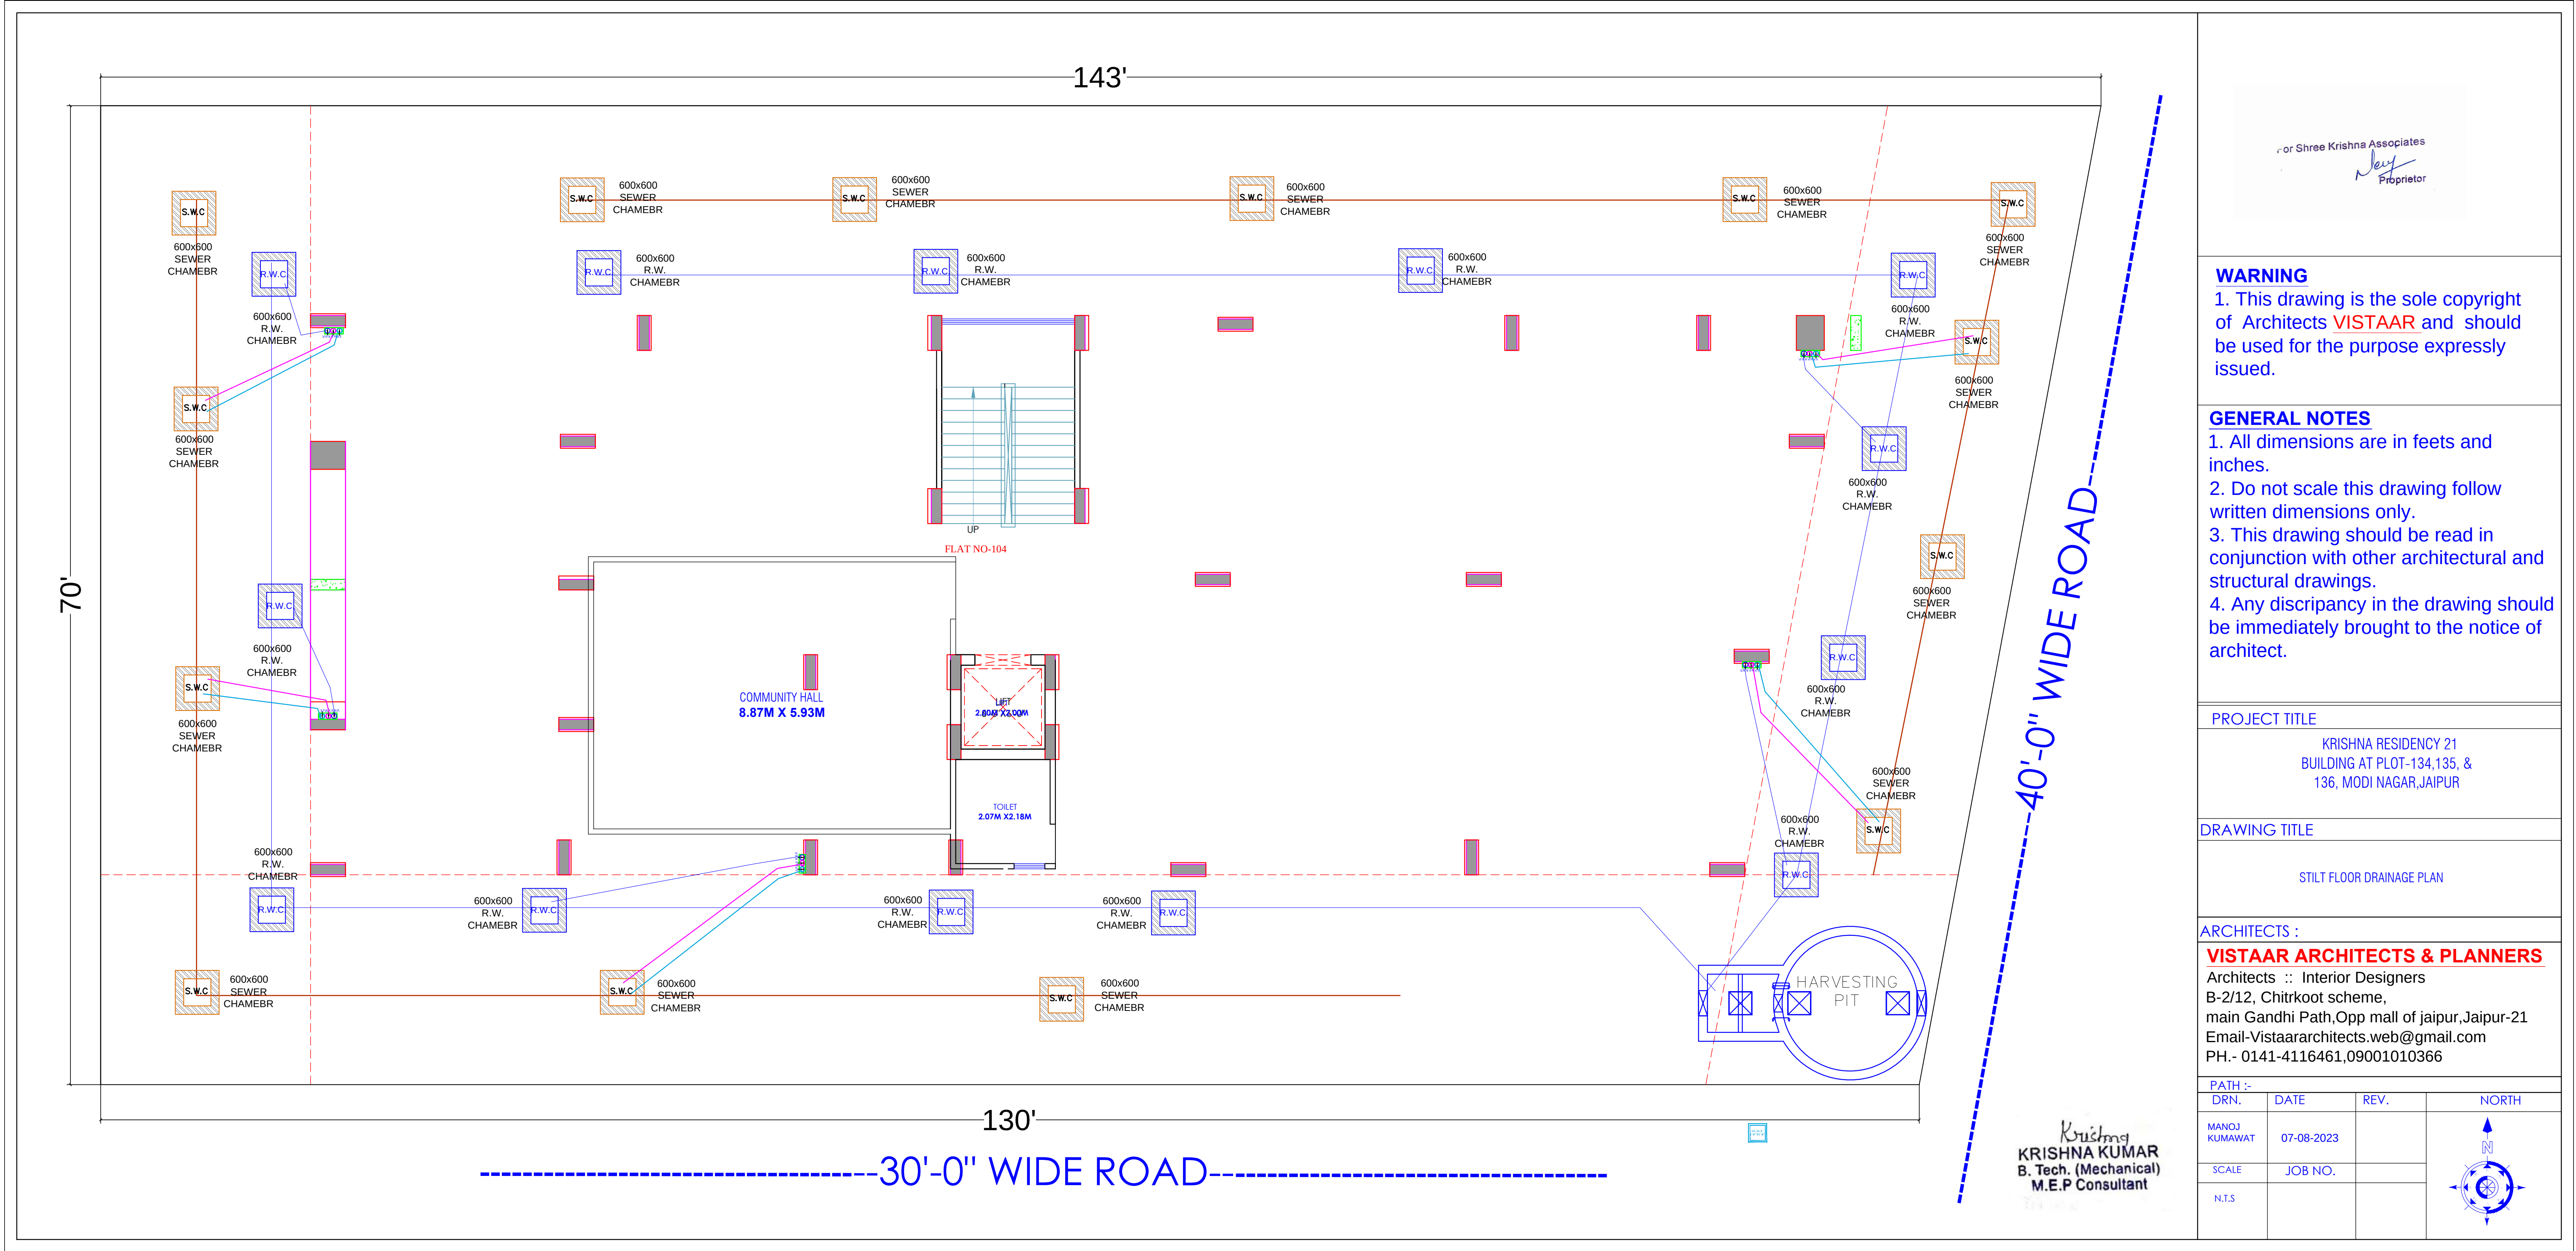

For Shree Krishna Associates
Proprietor

WARNING
1. This drawing is the sole copyright of Architects **VISTAAR** and should be used for the purpose expressly issued.

GENERAL NOTES
1. All dimensions are in feet and inches.
2. Do not scale this drawing follow written dimensions only.
3. This drawing should be read in conjunction with other architectural and structural drawings.
4. Any discrepancy in the drawing should be immediately brought to the notice of architect.

PROJECT TITLE
KRISHNA RESIDENCY 21
BUILDING AT PLOT-134,135, & 136, MODI NAGAR,JAIPUR

DRAWING TITLE
STILT FLOOR DRAINAGE PLAN

ARCHITECTS :
VISTAAR ARCHITECTS & PLANNERS
Architects :: Interior Designers
B-2/12, Chitrkoot scheme,
main Gandhi Path,Opp mall of jaipur,Jaipur-21
Email-Vistaararchitects.web@gmail.com
PH.- 0141-4116461,09001010366

PATH :-		REV.	NORTH
DRN.	DATE		
MANOJ KUMAWAT	07-08-2023		
SCALE	JOB NO.		
N.T.S			