


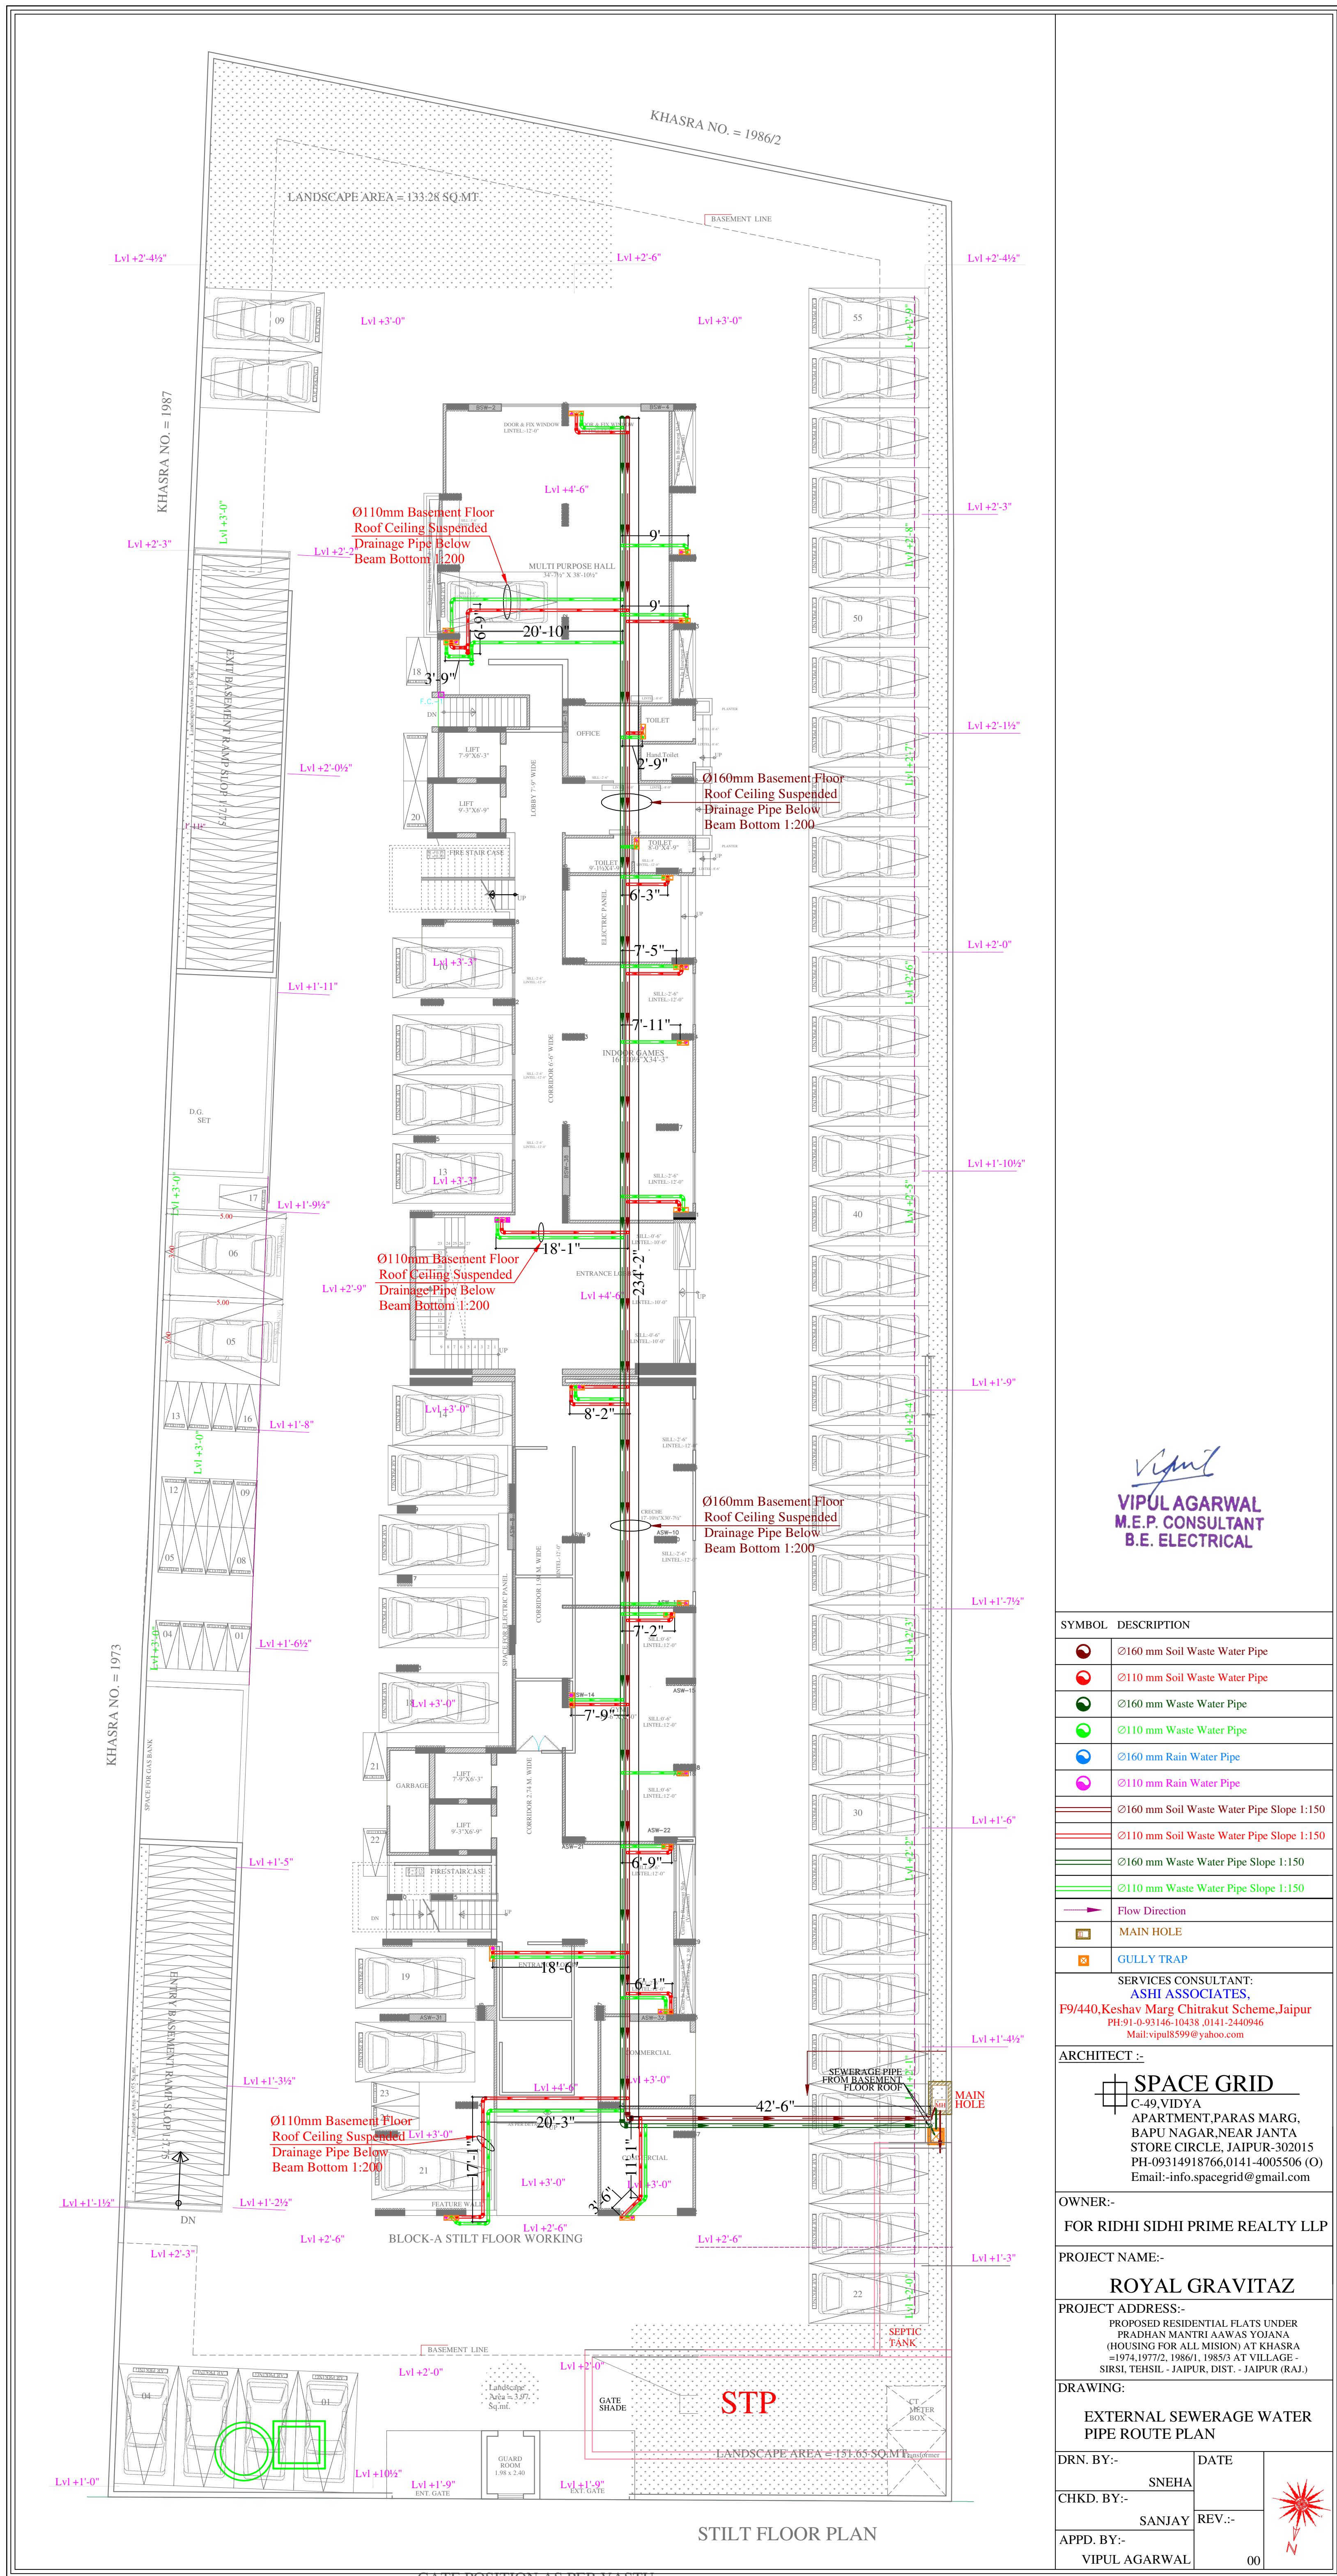

Vipul
VIPUL AGARWAL
M.E.P. CONSULTANT
B.E. ELECTRICAL

SYMBOL	DESCRIPTION		
	Ø160 mm Soil Waste Water Pipe		
	Ø110 mm Soil Waste Water Pipe		
	Ø160 mm Waste Water Pipe		
	Ø110 mm Waste Water Pipe		
	Ø160 mm Rain Water Pipe		
	Ø110 mm Rain Water Pipe		
	Ø160 mm Soil Waste Water Pipe Slope 1:150		
	Ø110 mm Soil Waste Water Pipe Slope 1:150		
	Ø160 mm Waste Water Pipe Slope 1:150		
	Ø110 mm Waste Water Pipe Slope 1:150		
	Flow Direction		
	MAIN HOLE		
	GULLY TRAP		
SERVICES CONSULTANT: ASHI ASSOCIATES, F9/440, Keshav Marg Chitrakut Scheme, Jaipur PH:91-0-93146-10438 ,0141-2440946 Mail:vipul8599@yahoo.com			
ARCHITECT :-  SPACE GRID C-49, VIDYA APARTMENT, PARAS MARG, BAPU NAGAR, NEAR JANTA STORE CIRCLE, JAIPUR-302015 PH-09314918766, 0141-4005506 (O) Email:-info.spacegrid@gmail.com			
OWNER:- FOR RIDHI SIDHI PRIME REALTY LLP			
PROJECT NAME:- ROYAL GRAVITAZ			
PROJECT ADDRESS:- PROPOSED RESIDENTIAL FLATS UNDER PRADHAN MANTRI AAWAS YOJANA (HOUSING FOR ALL MISSION) AT KHASRA =1974,1977/2, 1986/1, 1985/3 AT VILLAGE- SIRSI, TEHSIL- JAIPUR, DIST.- JAIPUR (RAJ.)			
DRAWING: EXTERNAL SEWERAGE WATER PIPE ROUTE PLAN			
DRN. BY:-	SNEHA	DATE	
CHKD. BY:-	SANJAY	REV.:-	
APPD. BY:-	VIPUL AGARWAL	00	