

PLOT NO. 17


----- ROAD 30'-0" WIDE -----

OTHER'S LAND

OTHER'S LAND

PLOT NO. 13

PLOT NO. 04

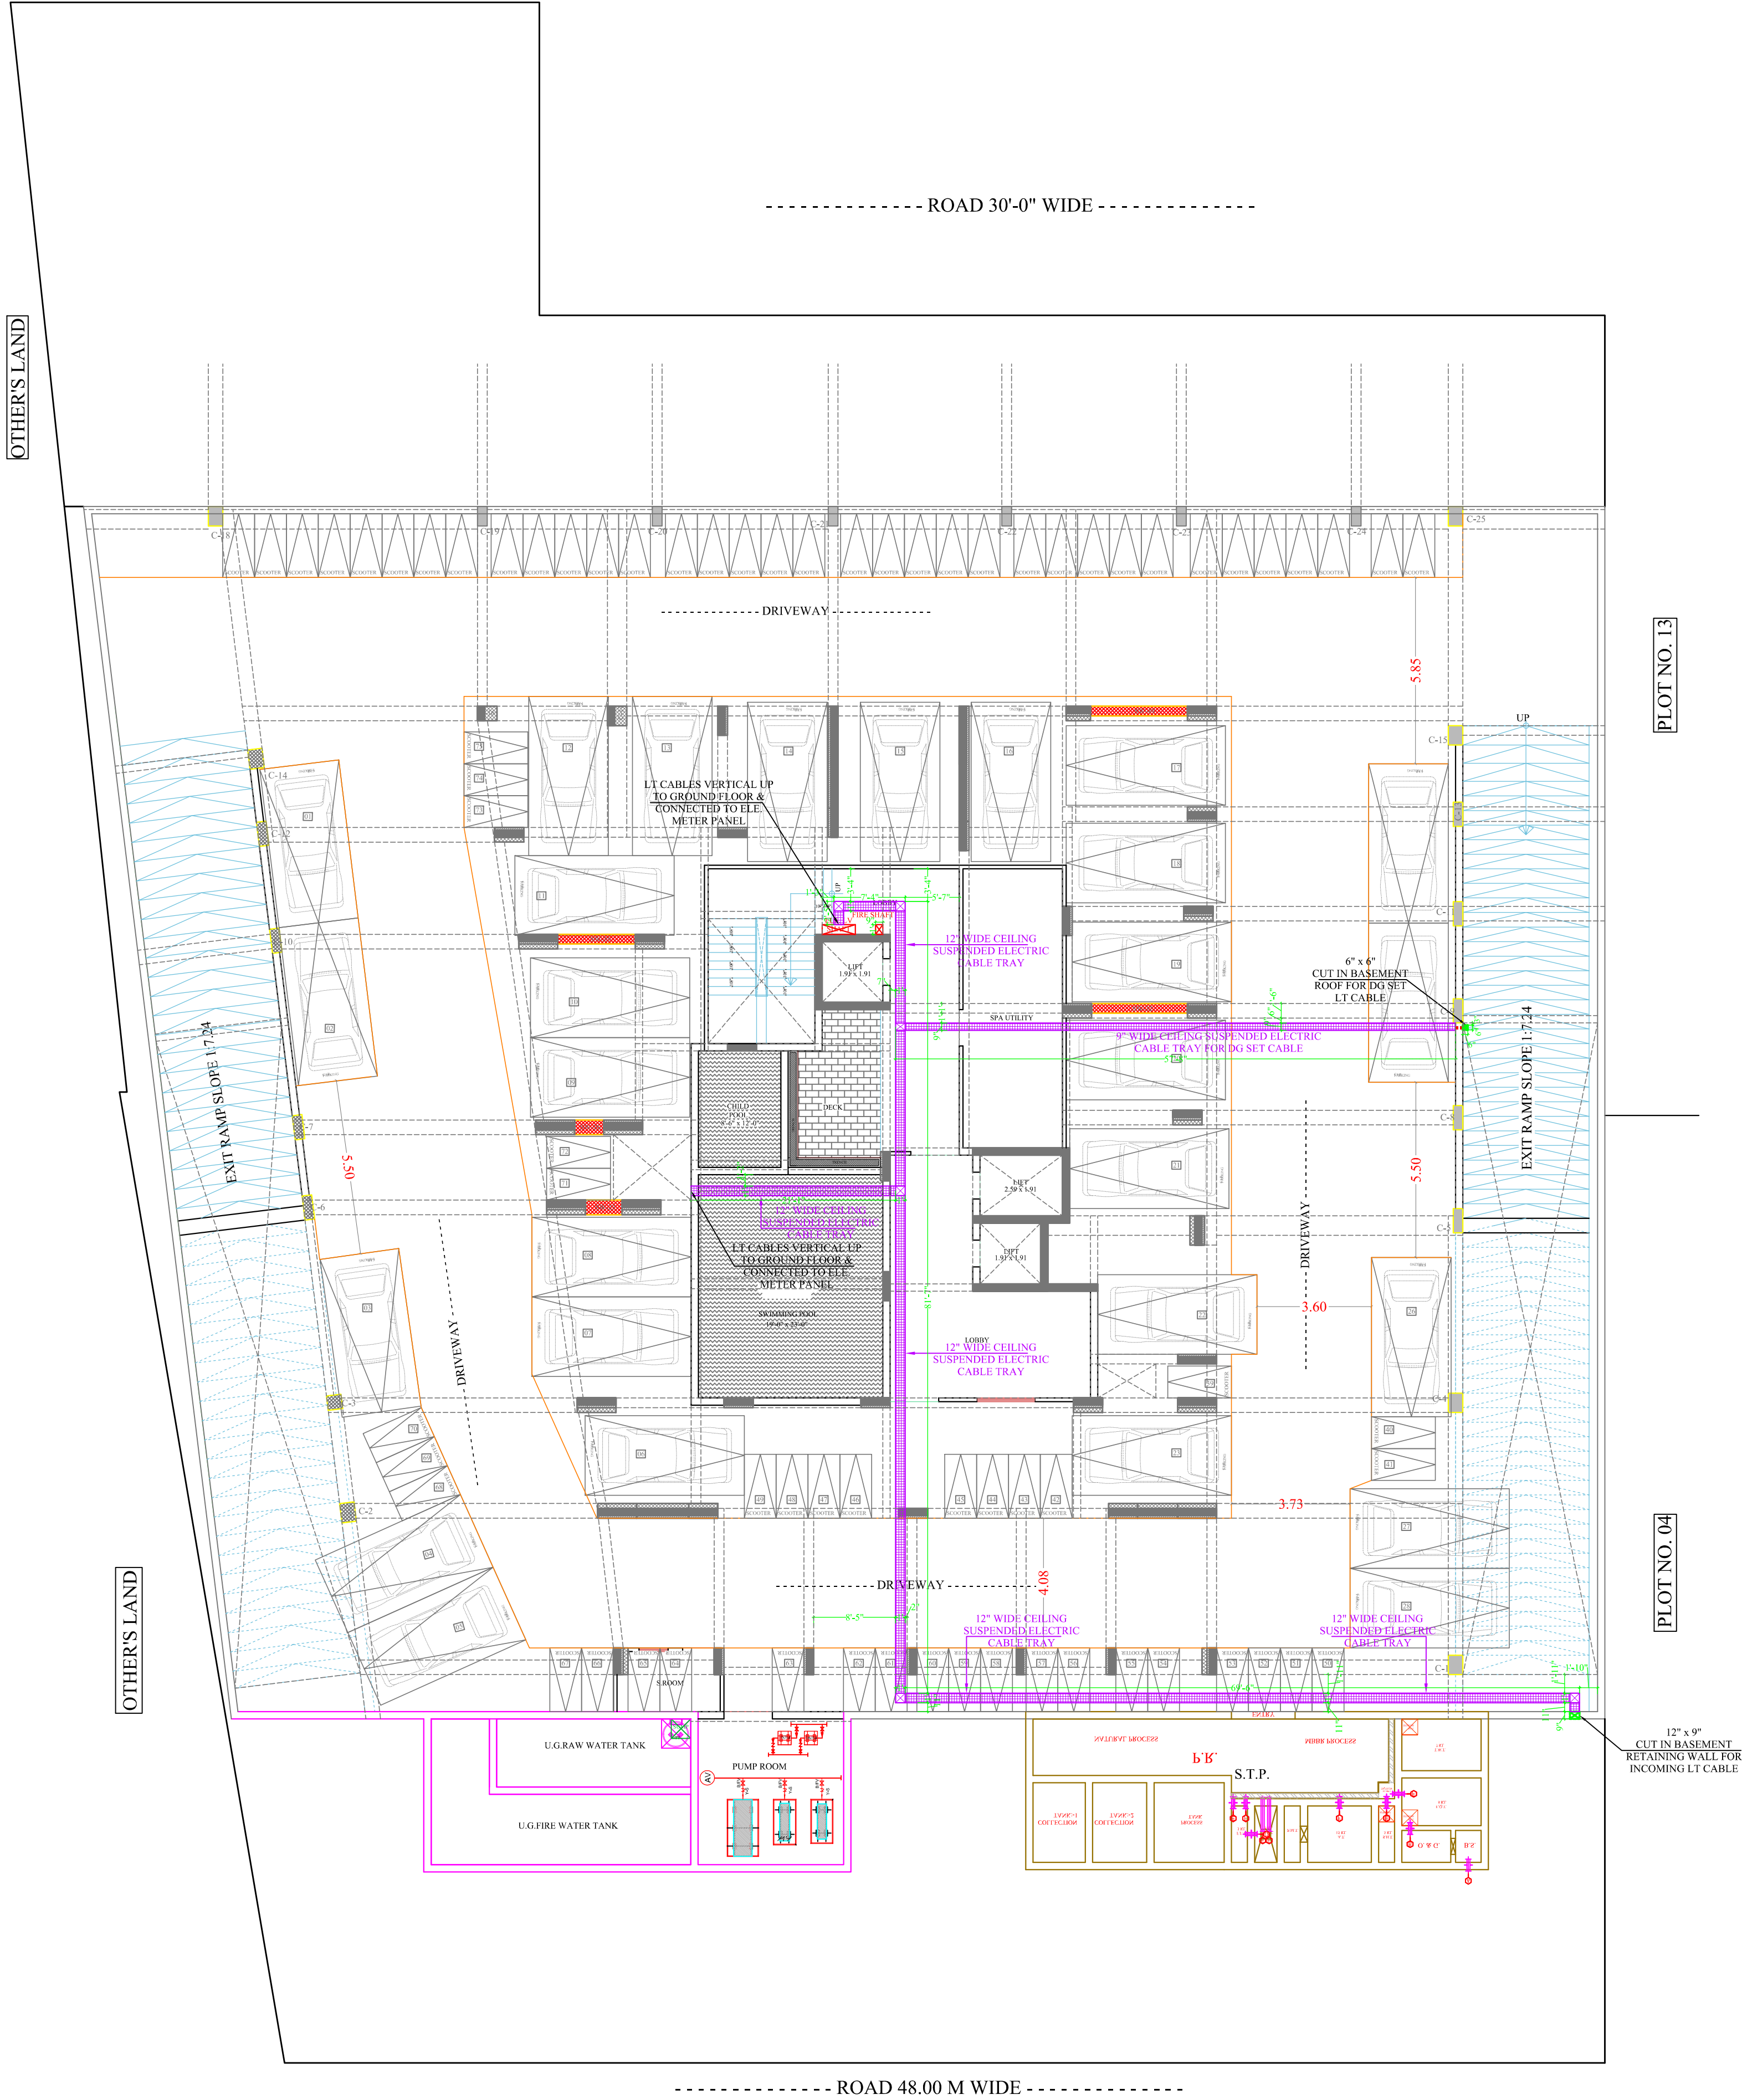

----- ROAD 48.00 M WIDE -----

Vipul
VIPUL AGARWAL
M.E.P. CONSULTANT
B.E. ELECTRICAL

SERVICE CONSULTANT


ASHI ASSOCIATES
F 9 / 440 , Keshav Marg Chitrakut Scheme, Jaipur
PH: 91-0-93146-10438 , 0141-2440946, Mail: vipul8599@yahoo.com


ARCHITECT :-
SPACE GRID
C-49, VIDYA APARTMENT, PARAS MARG,
BAPU NAGAR, NEAR JANTA STORE CIRCLE,
JAIPUR-302015
PH-09314918766, 0141-4005506 (O)
Email:-info.spacegrid@gmail.com

PROMOTER:- UTTAM GLOBAL INFRA
Plot No. 440 , Officer's Campus , Sirsi Road , Jaipur
PROJECT :- UTTAM HEIGHTS
PROJECT ADDRESS :-
Residential Building At Plot No. 1, 2, 3, 14, 15 & 16 Engineer's
Colony, yojna , Panchyawala Sirsi Road, Jaipur- 302034 Rajasthan

DRAWING:
BASEMENT FLOOR
CEILING SUSPENDED CABLE TRAY PLAN

DRN. By: VIJESH
APPD. By: VIPUL AGARWAL
DEALT. By: SANJAY
DATE:- 21-05-2024

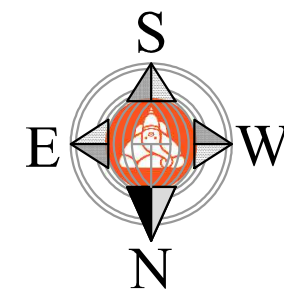

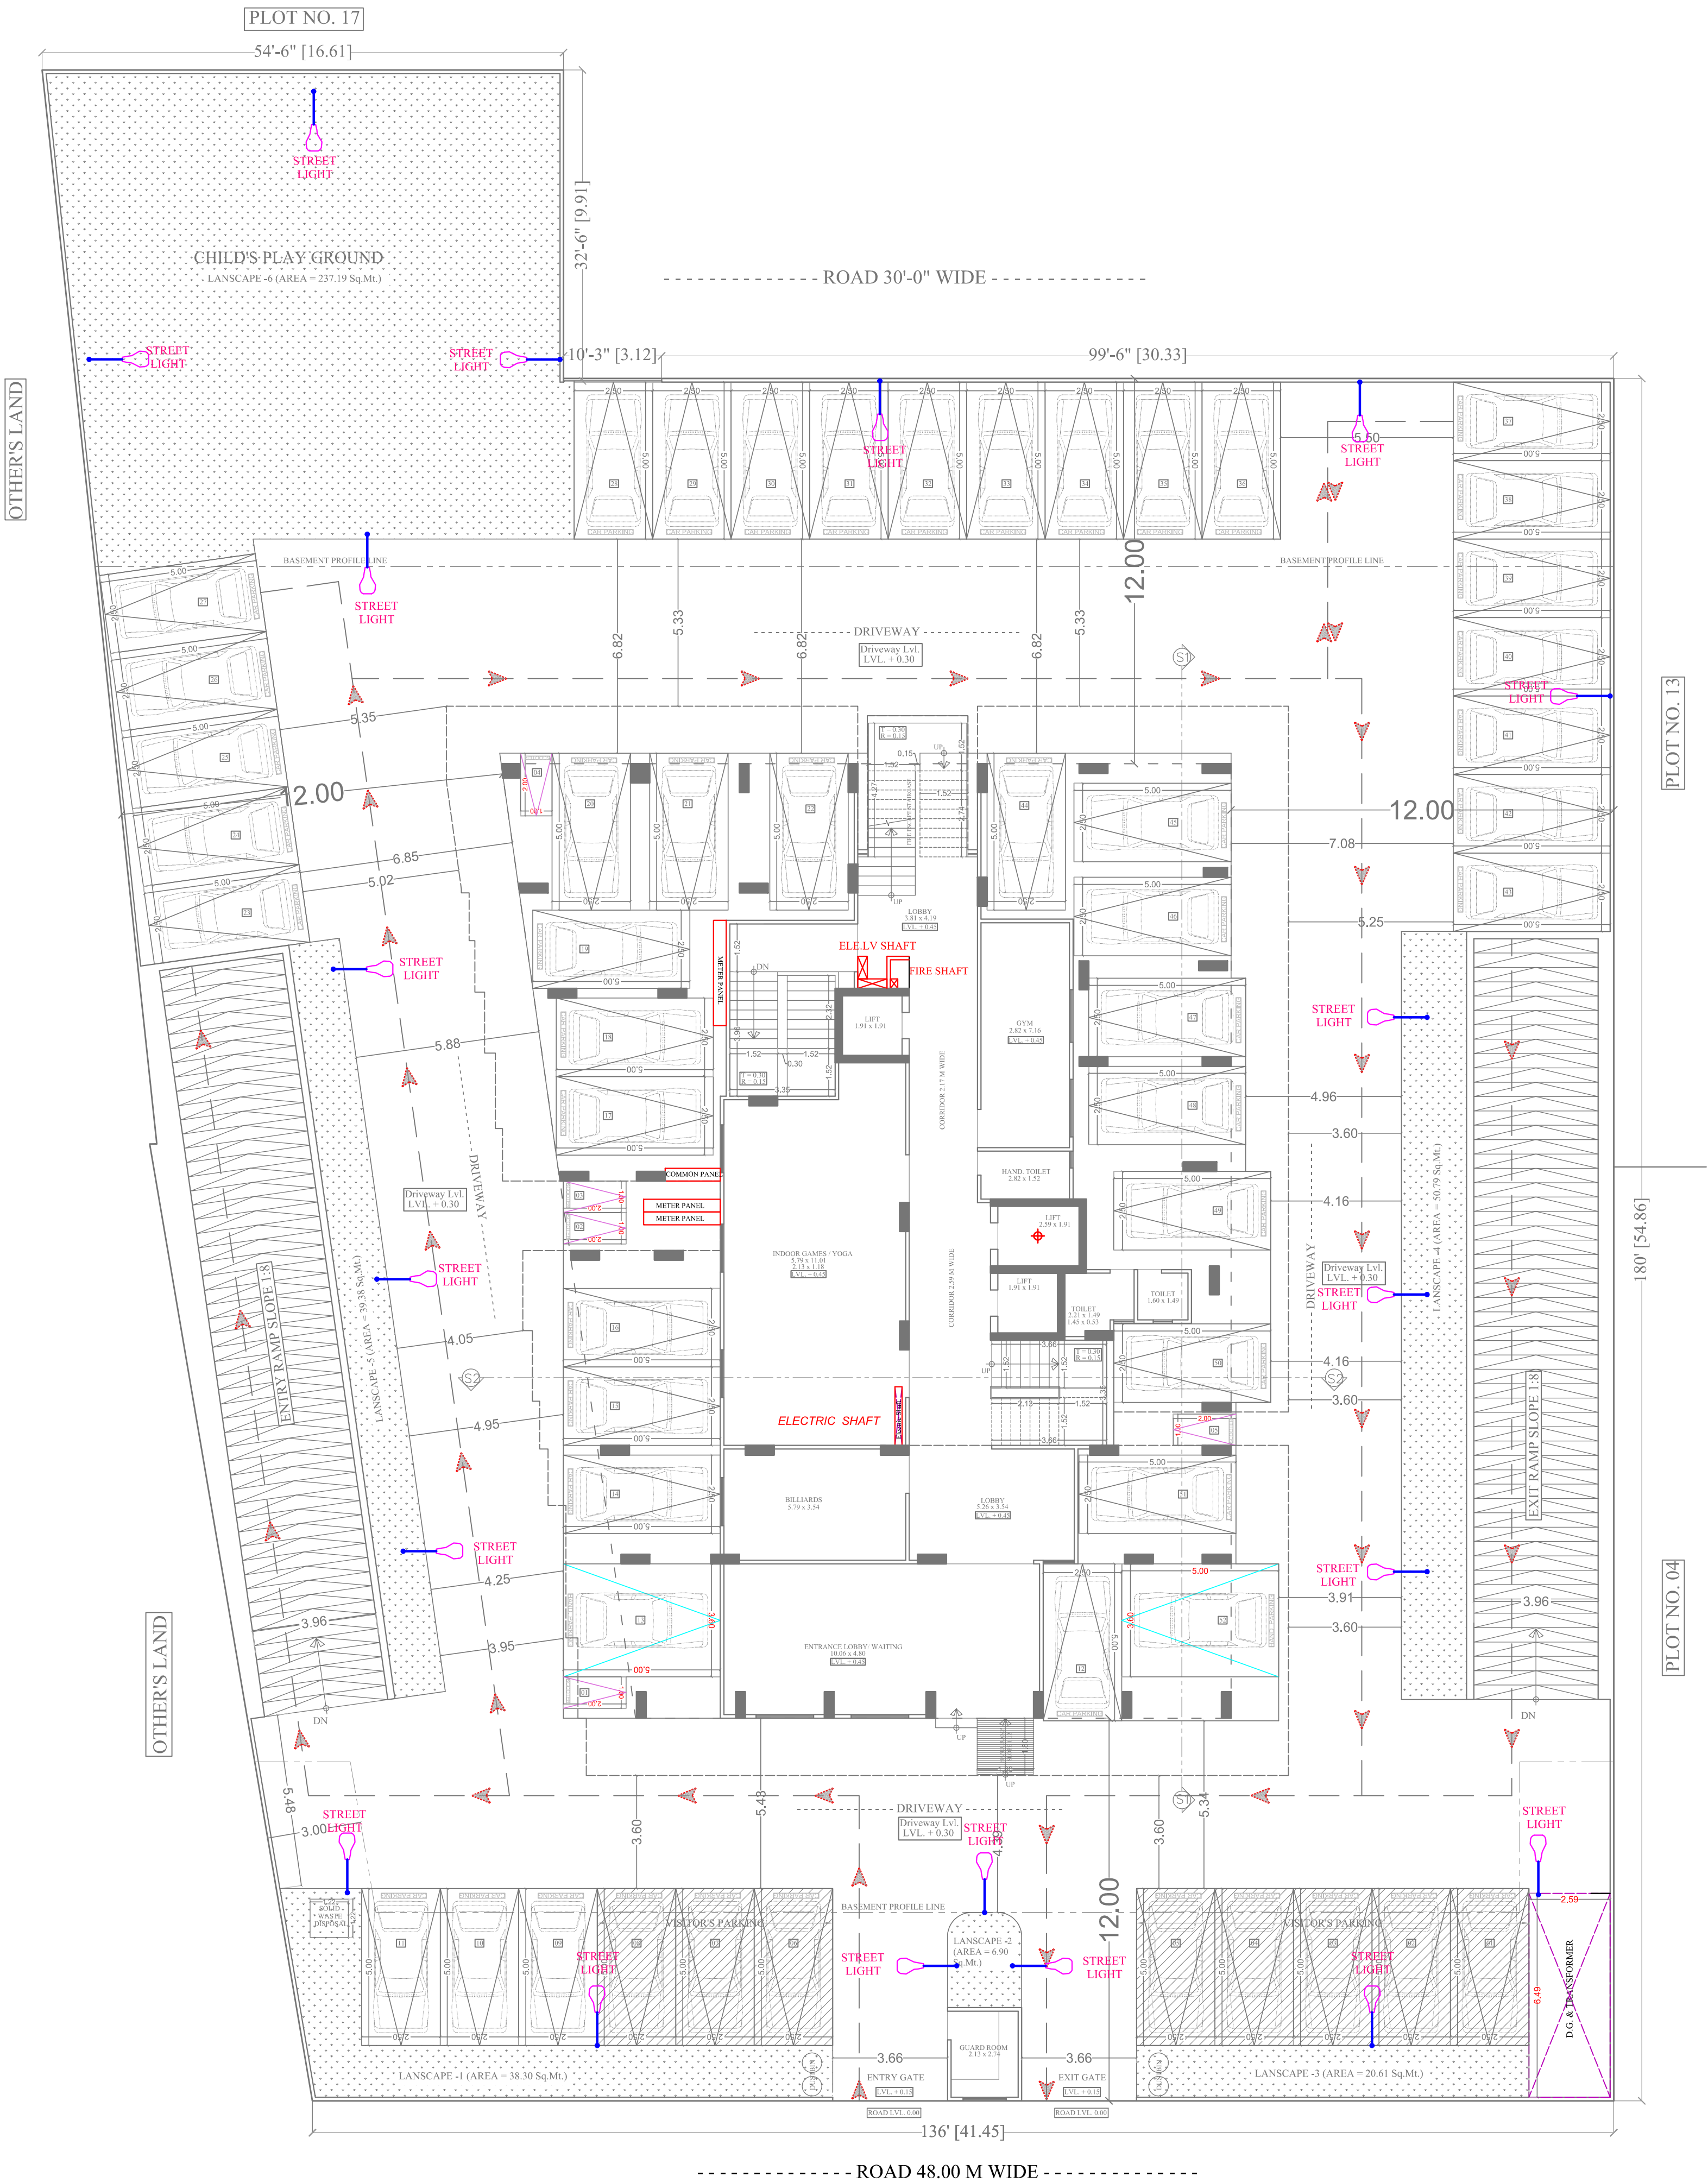

LEGENDS:		
I D	Symbol	Description
PL		STREET LIGHT

SERVICE CONSULTANT

ASHI ASSOCIATES
F 9 / 440 ; Keshav Marg Chitrakut Scheme,Jaipur
PH:91-0-93146-10438 ,0141-2440946, Mail:vipul8599@yahoo.com

ARCHITECT :-
SPACE GRID
C-49, VIDYA APARTMENT,PARAS MARG,
BAPU NAGAR,NEAR JANTA STORE
CIRCLE, JAIPUR-302015
PH-09314918766,0141-4005506 (O)
Email:-info.spacegrid@gmail.com

PROMOTER:- UTTAM GLOBAL INFRA
Plot No. 440 , Officer's Campus , Sirsi Road , Jaipur

PROJECT :- UTTAM HEIGHTS

PROJECT ADDRESS :-
Residential Building At Plot No. 1, 2, 3, 14, 15 & 16 Engineer's
Colony,yojna , Panchyawala Sirsi Road, Jaipur- 302034 Rajasthan

DRAWING:
EXTERNAL EXTERNAL STREET LIGHTING PLAN




DRN. By:
VIJESH

DEALT. By:
SANJAY

APPD. By:
VIPUL AGARWAL

DATE:-
21-05-2024



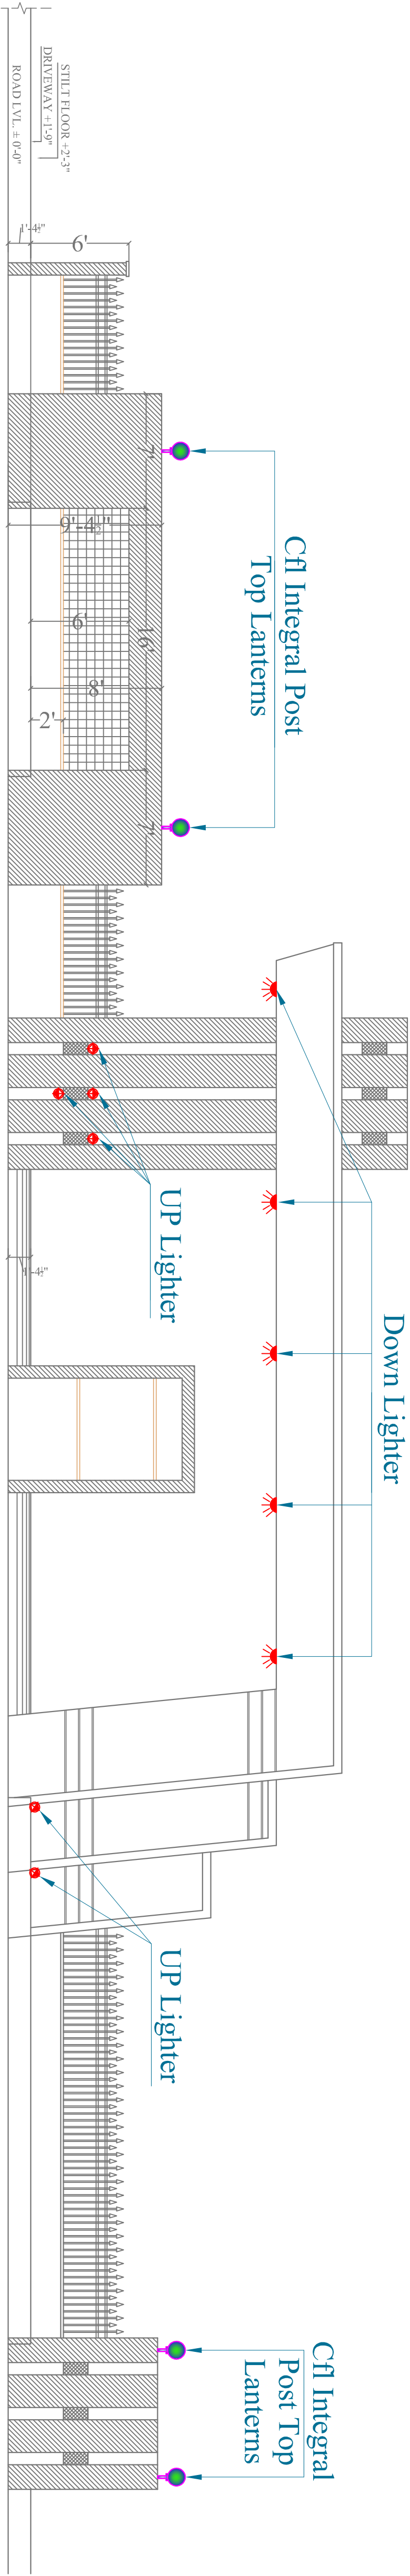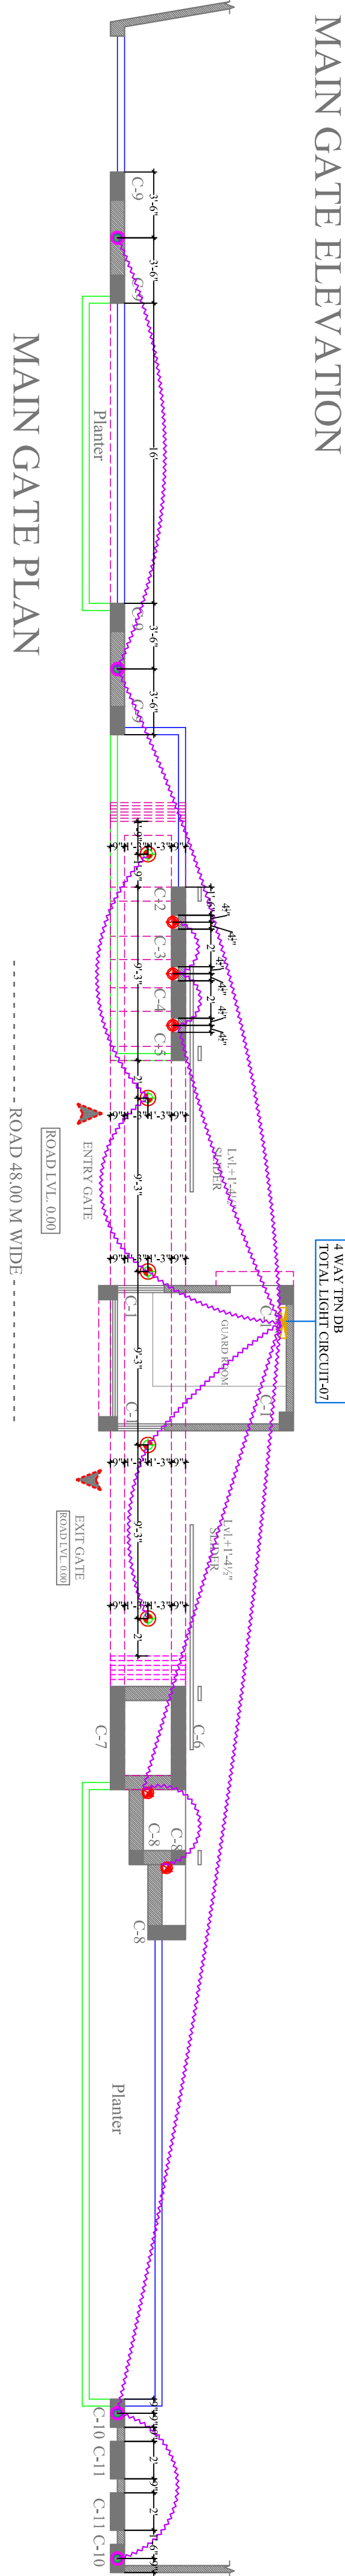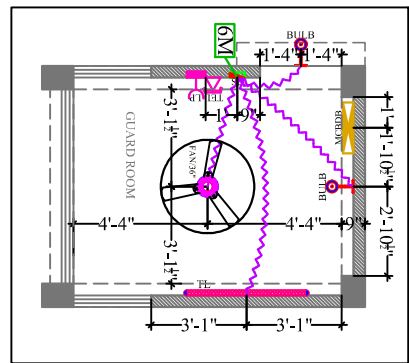

Vipul
VIPUL AGARWAL
M.E.P CONSULTANT
B.E. ELECTRICAL

PROMOTER:- UTTAM GLOBAL INFRA
Plot No. 440 , Officer's Campus , Sirsi Road , Jaipur

PROJECT :- UTTAM HEIGHTS

PROJECT ADDRESS :-
Residential Building At Plot No. 1, 2, 3, 14, 15 & 16 Engineer's Colony,yojna , Panchyawala Sirsi Road, Jaipur- 302034 Rajasthan


DRAWING:
GUARD ROOM, MAIN GATE &
FRONT BOUNDARY WALL
LIGHTING CONTROL WIRING
PLAN

DRN. By: VIJESH

DEALT. By: SANJAY

APPD. By: VIPUL AGARWAL

DATE:- 21-05-2024

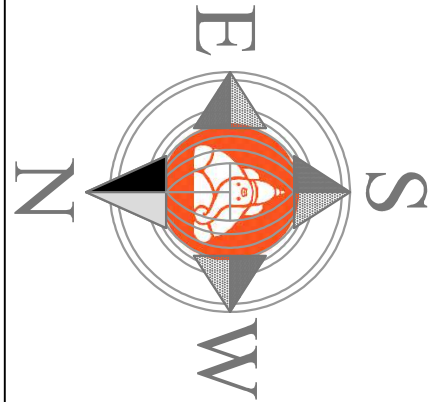

LEGENDS:

Mounting Height	No.	I.D	Symbol	Description
IN CONDUIT				Control Wiring For Light Point 1.5 sqmm Red [Phase]Black [Neutral] 1.5 sqmm Green [Earth]
IN CONDUIT				Light Circuit 2.5 sqmm Red [Phase]Black [Neutral], 1.5 sqmm Green [Earth]
CEILING	01	FAN 36"		CEILING FAN 36"
CEILING	05	DL		LED 67 DOWN LIGHTER 20W (SUFACE MOUNTED) MAKE:- SYSKA LED CAT NO.:- SDL-15W GLD 6.5K/4K
+90"	02	BULB		LED BULB 20W MAKE:- SYSKA LED CAT NO.:- SSR-C20W 2.7K/3K
+90"	01	TLW		LED WALL TUBE LIGHT MAKE:- SYSKA LED CAT NO.:- SSR-T5-20W
	04			CFL INTEGRAL POST TOP LANTERNS,CAT NO.110202 LUMINAIRE TYPE-BNOB 218 O LAMP TYPE-D TYPE CFL 2X18W
	06	UL		UP LIGHTER
+42"	01	SB		SWITCH BOARD
+36"	01	TEL		TELEPHONE POINT (1 MODULE BOX)
+36"	01	LP		6A PLUG POINT FOR TELEPHONE POINT (3 MODULE BOX)
+60"	01	MGB DB		MGB DISTRIBUTION BOARD
				MODULAR BOX NO.

SERVICE CONSULTANT

ASHI ASSOCIATES
F 9 / 440 , Keshav Mang Chitrakut Scheme,Jaipur
PH:91-0-93146-10438 ,0141-2440946, Mail:-vipul8599@yahoo.com

ARCHITECT :-

SPACE GRID
C-49, VIDYA APARTMENT,PARAS MARG,
BAPU NAGAR,NEAR JANTA STORE CIRCLE,
JAPPUR-302015
PH-09314918766,0141-4005506 (O)
Email:-info.spacegrid@gmail.com

OTHER'S LAND

OTHER'S LAND

----- ROAD 30'-0" WIDE -----

PLOT NO. 13

PLOT NO. 04

Vipul
VIPUL AGARWAL
M.E.P. CONSULTANT
B.E. ELECTRICAL

LEGENDS:

Mounting Height	No.	1 D	Symbol	Description
IN RCC SLAB		CONDUIT		Rigid PVC 25mm dia. Conduit / 7.5 sqmm Wire For Light Points
IN RCC SLAB		CONDUIT		Rigid PVC 25mm dia. Conduit / 2.5 sqmm Wire For Light Circuits
IN RCC SLAB		CONDUIT		Rigid PVC 25mm dia. Conduit / 4.00 sqmm Wire For Power Circuits
IN RCC SLAB		CONDUIT		Submain Wire to DB From Main Panel on Ground Floor in Inos. 32mm dia Conduits
+90°	00	TL/W		LED WALL TUBE LIGHT MAKE:- SYSKA LED CAT NO:- SSK-T5-20W
CEILING	52			LED CEILING TUBE LIGHT MAKE:- SYSKA LED CAT NO:- SSK-T5-20W
CEILING	45	DL		LED 6" DOWN LIGHTER 20W (SURFACE MOUNTED) MAKE:- SYSKA LED CAT NO:- SDL-15W GLD 6.5K/4K
+42°	06	SB		SWITCH BOARD
+60°	02	MCB DB		MCB DISTRIBUTION BOARD

DWG.

BASEMENT FLOOR ELECTRIC CONDUIT PLAN

PROMOTER:-

UTTAM GLOBAL INFRA
Plot No. 440 , Officer's Campus , Sirsi Road , Jaipur

PROJECT NAME :-

UTTAM HEIGHTS


PROJECT ADDRESS:-

Residential Building At Plot No. 1, 2, 3, 14, 15 & 16 Engineer's Colony,yojna , Panchyawala Sirsi Road, Jaipur- 302034 Rajasthan

SERVICES CONSULTANT:
VIPUL CONSULTING,
F 9 / 440 , Keshav Marg Chitrakut Scheme,Jaipur
PH:91-0-93146-10438 ,0141-2440946 Mail:vipul8599@yahoo.com

ARCHITECT :-

SPACE GRID
C-49,VIDYA APARTMENT,PARAS
MARG,
BAPU NAGAR,NEAR JANTA STORE
CIRCLE, JAIPUR-302015
PH-09314918766,0141-4005506 (O)
Email:-info.spacegrid@gmail.com

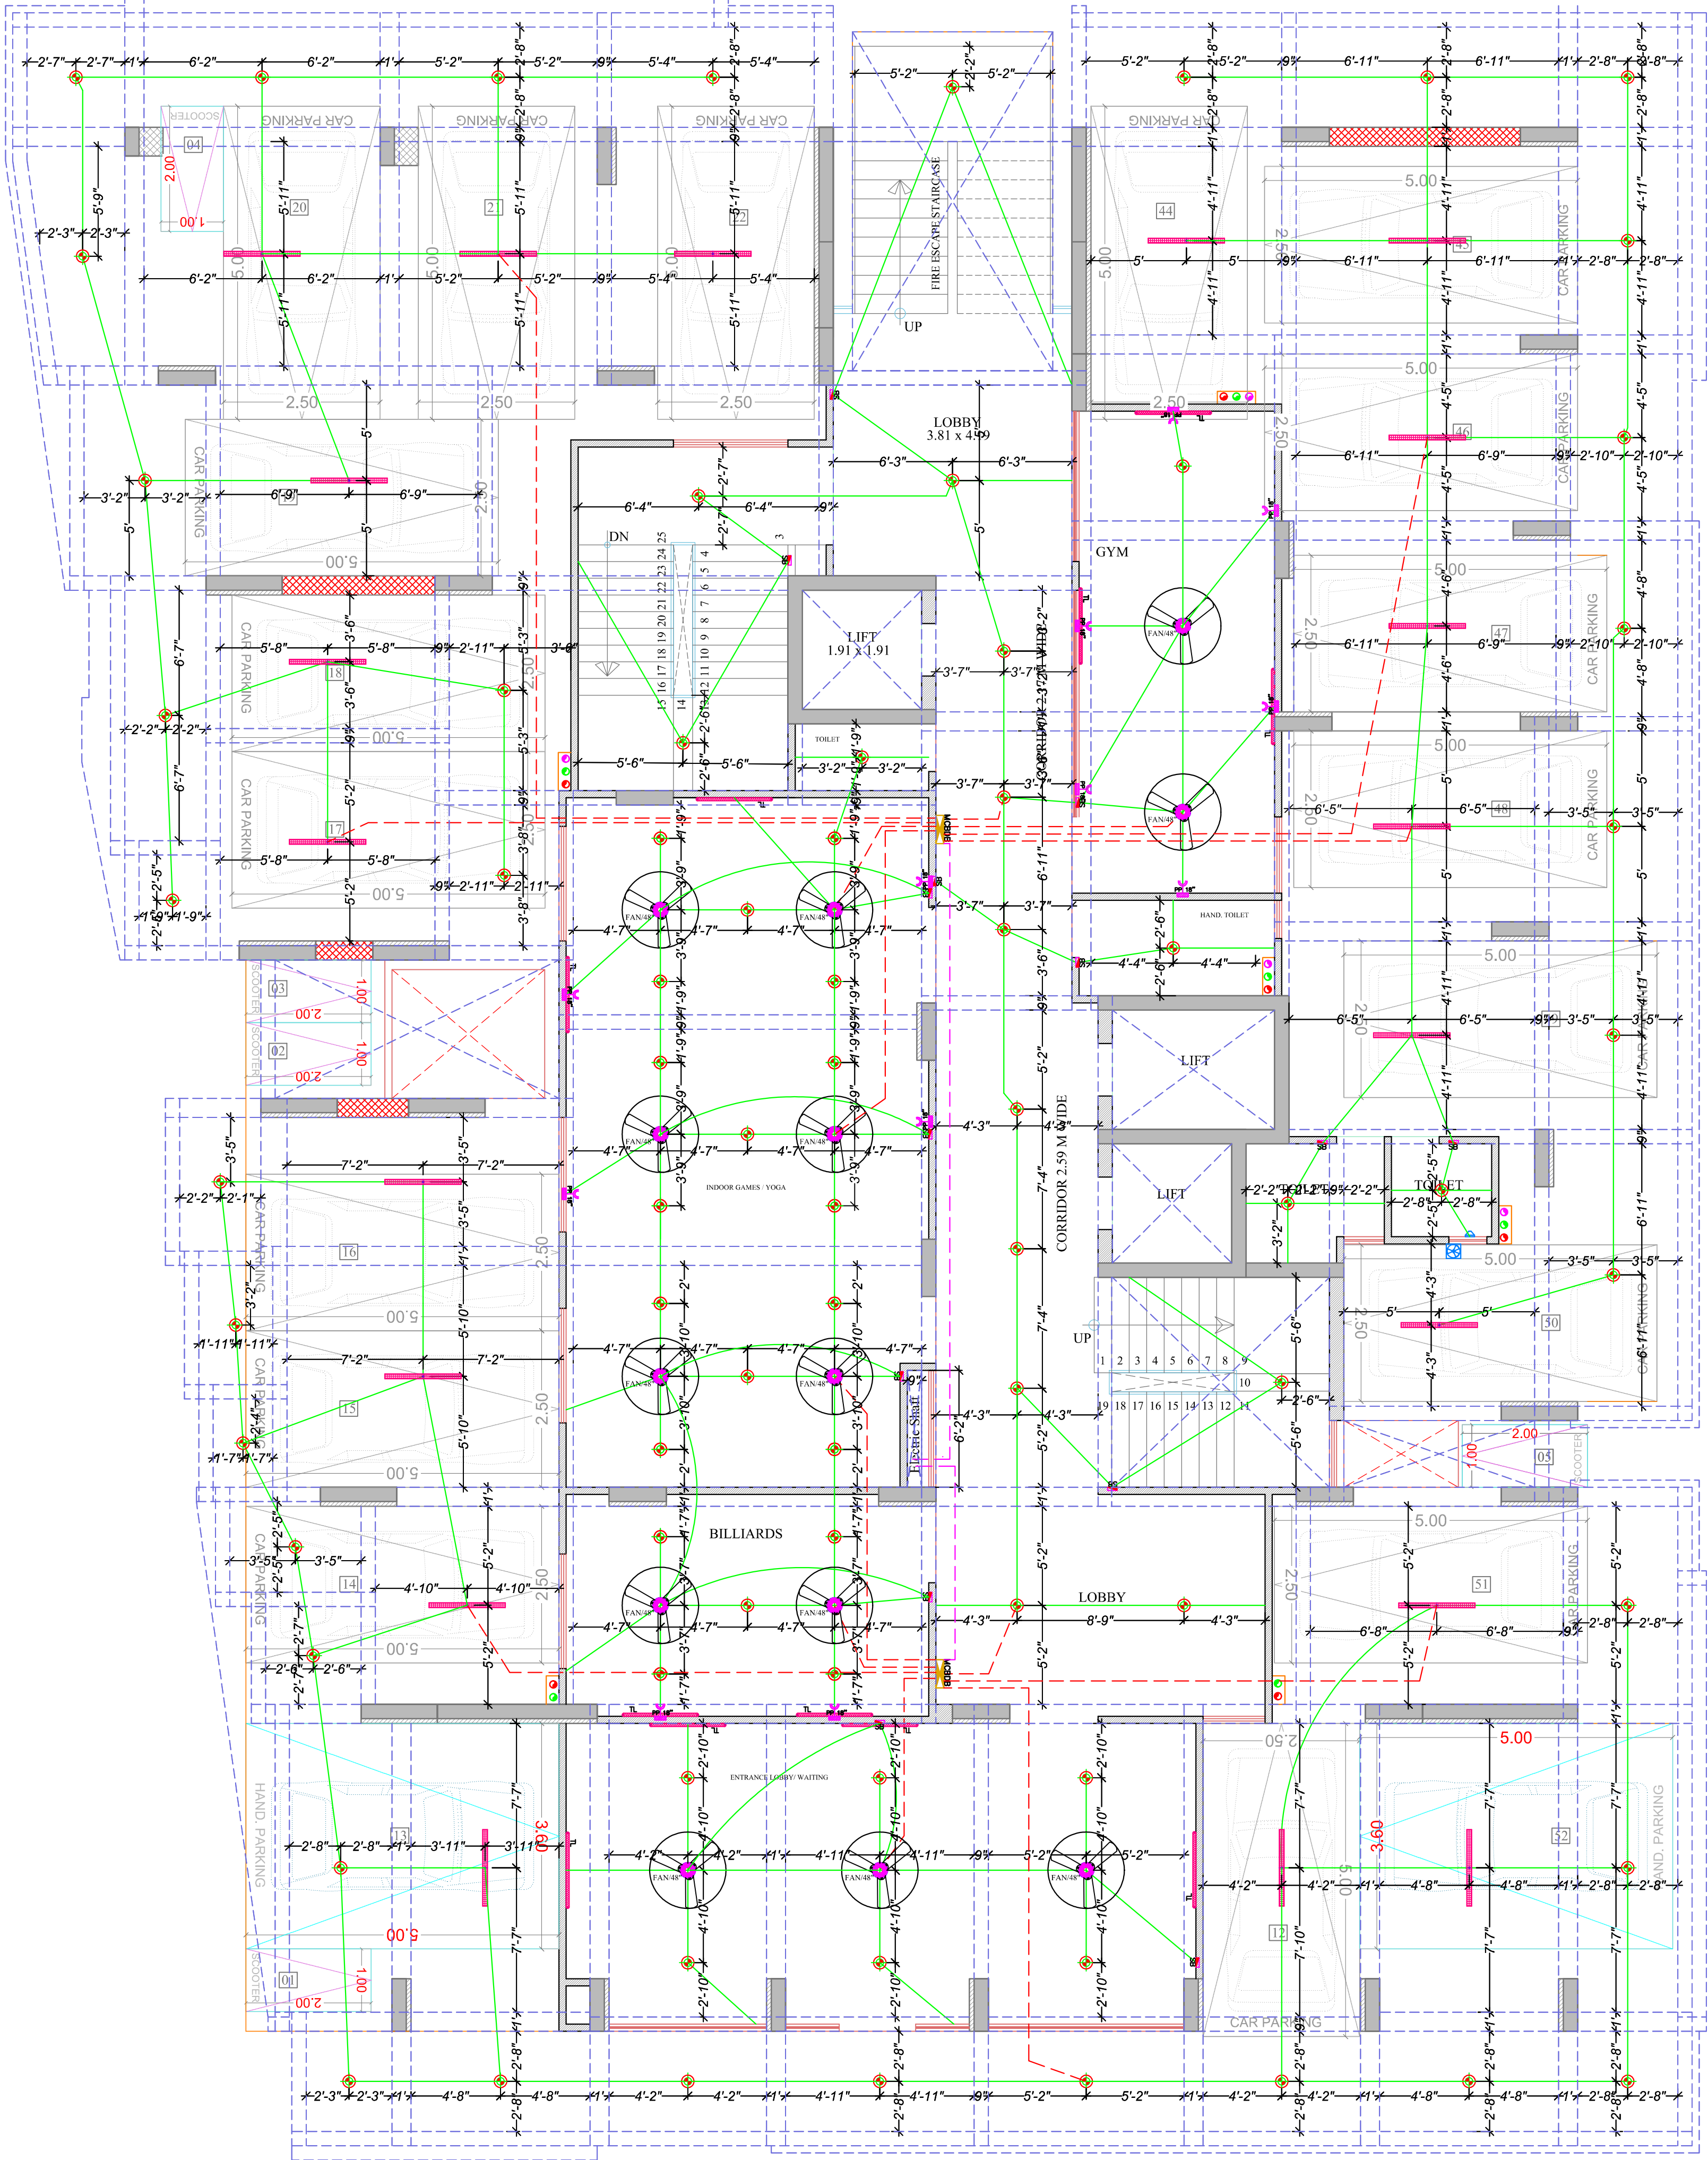

Vipul
VIPUL AGARWAL
M.E.P. CONSULTANT
B.E. ELECTRICAL

LEGENDS:

Mounting Height	No.	1D	Symbol	Description
IN RCC SLAB	CONDUIT			Rigid PVC 25mm dia. Conduit / 1/5 sqmm Wire For Light Points
IN RCC SLAB	CONDUIT			Rigid PVC 25mm dia. Conduit / 2/5 sqmm Wire For Light Circuits
IN RCC SLAB	CONDUIT			Rigid PVC 25mm dia. Conduit / 4.00 sqmm Wire For Power Circuits
IN RCC SLAB	CONDUIT			Submain Wire to DB From Main Panel on Ground Floor in Trac. 32mm dia Conduits
+80"	16	TLW		LED WALL TUBE LIGHT MAKE- SYSKA LED CAT NO. - SSK-TS-20W
CEILING	20			LED CEILING TUBE LIGHT MAKE- SYSKA LED CAT NO. - SSK-TS-20W
CEILING	83	DL		LED 6" DOWN LIGHTER 20W (SURFACE MOUNTED) MAKE- SYSKA LED CAT NO. - SSK-TSW GLD 6.5K/4K
+42"	14	SB		SWITCH BOARD
+18"	14	PP		POWER POINT
CEILING	13	FAN48"		CEILING FAN 48"
VENTILATOR HT.	01	CR		CEILING ROSE
VENTILATOR HT.	01	EXF		9" DIA FRESH AIR FAN
+60"	02	MCB DB		MCB DISTRIBUTION BOARD

DWG. BASEMENT FLOOR CCTV CONDUIT AND SPRINKLER SLEEVE PLAN


PROMOTER:-
UTTAM GLOBAL INFRA
Plot No. 440 , Officer's Campus , Sirsi Road , Jaipur

PROJECT NAME :-
UTTAM HEIGHTS

PROJECT ADDRESS:-
Residential Building At Plot No. 1, 2, 3, 14, 15 & 16 Engineer's Colony,yojna , Panchyawala Sirsi Road, Jaipur- 302034 Rajasthan

SERVICES CONSULTANT:
VIPUL CONSULTING,
F 9 / 440 , Keshav Marg Chitrakut Scheme,Jaipur
PH:91-0-93146-10438 ,0141-2440946 Mail:vipul8599@yahoo.com

ARCHITECT:-
SPACE GRID
C-49,VIDYA APARTMENT,PARAS MARG,
BAPU NAGAR,NEAR JANTA STORE CIRCLE, JAIPUR-302015
PH-09314918766,0141-4005506 (O)
Email:-info.spacegrid@gmail.com

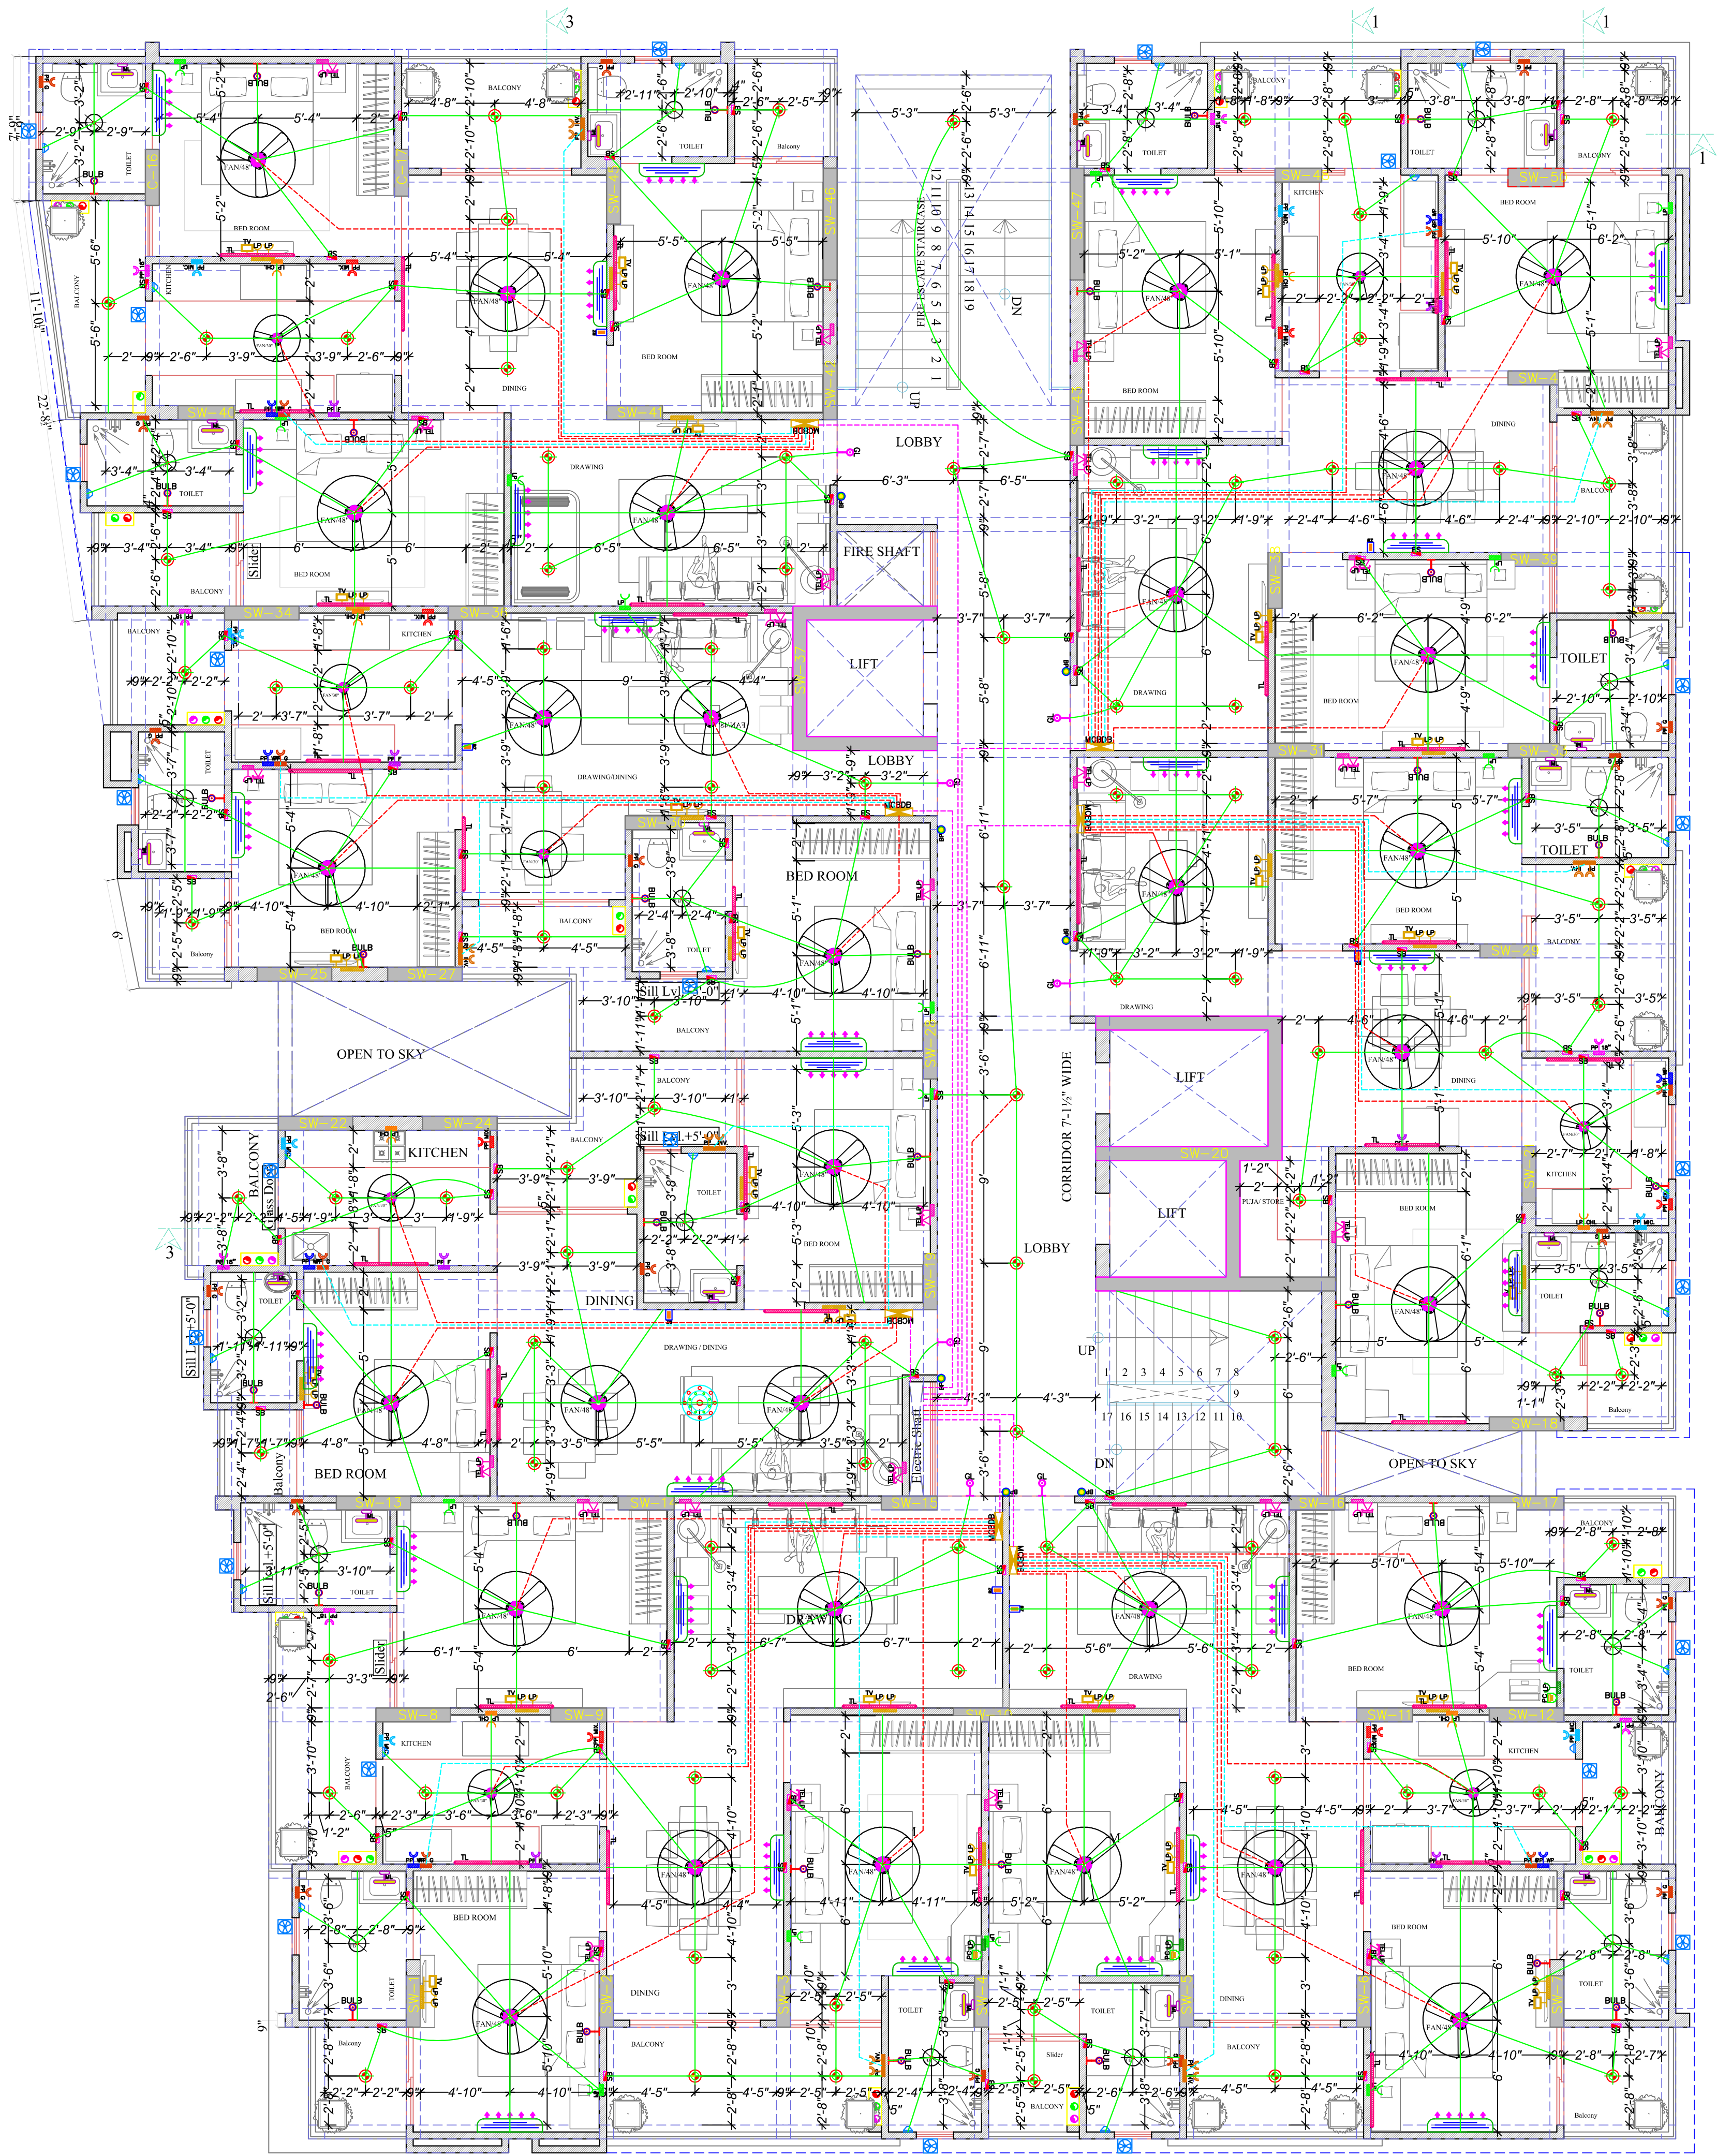

Vipul
VIPUL AGARWAL
M.E.P. CONSULTANT
B.E. ELECTRICAL

LEGENDS:

Mounting Height	No.	1 D	Symbol	Description
IN RCC SLAB			CONDUIT	Rigid PVC 25mm dia. Conduit / 1.5 sqmm Wire For Light Points
IN RCC SLAB			CONDUIT	Rigid PVC 25mm dia. Conduit / 2.5 sqmm Wire For Light Circuits
IN RCC SLAB			CONDUIT	Rigid PVC 25mm dia. Conduit / 4.00 sqmm Wire For Power Circuits
IN RCC SLAB			CONDUIT	Submain Wire to DB From Main Panel on Ground Floor in Trunk. 32mm dia Conduits
CEILING	32	FAN48"		CEILING FAN 48"
CEILING	08	FAN30"		CEILING FAN 30"
CEILING	18	FB		FAN BOX
CEILING	01	CH1		CHANDELIER
+90"	41	TLW		Led Wall Tube Light Make:- Syoka Led Cat no. - SPL-12x2
+90"	37	BULB		Led Bulb 20W Make:- Syoka Led Cat no. - SPL-20W 5 TK/3K
+90"	07	GL		WALL BRACKETS AS DESIGN FOR GANESH LIGHT
+78"	18	ML		12x2 Led Mirror Light Make:- Syoka Led Cat no. - SPL-12x2
CEILING	96	DL		Led 6" Down Lighter 20W (Surface Mount) Make:- Syoka Led Cat no. - SPL-15W GLD 6.5K/4K
VENTILATOR HT.	25	CR		CEILING ROSE
VENTILATOR HT.	25	EXF		9" DIA FRESH AIR FAN
+42"	89	SB		SWITCH BOARD
+24"	25	TEL		TELEPHONE POINT
+24"	25	LP TEL		6 A PLUG POINT FOR TELEPHONE
+48"	25	TV		TV COAXIAL POINT
+48"	50	LP TV		6 A PLUG POINT FOR TV
+24"	16	LP		6 A PLUG POINT FOR SIDE TABLE
+72"	07	LP-CH		6 A PLUG POINT FOR CHIMNEY
+90"	30	SAC		SPLIT AC INDOOR UNIT
+42"	07	PP-MIX		16 A POWER POINT FOR MIXER
+42"	07	PP-MIC		16 A POWER POINT FOR MICROWAVE
+78"	25	PP-G		16 A POWER POINT FOR GEYSER
+54"	07	PP-F		16 A POWER POINT FOR FRIDGE
+78"	07	PP-WP		16 A POWER POINT FOR WATER PURIFIER
+48"	07	PP-WM		16 A POWER POINT FOR WASHING MACHINE
+12"	14	PP-INV.		16 A POWER POINT FOR INVERTER
+36"	03	PC-SET		6 A PLUG POINT & 1 NO. DATA POINT FOR COMPUTER
+18"	00	PP		16 A POWER POINT
+60"	07	BP		6 A BELL PUSH
+90"	07	BZ		BUZZER FOR CALL BELL
+60"	07	MCB DB		MCB DISTRIBUTION BOARD

DWG.
TYPICAL FLOOR(ground , 1st to 6th,8th to 11th floor)
ELECTRIC CONDUIT PLAN

PROMOTER:-
UTTAM GLOBAL INFRA
Plot No. 440 , Officer's Campus , Sirsi Road , Jaipur

PROJECT NAME :-
UTTAM HEIGHTS

PROJECT ADDRESS:-
Residential Building At Plot No. 1, 2, 3, 14, 15 & 16 Engineer's Colony,yojna , Panchyawala Sirsi Road, Jaipur- 302034 Rajasthan

SERVICES CONSULTANT:
VIPUL CONSULTING,
F 9 / 440 , Keshav Marg Chitrakot Scheme,Jaipur
PH-91-0-93146-10438 ,0141-2440946 Mail:vipul8599@yahoo.com

ARCHITECT :-
SPACE GRID
C-49, VIDYA APARTMENT, PARAS MARG,
BAPU NAGAR, NEAR JANTA STORE CIRCLE, JAIPUR-302015
PH-09314918766, 0141-4005506 (O)
Email:-info.spacegrid@gmail.com

LEGENDS:

Mounting Height	No.	ID	Symbol	Description
IN RCC SLAB	CONDUIT			Rigid PVC 25mm dia. Conduit / 1.5 sqmm Wire For Light Points
IN RCC SLAB	CONDUIT			Rigid PVC 25mm dia. Conduit / 2.5 sqmm Wire For Light Circuits
IN RCC SLAB	CONDUIT			Rigid PVC 25mm dia. Conduit / 4.00 sqmm Wire For Power Circuits
IN RCC SLAB	CONDUIT			Submain Wire to DB From Main Panel on Ground Floor in 1nos. 32mm dia Conduits
CEILING	38	FAN48"		CEILING FAN 48"
CEILING	07	FAN30"		CEILING FAN 30"
CEILING	16	FB		FAN BOX
CEILING	01	CH1		CHANDELIER
+90"	38	TLW		Led Wall Tube Light Make:- Syska Led Cat.no:- SSK-15-20W
+90"	32	BULB		Led Bulb 20W Make:- Syska Led Cat.no:- SSK-20W 5.7K/3K
+90"	06	GL		WALL BRACKETS AS DESIGN FOR GANESH LIGHT
+78"	17	ML		12x2 Led Mirror Light Make:- Syska Led Cat.no:- FPS-12x2
CEILING	116	DL		Led 6" Down Lighter 20W (Surface Mounted) Make:- Syska Led Cat.no:- SSK-15W GLD 6.5K/4K
VENTILATOR HT.	23	CR		CEILING ROSE
VENTILATOR HT.	23	EXF		9" DIA FRESH AIR FAN
+42"	85	SB		SWITCH BOARD
+24"	22	TEL		TELEPHONE POINT
+24"	22	LP TEL		6 A PLUG POINT FOR TELEPHONE
+48"	22	TV		TV COAXIAL POINT
+48"	22	LP TV		6 A PLUG POINT FOR TV
+24"	14	LP		6 A PLUG POINT FOR SIDE TABLE
+72"	01	LP-CH		6 A PLUG POINT FOR CHIMNEY
+90"	27	SAC		SPLIT AC INDOOR UNIT
+42"	06	PP-MX		16 A POWER POINT FOR MIXER
+42"	06	PP-MC		16 A POWER POINT FOR MICROWAVE
+78"	22	PP-G		16 A POWER POINT FOR GEYSER
+54"	06	PP-F		16 A POWER POINT FOR FRIDGE
+78"	06	PP-WP		16 A POWER POINT FOR WATER PURIFIER
+48"	07	PP-WM		16 A POWER POINT FOR WASHING MACHINE
+12"	06	PP-INV		16 A POWER POINT FOR INVERTOR
+36"	03	PC-SET		6 A PLUG POINT & 1 NO. DATA POINT FOR COMPUTER
+18"	00	PP		16 A POWER POINT
+60"	06	BP		6 A BELL PUSH
+90"	06	BZ		BUZZER FOR CALL BELL
+60"	06	MCB DB		MCB DISTRIBUTION BOARD

DWG. 7TH & 12TH FLOOR
ELECTRIC CONDUIT PLAN


PROMOTER:-
UTTAM GLOBAL INFRA
Plot No. 440 , Officer's Campus , Sirsi Road , Jaipur

PROJECT NAME :-
UTTAM HEIGHTS

PROJECT ADDRESS:-
Residential Building At Plot No. 1, 2, 3, 14, 15 & 16 Engineer's Colony,yojna , Panchyawala Sirsi Road, Jaipur-302034 Rajasthan

SERVICES CONSULTANT:
VIPUL CONSULTING,
F 9 / 440 , Keshav Marg Chitrakut Scheme,Jaipur
PH-91-9-93146-10438 ,0141-2440946 Mail:vipul8599@yahoo.com

ARCHITECT:-
SPACE GRID
C-49,VIDYA APARTMENT,PARAS MARG,
BAPU NAGAR,NEAR JANTA STORE CIRCLE, JAIPUR-302015
PH-09314918766,0141-4005506 (O)
Email:-info.spacegrid@gmail.com

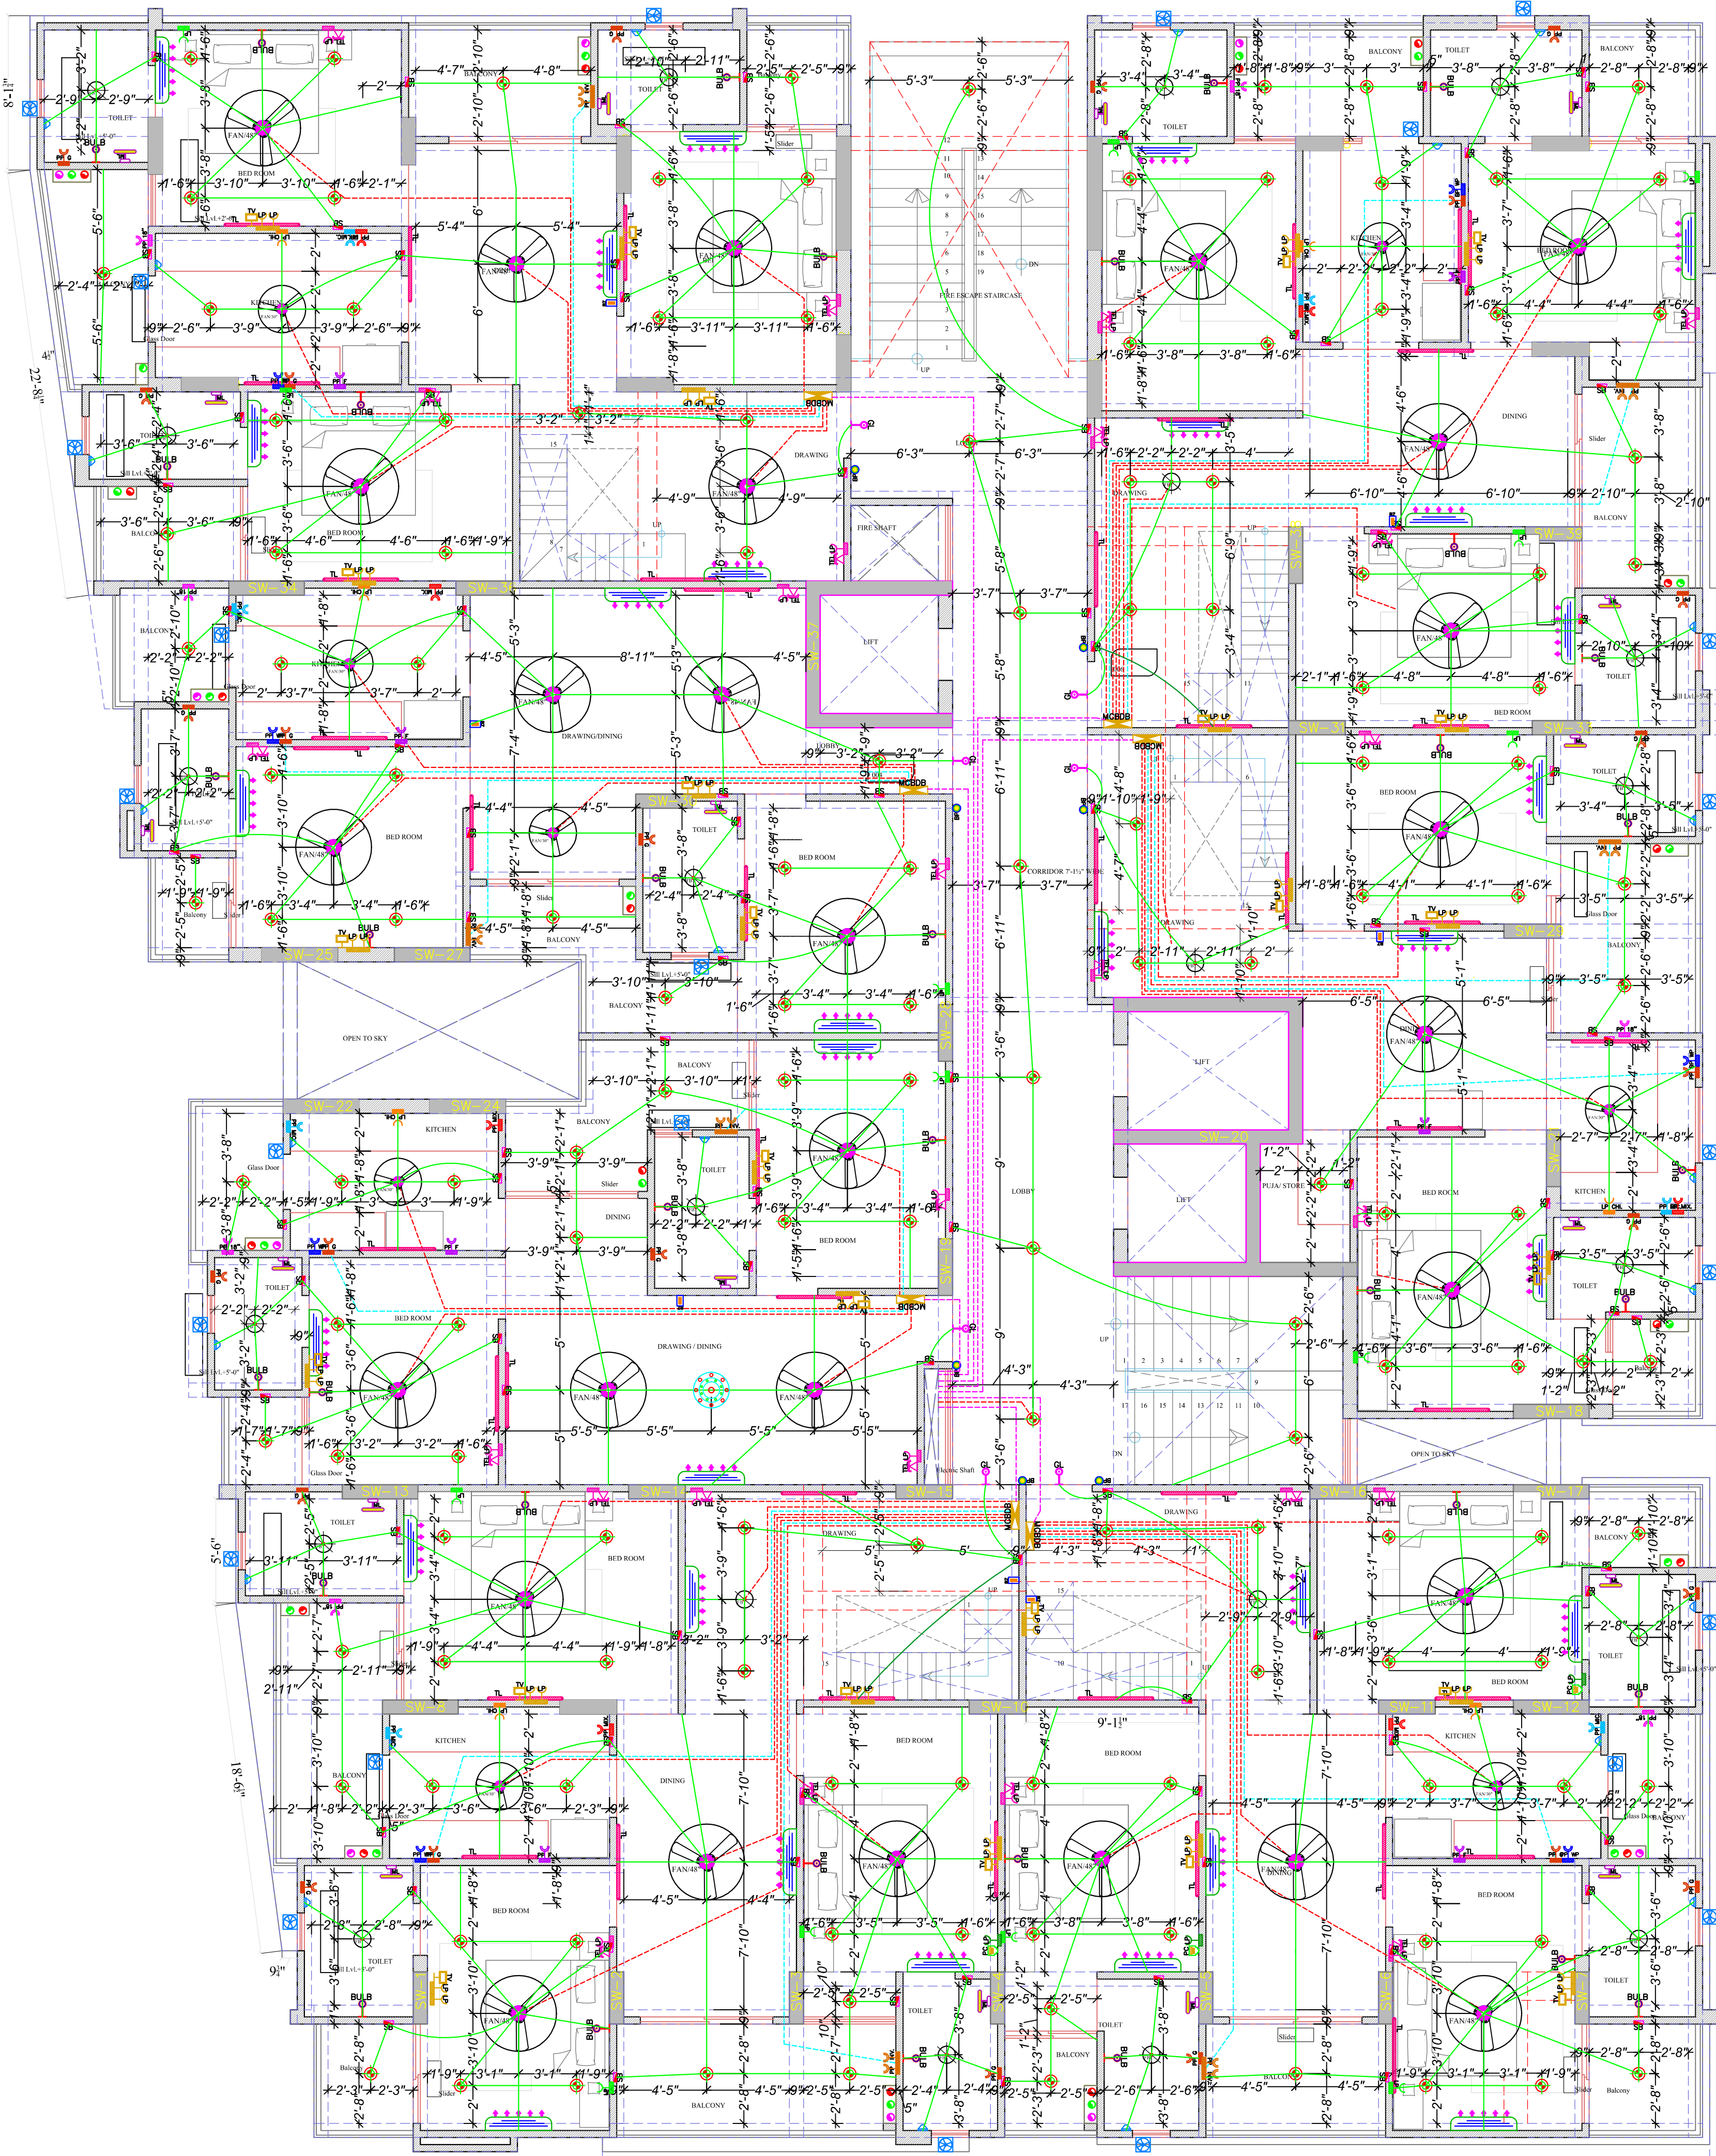

Vipul
VIPUL AGARWAL
M.E.P. CONSULTANT
B.E. ELECTRICAL

LEGENDS:

Mounting Height	No.	1 D	Symbol	Description
IN RCC SLAB	CONDUIT			Rigid PVC 25mm dia. Conduit / 1.5 sqmm Wire For Light Points
IN FLOOR	CONDUIT			Rigid PVC 25mm dia. Conduit / 1.5 sqmm Wire For Light Points
IN RCC SLAB	CONDUIT			Rigid PVC 25mm dia. Conduit / 2.5 sqmm Wire For Light Circuits
IN RCC SLAB	CONDUIT			Rigid PVC 25mm dia. Conduit / 4.00 sqmm Wire For Power Circuits
IN RCC SLAB	CONDUIT			Submain Wire to DB From Main Panel on Ground Floor in Trns. 32mm dia Conduits
CEILING	28	FAN48"		CEILING FAN 48"
CEILING	08	FAN30"		CEILING FAN 30"
CEILING	22	FB		FAN BOX
CEILING	01	CH1		CHANDELIER
+90"	43	TL/W		Led Wall Tube Light Make:- Syska Led Cat no:- SSK-TS-20W
+90"	36	BULB		Led Bulb 20W Make:- Syska Led Cat no:- SSK-20W 5.7K/4K
+90"	07	GL		WALL BRACKETS AS DESIGN FOR GANESH LIGHT
+78"	18	ML		12x2 Led Mirror Light Make:- Syska Led Cat no:- FPL-12x2
CEILING	140	DL		Led 6" Down Lighter 20W (Surface Mounted) Make:- Syska Led Cat no:- SCL-19W GLD 6.5K/4K
VENTILATOR HT.	25	CR		CEILING ROSE
VENTILATOR HT.	25	EXP		9" DIA FRESH AIR FAN
+42"	93	SB		SWITCH BOARD
+24"	25	TEL		TELEPHONE POINT
+24"	25	LP TEL		6 A PLUG POINT FOR TELEPHONE
+48"	25	TV		TV COAXIAL POINT
+48"	50	LP TV		6 A PLUG POINT FOR TV
+24"	14	LP		6 A PLUG POINT FOR SIDE TABLE
+72"	07	LP-CH		6 A PLUG POINT FOR CHIMNEY
+90"	30	SAC		SPLIT AC INDOOR UNIT
+42"	07	PP-MIX		16 A POWER POINT FOR MIXER
+42"	07	PP-MIC		16 A POWER POINT FOR MICROWAVE
+78"	25	PP-G		16 A POWER POINT FOR GEYSER
+54"	07	PP-F		16 A POWER POINT FOR FRIDGE
+78"	07	PP-WP		16 A POWER POINT FOR WATER PURIFIER
+48"	07	PP-WM		16 A POWER POINT FOR WASHING MACHINE
+12"	14	PP-INV.		16 A POWER POINT FOR INVERTOR
+36"	03	PC-SET		6 A PLUG POINT & 1 NO. DATA POINT FOR COMPUTER
+18"	00	PP		16 A POWER POINT
+60"	07	BP		6 A BELL PUSH
+90"	07	BZ		BUZZER FOR CALL BELL
+60"	07	MCB DB		MCB DISTRIBUTION BOARD

DWG.
13th FLOOR
ELECTRIC CONDUIT PLAN


PROMOTER:-
UTTAM GLOBAL INFRA
Plot No. 440, Officer's Campus, Sirsi Road, Jaipur

PROJECT NAME :-
UTTAM HEIGHTS

PROJECT ADDRESS:-
Residential Building At Plot No. 1, 2, 3, 14, 15 & 16 Engineer's Colony,yojna , Panchyawala Sirsi Road, Jaipur- 302034 Rajasthan

SERVICES CONSULTANT:
VIPUL CONSULTING,
F 9 / 440 , Keshav Marg Chitrakut Scheme,Jaipur
PH:91-0-93146-10438 ,0141-2440946 Mail:vipul8599@yahoo.com

ARCHITECT :-
SPACE GRID
C-49,VIDYA APARTMENT,PARAS
MARG,
BAPU NAGAR,NEAR JANTA STORE
CIRCLE, JAIPUR-302015
PH-09314918766,0141-4005506 (O)
Email:-info.spacegrid@gmail.com

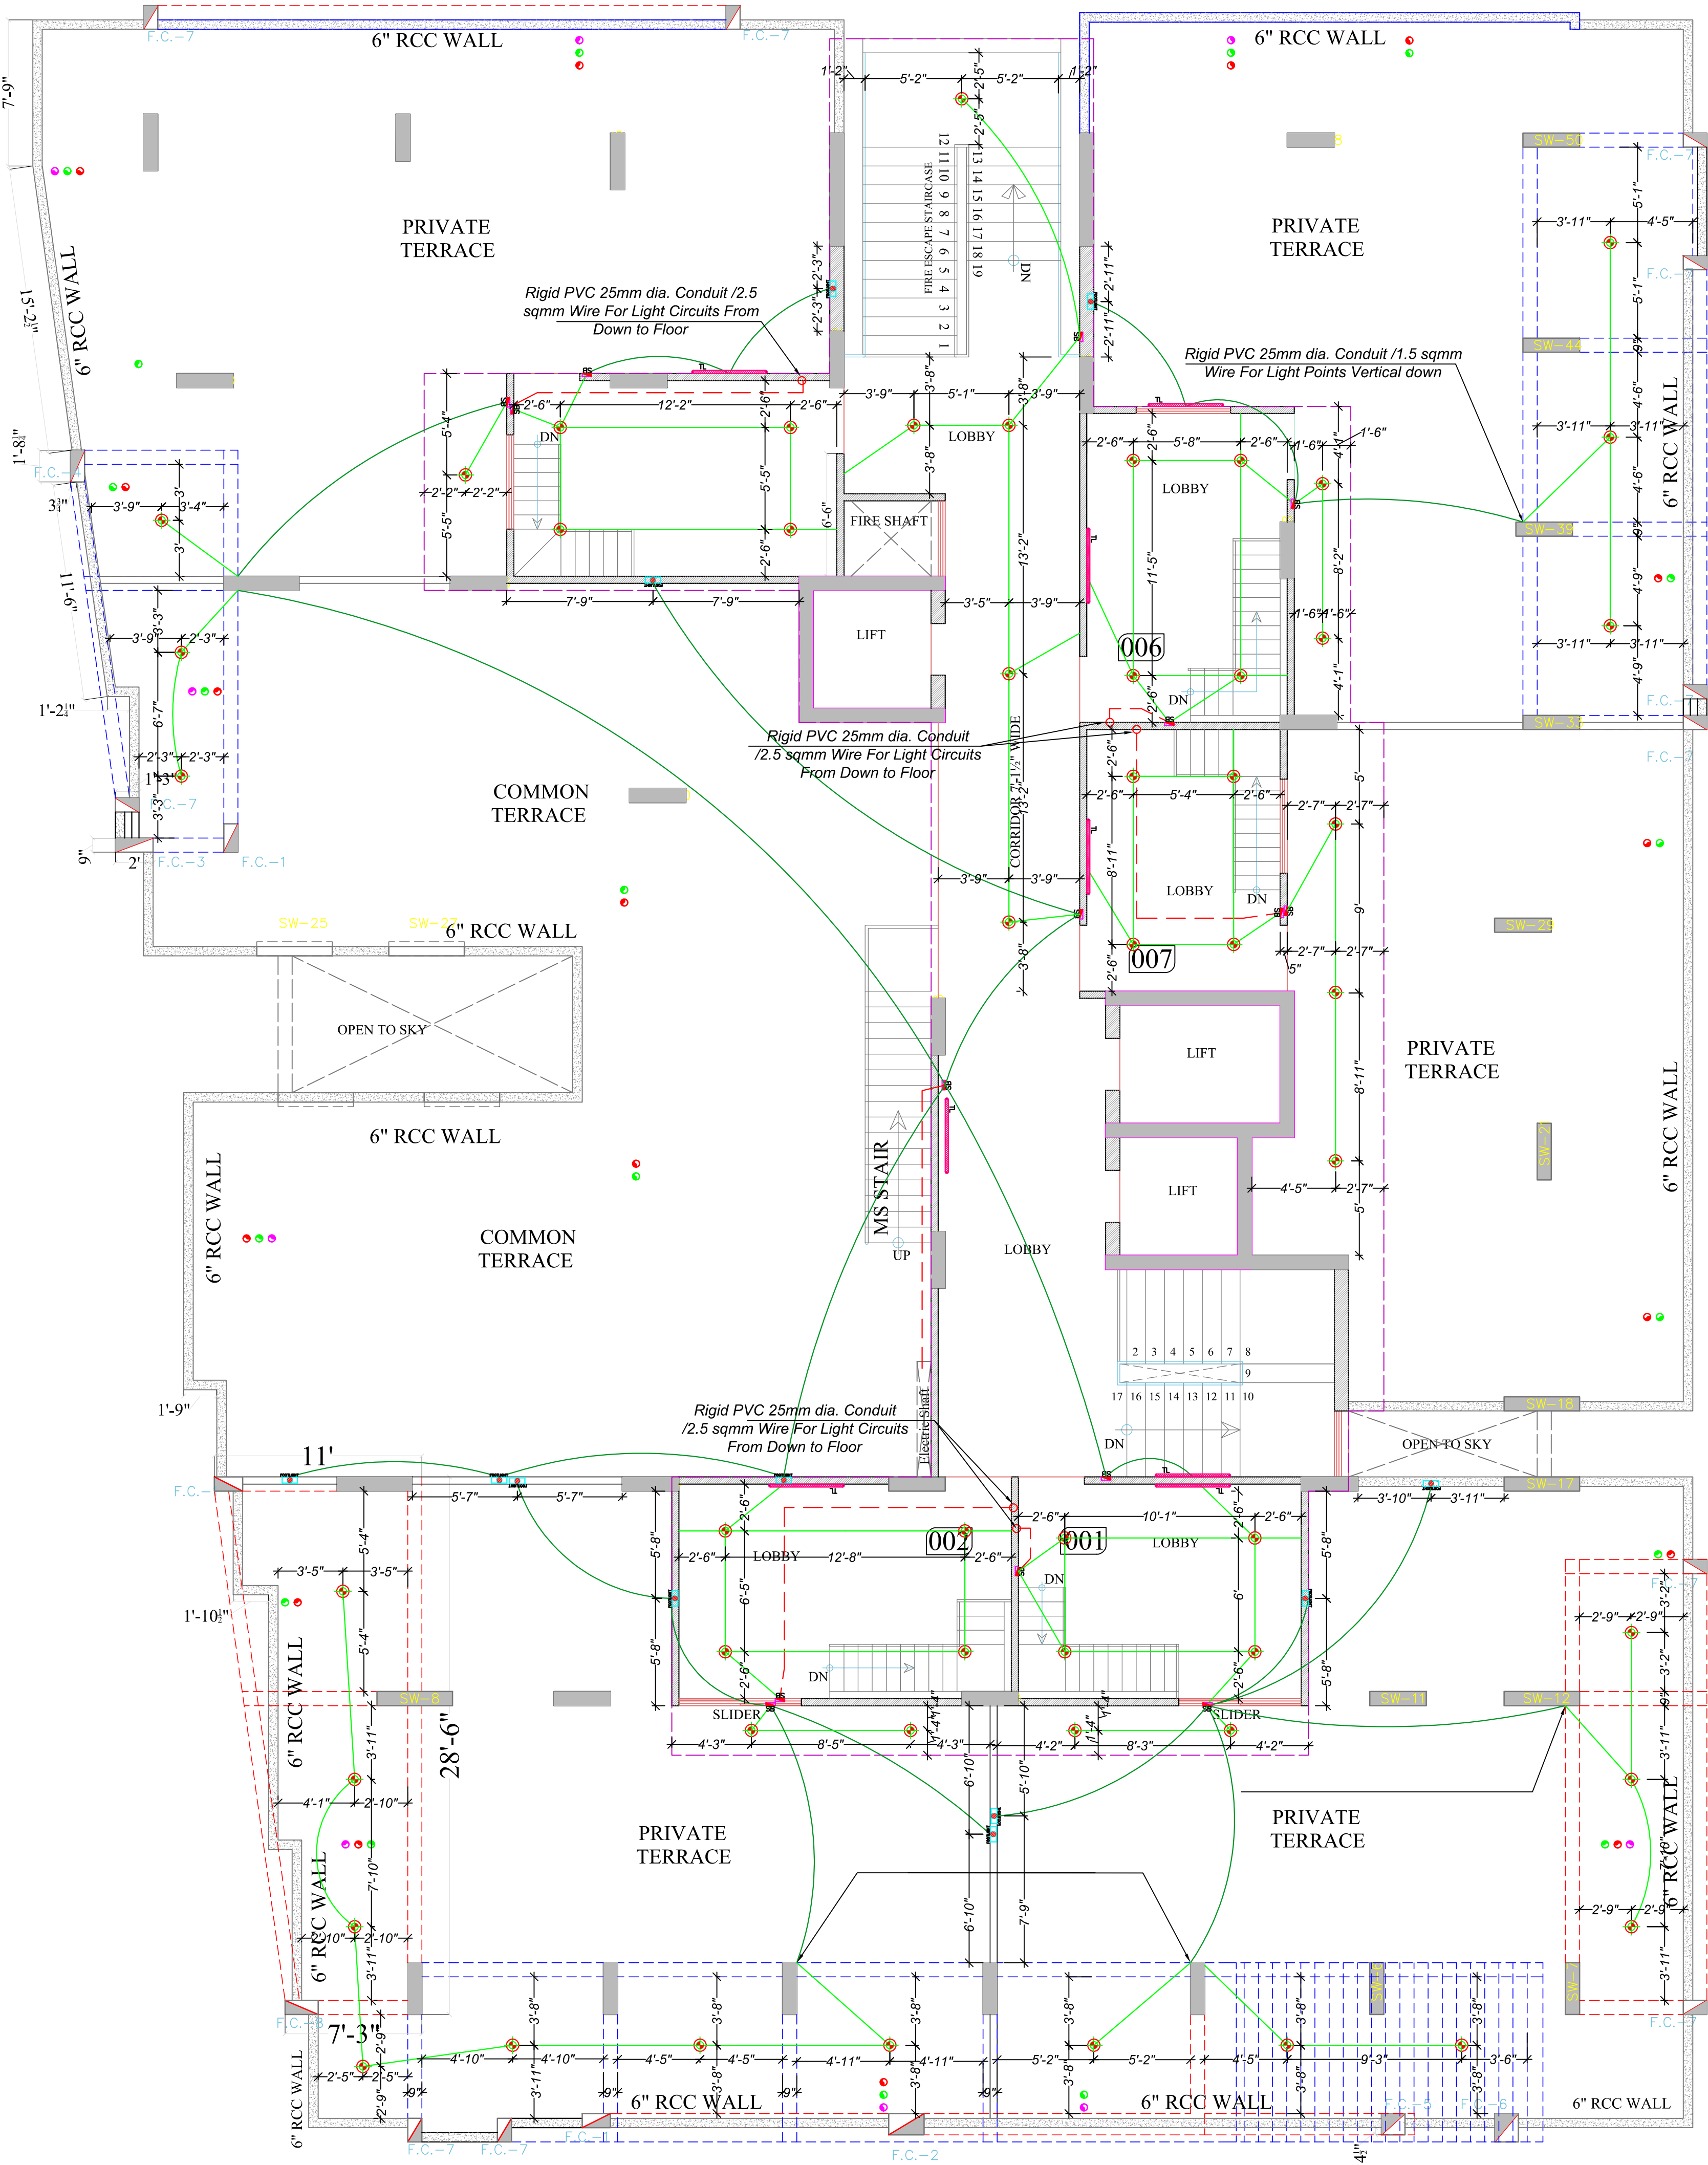

Vipul
VIPUL AGARWAL
M.E.P. CONSULTANT
B.E. ELECTRICAL

LEGENDS:

Mounting Height	No.	ID	Symbol	Description
IN RCC SLAB		CONDUIT		Rigid PVC 25mm dia. Conduit / 1.5 sqmm Wire For Light Points
IN FLOOR		CONDUIT		Rigid PVC 25mm dia. Conduit / 1.5 sqmm Wire For Light Points
IN FLOOR		CONDUIT		Rigid PVC 25mm dia. Conduit / 2.5 sqmm Wire For Light Circuits
IN RCC SLAB		CONDUIT		Rigid PVC 25mm dia. Conduit / 4.00 sqmm Wire For Power Circuits
IN RCC SLAB		CONDUIT		Submain Wire to DB From Main Panel on Ground Floor in Trnos. 32mm dia Conduits
+90°	08	TL/W		Led Wall Tube Light Make:- Syska Led Cat no. - SS0175-20W
CEILING	54	DL		Led 6" Down Lighter 20W (Surface Mounted) Make:- Syska Led
+42°	15	SB		SWITCH BOARD
+18°	12	FL		FOOT LIGHT

DWG.
13th FLOOR
ELECTRIC CONDUIT PLAN

PROMOTER:-
UTTAM GLOBAL INFRA
Plot No. 440 , Officer's Campus , Sirsi Road , Jaipur

PROJECT NAME :-
UTTAM HEIGHTS

PROJECT ADDRESS:-
Residential Building At Plot No. 1, 2, 3, 14, 15 & 16 Engineer's Colony,yojna , Panchyawala Sirsi Road, Jaipur- 302034 Rajasthan

SERVICES CONSULTANT:
VIPUL CONSULTING,
F 9 / 440 , Keshav Marg Chitrakut Scheme,Jaipur
PH:91-0-93146-10438 ,0141-2440946 Mail:vipul8599@yahoo.com

ARCHITECT :-

C-49,VIDYA APARTMENT,PARAS MARG,
BAPU NAGAR,NEAR JANTA STORE CIRCLE, JAIPUR-302015
PH-09314918766,0141-4005506 (O)
Email:-info.spacegrid@gmail.com



Vipul
VIPUL AGARWAL
M.E.P. CONSULTANT
B.E. ELECTRICAL

LEGENDS:

Mounting Height	No.	I D	Symbol	Description
IN RCC SLAB	CONDUIT	FIRE		Rigid PVC 25mm dia. Conduit / 2X1.5 sq. mm Copper Wire For Fire Alarm
IN RCC SLAB	CONDUIT	CCTV		Rigid PVC 25mm dia. Conduit / 3+1 Coaxial Wire. Car & UTP Cable For Security Camera (C.C.T.V.).
CEILING	24	HD		HEAT DETECTOR
CEILING	15	SD		SMOKE DETECTOR
+90"	12	RES		RESPONSE INDUCTOR
+42"	01	MCP		MANUAL CALL POINT
+90"	01	HO		HOOTER POINT
+90"	08	CCTV		WALL MOUNTED CCTV CAMERA

DWG. BASEMENT FLOOR CCTV CONDUIT AND SPRINKLER SLEEVE PLAN


PROMOTER:-
UTTAM GLOBAL INFRA
Plot No. 440 , Officer's Campus , Sirsi Road , Jaipur

PROJECT NAME :-
UTTAM HEIGHTS

PROJECT ADDRESS:-
Residential Building At Plot No. 1, 2, 3, 14, 15 & 16 Engineer's Colony,yojna , Panchiyawala Sirsi Road, Jaipur- 302034 Rajasthan

SERVICES CONSULTANT:
VIPUL CONSULTING,
F 9 / 440 , Keshav Marg Chitrakut Scheme,Jaipur
PH-91-0-93146-10438 ,0141-2440946 Mail:vipul8599@yahoo.com

ARCHITECT :-
SPACE GRID
C-49,VIDYA APARTMENT,PARAS MARG,
BAPU NAGAR,NEAR JANTA STORE CIRCLE, JAIPUR-302015
PH-09314918766,0141-4005506 (O)
Email:-info.spacegrid@gmail.com

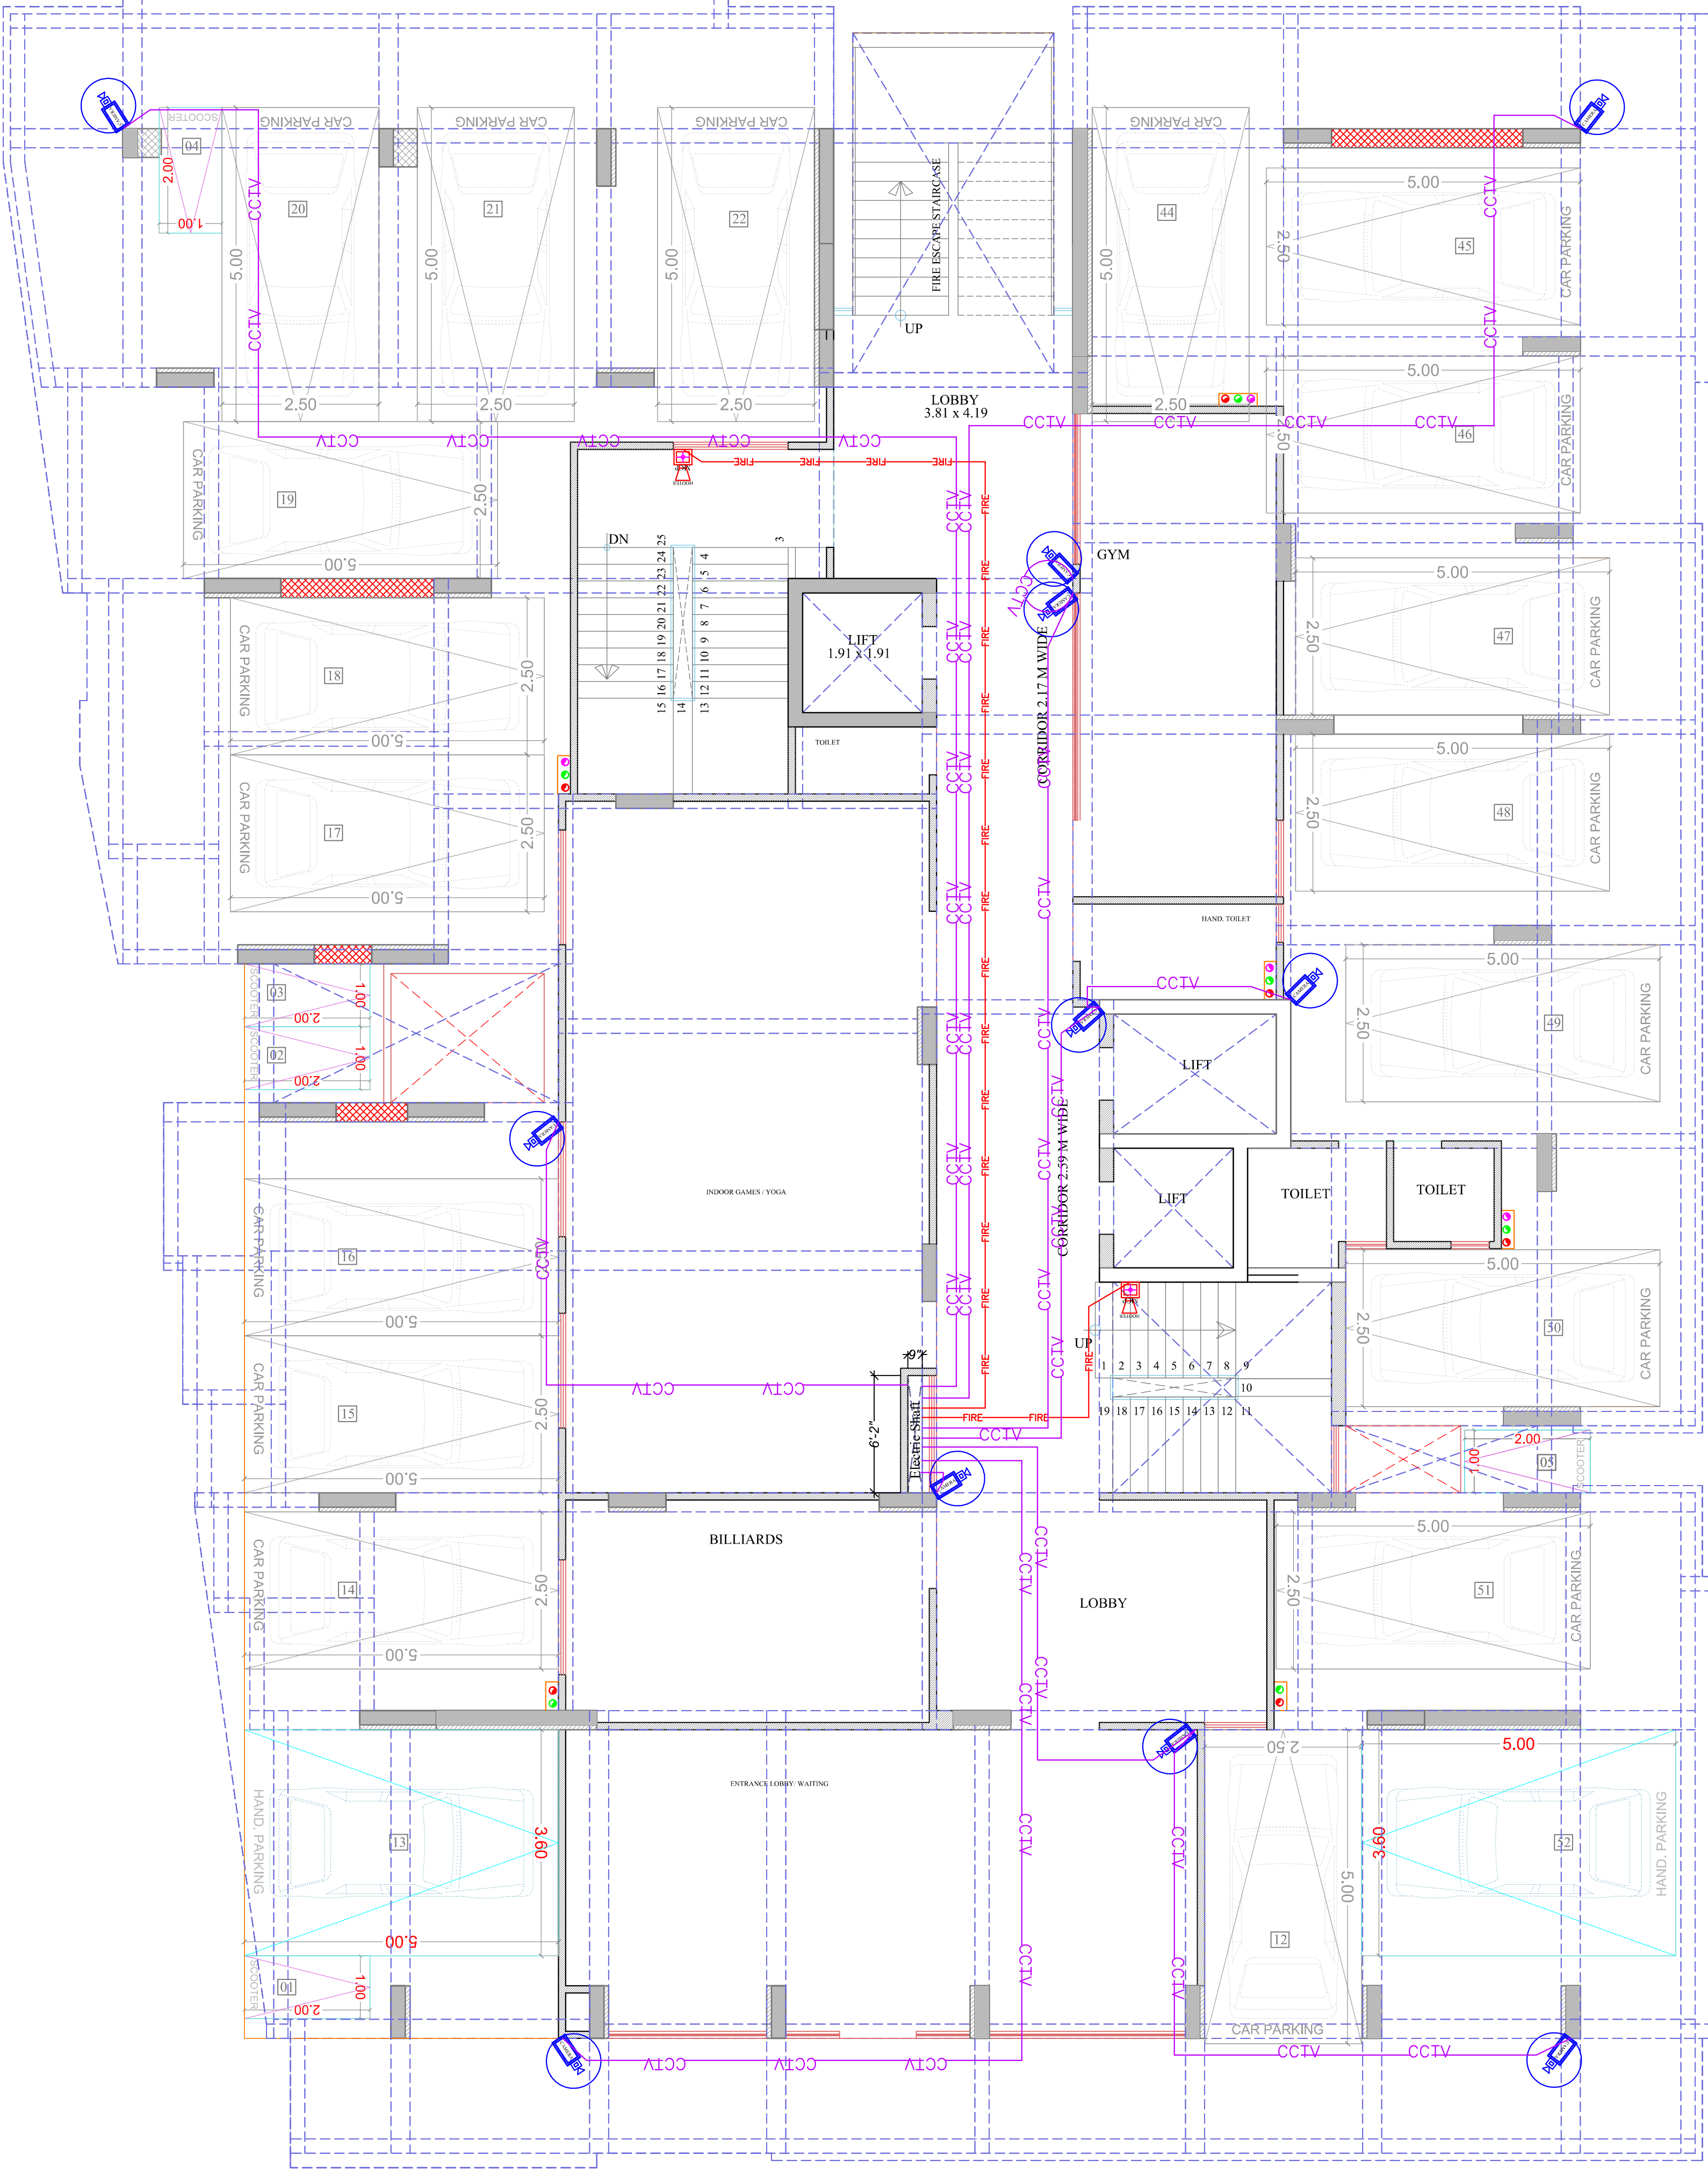

Vipul
VIPUL AGARWAL
M.E.P. CONSULTANT
B.E. ELECTRICAL

LEGENDS:

Mounting Height	No.	I D	Symbol	Description
IN RCC SLAB		CONDUIT	FIRE	Rigid PVC 25mm dia. Conduit / 2X1.5 sq. mm Copper Wire For Fire Alarm
IN RCC SLAB		CONDUIT	CCTV	Rigid PVC 25mm dia. Conduit (3+1 Coaxial Wire / Cat 6 UTP Cable For Security Camera (C.C.T.V.))
+42"	02	MCP		MANUAL CALL POINT
+90"	02	HO		HOOTER POINT
+90"	11	CCTV		WALL MOUNTED CCTV CAMERA

DWG.

STILL FLOOR LV CONDUIT PLAN

PROMOTER:-

UTTAM GLOBAL INFRA
Plot No. 440 , Officer's Campus , Sirsi Road , Jaipur

PROJECT NAME :-

UTTAM HEIGHTS

PROJECT ADDRESS:-


Residential Building At Plot No. 1, 2, 3, 14, 15 & 16 Engineer's Colony,yojna , Panchyawala Sirsi Road, Jaipur- 302034 Rajasthan

SERVICES CONSULTANT:

VIPUL CONSULTING,
F 9 / 440 , Keshav Marg Chitrakut Scheme,Jaipur
PH:91-0-93146-10438 ,0141-2440946 Mail:vipul8599@yahoo.com

ARCHITECT :-

SPACE GRID
C-49,VIDYA APARTMENT,PARAS MARG,
BAPU NAGAR,NEAR JANTA STORE CIRCLE, JAIPUR-302015
PH-09314918766,0141-4005506 (O)
Email:-info.spacegrid@gmail.com

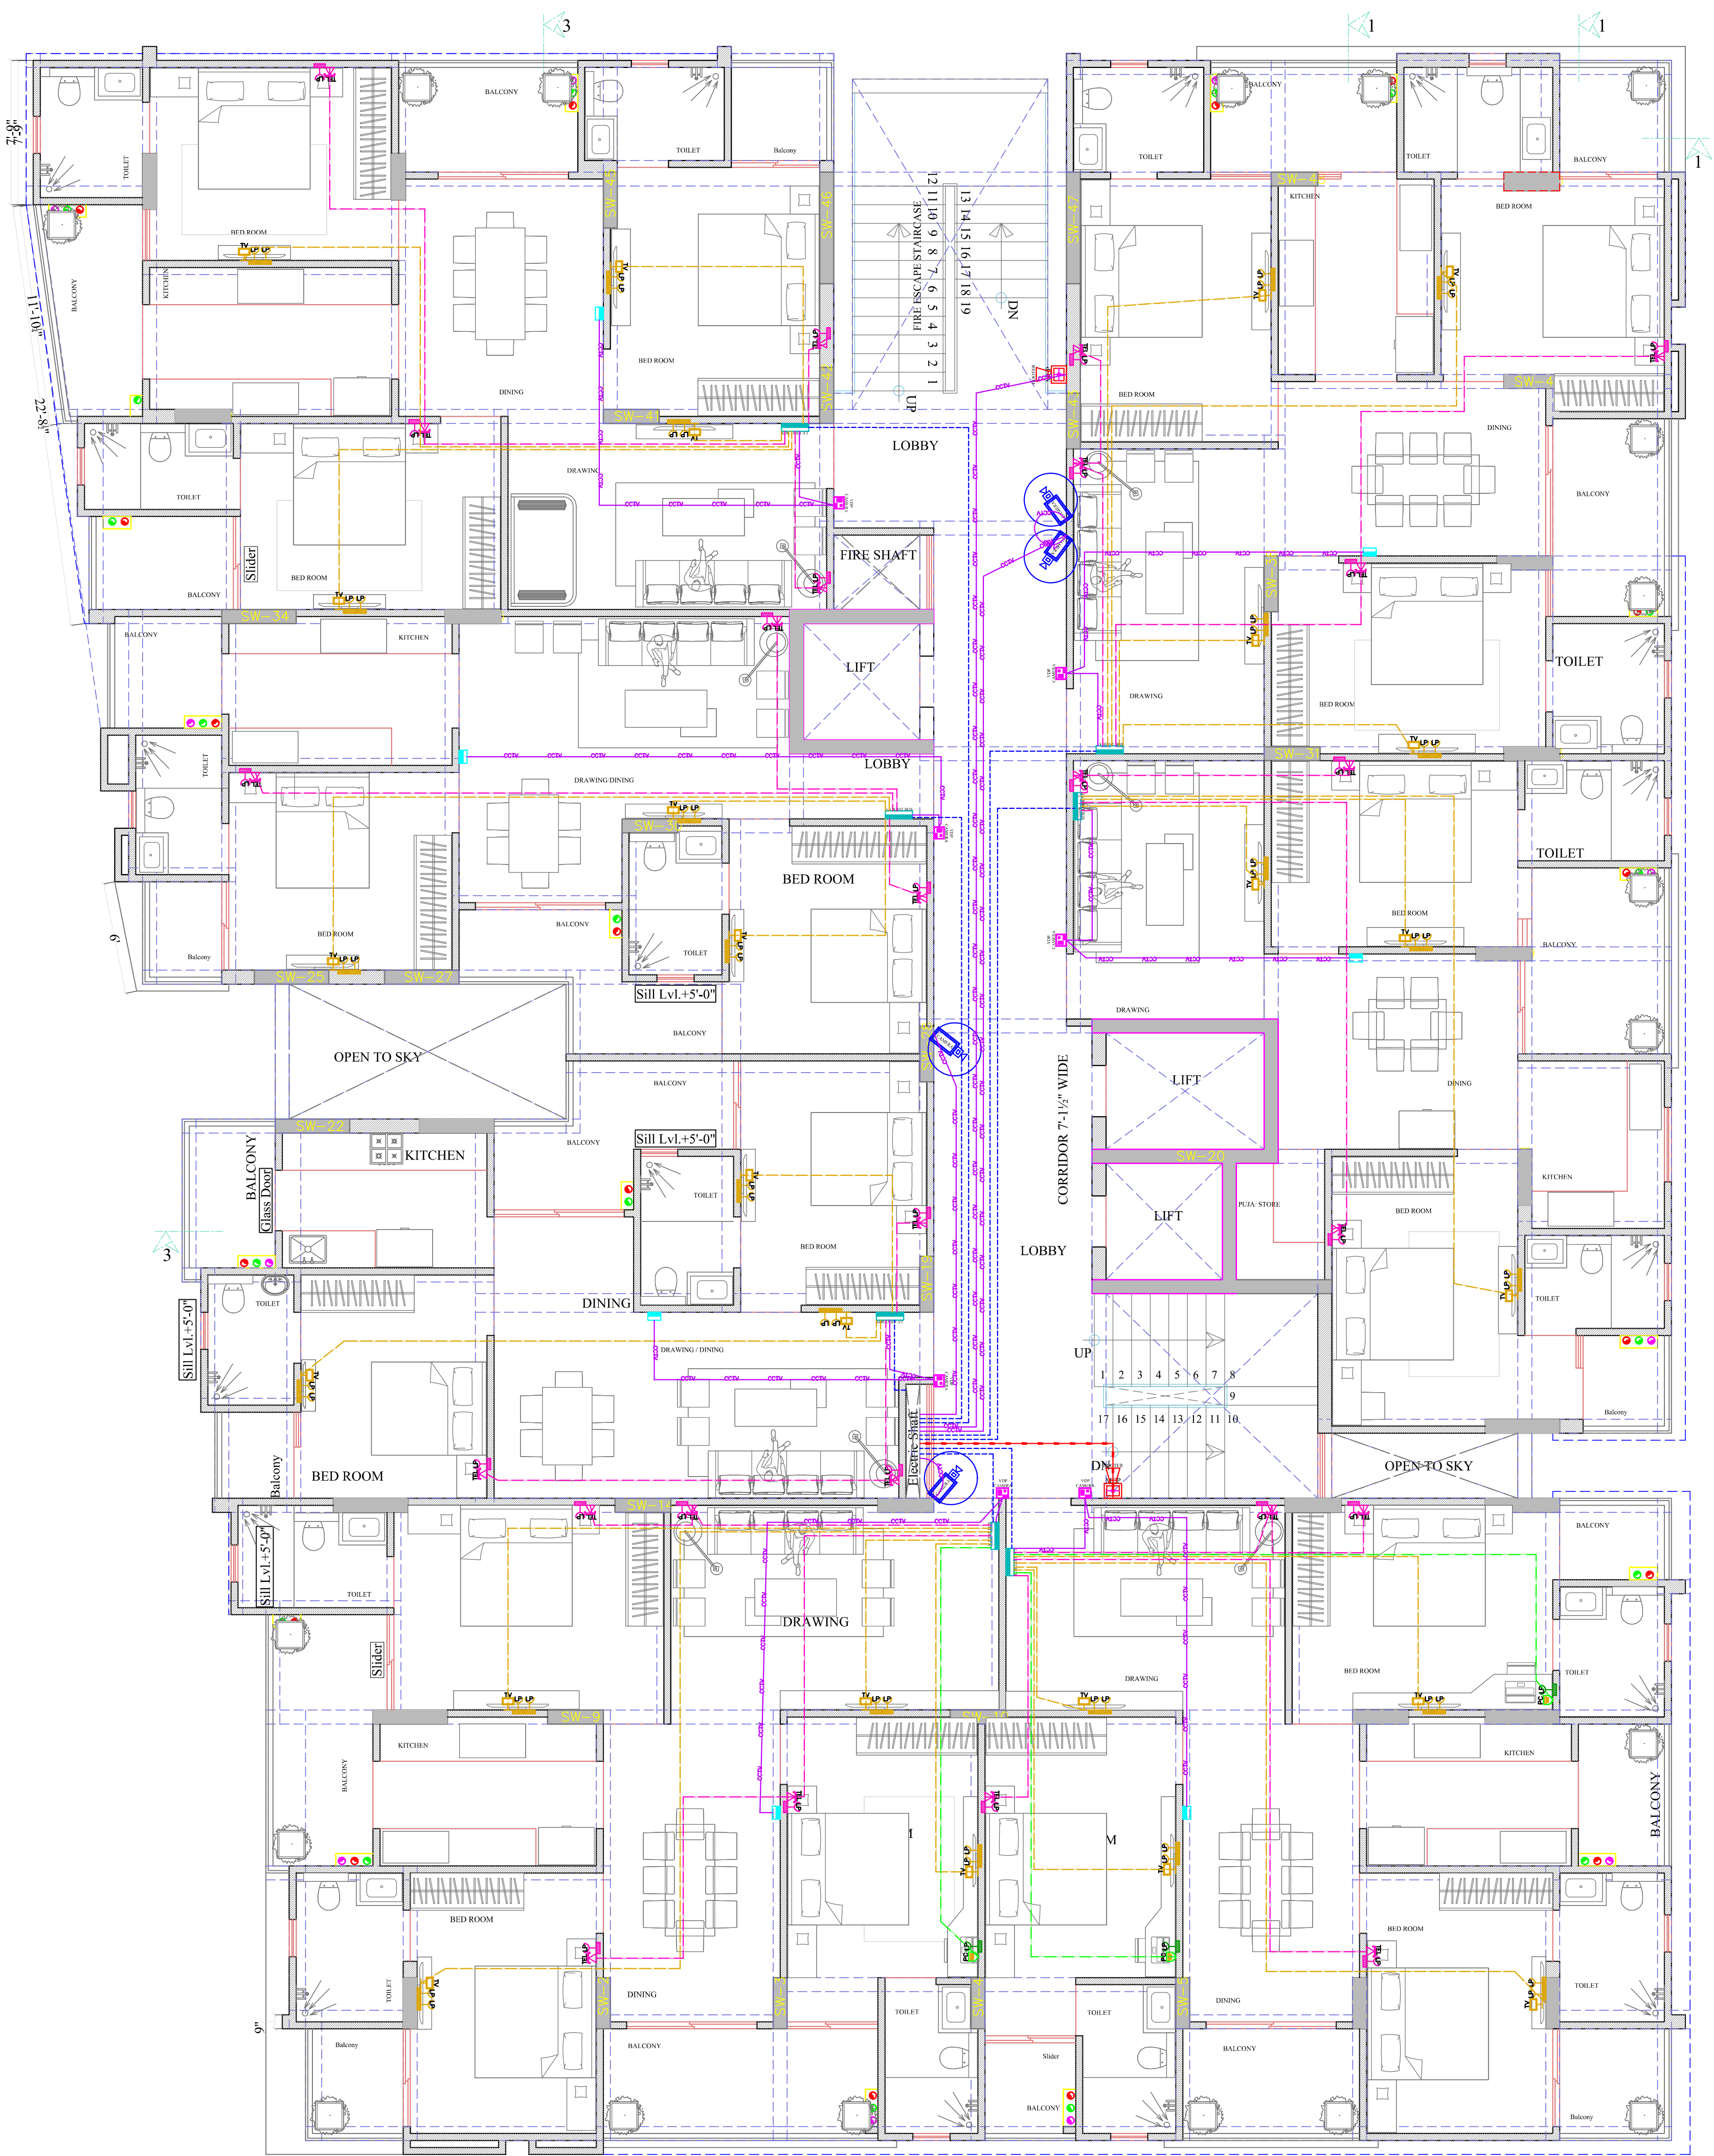

Vipul
VIPUL AGARWAL
M.E.P. CONSULTANT
B.E. ELECTRICAL

LEGENDS:

Mounting Height	No.	I D	Symbol	Description
IN FLOOR		CONDUIT	TEL	Rigid PVC 25mm dia. Conduit / 0.5mm 2 Pair Wire For Tel Wiring
IN FLOOR		CONDUIT	TV	Rigid PVC 25mm dia. Conduit / RG6 Cable For TV Wiring
IN RCC SLAB		CONDUIT		1 Nos. 32 mm dia Conduits From Flat LV System to Drop LV Shaft
IN FLOOR		CONDUIT	DATA	Rigid PVC 25mm dia. Conduit / Cat 6 UTP Cable for Data Points
IN RCC SLAB		CONDUIT	CCTV	Rigid PVC Conduit 25mm/3+1 Coaxial Wire Cask Cable for Video Door Phone & Security Camera (C.C.T.V.).
IN RCC SLAB		CONDUIT	FIRE	Rigid PVC 25mm dia. Conduit / 2X1.5 sq. mm Copper Wire For Fire Alarm
+60"	07	VDP CAMERA		VIDEO DOOR PHONE OUTDOOR UNIT WITH BUILT IN CAMERA
+48"	07	VDP		VIDEO DOOR PHONE INDOOR UNIT
+24"	25	TEL		TELEPHONE POINT
+24"	25	LP TEL		6 A PLUG POINT FOR TELEPHONE
+48"	25	TV		TV COAXIAL POINT
+48"	50	LP TV		6 A PLUG POINT FOR TV
+36"	02	PC-SET		6 A PLUG POINT & 1 NO. DATA POINT FOR COMPUTER
+24"	07	LV JB		LV SYSTEM JOINT BOX
+42"	02	MCP		MANUAL CALL POINT
+90"	02	HO		HOOTER POINT
+90"	04	CCTV		WALL MOUNTED CCTV CAMERA

DWG.
TYPICAL FLOOR(ground , 1st to 6th,8th to 11th floor)
LV CONDUIT PLAN


PROMOTER:-
UTTAM GLOBAL INFRA
Plot No. 440 , Officer's Campus , Sirsi Road , Jaipur

PROJECT NAME :-
UTTAM HEIGHTS

PROJECT ADDRESS:-
Residential Building At Plot No. 1, 2, 3, 14, 15 & 16 Engineer's Colony,yojna , Panchyawala Sirsi Road, Jaipur- 302034 Rajasthan

SERVICES CONSULTANT:
VIPUL CONSULTING,
F 9 / 440 , Keshav Marg Chitrakut Scheme,Jaipur
PH:91-0-93146-10438 ,0141-2440946 Mail:vipul8599@yahoo.com

ARCHITECT :-
SPACE_GRID
C-49,VIDYA APARTMENT,PARAS MARG,
BAPU NAGAR,NEAR JANTA STORE CIRCLE, JAIPUR-302015
PH-09314918766,0141-4005506 (O)
Email:-info.spacegrid@gmail.com

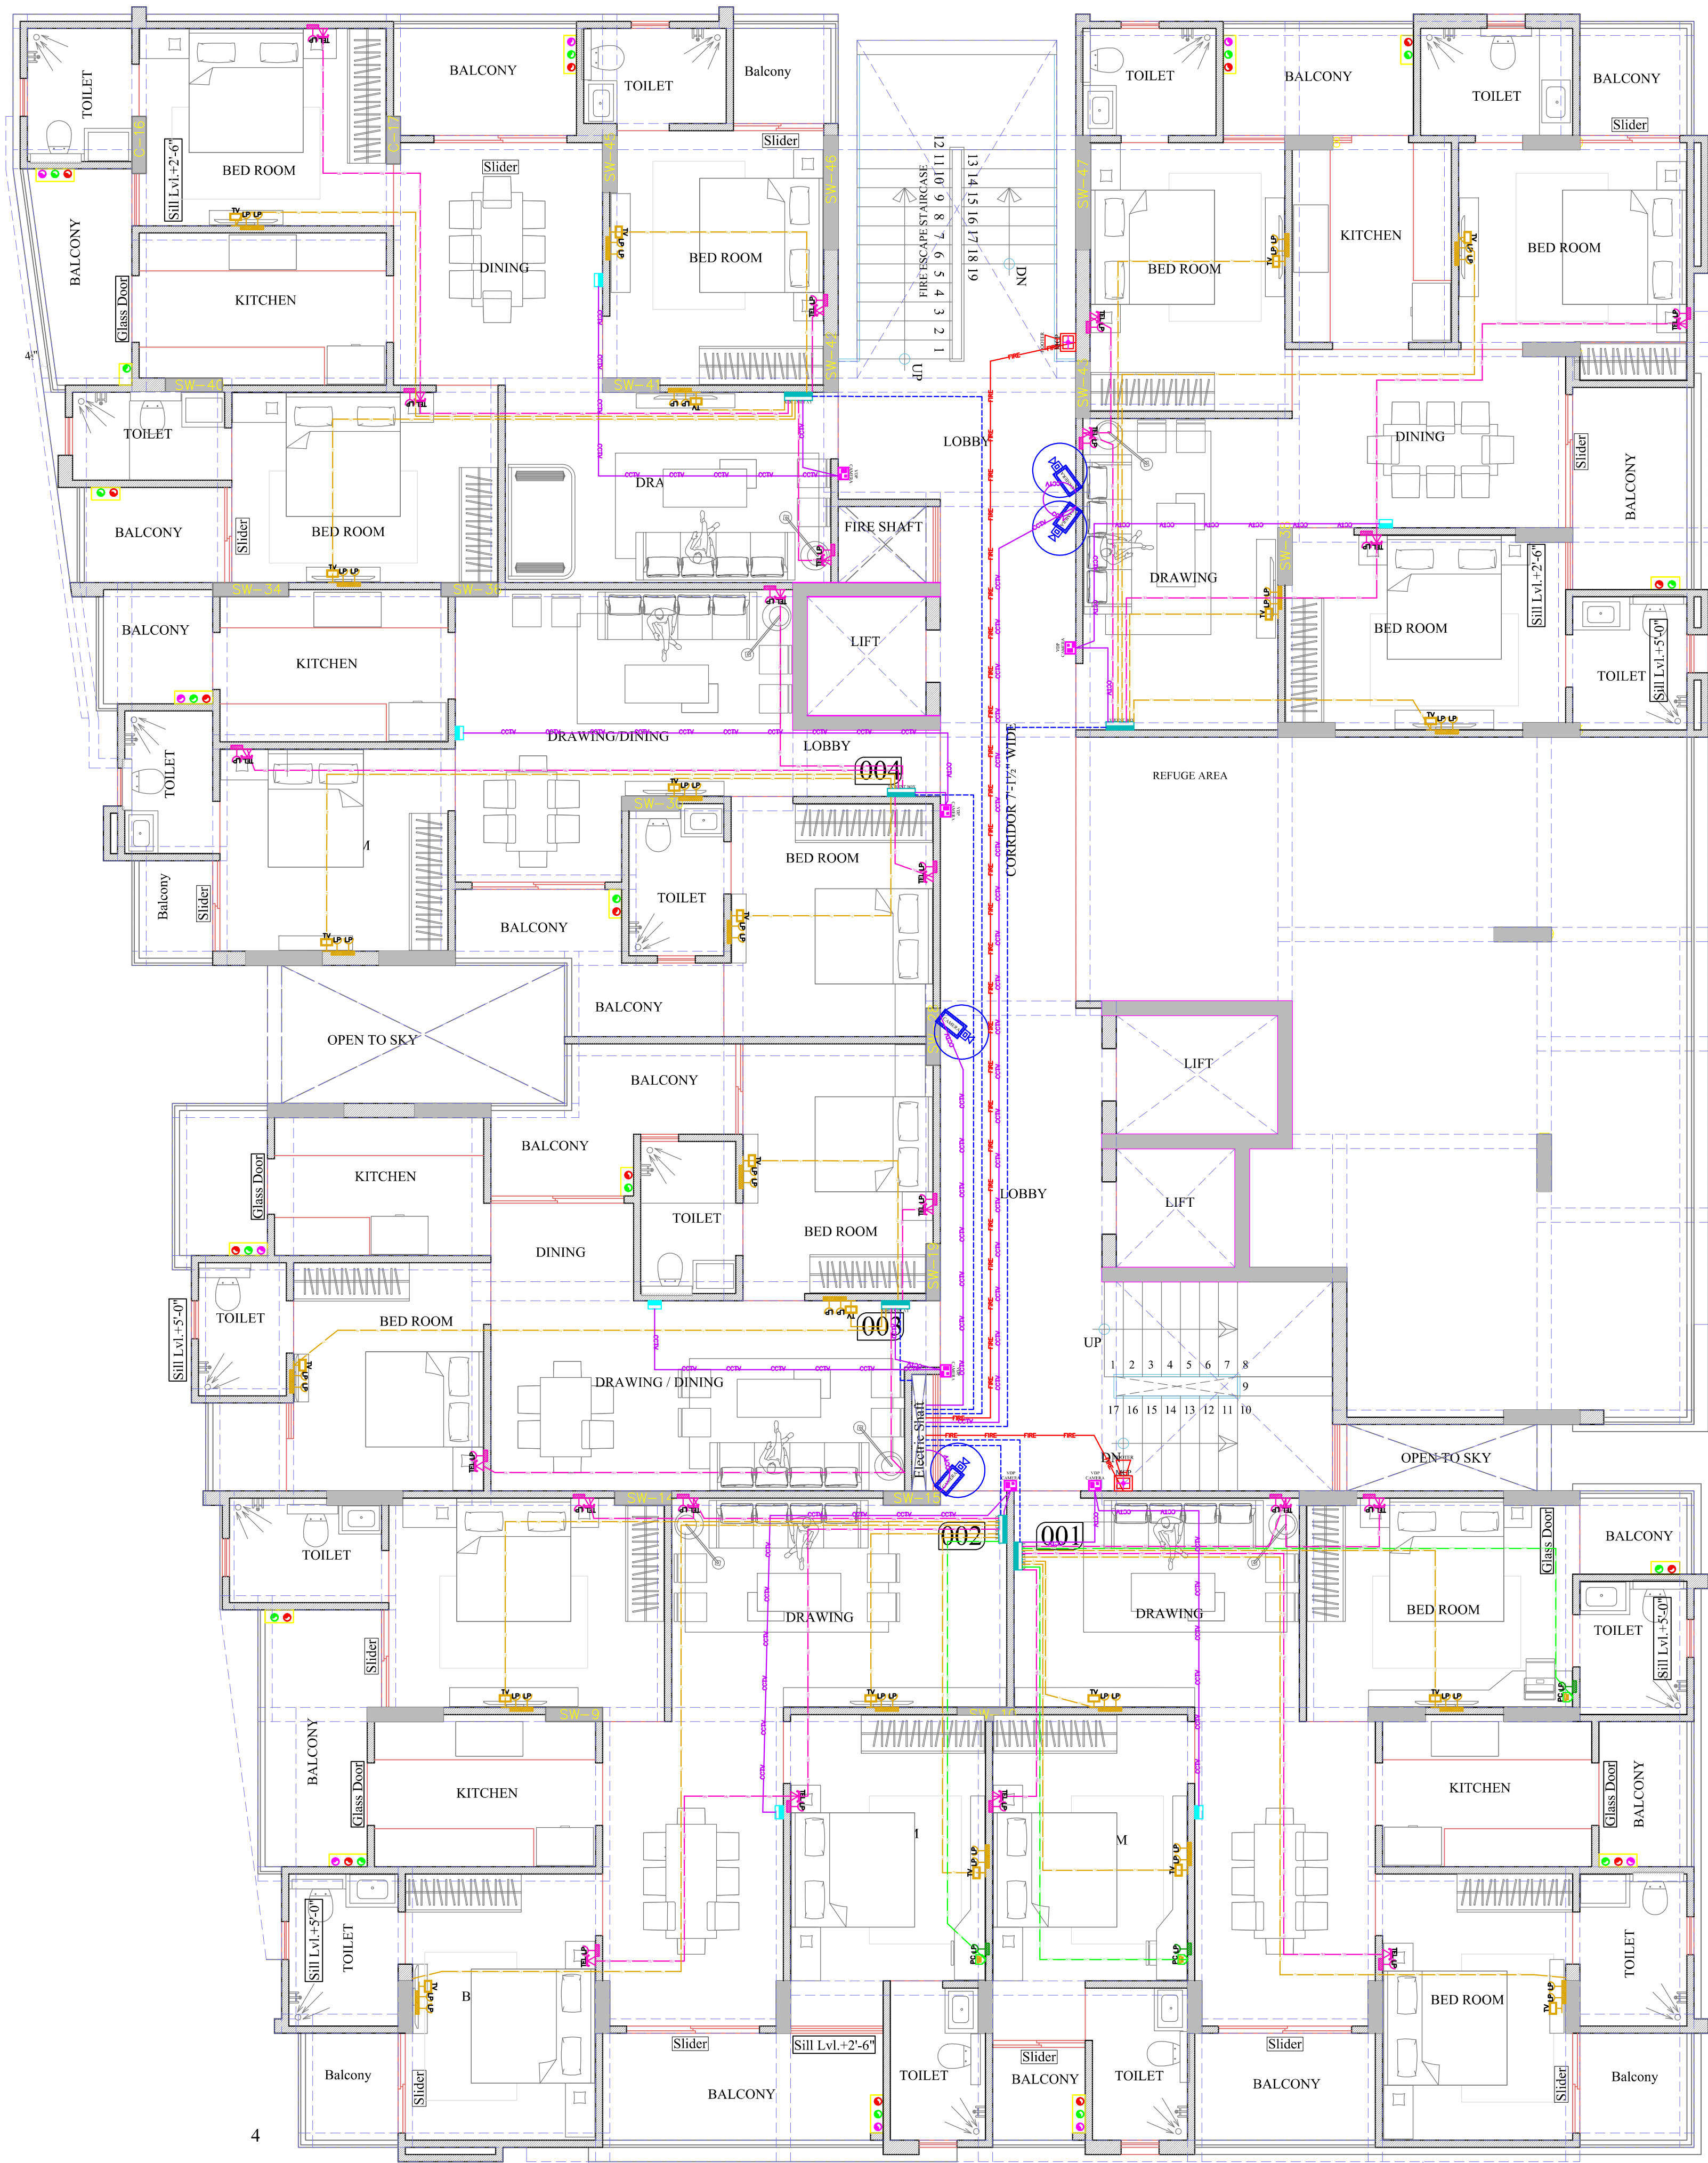

Vipul
VIPUL AGARWAL
M.E.P. CONSULTANT
B.E. ELECTRICAL

LEGENDS:

Mounting Height	No.	I D	Symbol	Description
IN FLOOR	CONDUIT	TEL		Rigid PVC 25mm dia. Conduit / 0.5mm 2 Pair Wire For Tel Wiring
IN FLOOR	CONDUIT	TV		Rigid PVC 25mm dia. Conduit / RG6 Cable For TV Wiring
IN RCC SLAB	CONDUIT			1 Nos. 32 mm dia Conduits From Flat LV System to Drop LV Shaft
IN FLOOR	CONDUIT	DATA		Rigid PVC 25mm dia. Conduit / Cat 6 UTP Cable for Data Points
IN RCC SLAB	CONDUIT	CCTV		Rigid PVC Conduit 25mm/3+1 Coaxial Wire/Cat-6 Cable for Video Door Phone & Security Camera (C.C.T.V.).
IN RCC SLAB	CONDUIT	FIRE		Rigid PVC 25mm dia. Conduit / 2X1.5 sq. mm Copper Wire For Fire Alarm
+60"	06	VDP CAMERA		VIDEO DOOR PHONE OUTDOOR UNIT WITH BUILT IN CAMERA
+48"	06	VDP		VIDEO DOOR PHONE INDOOR UNIT
+24"	22	TEL		TELEPHONE POINT
+24"	22	LP TEL		6 A PLUG POINT FOR TELEPHONE
+48"	22	TV		TV COAXIAL POINT
+48"	22	LP TV		6 A PLUG POINT FOR TV
+36"	02	PC-SET		6 A PLUG POINT & 1 NO. DATA POINT FOR COMPUTER
+24"	06	LV JB		LV SYSTEM JOINT BOX
+42"	02	MCP		MANUAL CALL POINT
+90"	02	HO		HOOTER POINT
+90"	04	CCTV		WALL MOUNTED CCTV CAMERA

DWG. 7TH & 12TH FLOOR
LV CONDUIT PLAN


PROMOTER:-
UTTAM GLOBAL INFRA
Plot No. 440, Officer's Campus, Sirsi Road, Jaipur

PROJECT NAME :-
UTTAM HEIGHTS

PROJECT ADDRESS:-
Residential Building At Plot No. 1, 2, 3, 14, 15 & 16 Engineer's Colony,yojna , Panchyawala Sirsi Road, Jaipur-302034 Rajasthan

SERVICES CONSULTANT:
VIPUL CONSULTING,
F 9 / 440 , Keshav Marg Chitrakut Scheme,Jaipur
PH:91-0-93146-10438 ,0141-2440946 Mail:vipul8599@yahoo.com

ARCHITECT:-
SPACE GRID
C-49,VIDYA APARTMENT,PARAS MARG,
BAPU NAGAR,NEAR JANTA STORE CIRCLE, JAIPUR-302015
PH-09314918766,0141-4005506 (O)
Email:-info.spacegrid@gmail.com

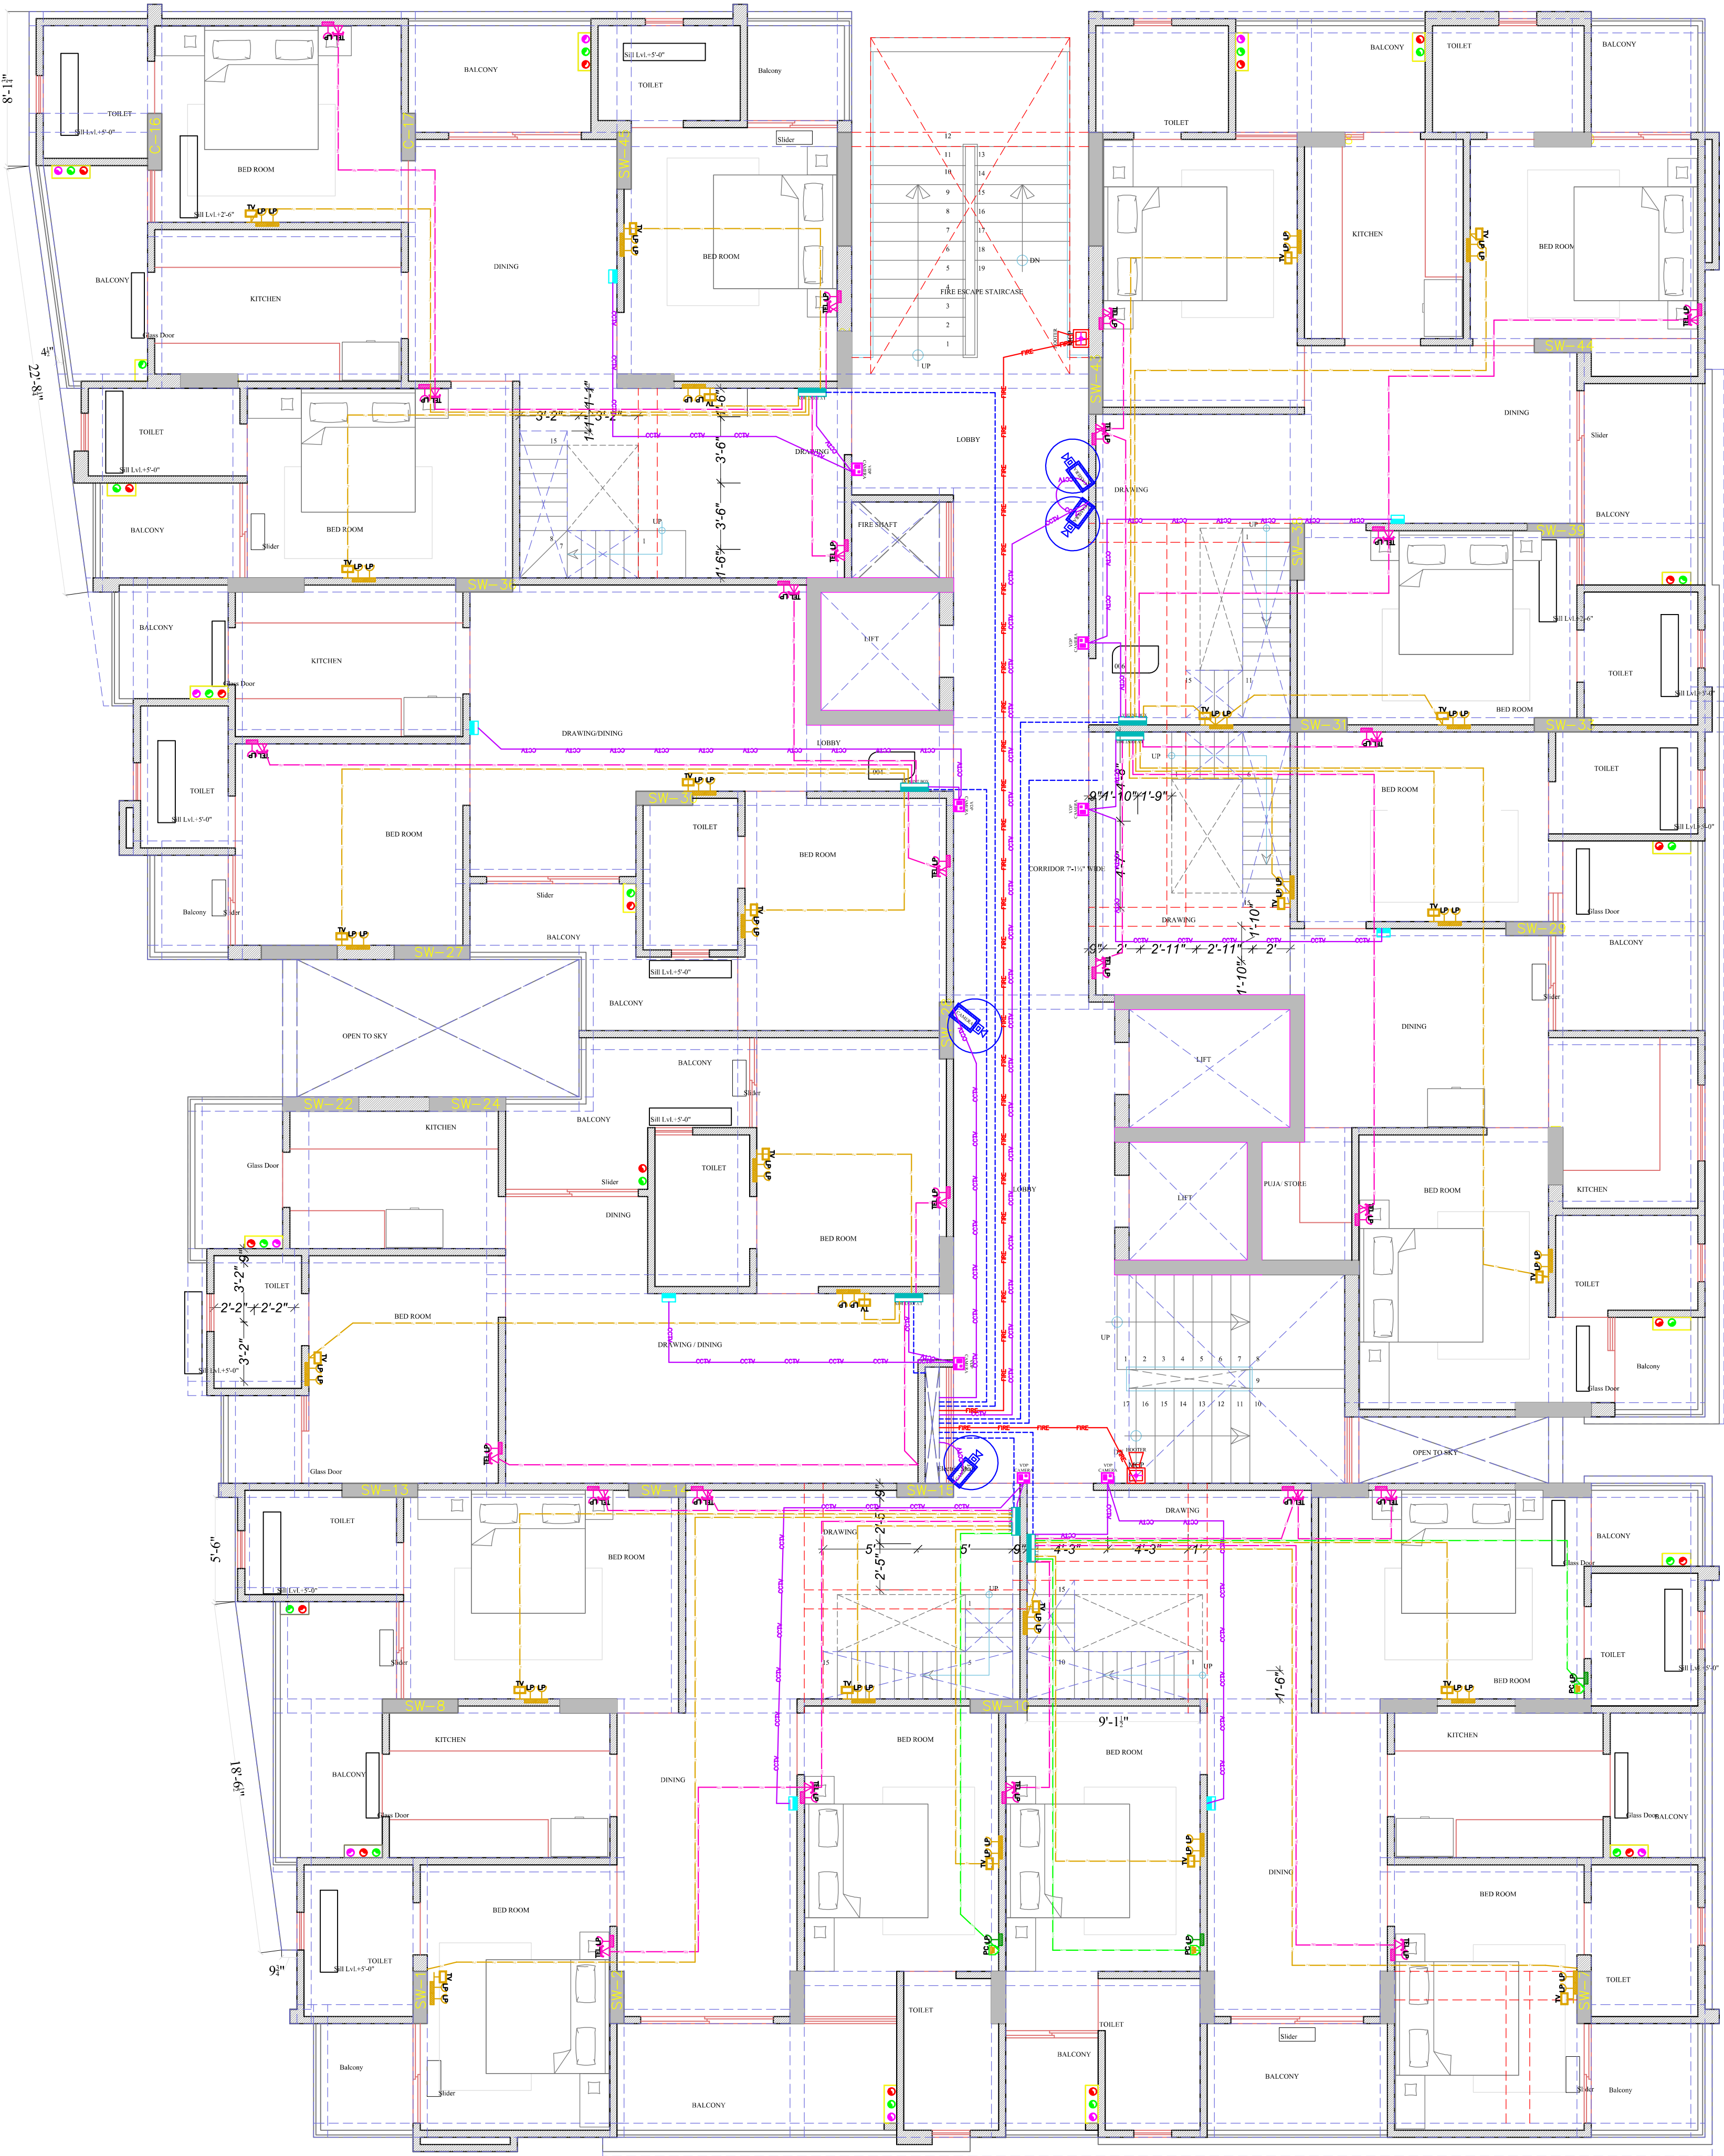

VIPUL
VIPUL AGARWAL
M.E.P. CONSULTANT
B.E. ELECTRICAL

LEGENDS:

Mounting Height	No.	ID	Symbol	Description
IN FLOOR		CONDUIT	TEL	Rigid PVC 25mm dia. Conduit / 6.5mm 2 Pair Wire For Tel Wiring
IN FLOOR		CONDUIT	TV	Rigid PVC 25mm dia. Conduit / RG6 Cable For TV Wiring
IN RCC SLAB		CONDUIT	TV	1 Nos. 32 mm dia Conduits From Flat LV System to Drop LV Shaft
IN FLOOR		CONDUIT	DATA	Rigid PVC 25mm dia. Conduit / Cat 6 UTP Cable for Data Points
IN RCC SLAB		CONDUIT	CCTV	Rigid PVC Conduit 25mm 3+1 Coaxial Wire/Cat-6 Cable for Video Door Phone & Security Camera (C.C.T.V.)
IN RCC SLAB		CONDUIT	FIRE	Rigid PVC 25mm dia. Conduit / 2X1.5 sq. mm Copper Wire For Fire Alarm
+60"	07	VDP	VDP CAMERA	VIDEO DOOR PHONE OUTDOOR UNIT WITH BUILT IN CAMERA
+48"	07	VDP	VDP	VIDEO DOOR PHONE INDOOR UNIT
+24"	25	TEL	TEL	TELEPHONE POINT
+24"	25	LP TEL	LP TEL	6 A PLUG POINT FOR TELEPHONE
+48"	25	TV	TV	TV COAXIAL POINT
+48"	50	LP TV	LP TV	6 A PLUG POINT FOR TV
+36"	02	PC-SET	PC-SET	6 A PLUG POINT & 1 NO. DATA POINT FOR COMPUTER
+24"	07	LV JB	LV JB	LV SYSTEM JOINT BOX
+42"	02	MCP	MCP	MANUAL CALL POINT
+90"	02	HO	HO	HOOTER POINT
+90"	04	CCTV	CCTV	WALL MOUNTED CCTV CAMERA

DWG. 13th FLOOR
ELECTRIC CONDUIT PLAN

PROMOTER:-
UTTAM GLOBAL INFRA
Plot No. 440 , Officer's Campus , Sirsi Road , Jaipur

PROJECT NAME :-
UTTAM HEIGHTS


PROJECT ADDRESS:-
Residential Building At Plot No. 1, 2, 3, 14, 15 & 16 Engineer's Colony,yojna , Panchyawala Sirsi Road, Jaipur- 302034 Rajasthan

SERVICES CONSULTANT:
VIPUL CONSULTING,
F 9 / 440 , Keshav Marg Chitrakut Scheme,Jaipur
PH:91-0-93146-10438 ,0141-2440946 Mail:vipul8599@yahoo.com

ARCHITECT:-
SPACE GRID
C-49,VIDYA APARTMENT,PARAS MARG,
BAPU NAGAR,NEAR JANTA STORE CIRCLE, JAIPUR-302015
PH-09314918766,0141-4005506 (O)
Email:-info.spacegrid@gmail.com

MCB DB LOCATION AS
PER SITE

- 4 WAY TPN DB (GARDEN AREA)
R PHASE LIGHT CIRCUIT-03
Y PHASE LIGHT CIRCUIT-03
B PHASE LIGHT CIRCUIT-02
TOTAL CIRCUIT-08

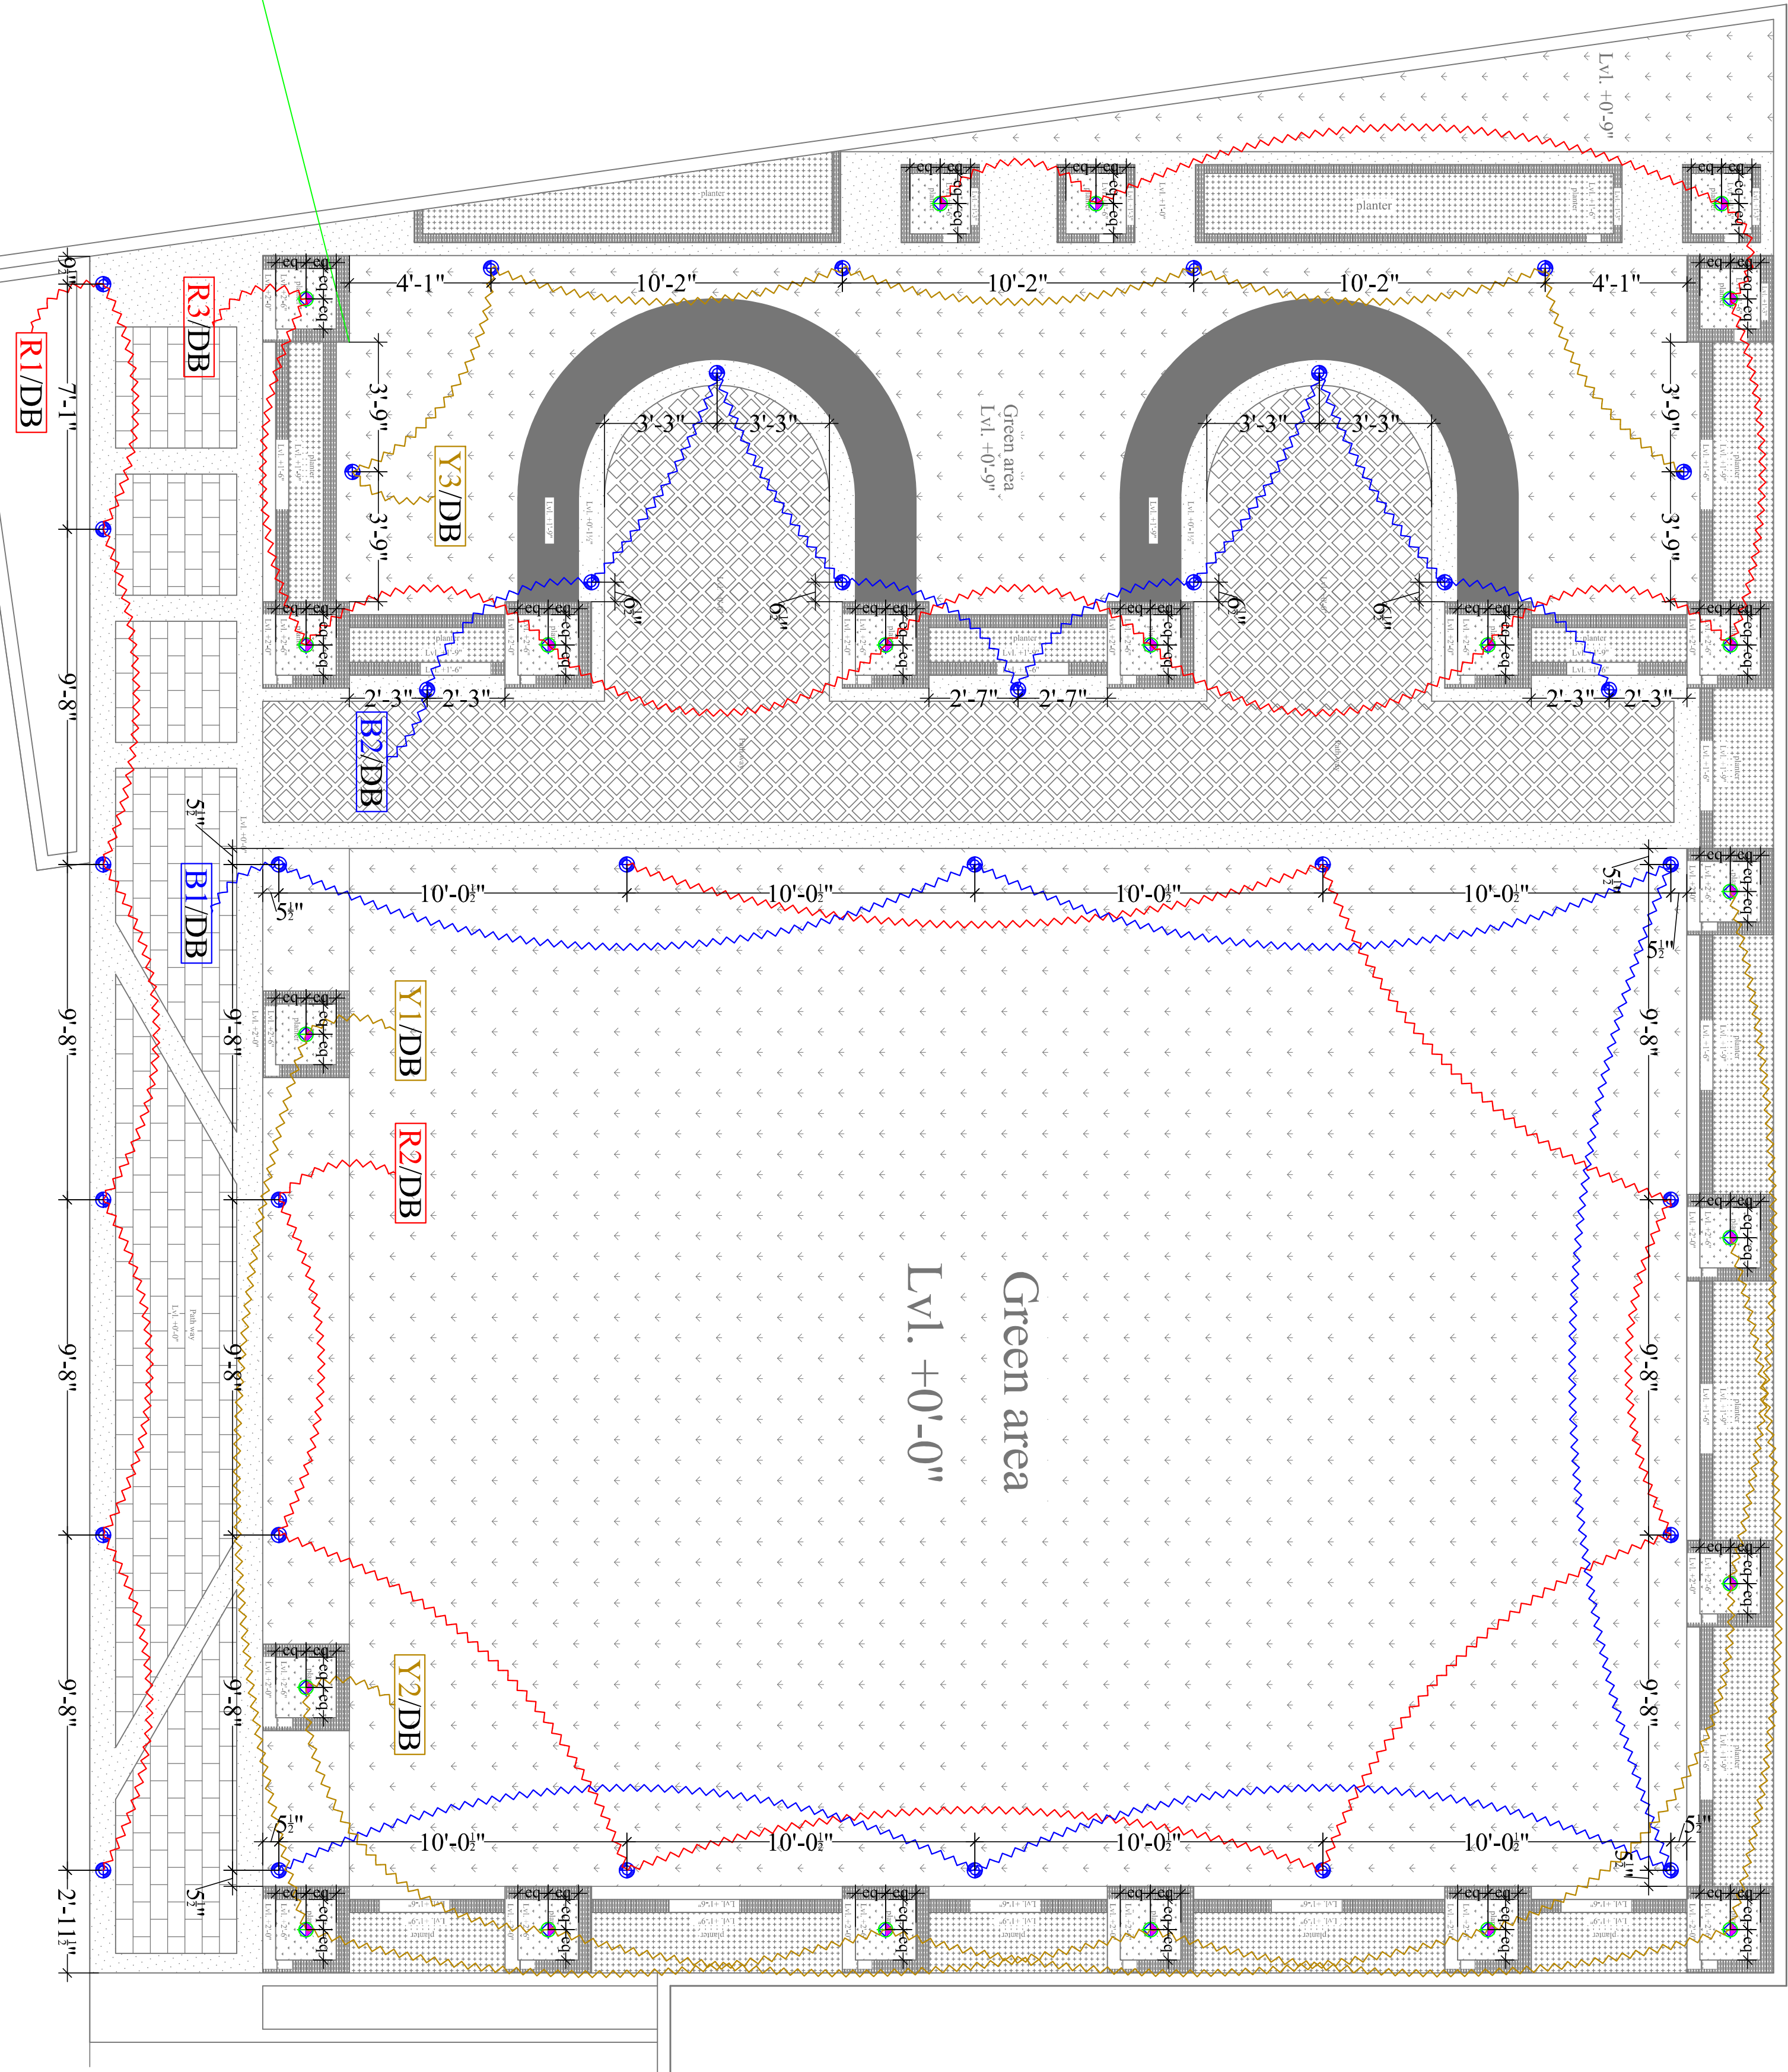

Vipul
VIPUL AGARWAL
M.E.P CONSULTANT
B.E. ELECTRICAL

LEGENDS:

Mouting Height	No.	ID	Symbol	Description
IN CONDUIT				R PHASE CONTROL WIRING FOR LIGHT POINT (Cross Thread) Phase/Phase (Normal), 1.5 sqmm
IN CONDUIT				Y PHASE CONTROL WIRING FOR LIGHT POINT (Cross Thread) Phase/Phase (Normal), 1.5 sqmm
IN CONDUIT				B PHASE CONTROL WIRING FOR LIGHT POINT (Cross Thread) Phase/Phase (Normal), 1.5 sqmm
IN CONDUIT				B PHASE CONTROL WIRING FOR LIGHT POINT (Cross Thread) Phase/Phase (Normal), 1.5 sqmm
				1 LIGHT CIRCUIT (Cross Thread) Phase/Phase (Normal), 1.5 sqmm
	01			R PHASE LIGHT CIRCUIT NO. MCB DISTRIBUTION BOARD NO.
	01			Y PHASE LIGHT CIRCUIT NO. MCB DISTRIBUTION BOARD NO.
	02			B PHASE LIGHT CIRCUIT NO. MCB DISTRIBUTION BOARD NO.
	35			B PHASE LIGHT CIRCUIT NO. MCB DISTRIBUTION BOARD NO.
	22			B PHASE LIGHT CIRCUIT NO. MCB DISTRIBUTION BOARD NO.

SERVICES CONSULTANT

ASHI ASSOCIATES
F-9 / 440, Keshav Marg, Chandra Scheme, Jaipur
PH: 91-093146-10438, 0141-2460946, Mail: info@ashiasociates.com

ARCHITECT :-

SPACE GRID
C-49, WDA, APARTMENT PARAS MARG,
BAPU NAGAR NEAR JANTA STORE
CIRCLE, JAIPUR-302015
PH-09314918/766, 0141-4005506 (0)
Email:- info.spacegrid@gmail.com

PROMOTER:- UTTAM GLOBAL INFRA

Plot No. 440, Officer's Campus, Sisri Road, Jaipur

PROJECT :- UTTAM HEIGHTS

PROJECT ADDRESS :-

Residential Building At Plot No. 1, 2, 3, 14, 15 & 16 Engineers
Colony,yojna , Panchyawala Sisri Road, Jaipur- 302034 Rajasthan

DRAWING:

GARDEN AREA
LIGHTS ELECTRIC CONTROL
WIRING PLAN

DRN. By:

VIPESH

DEALT. By:

SANJAY

APPD. By:

VIPUL AGARWAL

DATE:-

21-05-2024

