


STILT FLOOR PLAN

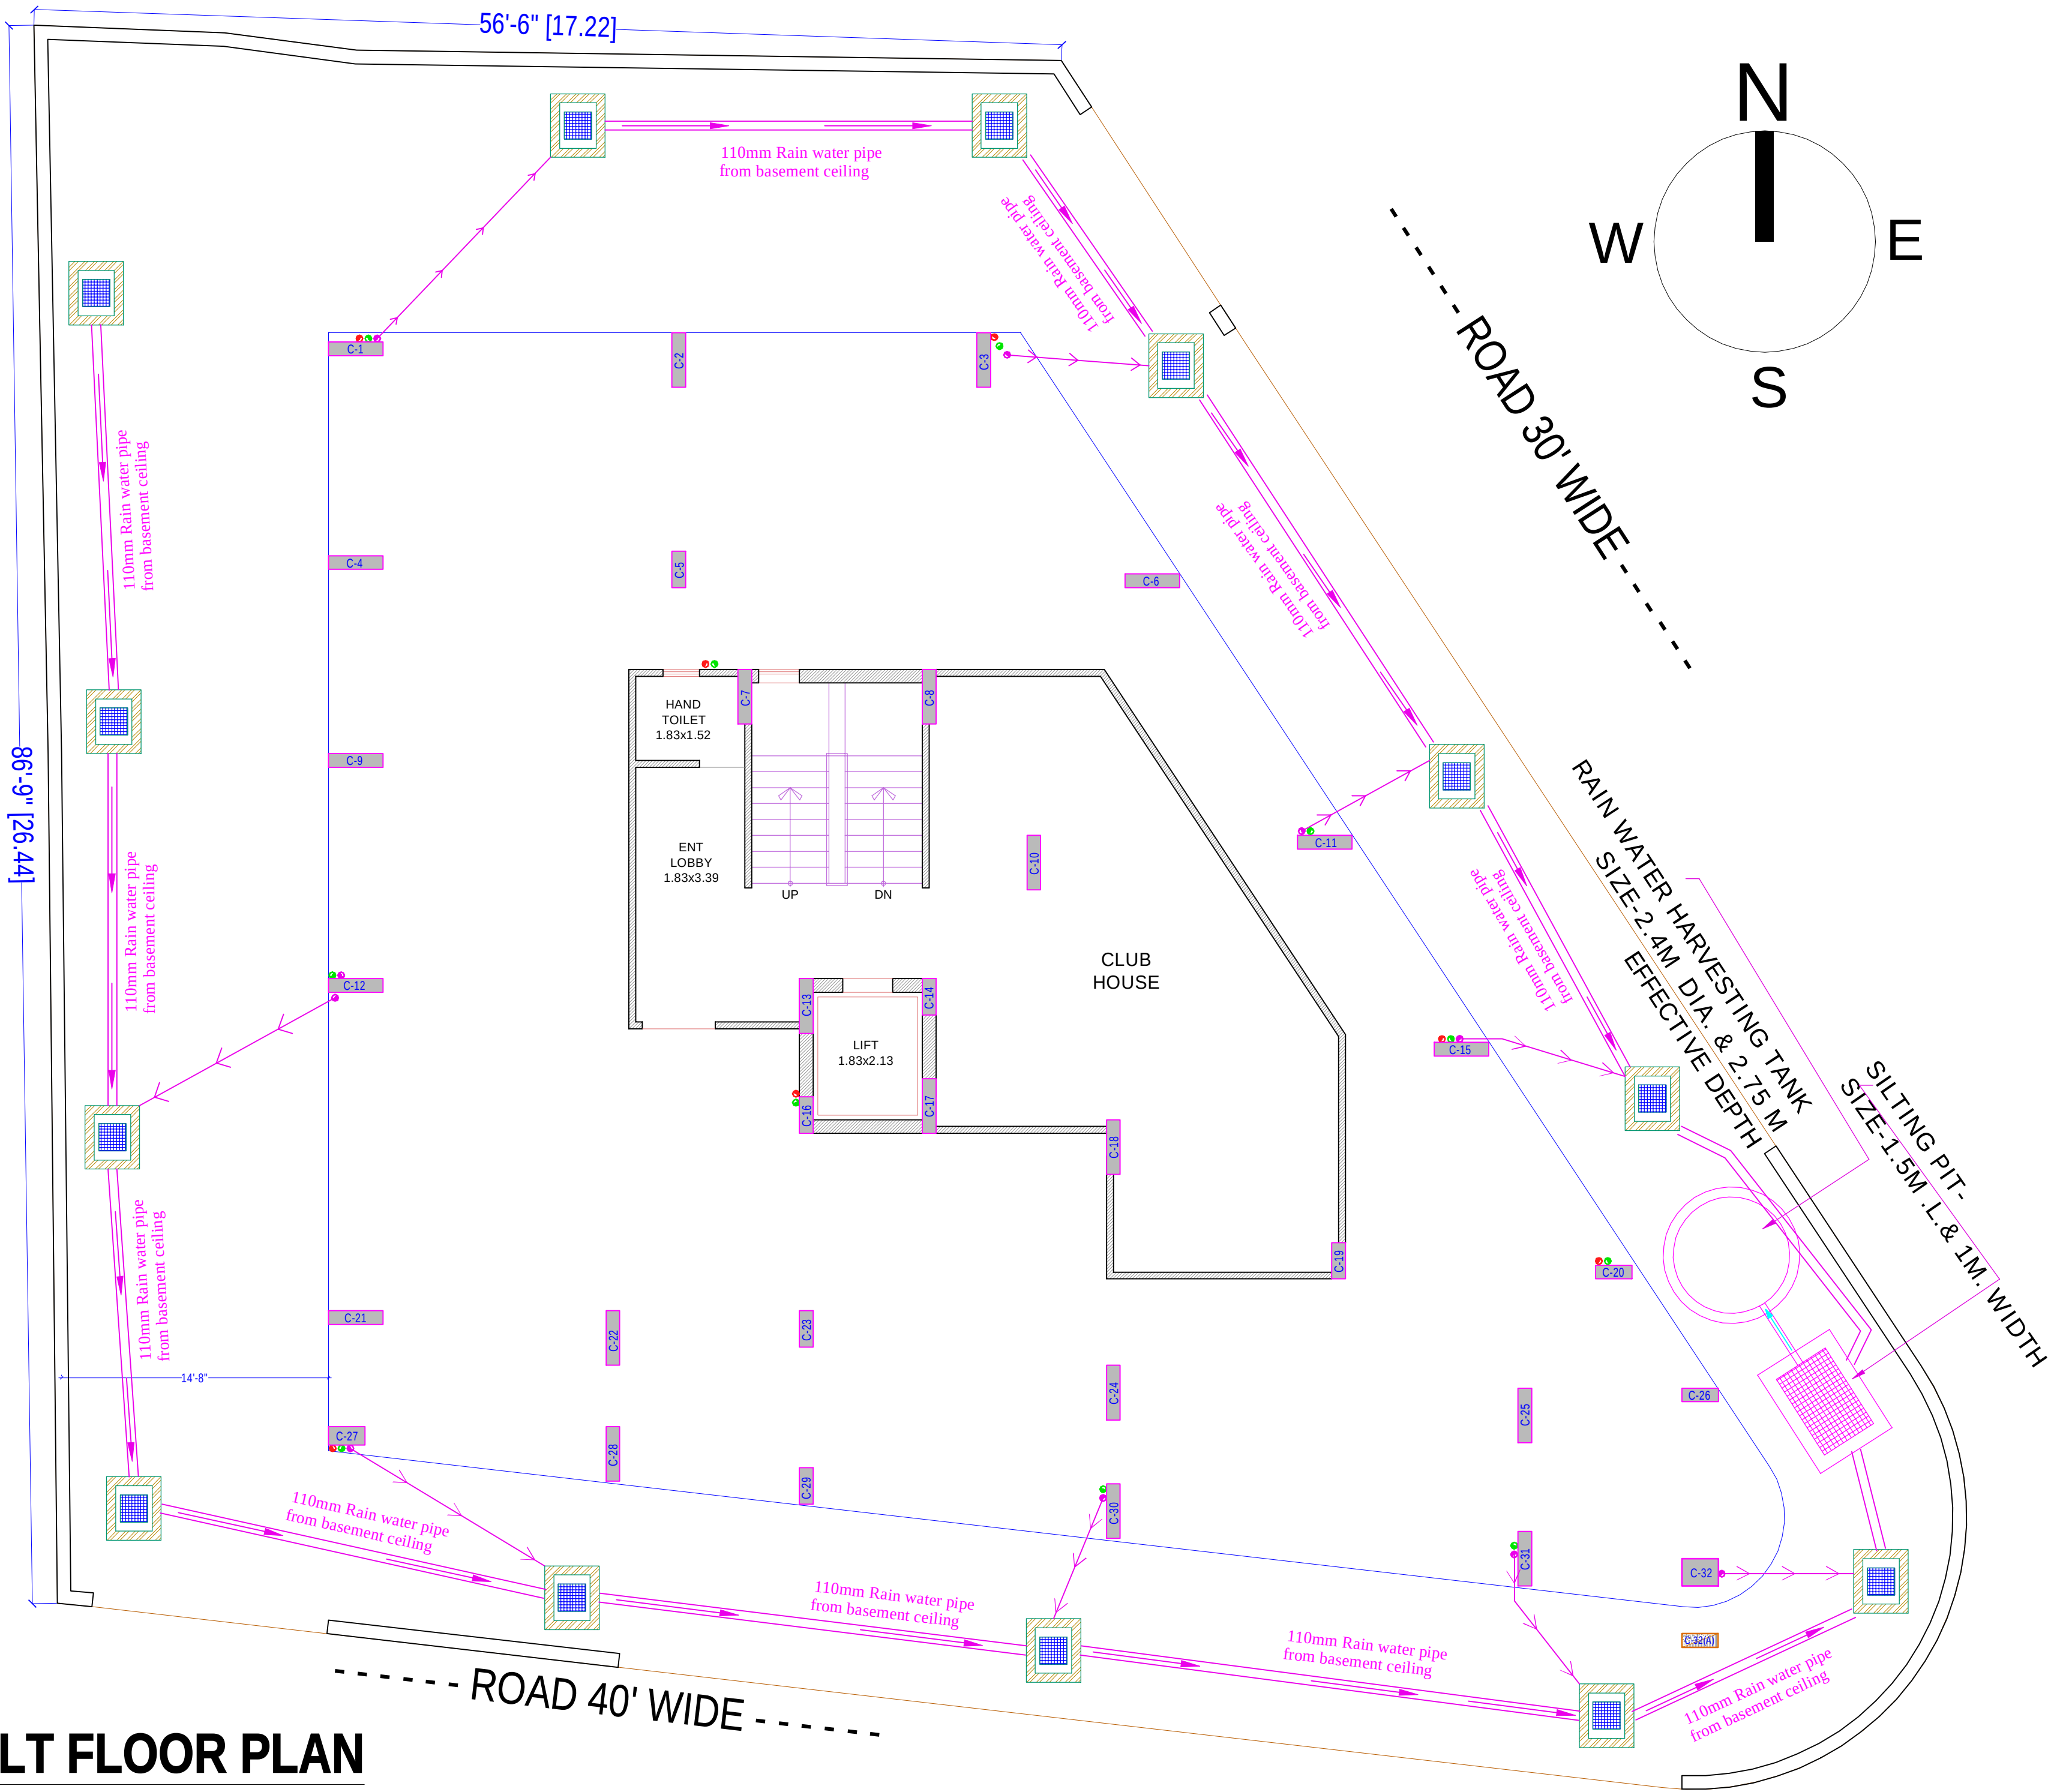

For GRK BUILDERS & DEVELOPERS
Dopel
Proprietor

SYMBOL	DESCRIPTION
	110 mm Soil Waste Water Pipe
	110 mm Waste Water Pipe
	110 mm Rain Water Pipe
	FOLLOW DIRECTION

PROJECT:
PROPOSED RESIDENTIAL BUILDING AT
PLOT NO. 347 & 348,
SCHEME - DR. RAJENDRA PRASAD NAGAR-A,
JAIPUR.

DRAWING:
**RAIN WATER
HARVENSTING LAYOUT PLAN**

SERVICES CONSULTANT:

Naman Yadav
B.Tech (Service Consultant)
N.Y. ENGINEERING CONSULTANTS
344, Mansarover Plaza, Mansarover,
Jaipur.

ARCHITECT:

**space
edge** Architects
ARCHITECTS, INTERIOR DESIGNERS AND ENGINEERS
B-6, Moti Marg, Bapu Nagar, Jaipur.
Ph.: 9314510603
E-Mail: spaceedgejpr@gmail.com

WORKING LAYOUT PLAN
PROPOSAL PLAN
SH.NO.
01