To Whomsoever It May Concern

Date: 25-11-2025

I, **Ankit Daga**, promoter of the Group Housing Project **"Galaxy Enclave – The Urban Village 4"** (RAJ/P/2020/1364), located at Plot Nos. 121, 122, 123, 124, 125, 126, 127, 128, 129, 130, 131, and 132, on 200 Ft. Road, Village Kalwara, Tehsil Sanganer, Jaipur-302029, hereby make the following declaration:

1. **Ownership of Plots**: I am the sole owner of the following plots within the **"Galaxy Enclave"** plotted development project (RAJ/P/2017/448): Plot Nos. 121, 122, 123, 124, 125, 126, 127, 128, 129, 130, 131, and 132. On these plots, I have developed individual villas, which are part of the larger "Galaxy Enclave" project.
2. **External Development**: The external development work for the entire **"Galaxy Enclave"** project is being managed and carried out by **Galaxy Realmart Pvt. Ltd.**, the promoter of the project under the registered plotted development scheme **Galaxy Enclave (RAJ/P/2017/448)**.
3. **Common Development**: All common facilities for the project are being developed in accordance with the specifications outlined in the plotted scheme.
4. **Common Facility Drawings**: For your reference, I am attaching the drawings for the following common facilities, which were uploaded by **Galaxy Realmart Pvt. Ltd.** as part of the plotted scheme:
    - Water Supply
    - Rainwater Harvesting/Recharging
    - Sanitation (Stormwater Drainage, Sewerage, Sewage Treatment Plant (STP), Solid Waste Disposal, etc.)
    - Electrification (Transformers, Solar Energy, etc.)
5. **Fire Fighting and Other Common Facilities**: Note that fire-fighting provisions or any other type of common facilities are not applicable to the entire scheme.

This declaration is made in good faith to provide clarity regarding my ownership, responsibilities, and involvement in the **Galaxy Enclave – The Urban Village 4** project.

Sincerely,

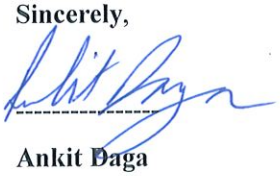

Ankit Daga

(Promoter of Project Galaxy Enclave - The Urban Village-4)

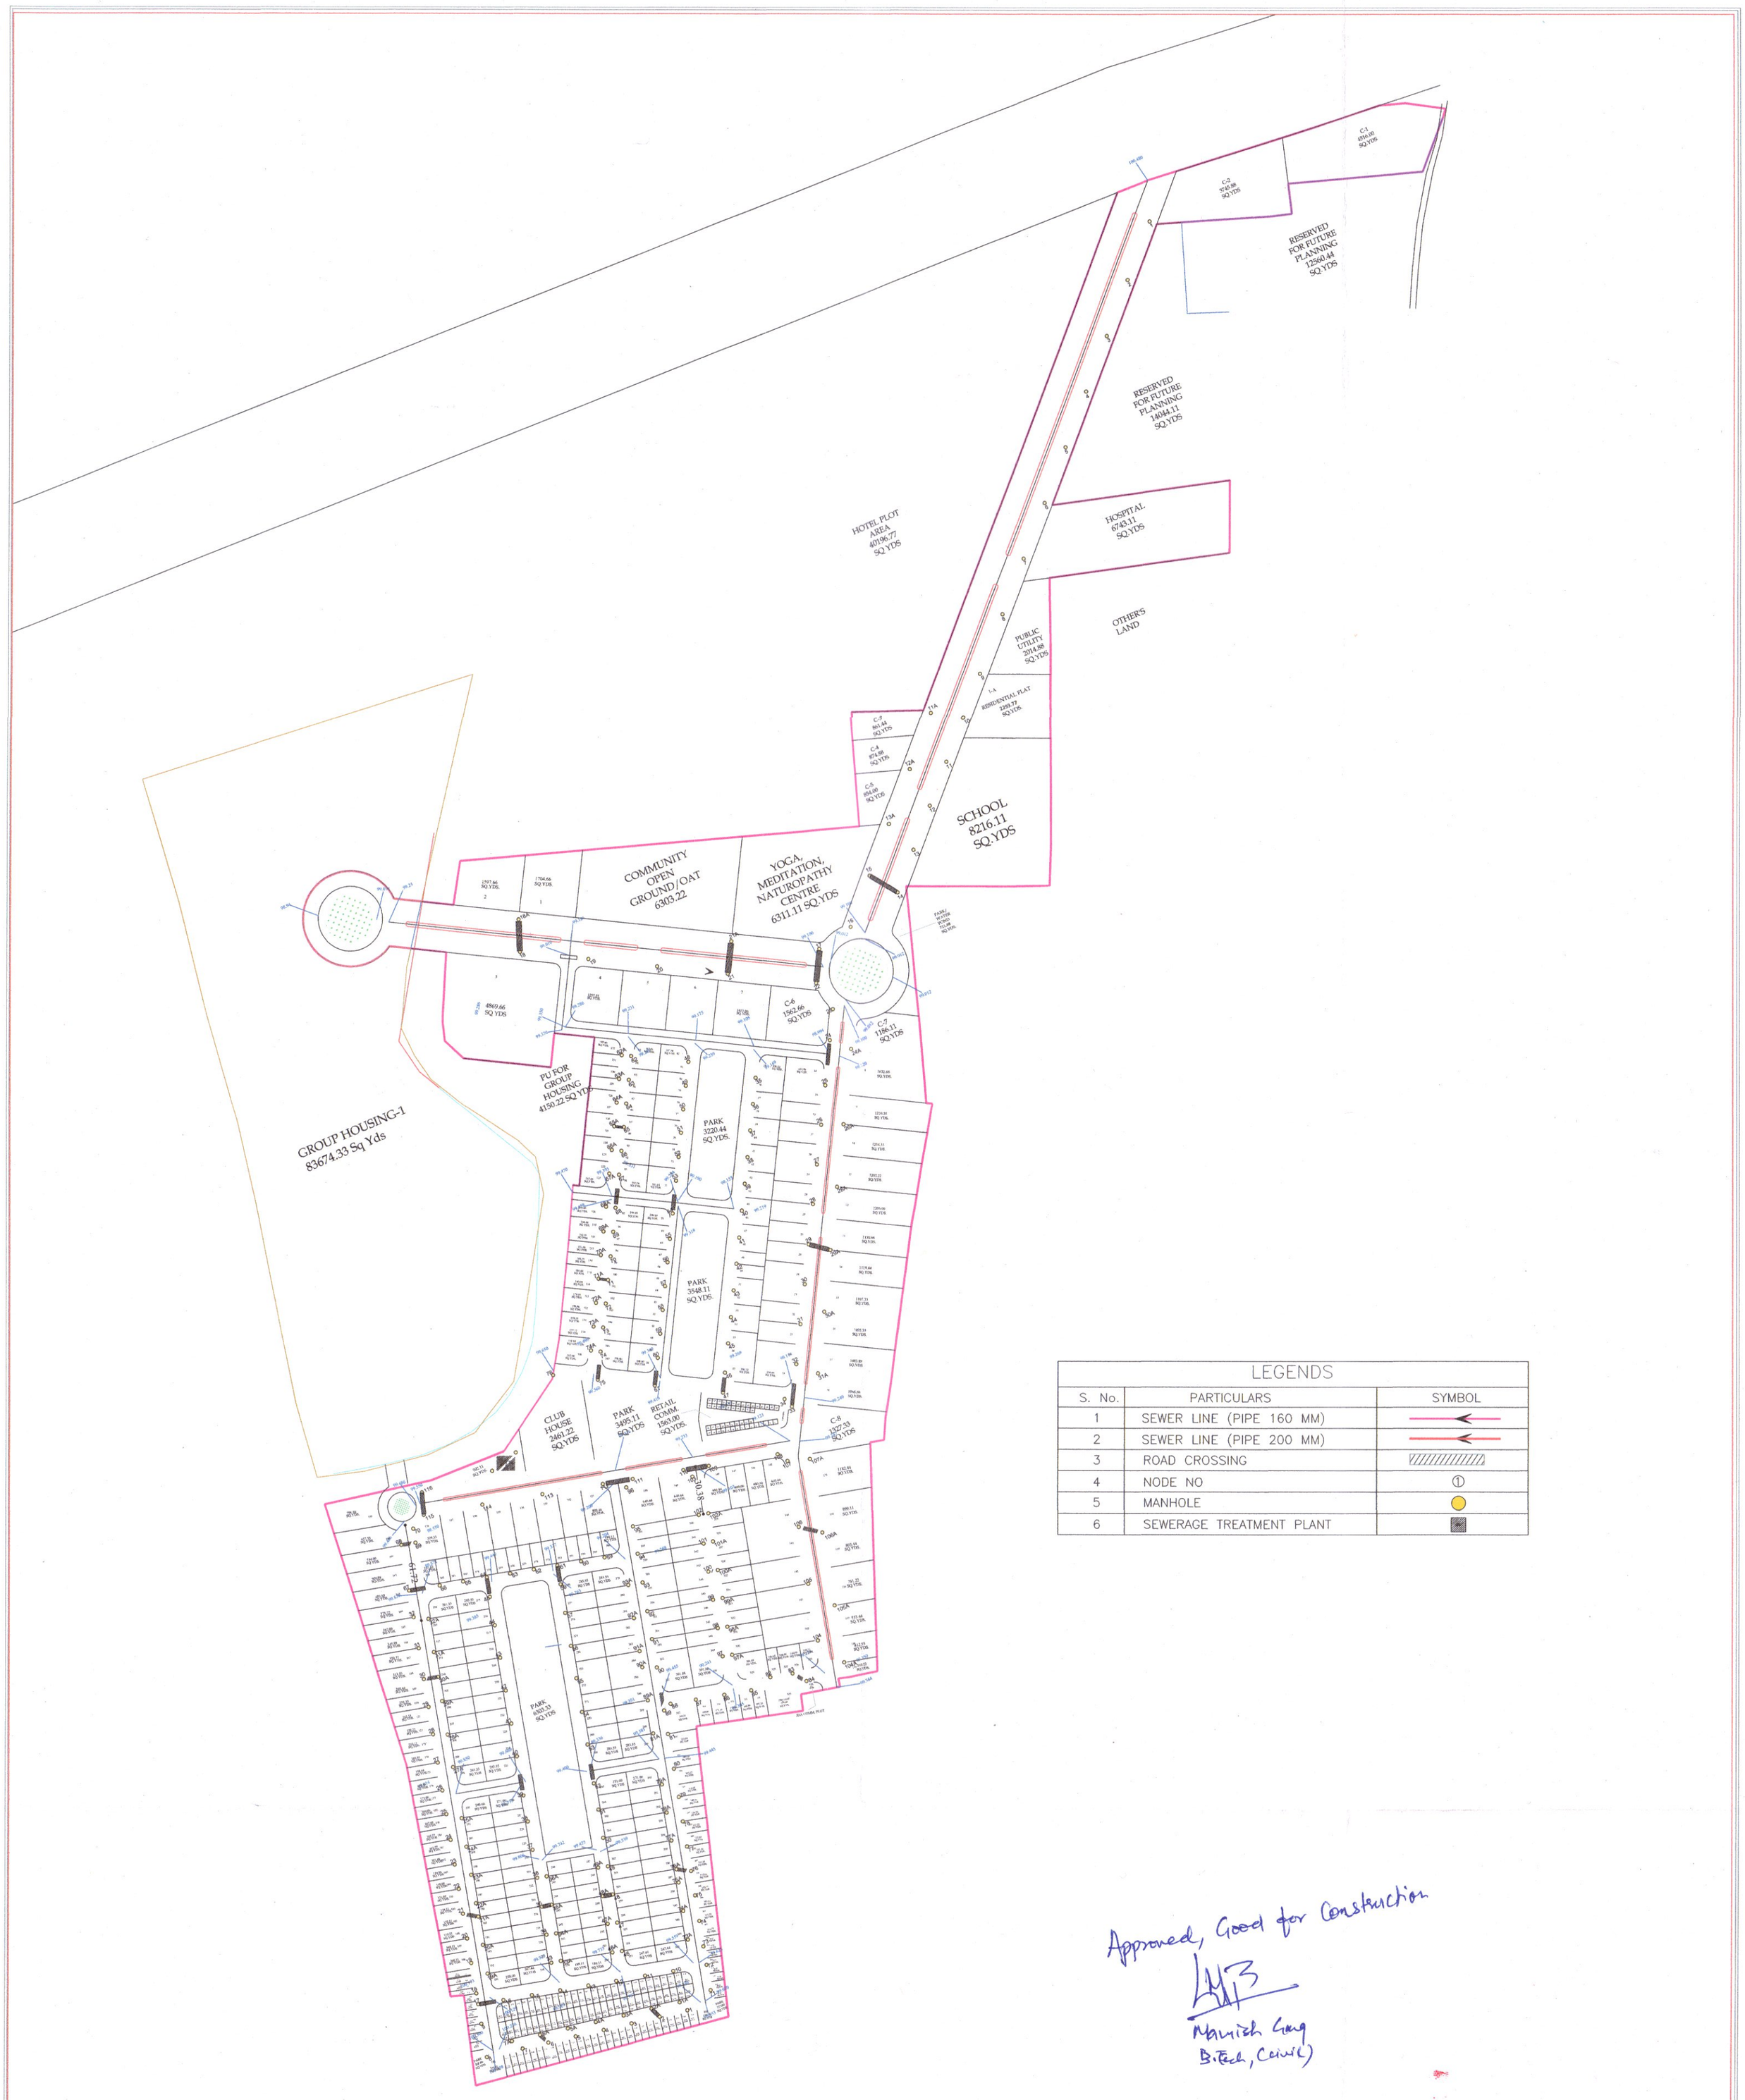

LEGENDS		
S. No.	PARTICULARS	SYMBOL
1	SEWER LINE (PIPE 160 MM)	
2	SEWER LINE (PIPE 200 MM)	
3	ROAD CROSSING	
4	NODE NO	①
5	MANHOLE	
6	SEWERAGE TREATMENT PLANT	

Approved, Good for Construction

Manish Garg
B.Tech, Civil)

Client		Project Name	DRAWN BY	DRAWING TITLE	DATE
GALAXY REAL MART PVT. LTD.	pmcbs from concept to creation **PMC Buildskills Pvt. Ltd.** 51, Mangal Vihar, Near Riddhi Siddhi Chouraha, Gopalpura Bypass Rd, Jaipur, Rajasthan 302018	"GALAXY ENCLAVE " KALWARA,SEZ ROAD, JAIPUR	SANJAY CHOUDHARY	SEWERAGE NETWORK	04-10-2017
			CHECKED BY		SCALE
			SURESH CHOUDHARY		REVISION
			APPROVED BY	DRAWING NO. GLXY/SN/2017/01	
			For - MGH ENGINEERS MANISH GARG HUF MANISH GARG Proprietor / Karta B.Tech, M.Tech Enrl no - JNVU/97/645		