



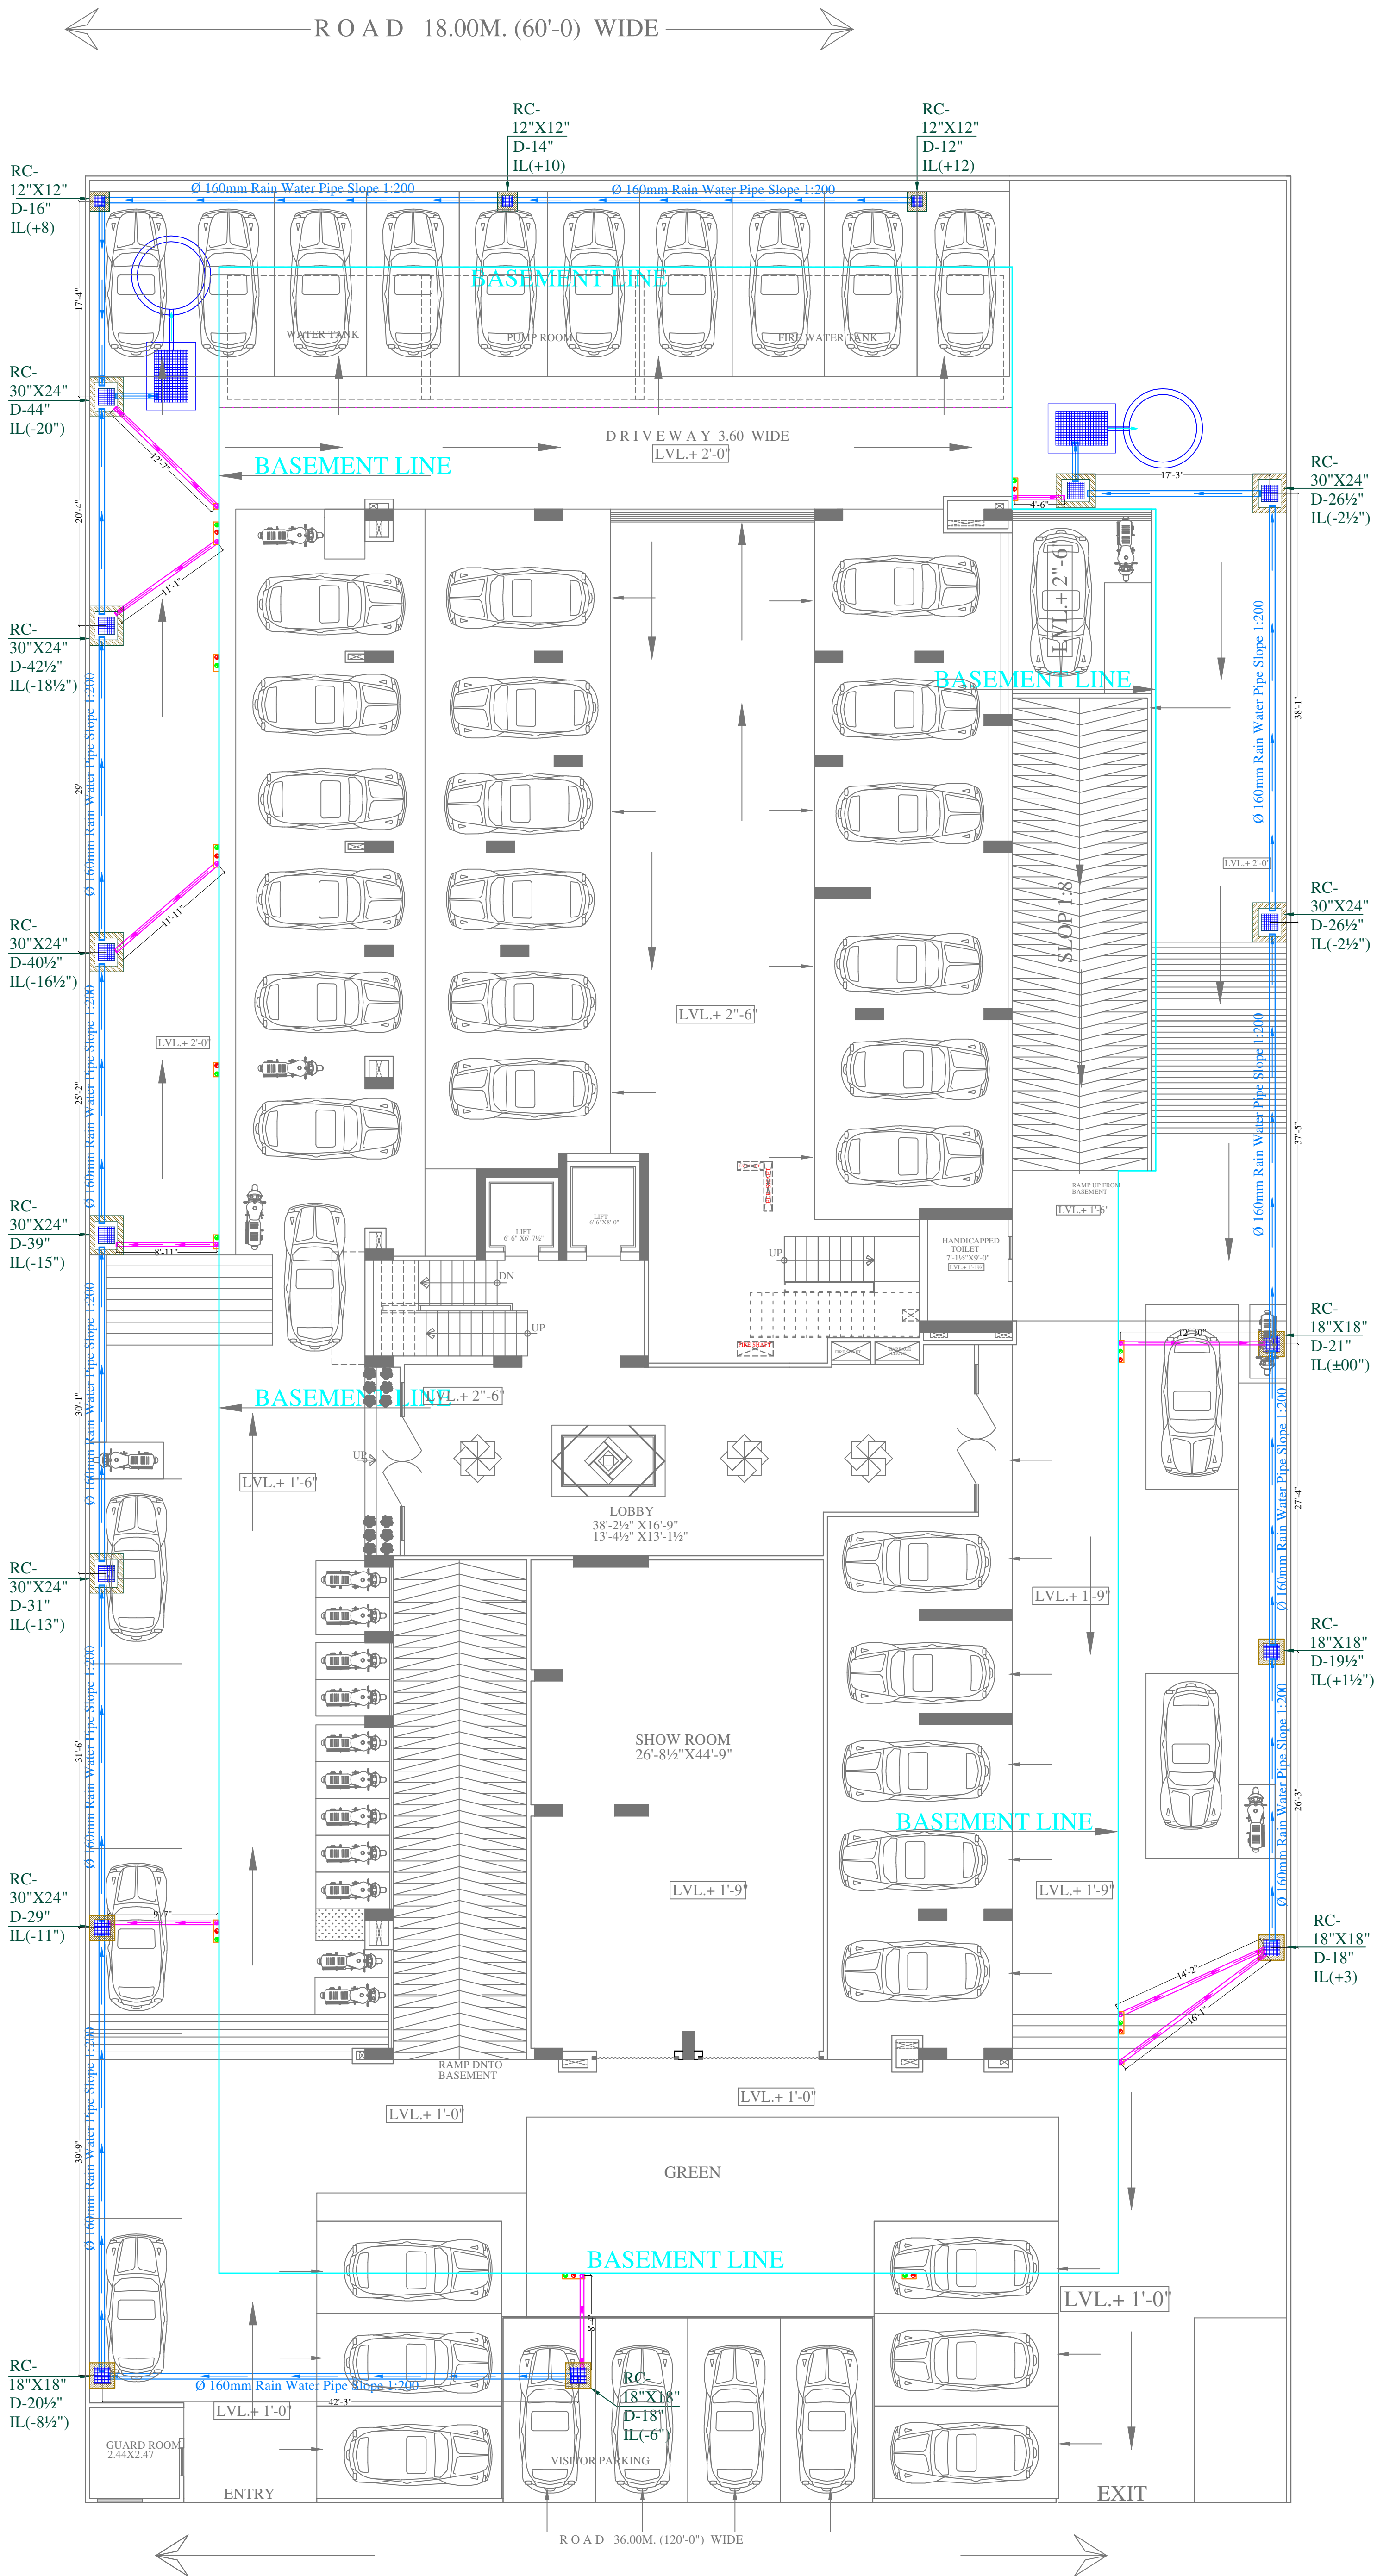

Vipul
VIPUL AGARWAL
M.E.P. CONSULTANT
B.E. ELECTRICAL

SYMBOL	DESCRIPTION
	110 mm Soil Waste Water Pipe
	110 mm Waste Water Pipe
	110 mm Rain Water Pipe
	160 mm Rain Water Pipe
	110 mm Rain Water Pipe
SERVICES CONSULTANT: ASHI ASSOCIATES. F 9 / 440 , Keshav Marg Chitrakut Scheme,Jaipur PH:91-0-93146-10438 ,0141-2440946 Mail:vipul8599@yahoo.com	
PROJECT NAME : FARCON AVENUE	
PROMOTER : FARCON INFRABUILD LLP	
ADDRESS : KHASRA NO.8, B-BLOCK,GOVINDPURA, JAIPUR-302030 (RAJASTHAN)	
Drawing: EXTERNAL RAIN WATER HARVESTING & CHAMBER LAYOUT PLAN	
North: 	Appd:- Vipul Agarwal Dealt:- SANJAY
SCALE: 0'-1"=	Date:- 08-01-2020
PROJECT NO. 533	Location: \\mainserver-pe(E\drawings)\ Aalam Ji (Purvanchal Group)\WORKING PLAN
 Design Space Consultants Architects & Interior Designer	
Plot no. 65, Acme Heights, Visheswaria Nagar, Behind D.C. Hospital, Triveni nagar, Gopalpura bye-pass Jaipur, Rajasthan ph: 0141-2763533, 9828117586 E-mail: sunil@designspaceconsultants.com Website: www.designspaceconsultants.com	

Rain water harvesting pit dia-8'-0" & efactive depth 11'-5" & total depth-13'-11"
De-silting pit 4'-0"L, 3'-0"W & 4'-6" depth

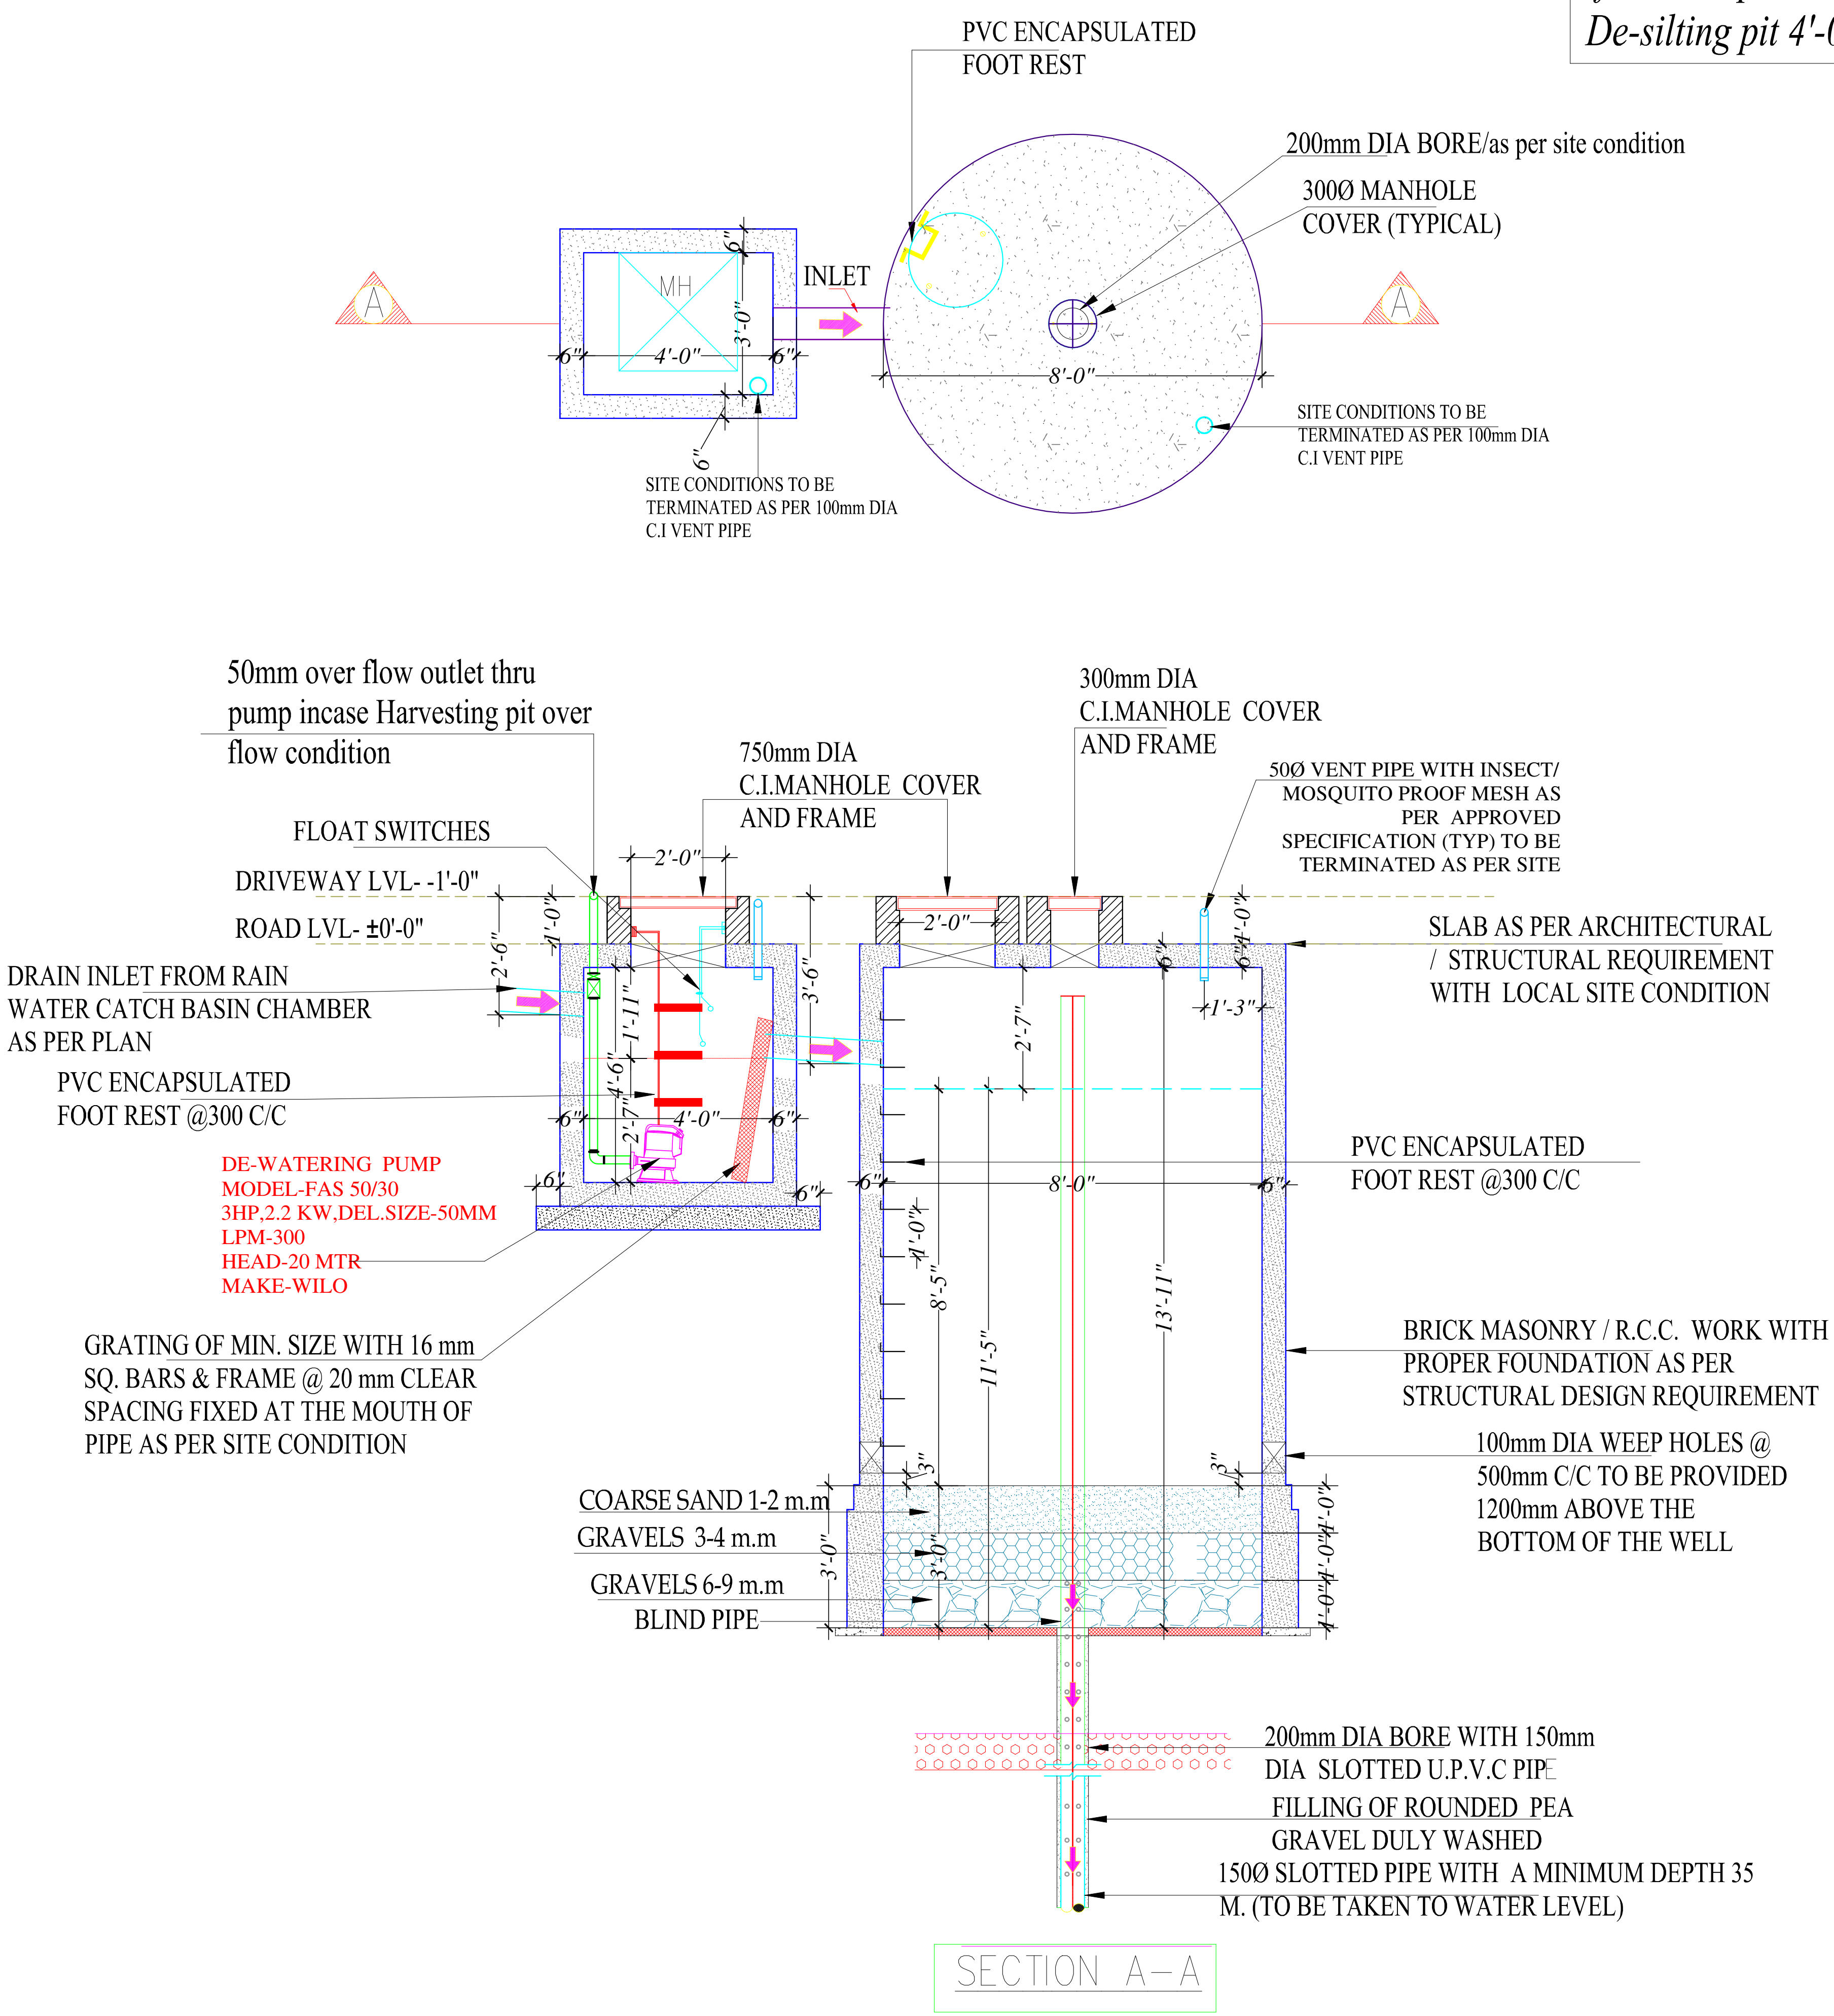

Vipul
VIPUL AGARWAL
M.E.P. CONSULTANT
B.E. ELECTRICAL

SERVICES CONSULTANT:
ASHI ASSOCIATES,
F 9 / 440 , Keshav Marg Chitrakut
Scheme,Jaipur
PH91-0-93146-10438 ,0141-2440946
Multiipul859@yahoo.com

PROJECT NAME :
FARCON AVENUE

PROMOTER :
FARCON
INFRABUILD LLP

ADDRESS :
KHASRA NO.8,
B-BLOCK,GOVINDPURA,
JAIPUR-302030 (RAJASTHAN)

Drawing: TYPICAL RAIN WATER
HARVESTING PIT
SECTION DETAILS PLAN

North: 	Appd:- Vipul Agarwal Drawn:- Rajaj	Dealt:- Sanjay Date:- 20-08-2019
------------	---	---


SCALE: 0'-1"=

Location:
(\mainserver-pe\Drawings)
Aalam Ji (Purvanchal Group)WORKING PLAN

PROJECT NO. 533

Design Space
Consultants
Architects & Interior Designer

Plot no. 65, Acme Heights, Visheshwaria Nagar,
Behind D.C. Hospital, Triveni nagar,
Gopalpura bye-pass Jaipur, Rajasthan
ph: 0141-2763533, 9828117586
E-mail: sunil@designspaceconsultants.com
Website: www.designspaceconsultants.com

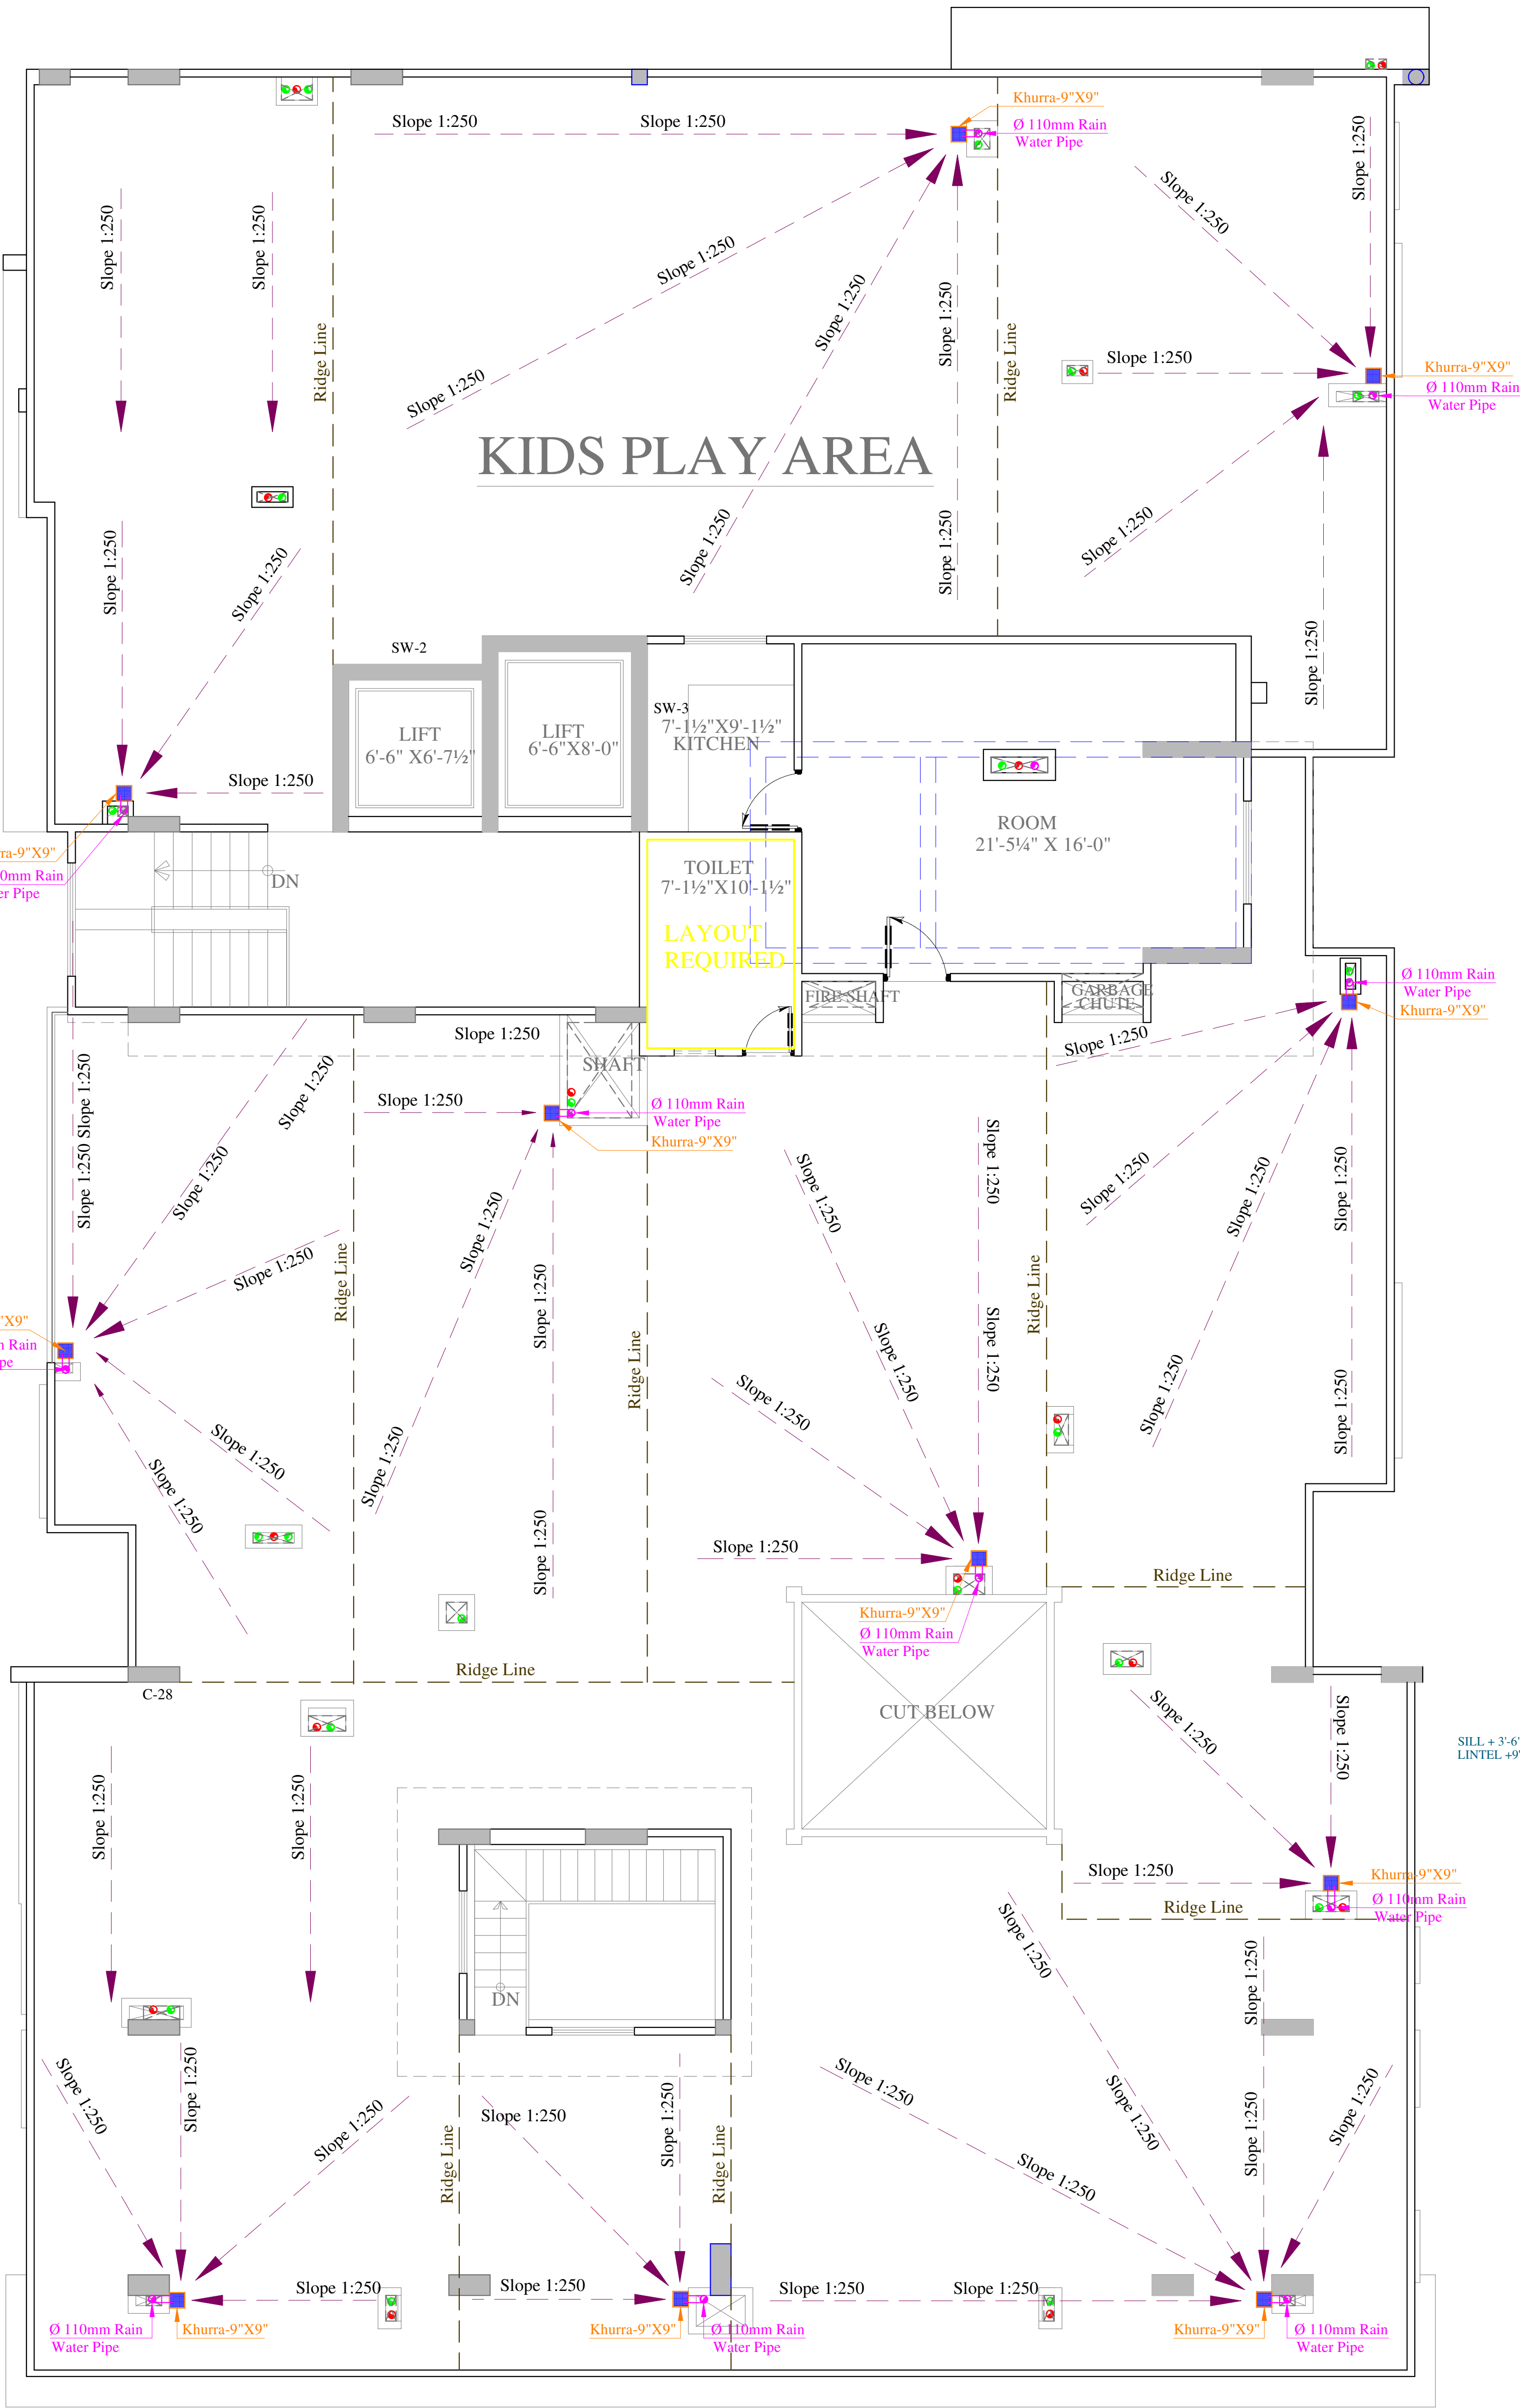


Vipul
VIPUL AGARWAL
M.E.P. CONSULTANT
B.E. ELECTRICAL

SYMBOL	DESCRIPTION
	110 mm Soil Waste Water Pipe
	110 mm Waste Water Pipe
	110 mm Rain Water Pipe
	110 mm Rain Water Pipe
	Khurra-9"X9"
	Ridge Line
	Flow Direction

SERVICES CONSULTANT: ASHI ASSOCIATES. F 9 / 440 , Keshav Marg Chitrakut Scheme,Jaipur PH:91-0-93146-10438 ,0141-2440946 Mail:vipul8599@yahoo.com		
DRAWN BY:- RAAJ	DEALT BY:- SANJAY	APPD BY:- VIPUL AGARWAL

PROJECT NAME : FARCON AVENUE
PROMOTER : FARCON INFRABUILD LLP
ADDRESS : KHASRA NO.8, B-BLOCK,GOVINDPURA, JAIPUR-302030 (RAJASTHAN)


Drawing: TERRACE FLOOR RAIN WATER SLOPE PLAN	
North: 	DATE: 27-05-2019 Location: \\mainserver-pe\Drawings\A Aalam Ji (Purvanchal Group)WORKING PLAN

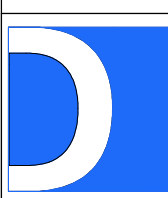

**Design
Space**
Consultants

ADDRESS:
Architects & Interior Designer

Plot no. 65, Acme Heights, Visheswaria Nagar,
Behind D.C. Hospital, Triveni nagar,
Gopalpura bye-pass Jaipur, Rajasthan
ph: 0141-2763533, 9828117586
E-mail: sunil@designspaceconsultants.com
Website: www.designspaceconsultants.com

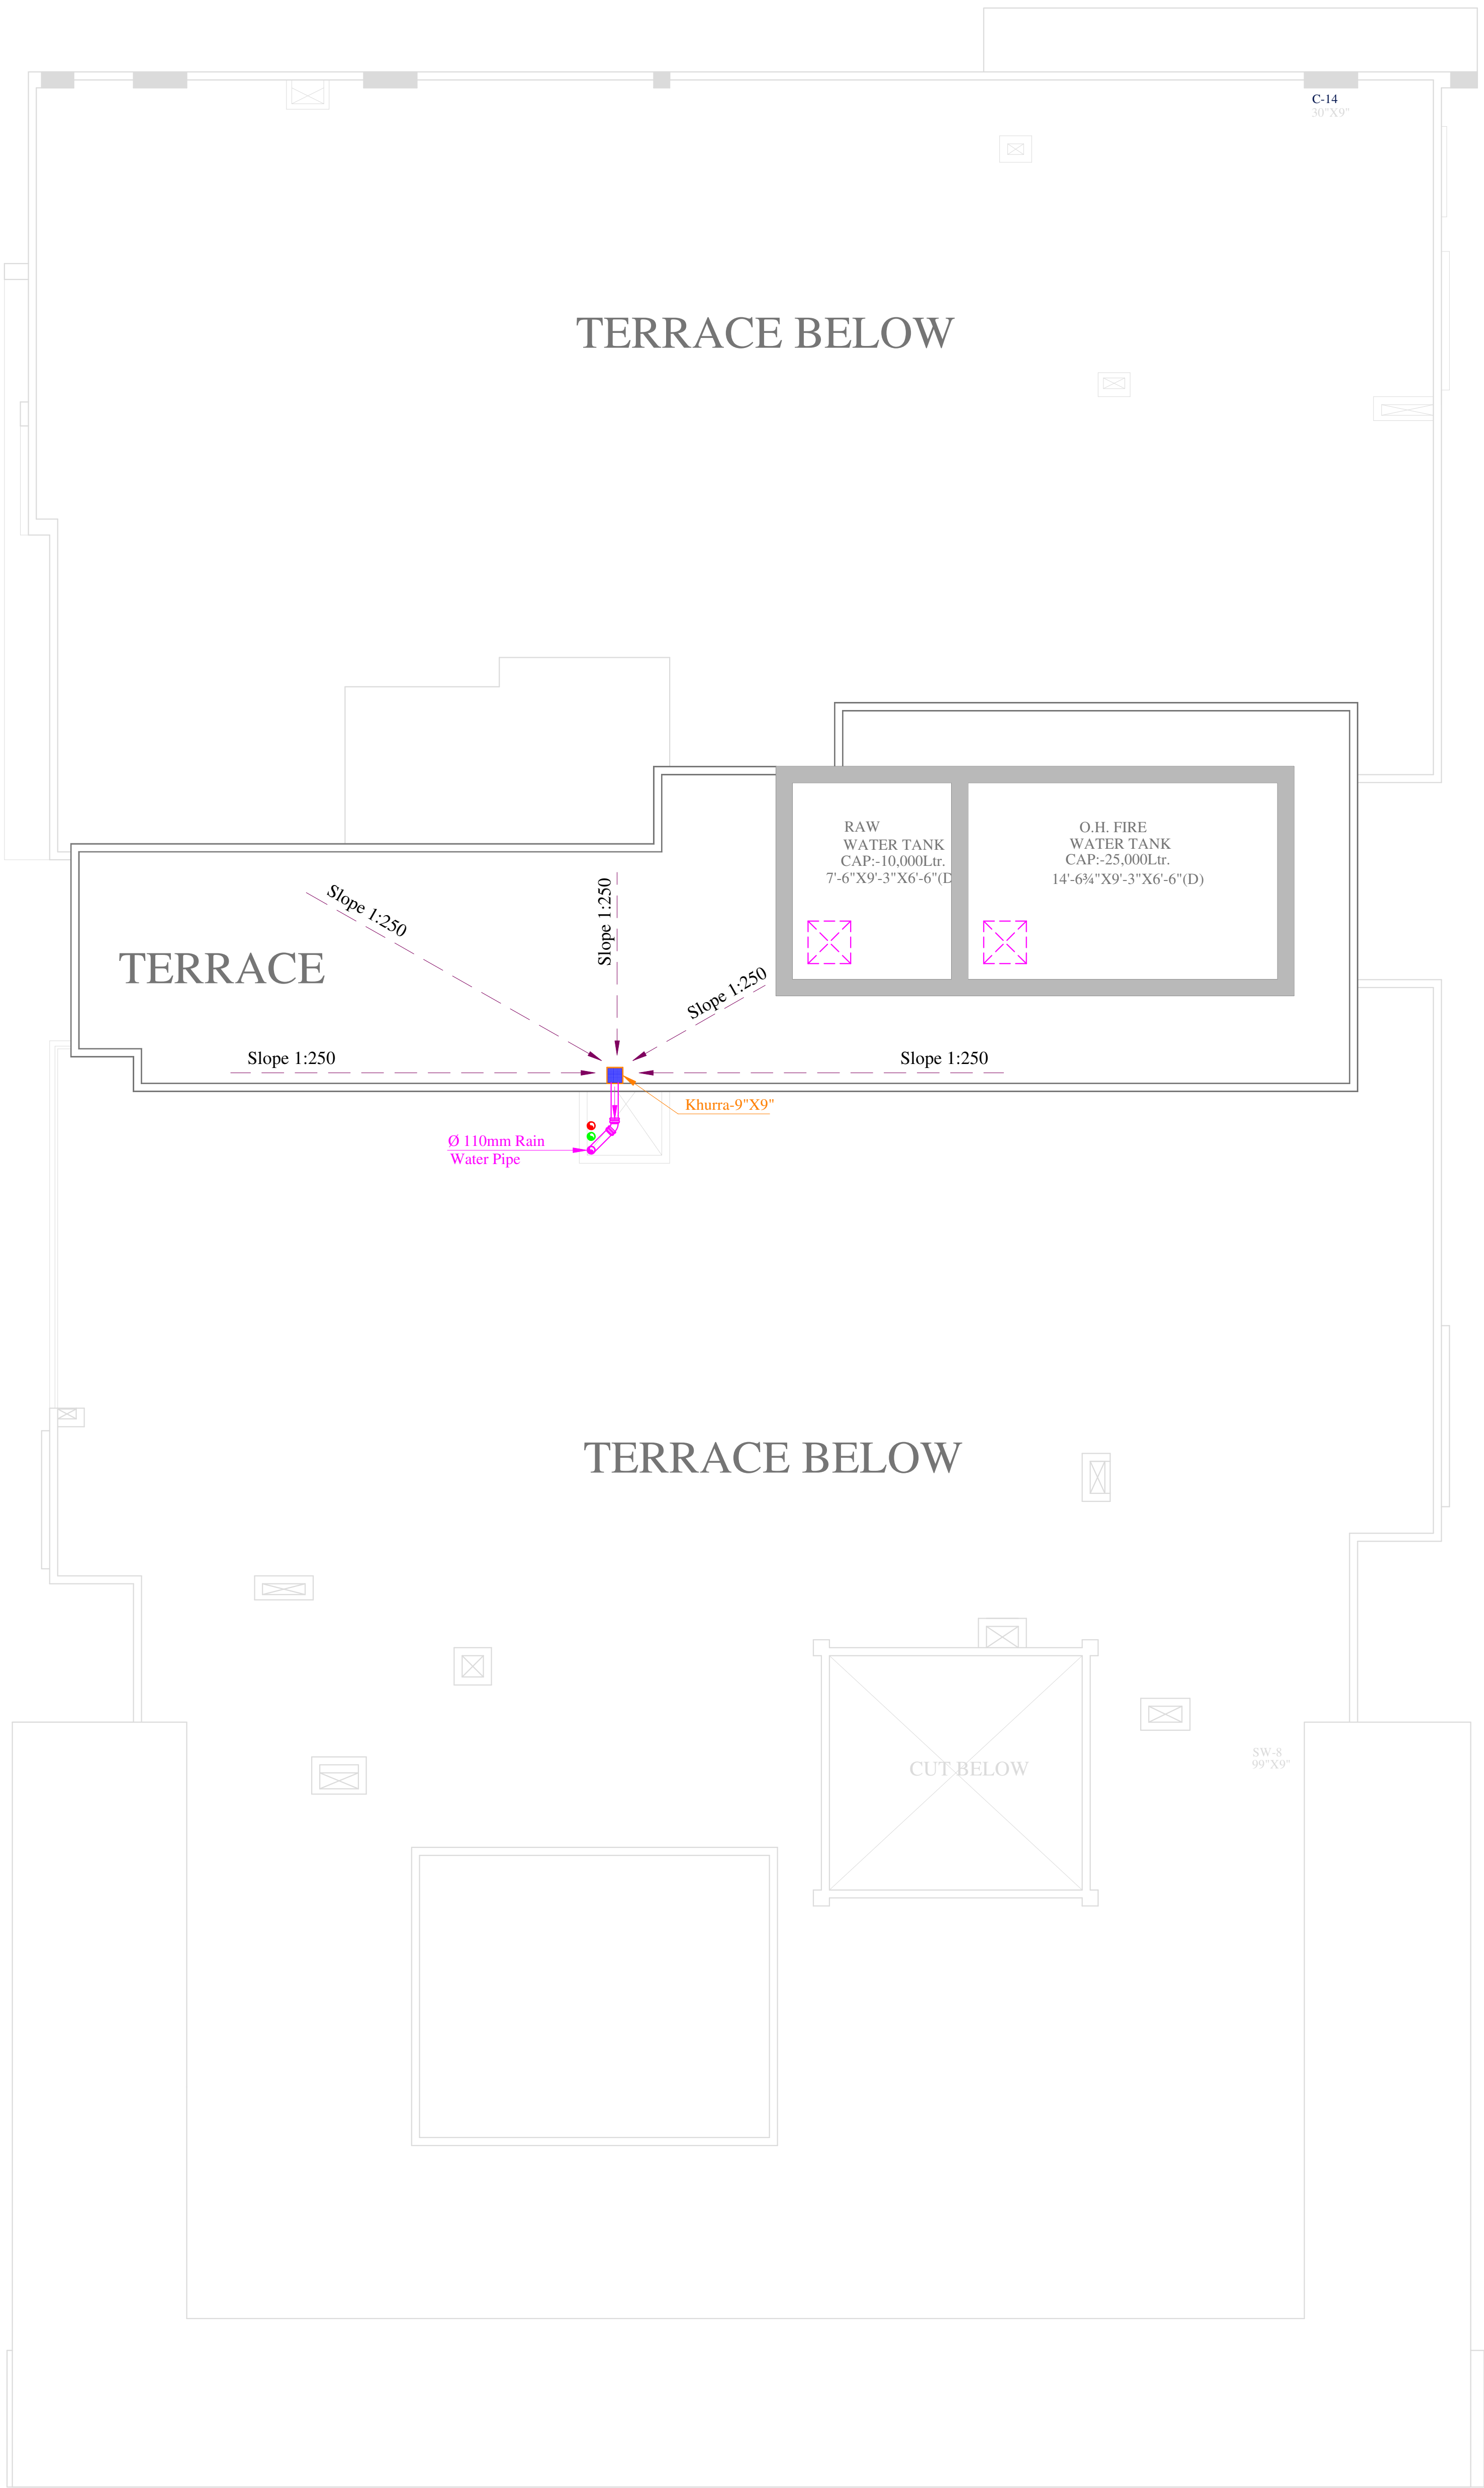

Vipul
VIPUL AGARWAL
M.E.P. CONSULTANT
B.E. ELECTRICAL

SYMBOL	DESCRIPTION
	110 mm Soil Waste Water Pipe
	110 mm Waste Water Pipe
	110 mm Rain Water Pipe
	110 mm Rain Water Pipe
	Khurra-9"X9"
	Ridge Line
	Flow Direction

SERVICES CONSULTANT: ASHI ASSOCIATES, F 9 / 440 , Keshav Marg Chitrakut Scheme,Jaipur PH:91-0-93146-10438 ,0141-2440946 Mail:vipu8599@yahoo.com		
DRAWN BY:- RAAJ	DEALT BY:- SANJAY	APPD BY:- VIPUL AGARWAL

PROJECT NAME : FARCON AVENUE
PROMOTER : FARCON INFRABUILD LLP
ADDRESS : KHASRA NO.8, B-BLOCK,GOVINDPURA, JAIPUR-302030 (RAJASTHAN)

Drawing: MUMTY FLOOR RAIN WATER SLOPE PLAN	
North: 	DATE: 27-05-2019 Location: \\mainserver-pc\Drawings\Aalam Ji (Purvanchal Group)\WORKING PLAN

 ADDRESS: Architects & Interior Designer	Design Space Consultants Plot no. 65, Acme Heights, Visheswaria Nagar, Behind D.C. Hospital, Triveni nagar, Gopalpura bye-pass Jaipur, Rajasthan ph: 0141-2763533, 9828117586 E-mail: sunil@designspaceconsultants.com Website: www.designspaceconsultants.com
---	---