



Layout Plan of KEDIA'S PARWATI ENCLAVE

SEWERAGE DRAWING

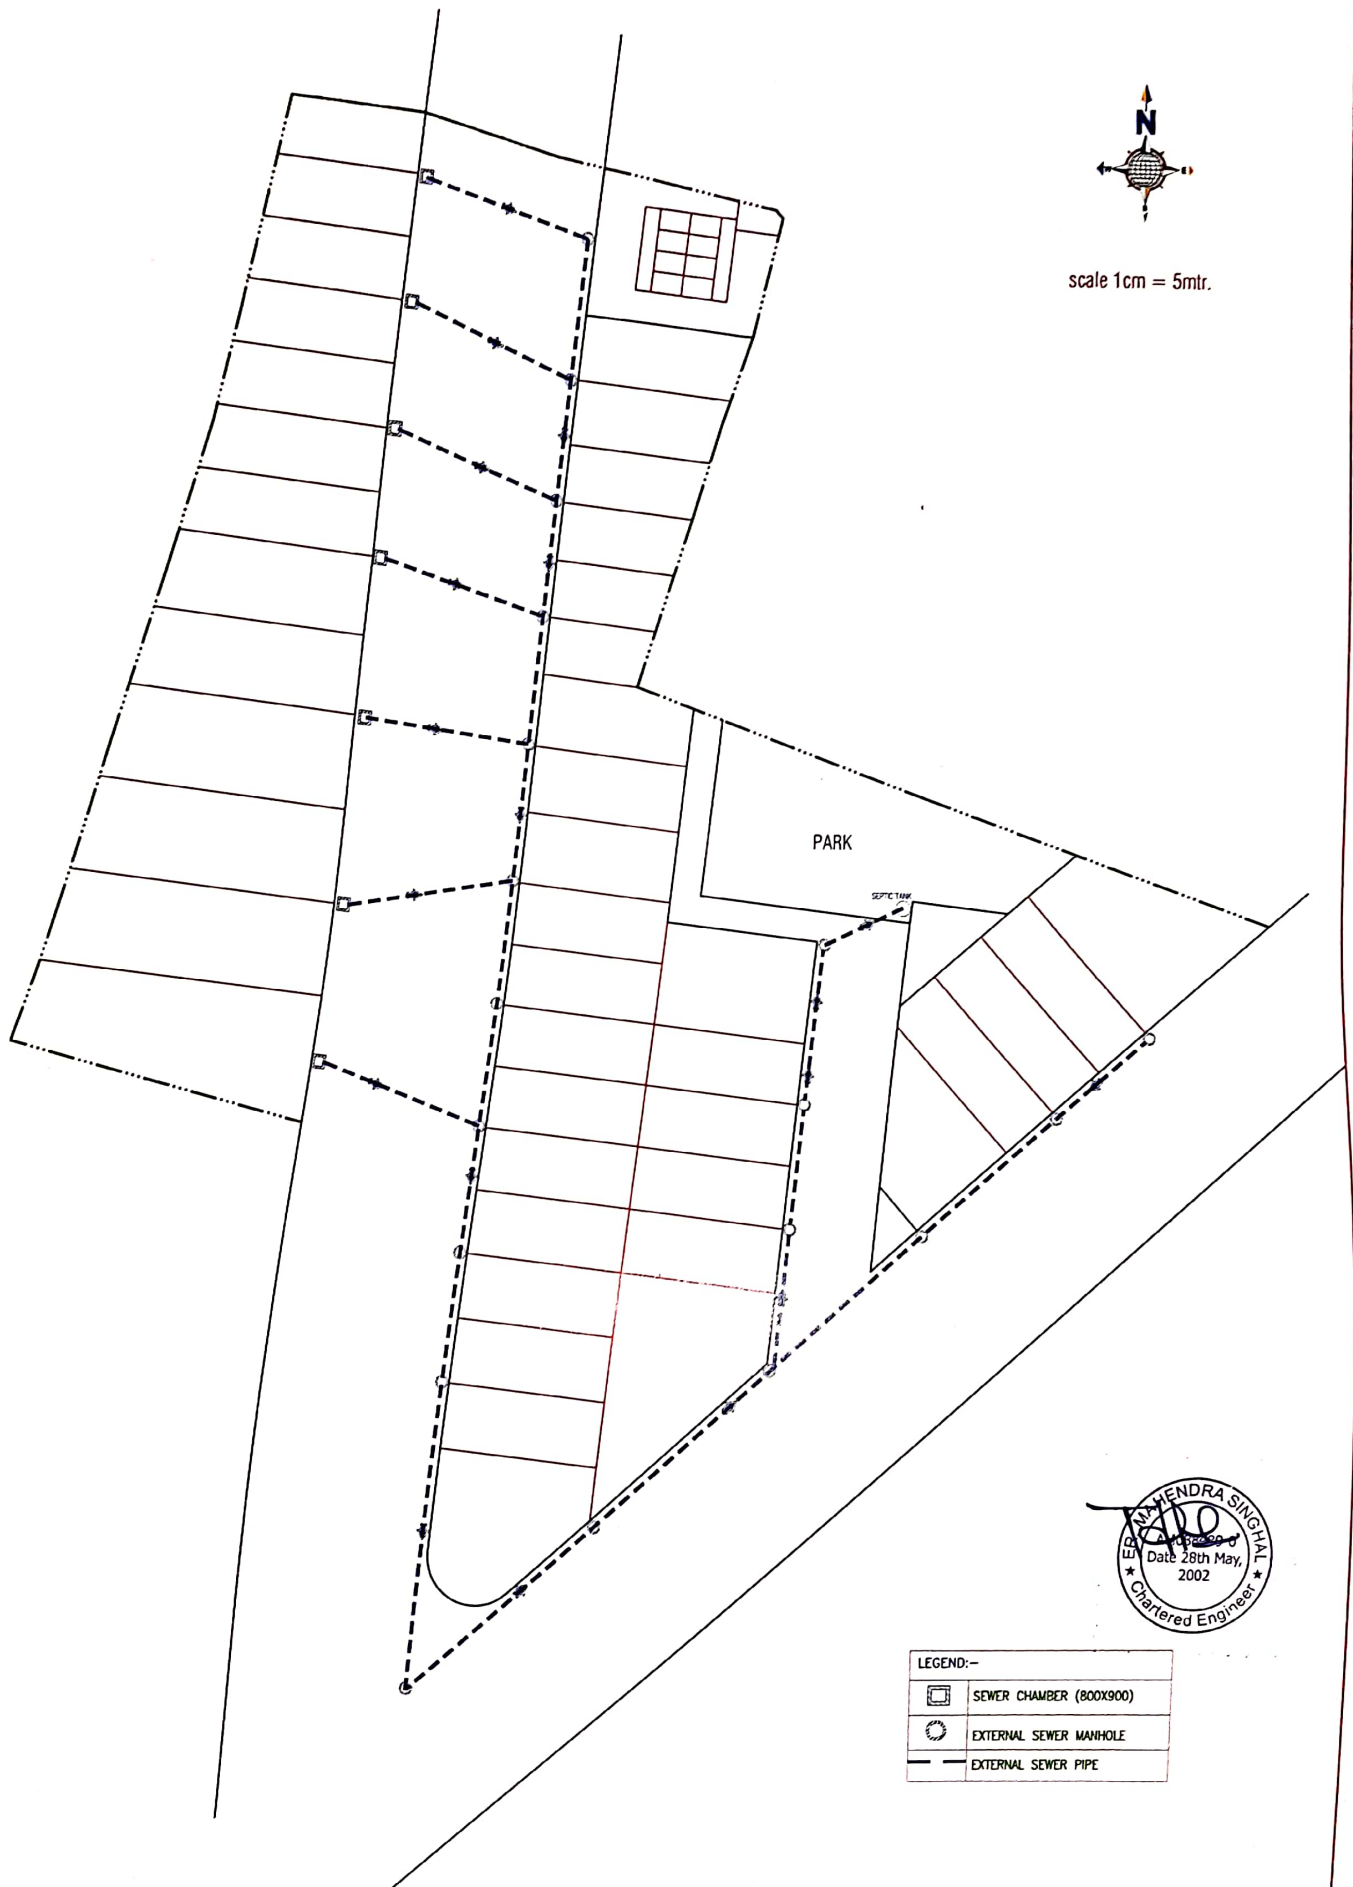

scale 1cm = 5mtr.

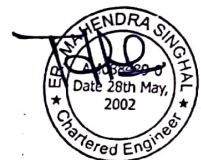

LEGEND:-	
	SEWER CHAMBER (800X900)
	EXTERNAL SEWER MANHOLE
	EXTERNAL SEWER PIPE