
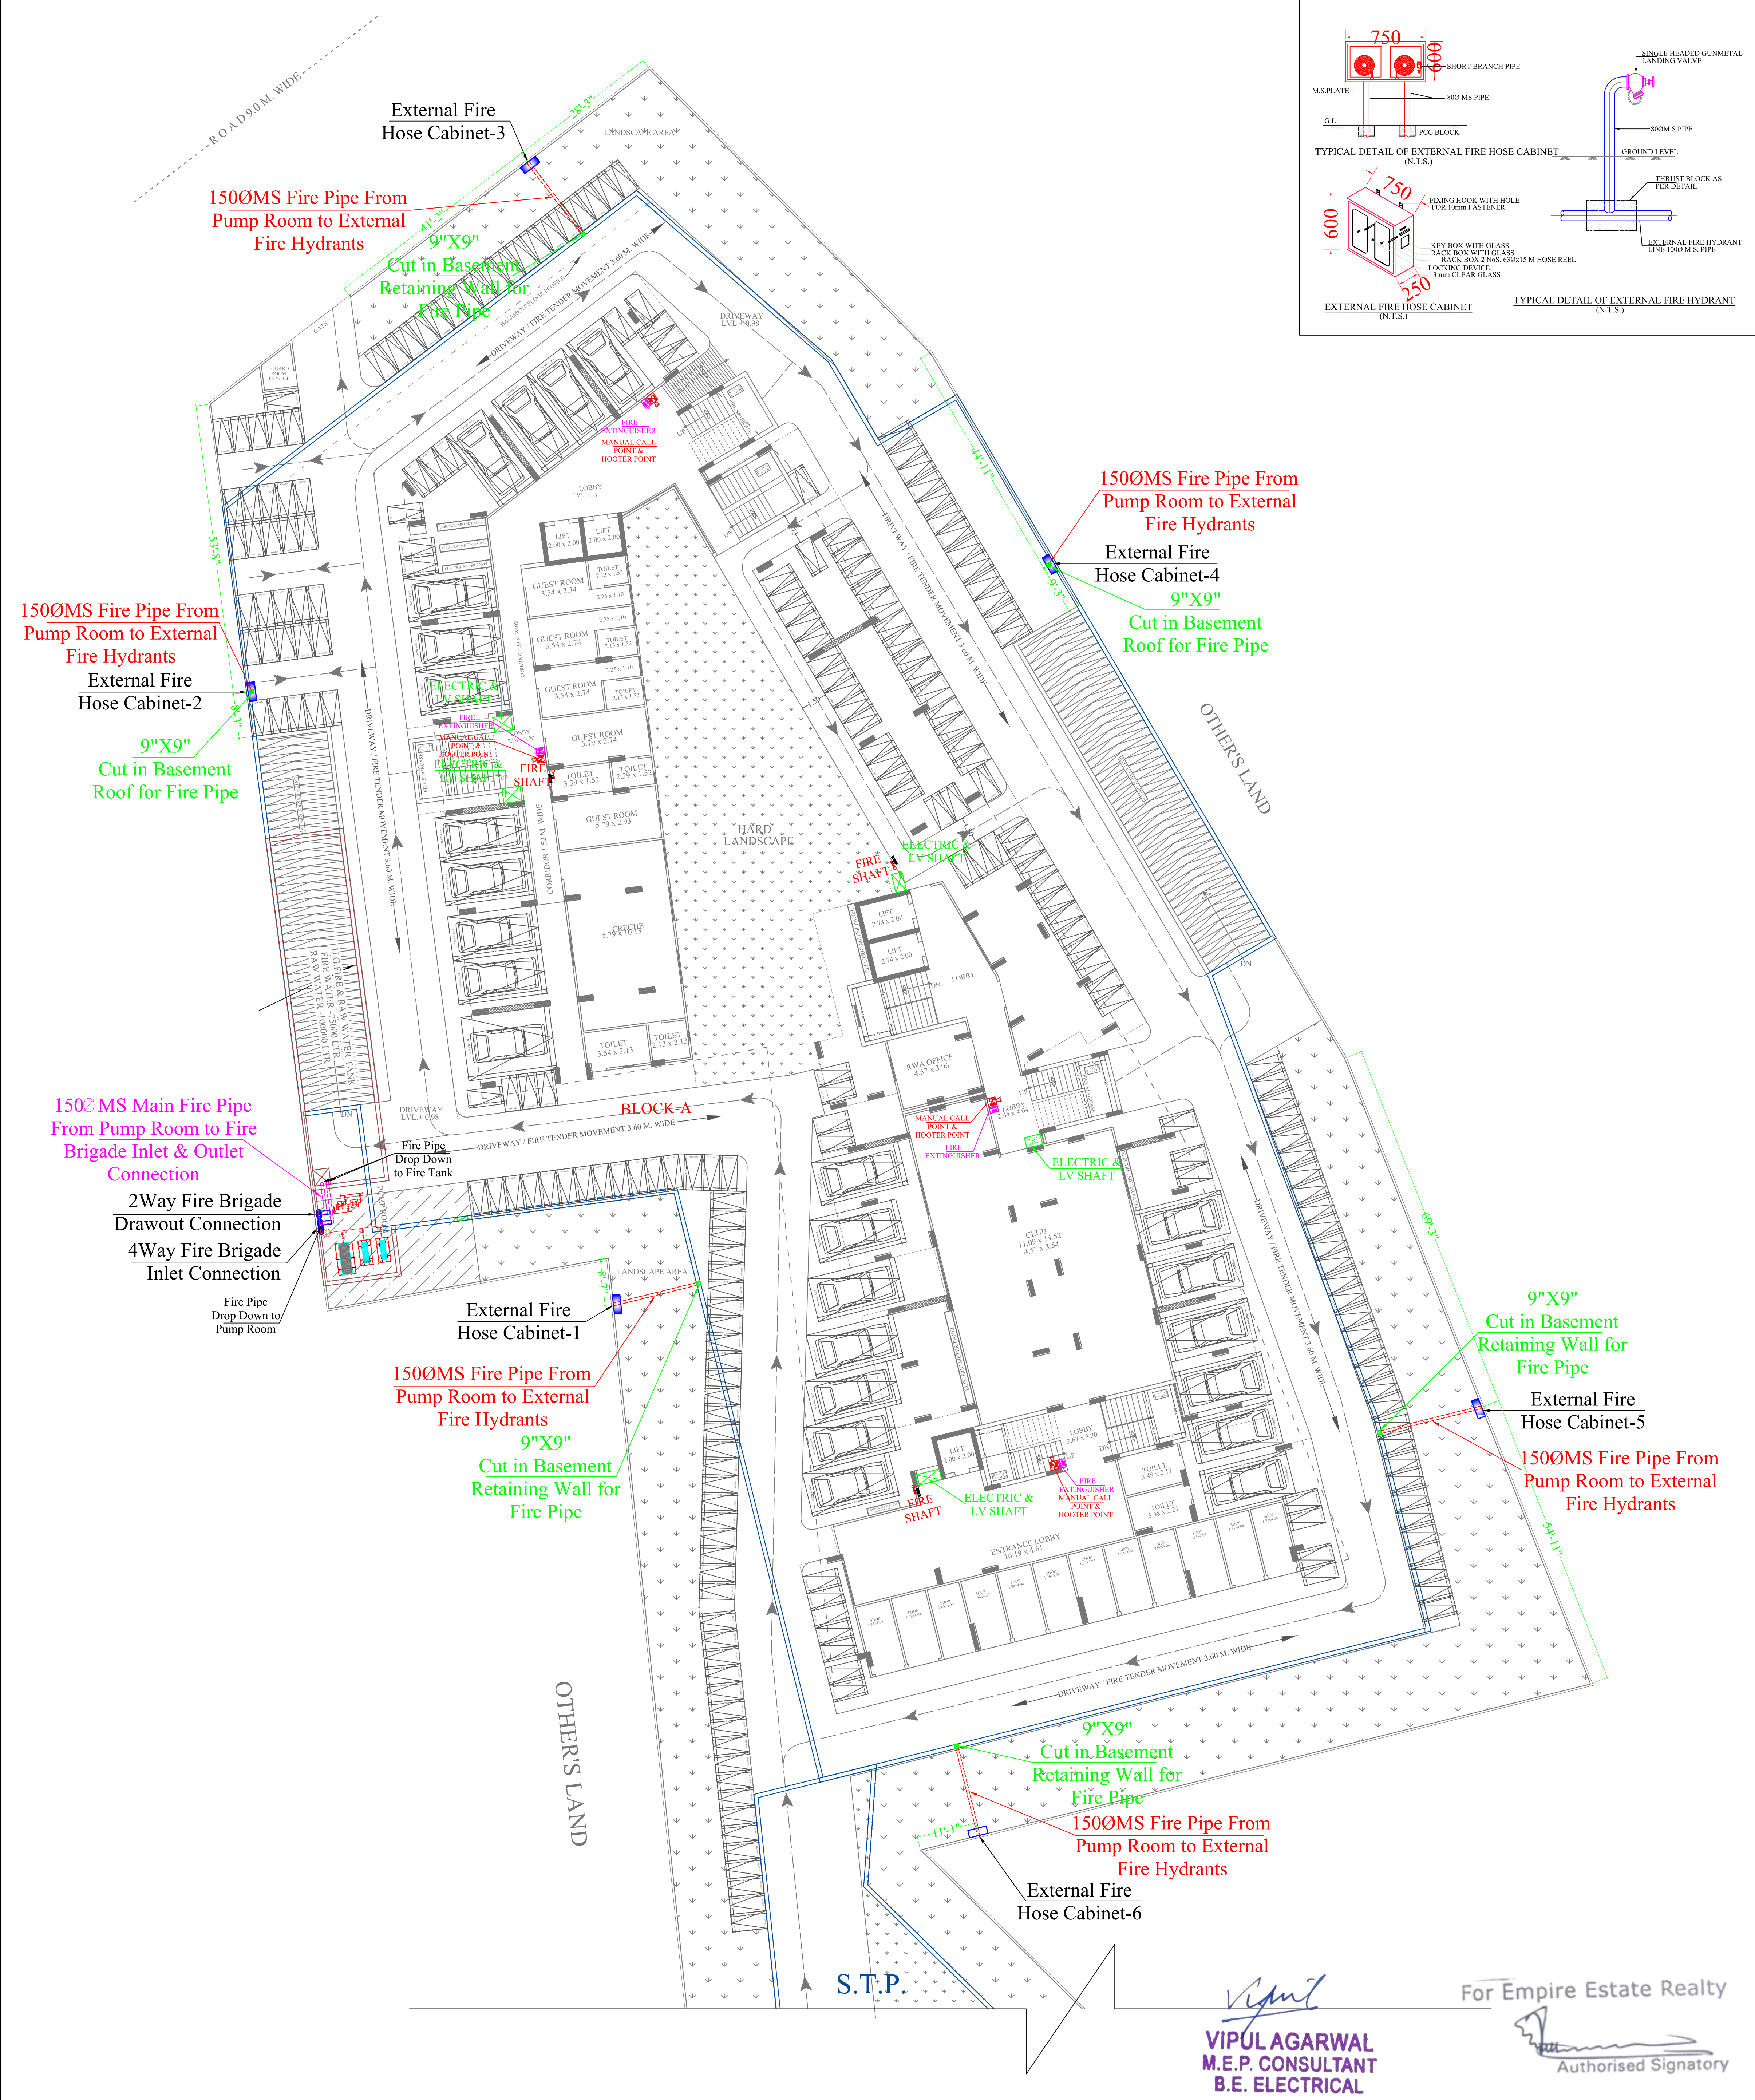
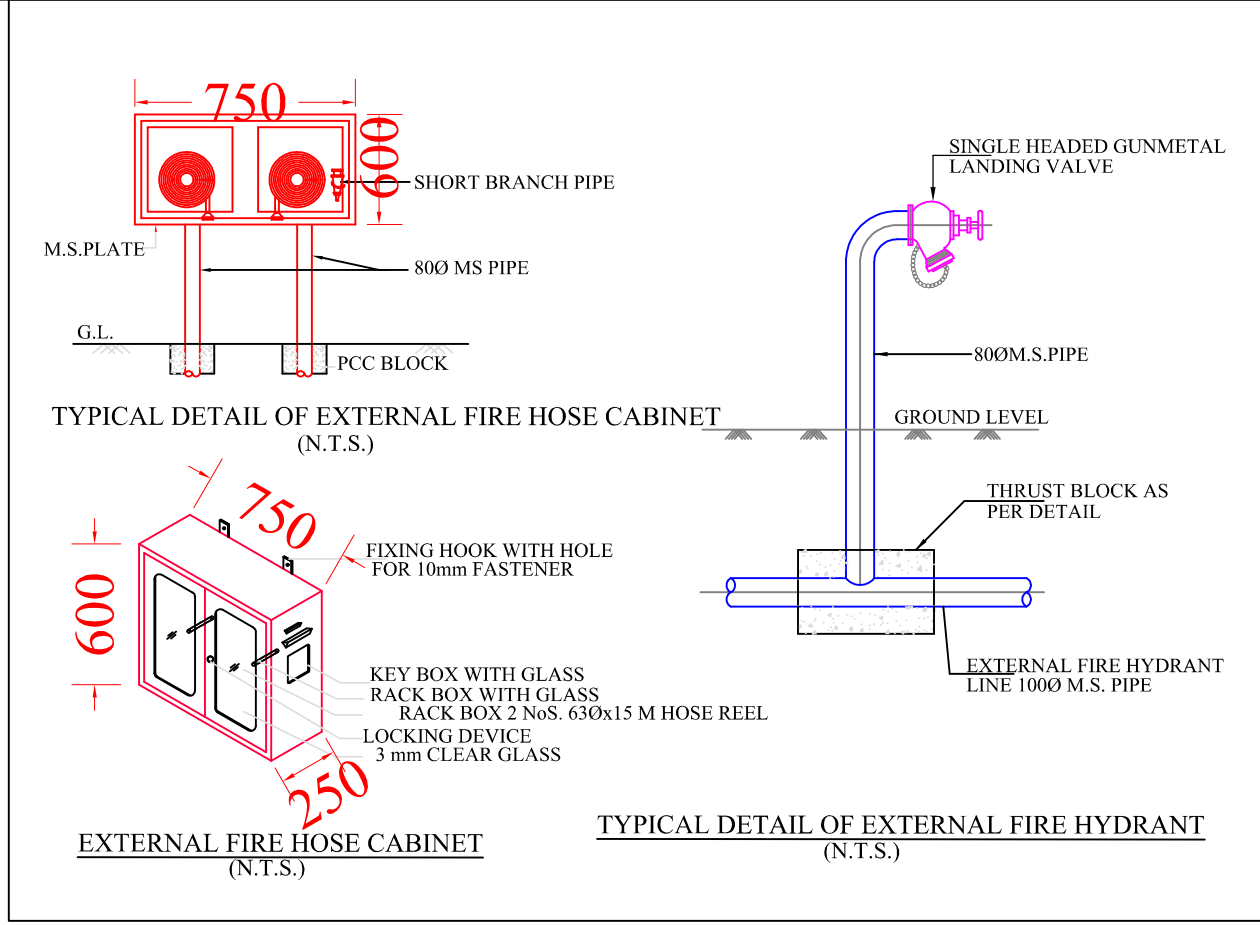
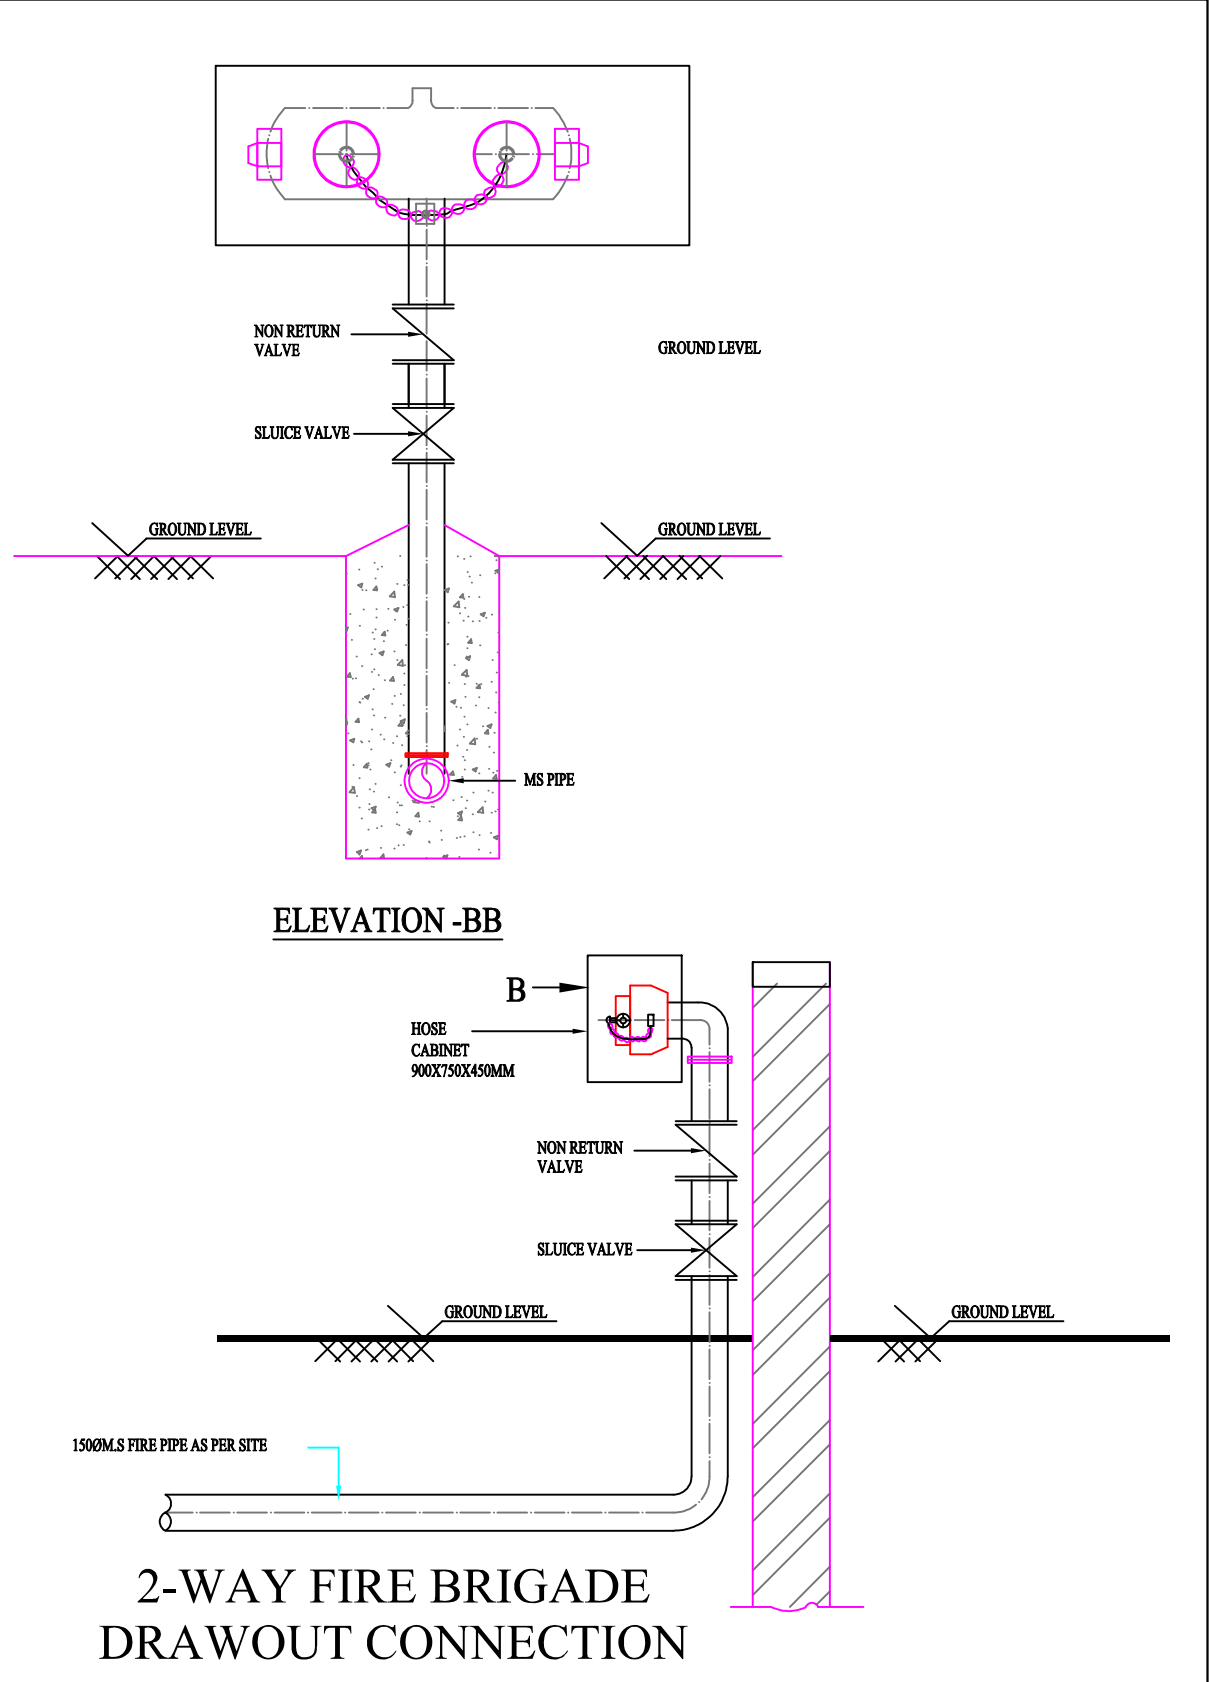


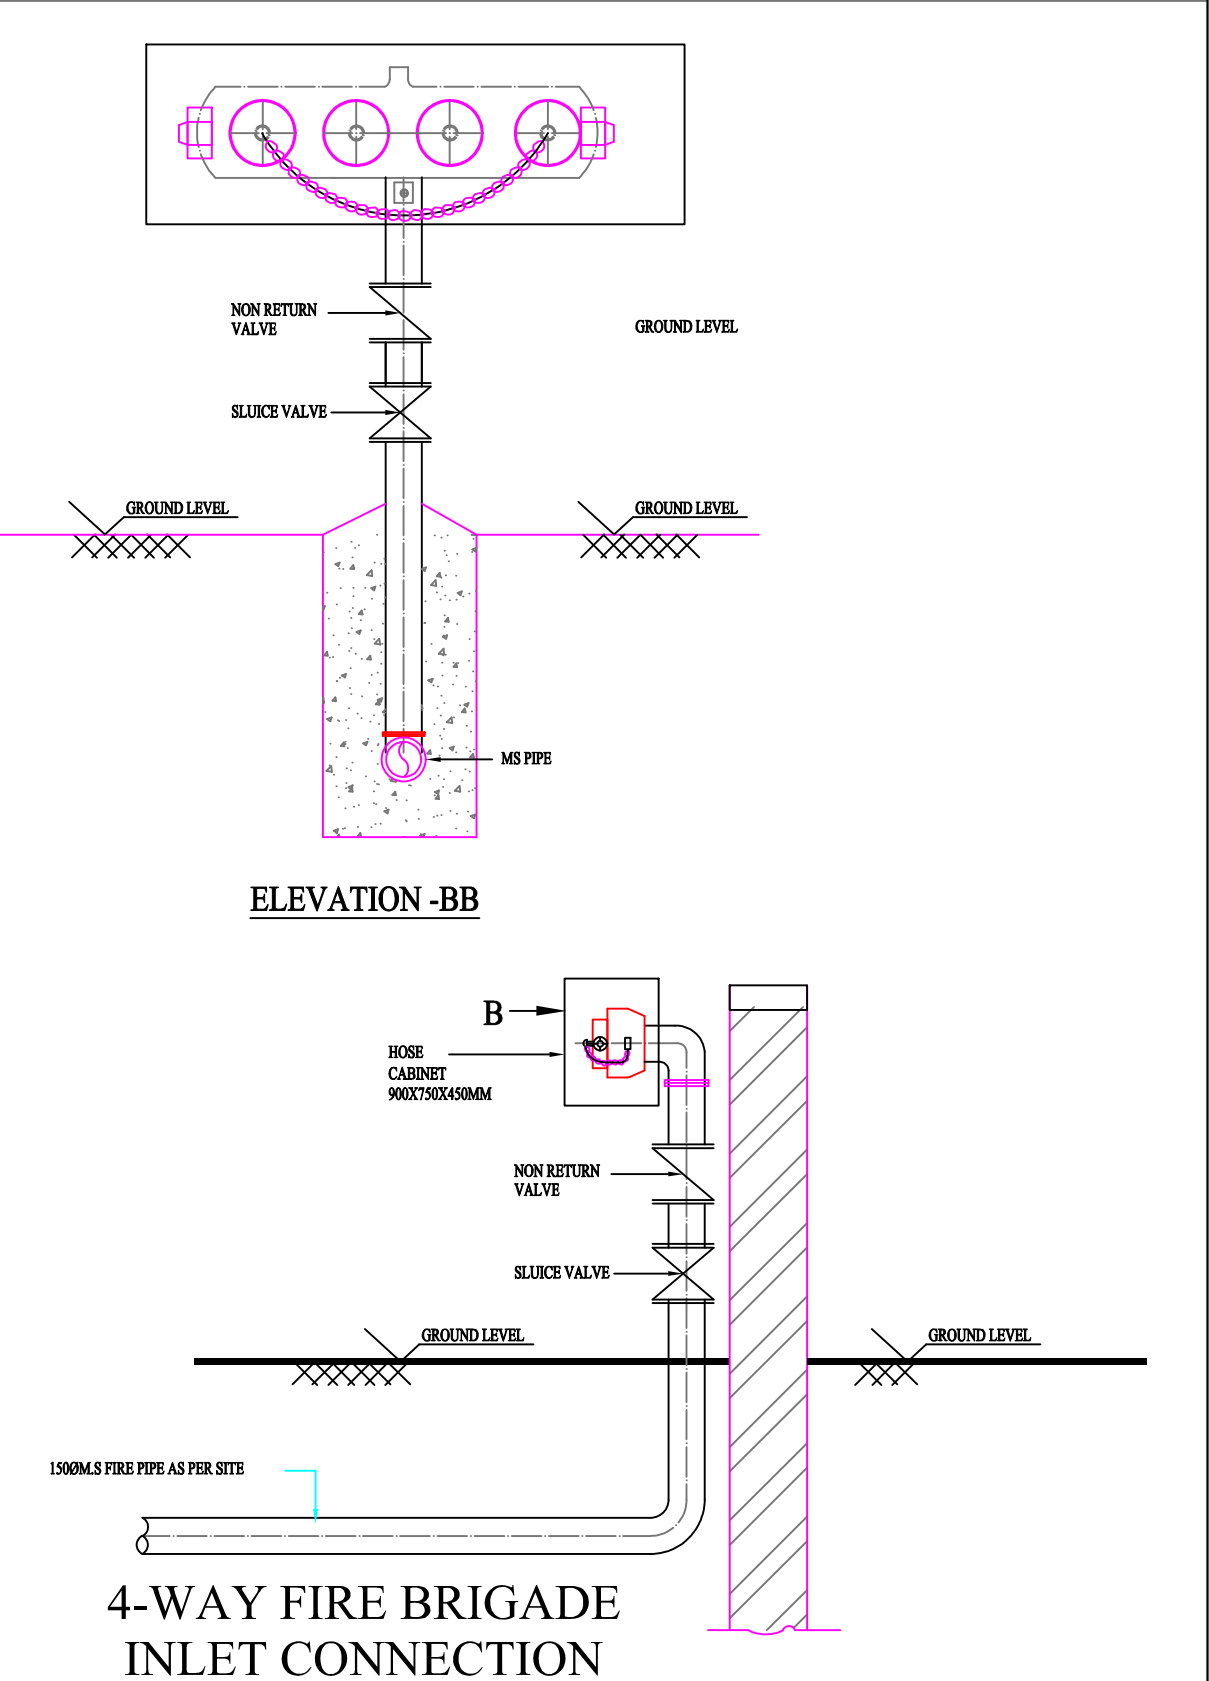

LEGENDS:			
Mounting Height	ID	Symbol	Description
+42"	MCP		MANUAL CALL POINT
+90"	HT		HOOTER POINT
+42"			FIRE EXTINGUISHER


LEGEND		
SYMBOL	QTY.	DESCRIPTION
	06	EXTERNAL FIRE HOSE CABINET
	04	INTERNAL FIRE HOSE CABINET
		1500MS FIRE PIPE FROM PUMP ROOM TO EXTERNAL FIRE HYDRANTS
		1502 MS MAIN FIRE PIPE FROM PUMP ROOM TO FIRE BRIGADE INLET & OUTLET CONNECTION

Project Address:	Khasra No. 1036/1, 1037/1, 1074/2, 1071/1, 1073 , Village- Mahapura , , Jaipur - 302033 (Rajasthan)
Project Name:	Empire Estate
Promoter:	EMPIRE ESTATE REALTY
DRAWING:	STILT FLOOR EXTERNAL FIRE HYDRANT, FIRE PIPE ROUTE, MCP, HOOTER & FIRE EXTINGUISHER PLAN

SERVICES CONSULTANT:	ASHI ASSOCIATES
	F 9 / 440 , Keshav Marg Chitrakut Scheme,Jaipur PH:91-0-93146-10438 ,0141-2440946 Mail:vipul8599@yahoo.com



DRN. BY:	VIJESH
CHKD. BY:	SANJAY
APPD. BY:	VIPUL AGARWAL
DATE:	24-03-2025
SCALE:	SCALE = 1:200


ARCHITECTS:	SPACE GRID
	C-49, VIDYA APARTMENT, PARAS MARG, BAPU NAGAR, NEAR JANTA STORE CIRCLE, JAIPUR-302015 PH-09314918766,0141-4005506 (O) Email:-info.spacegrid@gmail.com

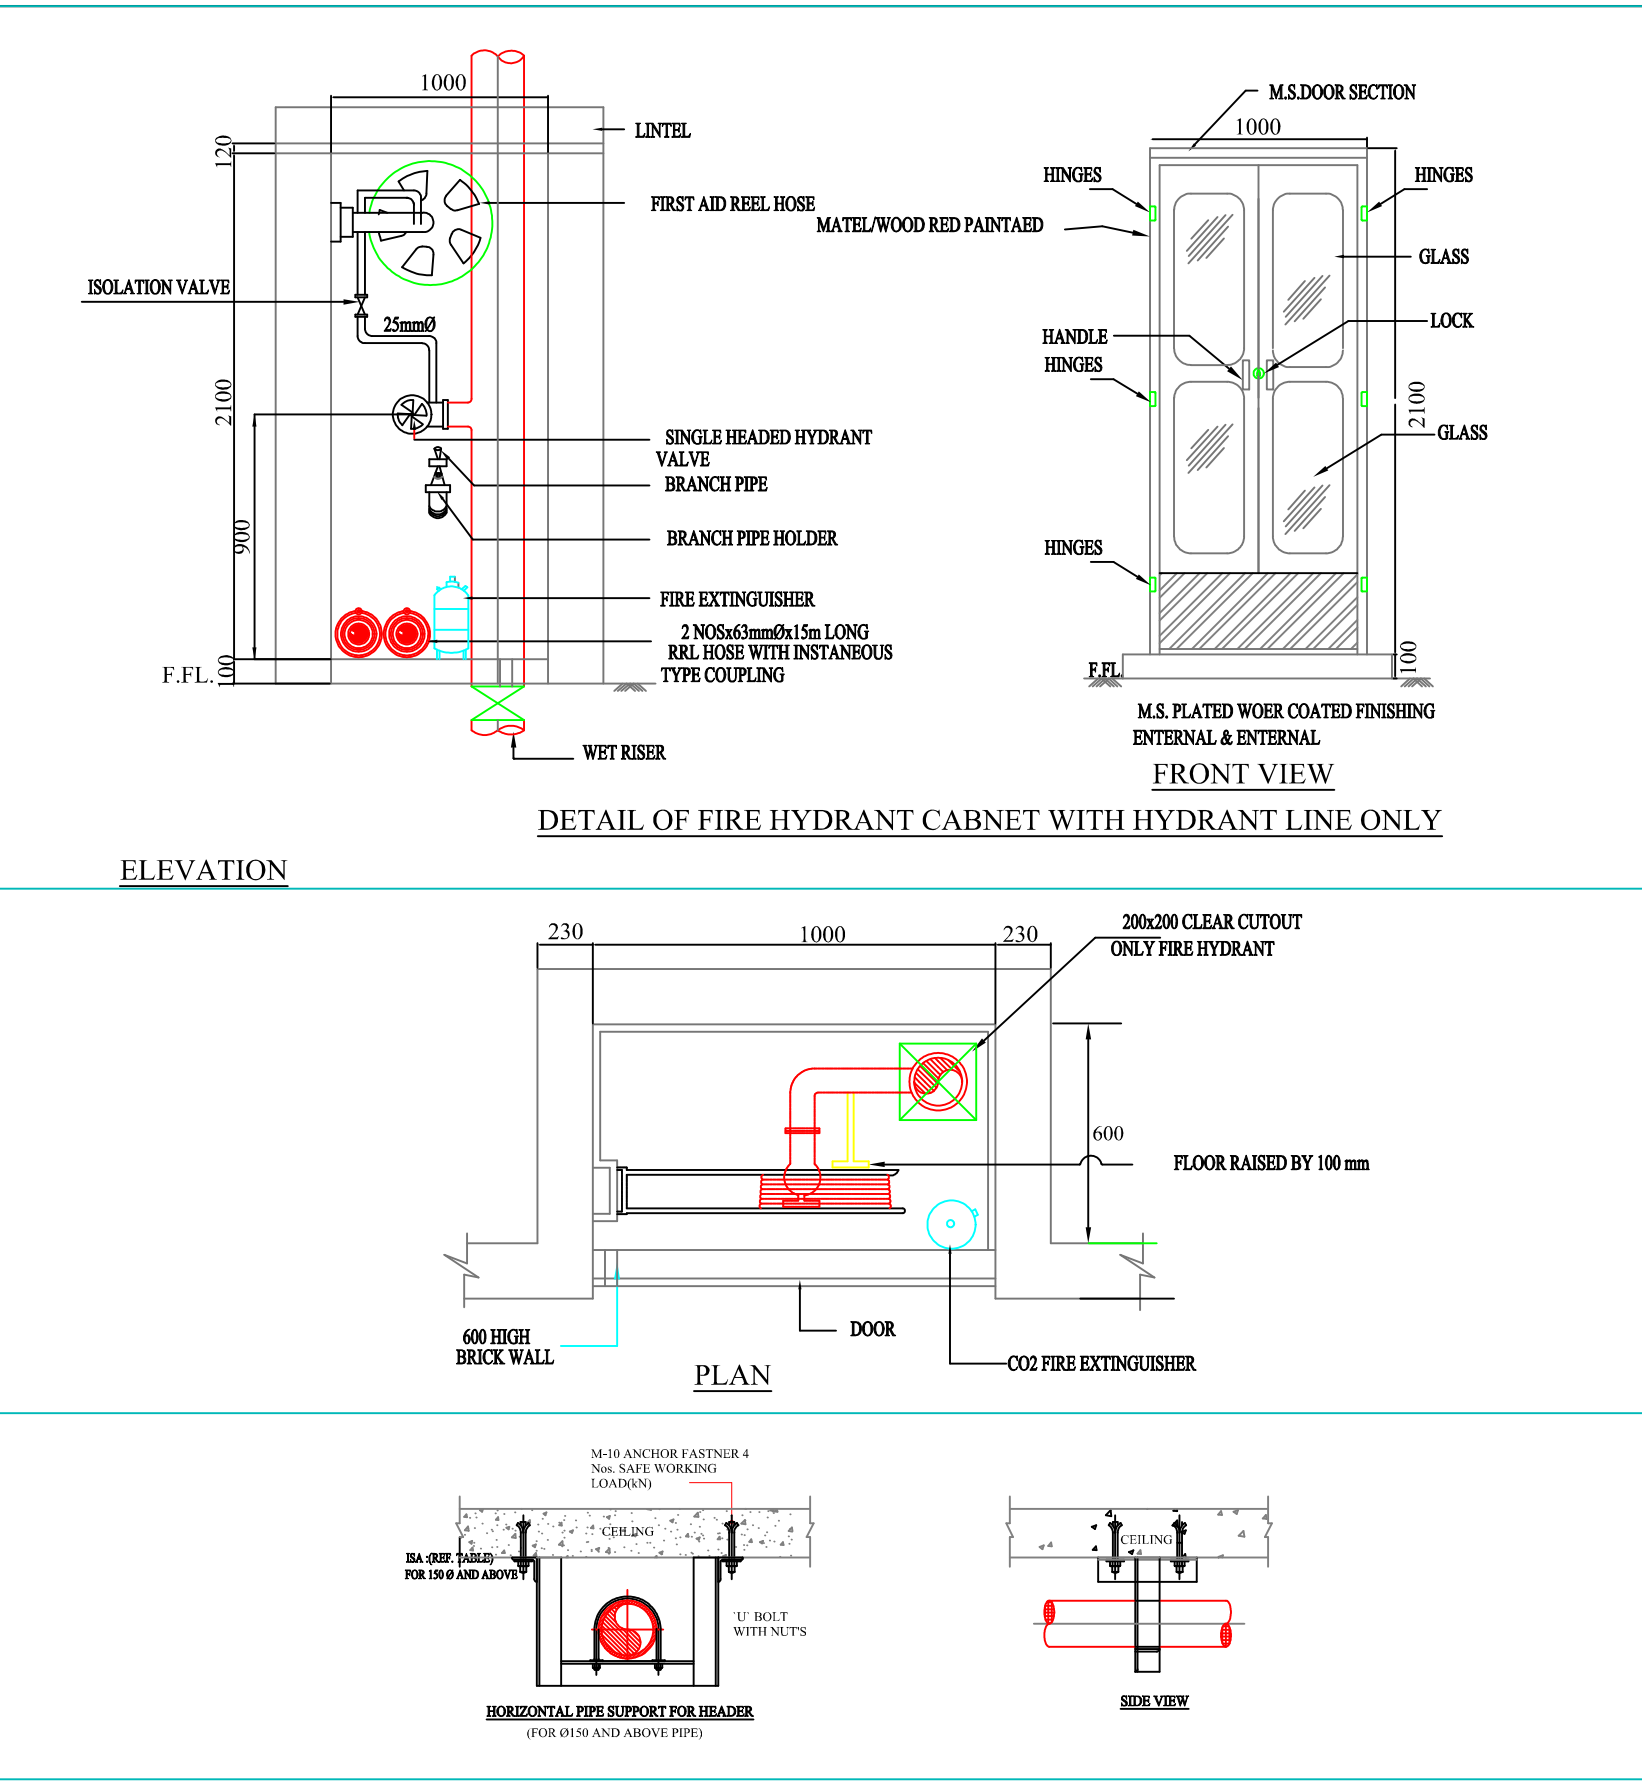

TYPICAL DETAIL FOR FIRE HOSE CABINET-1			
SCALE=NTS			
FHC-1			
S.no.	Symbol	Description	Size inmm
1.		Sluice Valve	100Ø
2.		Butter fly Valve	200Ø
3.		Butter fly Valve	150Ø
4.		Butter fly Valve	100Ø
5.		Butter fly Valve	80Ø
6.		Non Return Valve	200Ø
7.		Non Return Valve	150Ø
8.		Non Return Valve	100Ø
9.		Non Return Valve	80Ø
10.		Landing Valve Single headed	63Ø
11.		Ball Valve	50Ø
12.		Ball Valve	25Ø
13.		Flow Switch	100Ø
14.		Flow Switch	80Ø
15.		Y- Strainer	200Ø
16.		External Hydrant	
17.		Pressure Guage	

PUMPS DETAILS				
S.NO.	DESCRIPTION	CAPACITY	HEAD	PRIME MOVER
P1	STAND BY PUMP	2280 LPM	88 M	DIESEL ENGINE
P2	MAIN HYDRANT PUMP	2280 LPM	88 M	ELECT.MOTOR
P3	JOCKEY PUMP (FOR HYDRANT SYSTEM)	180 LPM	88 M	ELECT.MOTOR

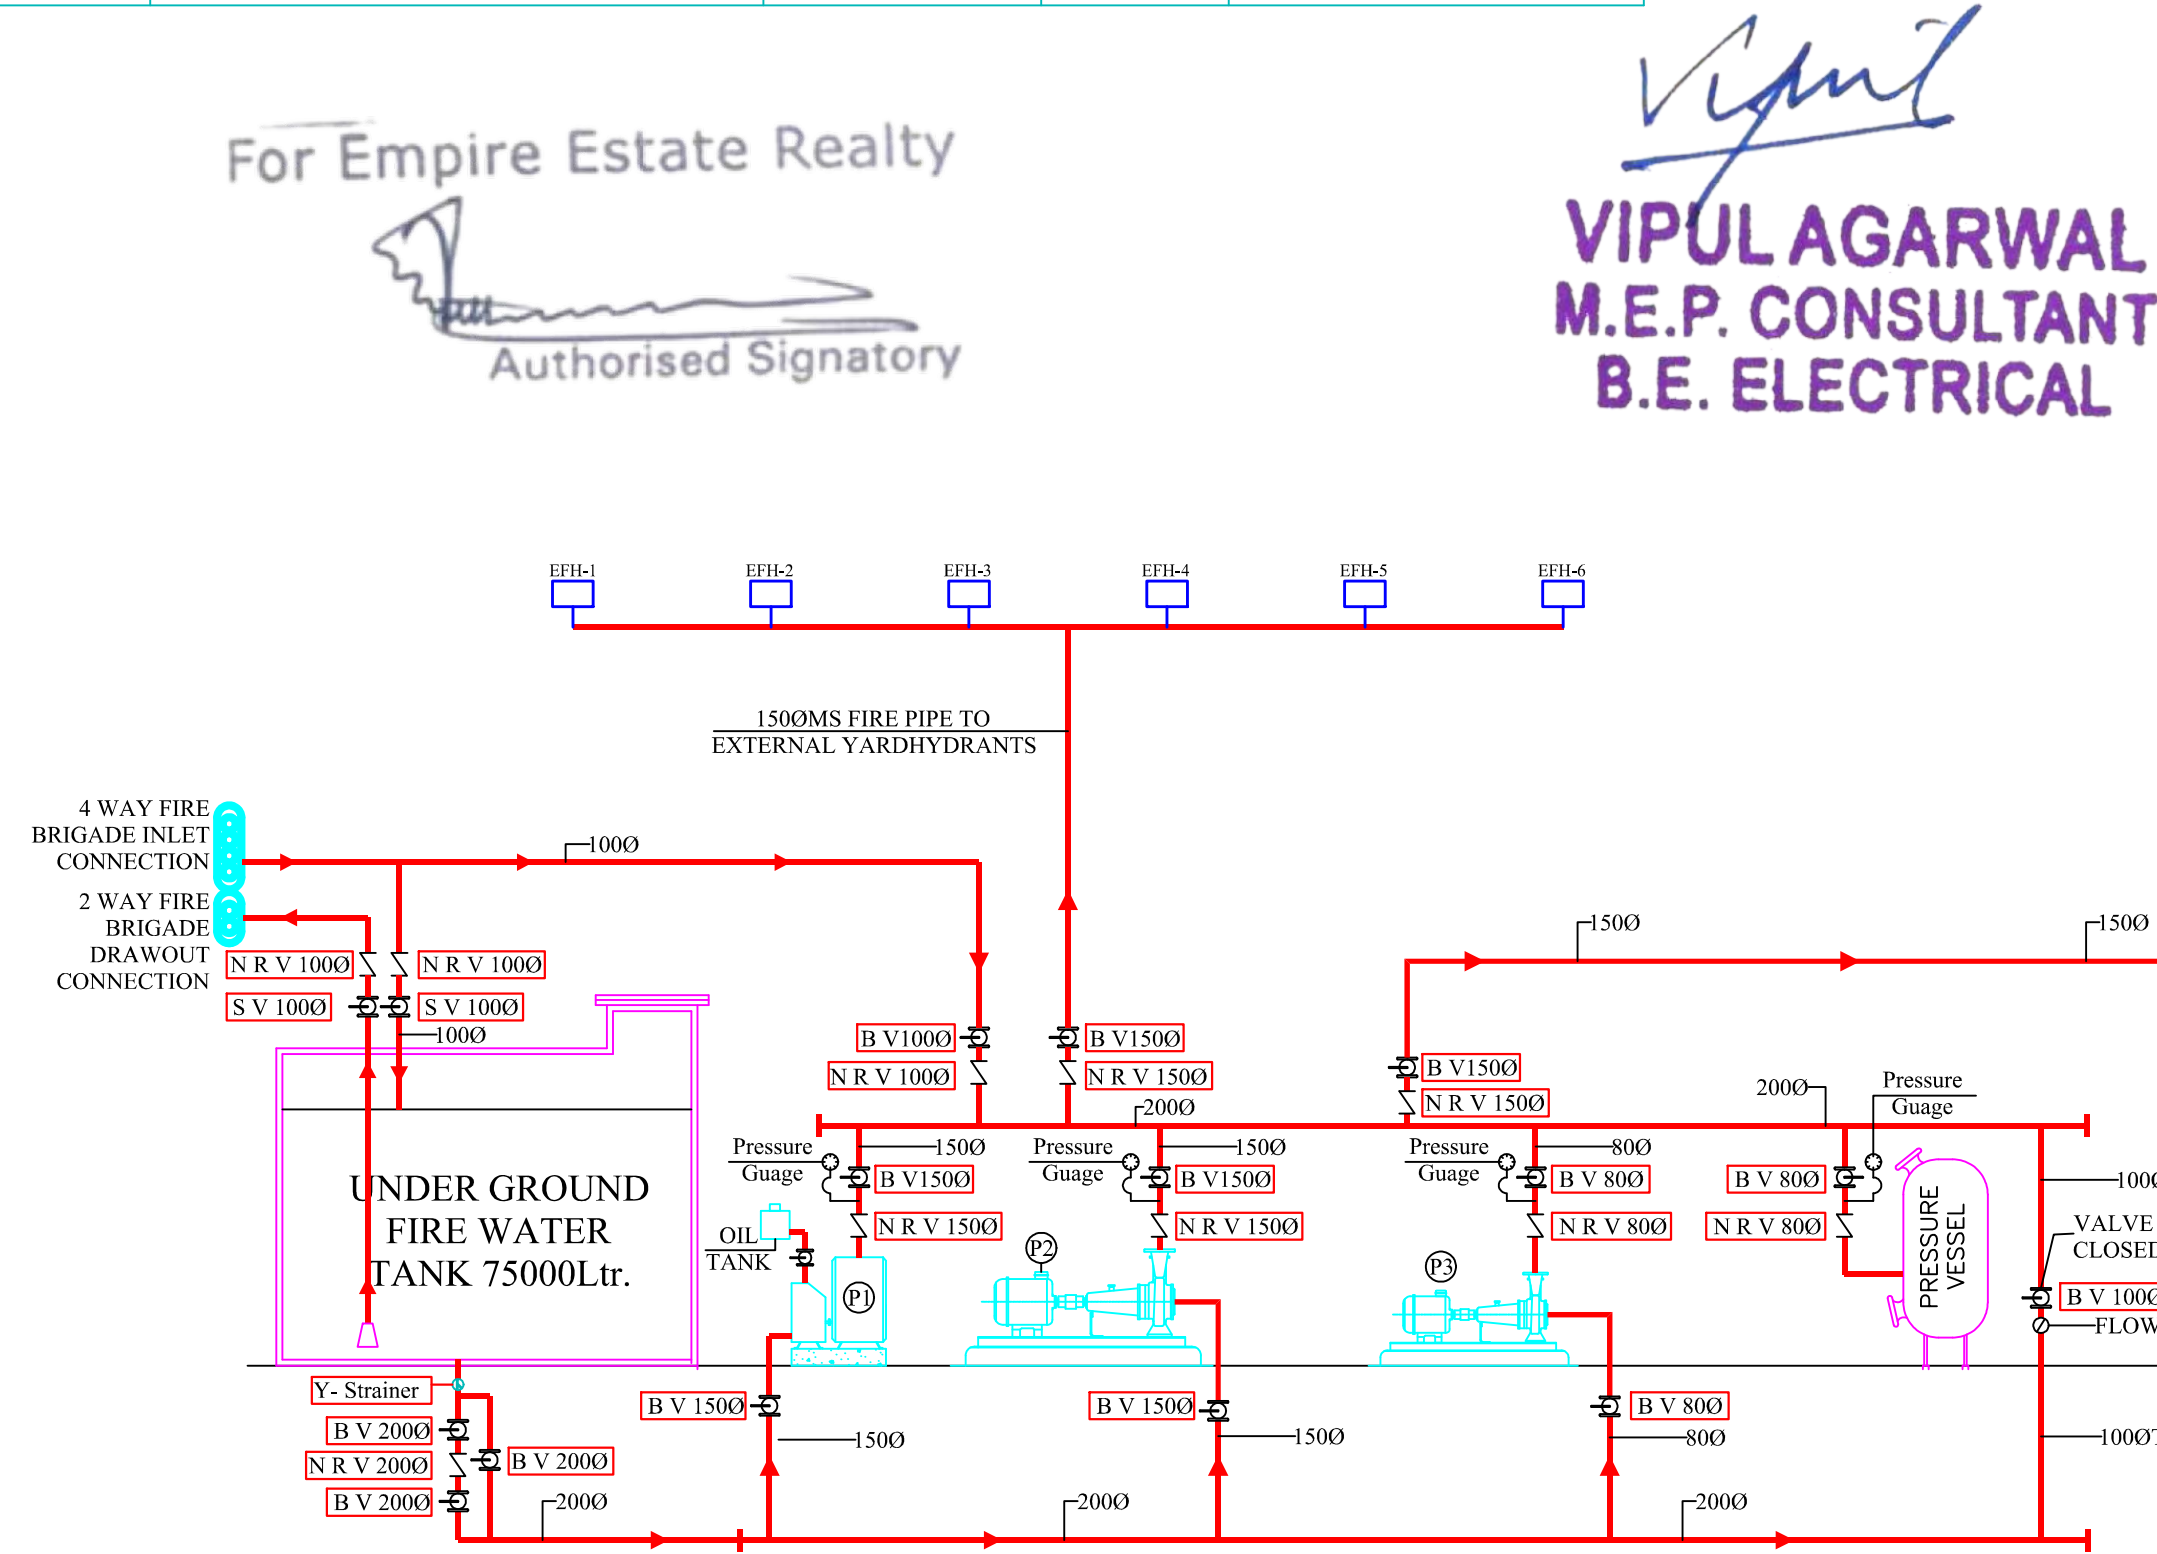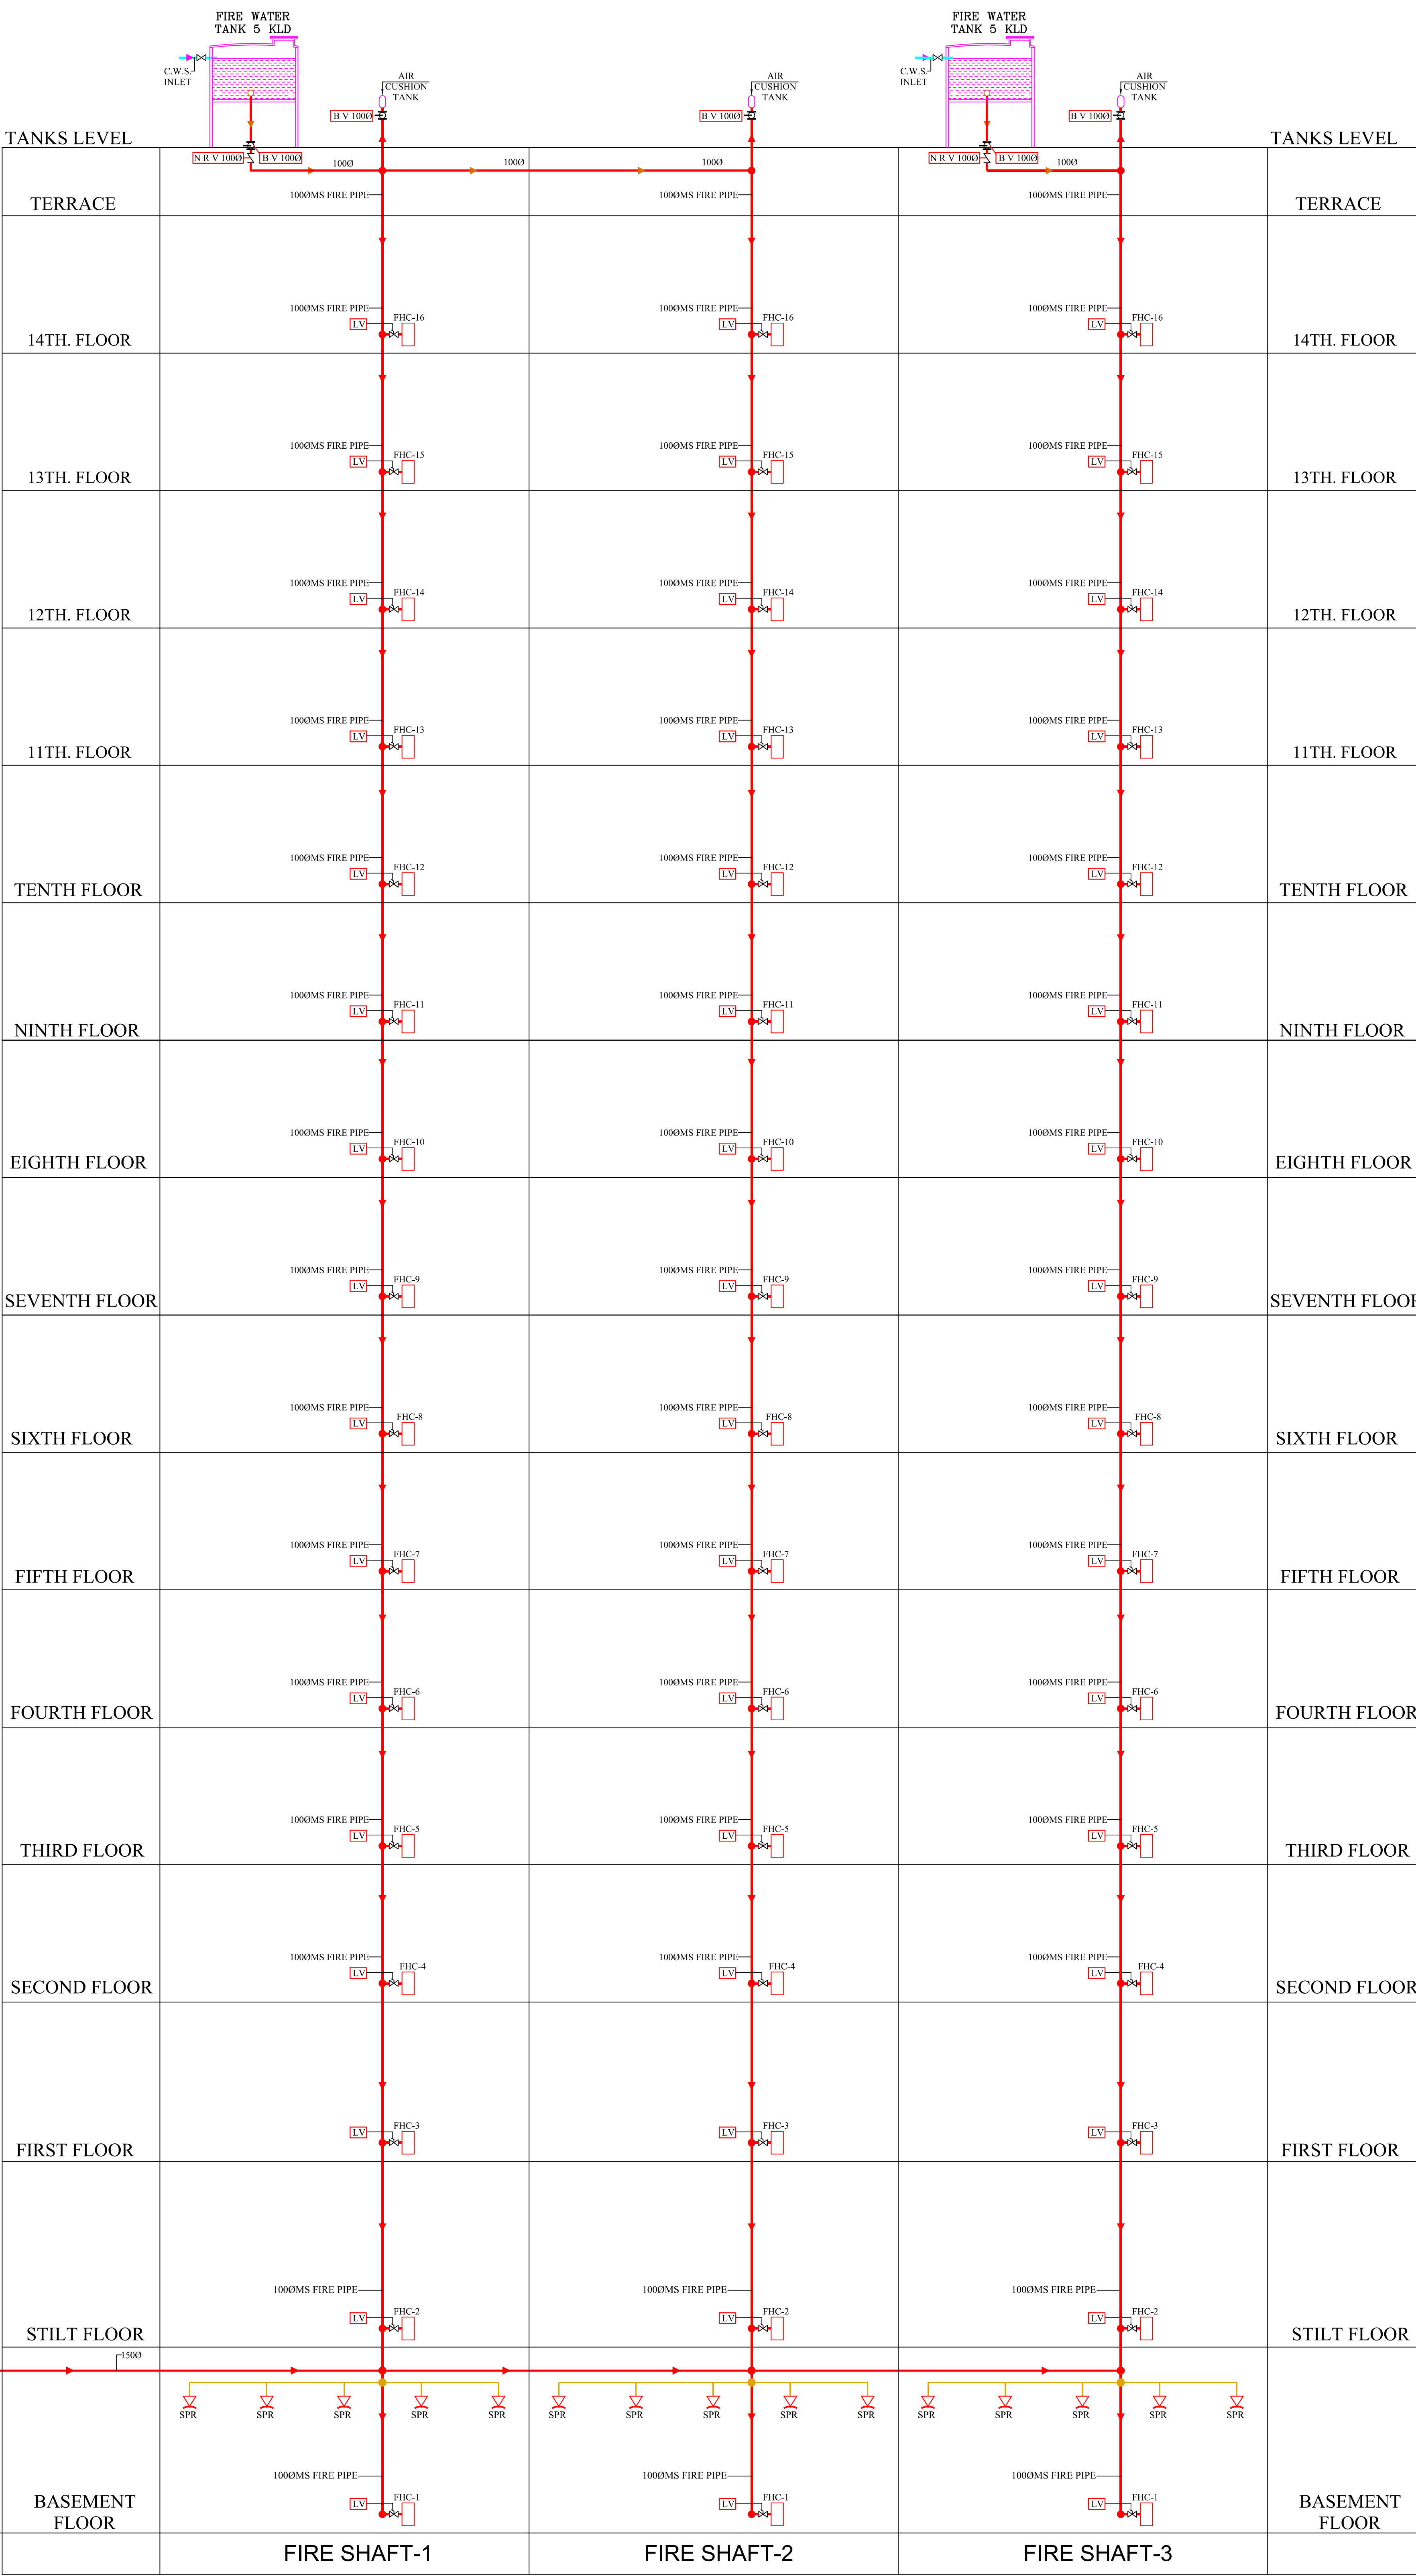

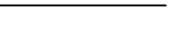Project Address:	Khasra No. 1036/1, 1037/1, 1074/2, 1071/1, 1073 , Village- Mahapura , , Jaipur - 302033 (Rajasthan)	SERVICES CONSULTANT: ASHI ASSOCIATES F 9 / 440 , Keshav Marg Chitrakut Scheme,Jaipur PH:91-0-93146-10438 ,0141-2440946 Mail:vipul8599@yahoo.com	DRN. BY:	vijesh	<u>ARCHITECTS:</u>  SPACE GRID C-49, VIDYA APARTMENT, PARAS MARG, BAPU NAGAR, NEAR JANTA STORE CIRCLE, JAIPUR-302015 PH-09314918766,0141-4005506 (O) Email:-info.spacegrid@gmail.com
Project Name:	Empire Estate		CHKD. BY:	SANJAY	
Promoter:	EMPIRE ESTATE REALTY		APPD. BY:	VIPUL AGARWAL	
<u>DRAWING:</u>	FIRE SCHEMATIC LAYOUT		<u>DATE:</u>	27-03-2023	
			<u>SCALE:</u>	SCALE = 1:200	