





PROPOSED LAY OUT PLAN OF SCHEME

GOVIND NAGAR

IN KHASRA- 296/141, 297/141, 293/173, 294/173, 295/173, 285/174, 282/174, 283/174, 175
AT VILLAGE - BADRAMJANIPURA , CHAKSU , JAIPUR

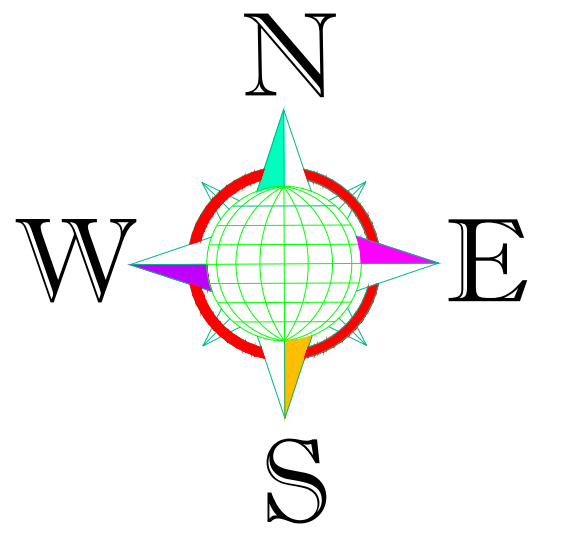

SCALE: - 1= 750

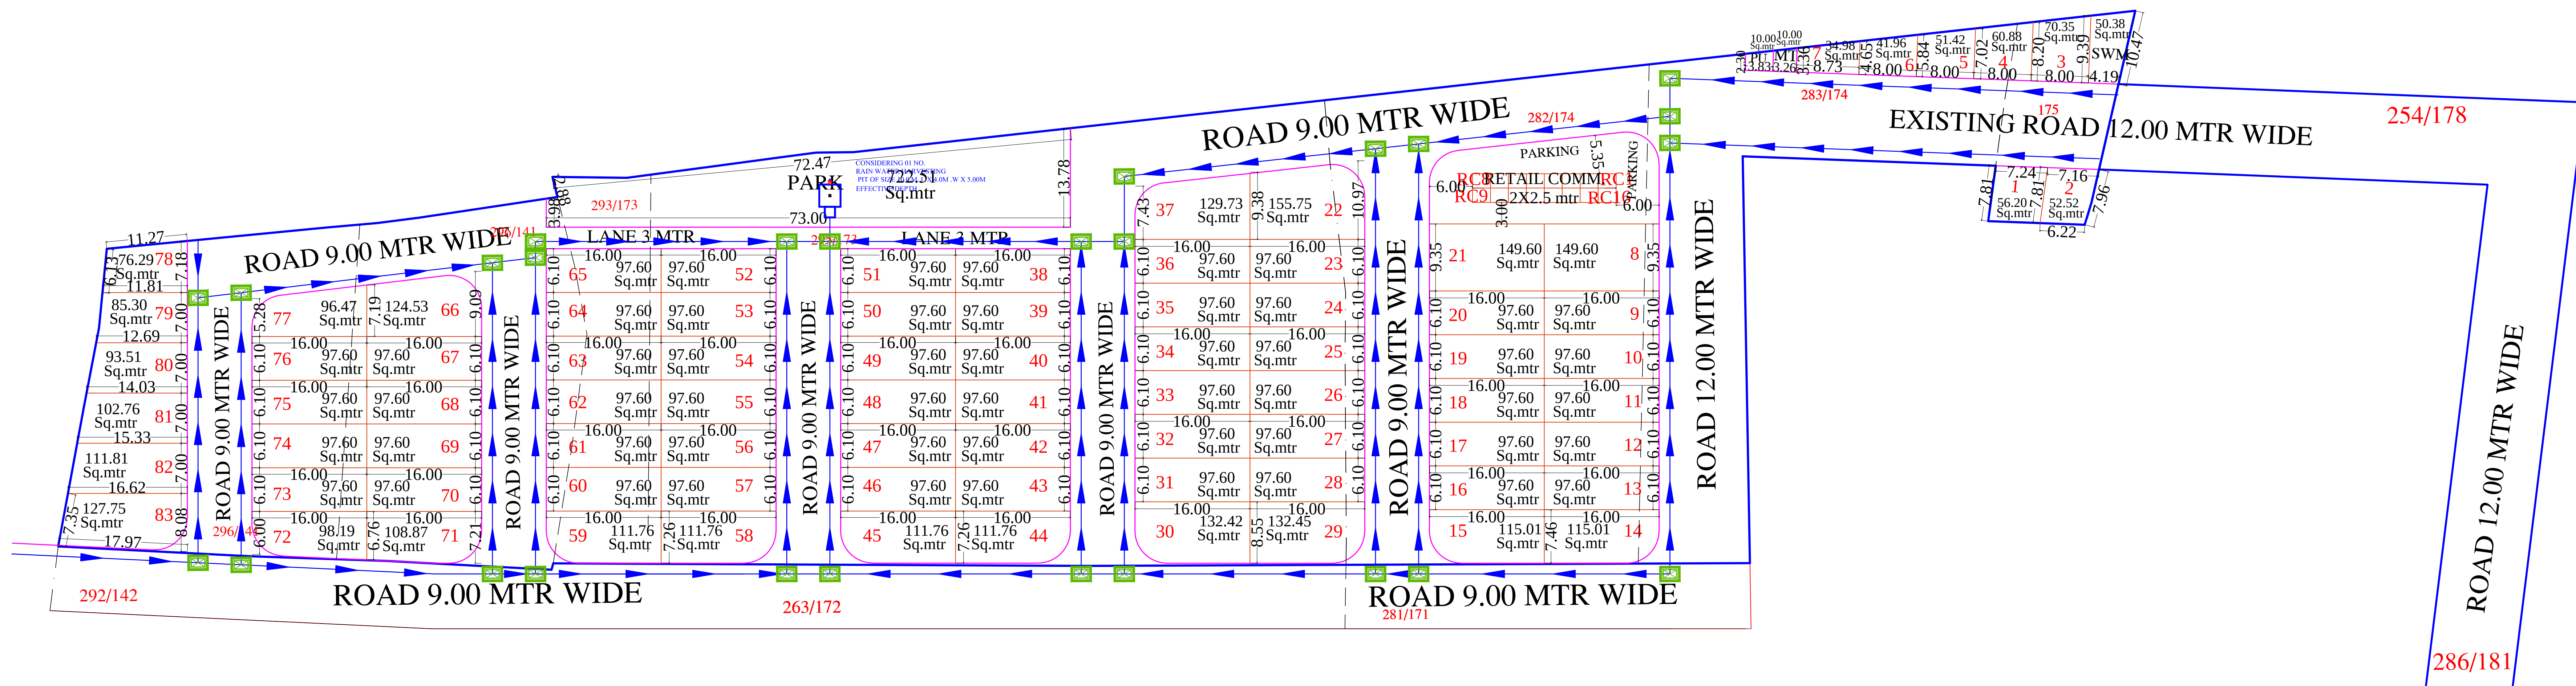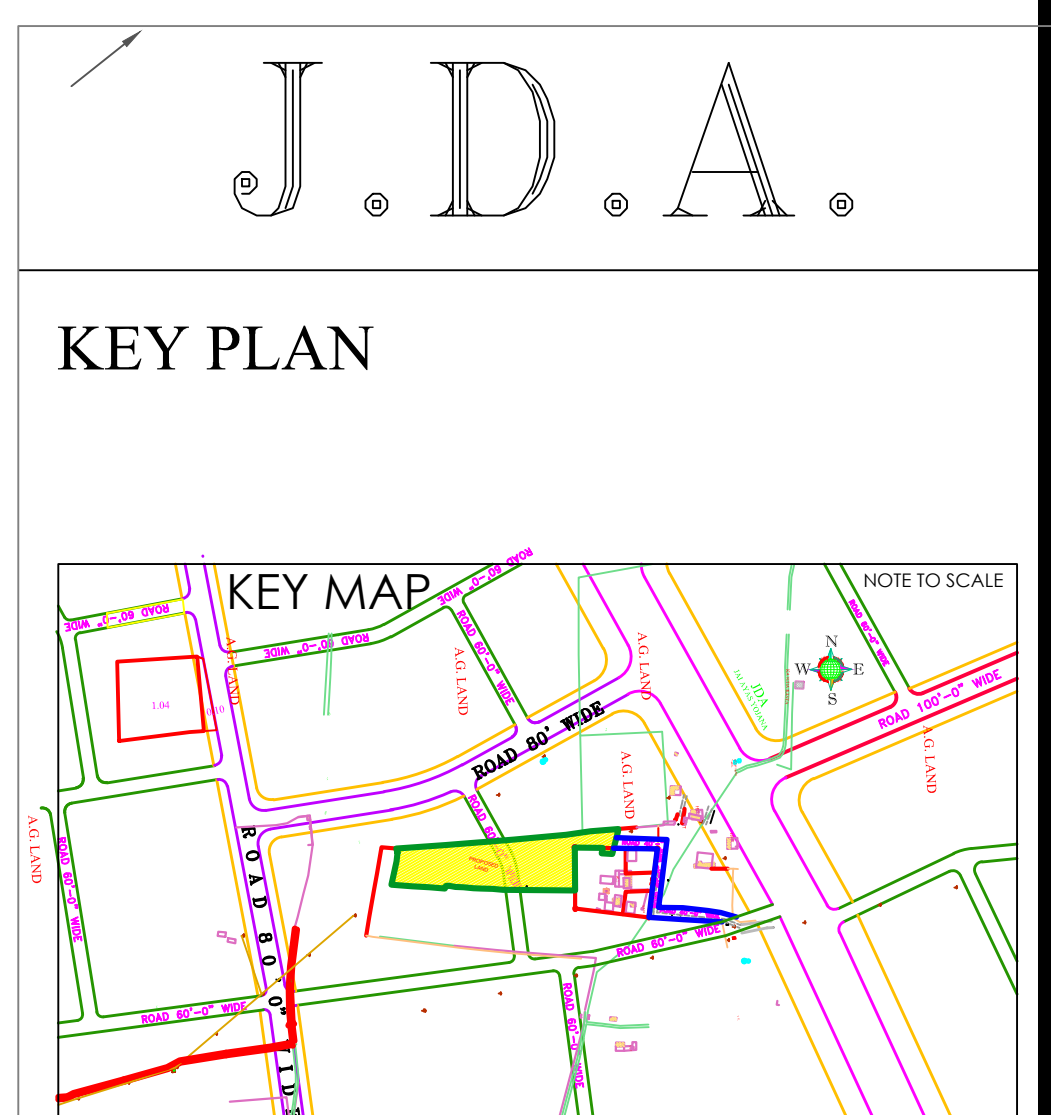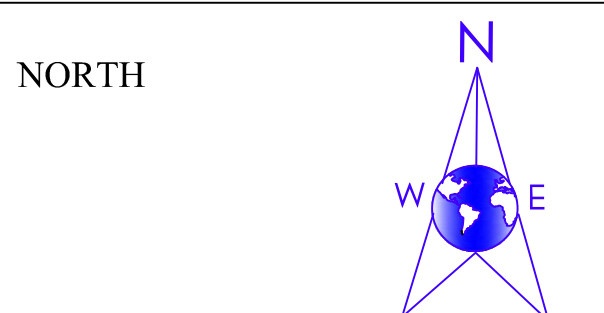

मास्टर विकास योजना 2025 के अनुसार भू उपयोग
मुखणों की निर्माण स्थिति :-

- 1- आवासीय मुखण्ड - /वास्तविक
2- खुदरा व्यवसायिक मुखण्ड -

मौके के अनुसार योजना का भू उपयोग व तकनीकी विश्लेषण :-


S.NO.	LANDUSE	AREA(In Sq.mtr)	%
1	RESIDENCY	8187.24	56.93%
2	RETAIL COMM.	80.00	00.56%
2	SWM&MT+PU	70.38	00.49%
3	PARK	722.51	05.02%
4	ROAD	5320.81	37.00%
5	SCHEME AREA	14380.94	100.00%

योजना की भूमी की रा.भू.रा. अधिनियम की धारा 90 की
कार्यवाही एवं मौके पर भूमि का प्रमापीकरण मेरे द्वारा किया गया।
योजना की पूरी भूमि प्राधिकरण में निहित हो चुकी है।

नाम
तहसीलदार
बी.पी.सी / जी. एल. सी. की बैठक संख्या दिनांक
की अनुपालना में योजना मानचित्र स्वीकृत कर जारी किया गया।

SAKJAY KASHYAP
B.TECH (CIVIL)

DRAWING TITLE - EXTERNAL SAUCER DRAIN & RAIN WATER CHAMBER PIPE ROUTE WITH HARVESTING PIT PLAN		NAME OF SCHEME :- GOVIND NAGAR		
		ZONE NO. :- 14		
		A.T.P. ZONE	D.T.P.	S.T.P.
		JAIPUR DEVELOPMENT AUTHORITY JAIPUR		

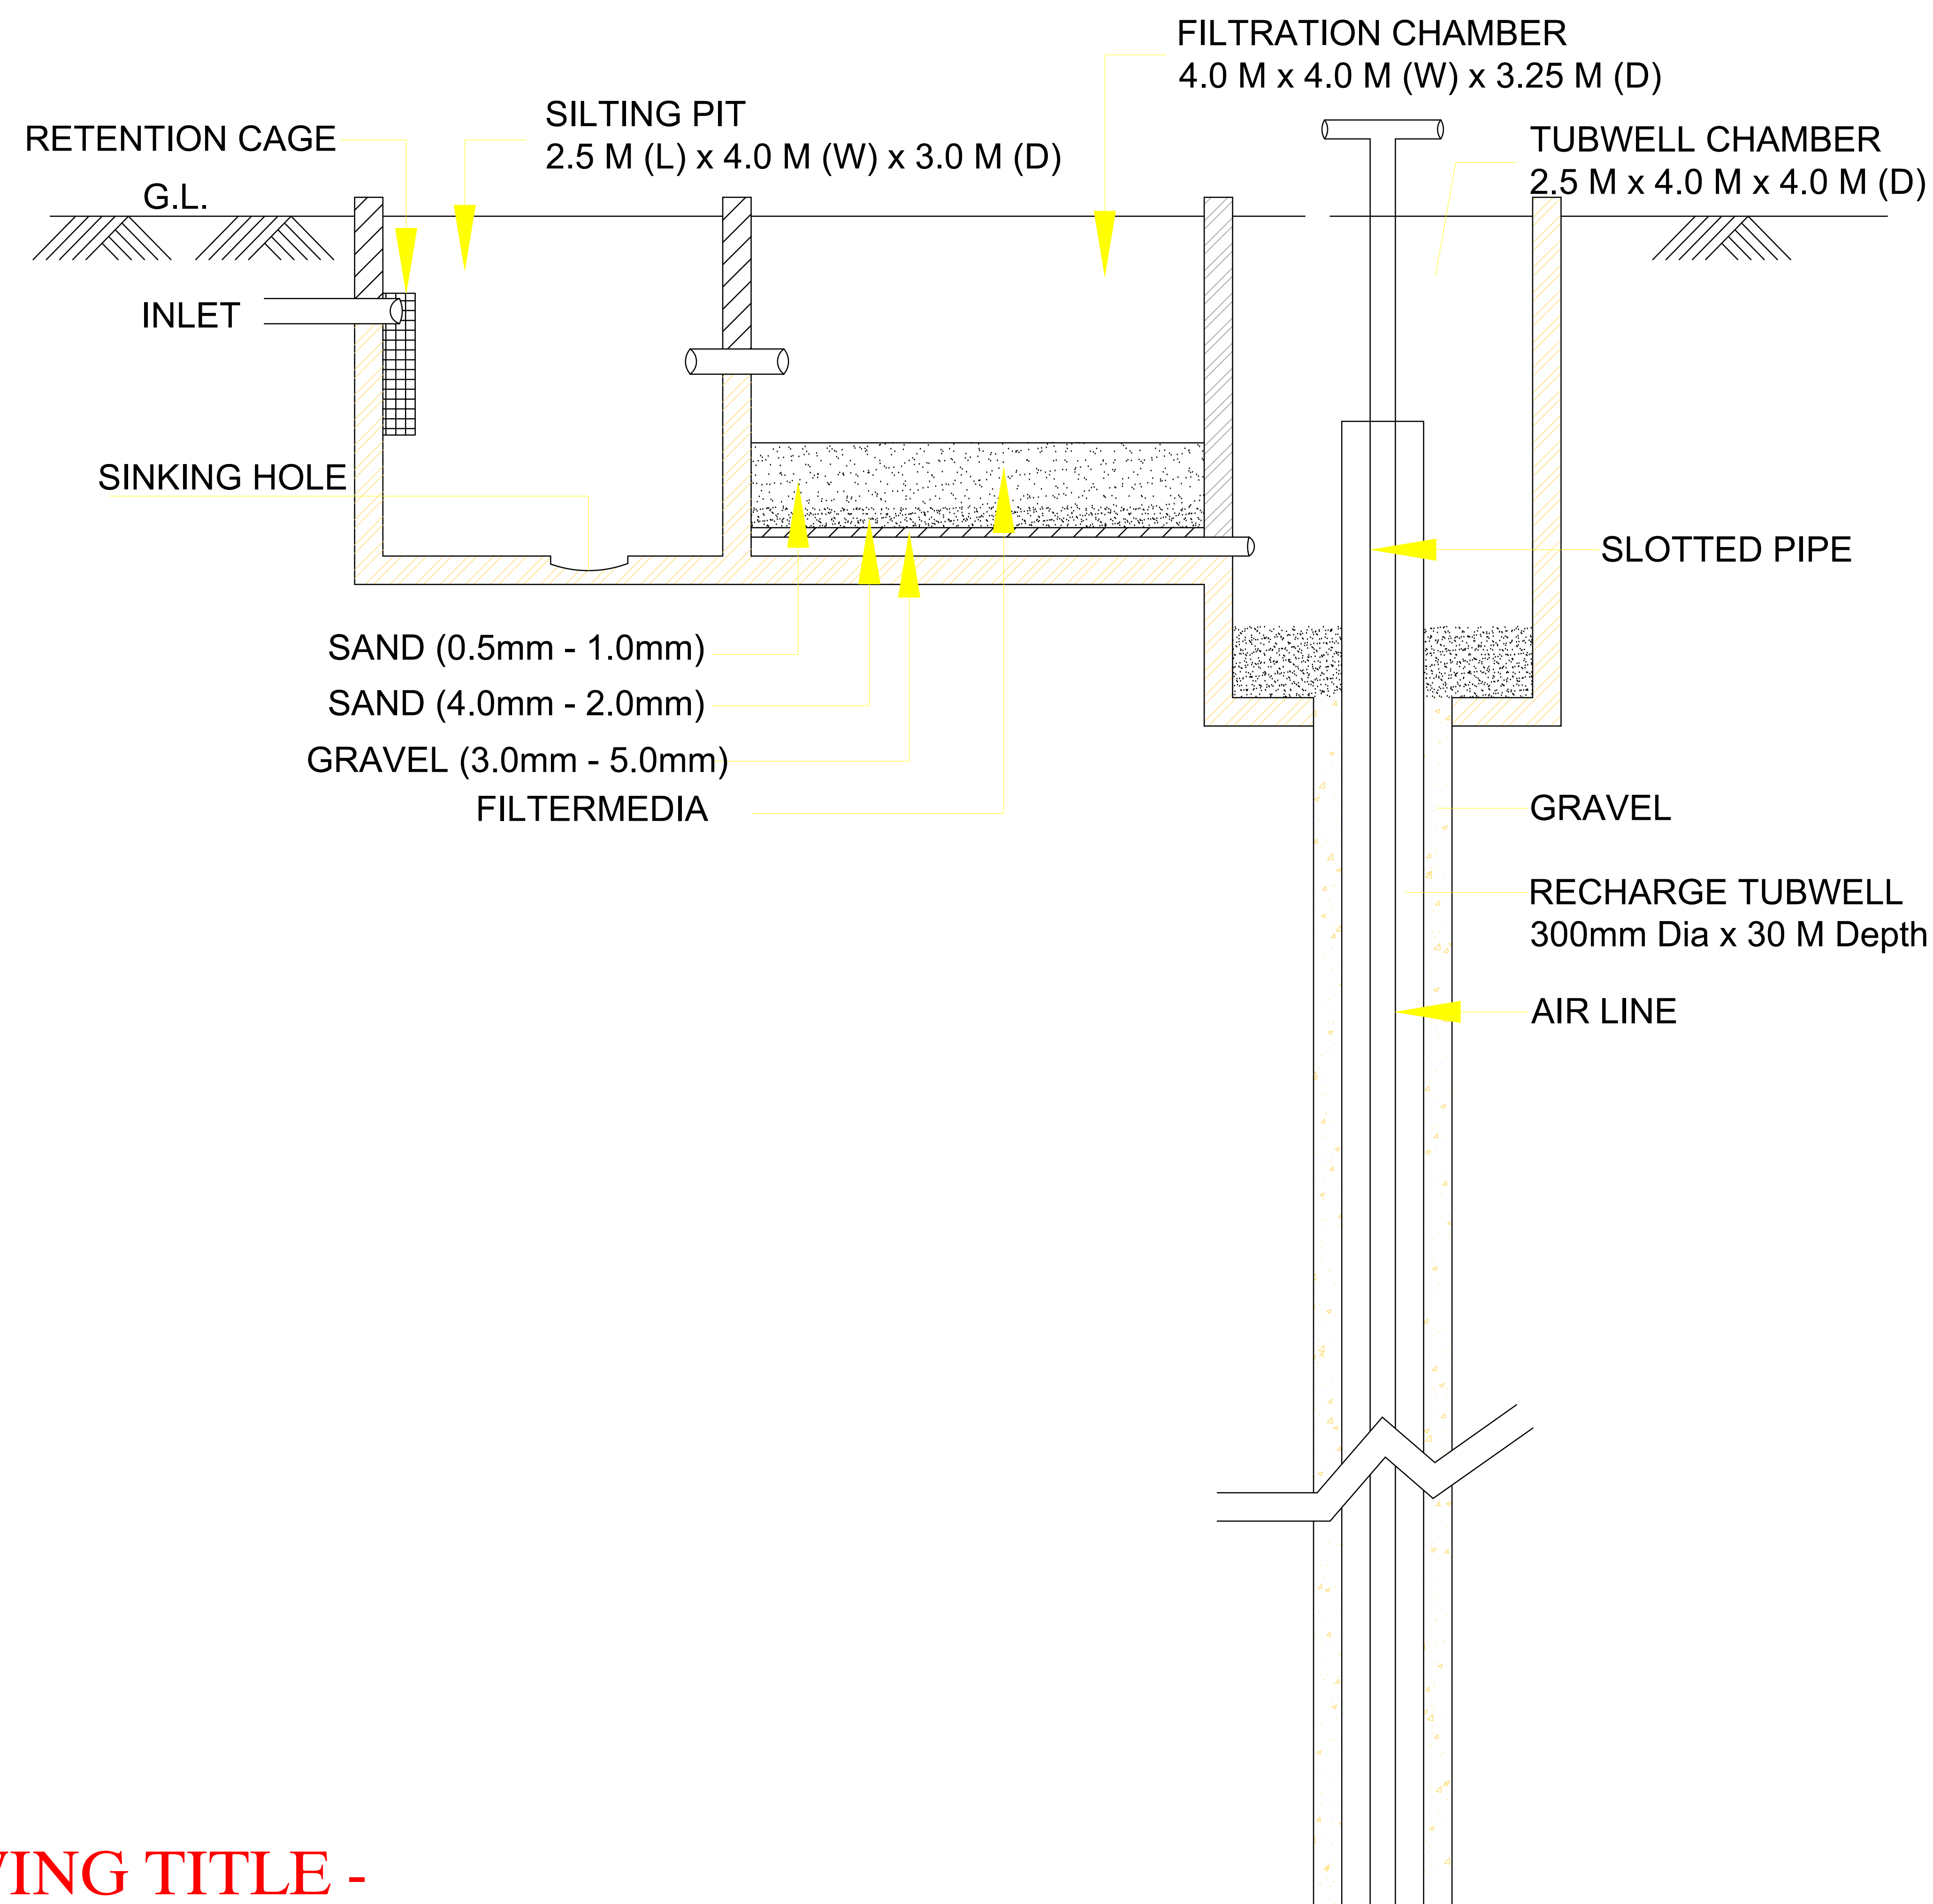

SANJAY YADAV
B.TECH (CIVIL)

S.NO.	LANDUSE	AREA(In Sq.mtr)	%
1	RESIDENCY	8187.24	56.93%
2	RETAIL COMM.	80.00	00.56%
2	SWM&MT+PU	70.38	00.49%
3	PARK	722.51	5.02%
4	ROAD	5320.81	37.00%
5	SCHEME AREA	14380.94	100.00%

JAIPUR DEVELOPMENT AUTHORITY JAIPUR

DRAWING TITLE - RAIN WATER HARVESTING PIT DETAIL