



PROPOSED LAYOUT PLAN OF RAINWATER HARVESTING / RECHARGING

LAYOUT PLAN SCHEME SINWAR CITY OF KHASRA NO. 784,789 AT VILLAGE SINWAR TEH.JAIPUR DIST.JAIPUR

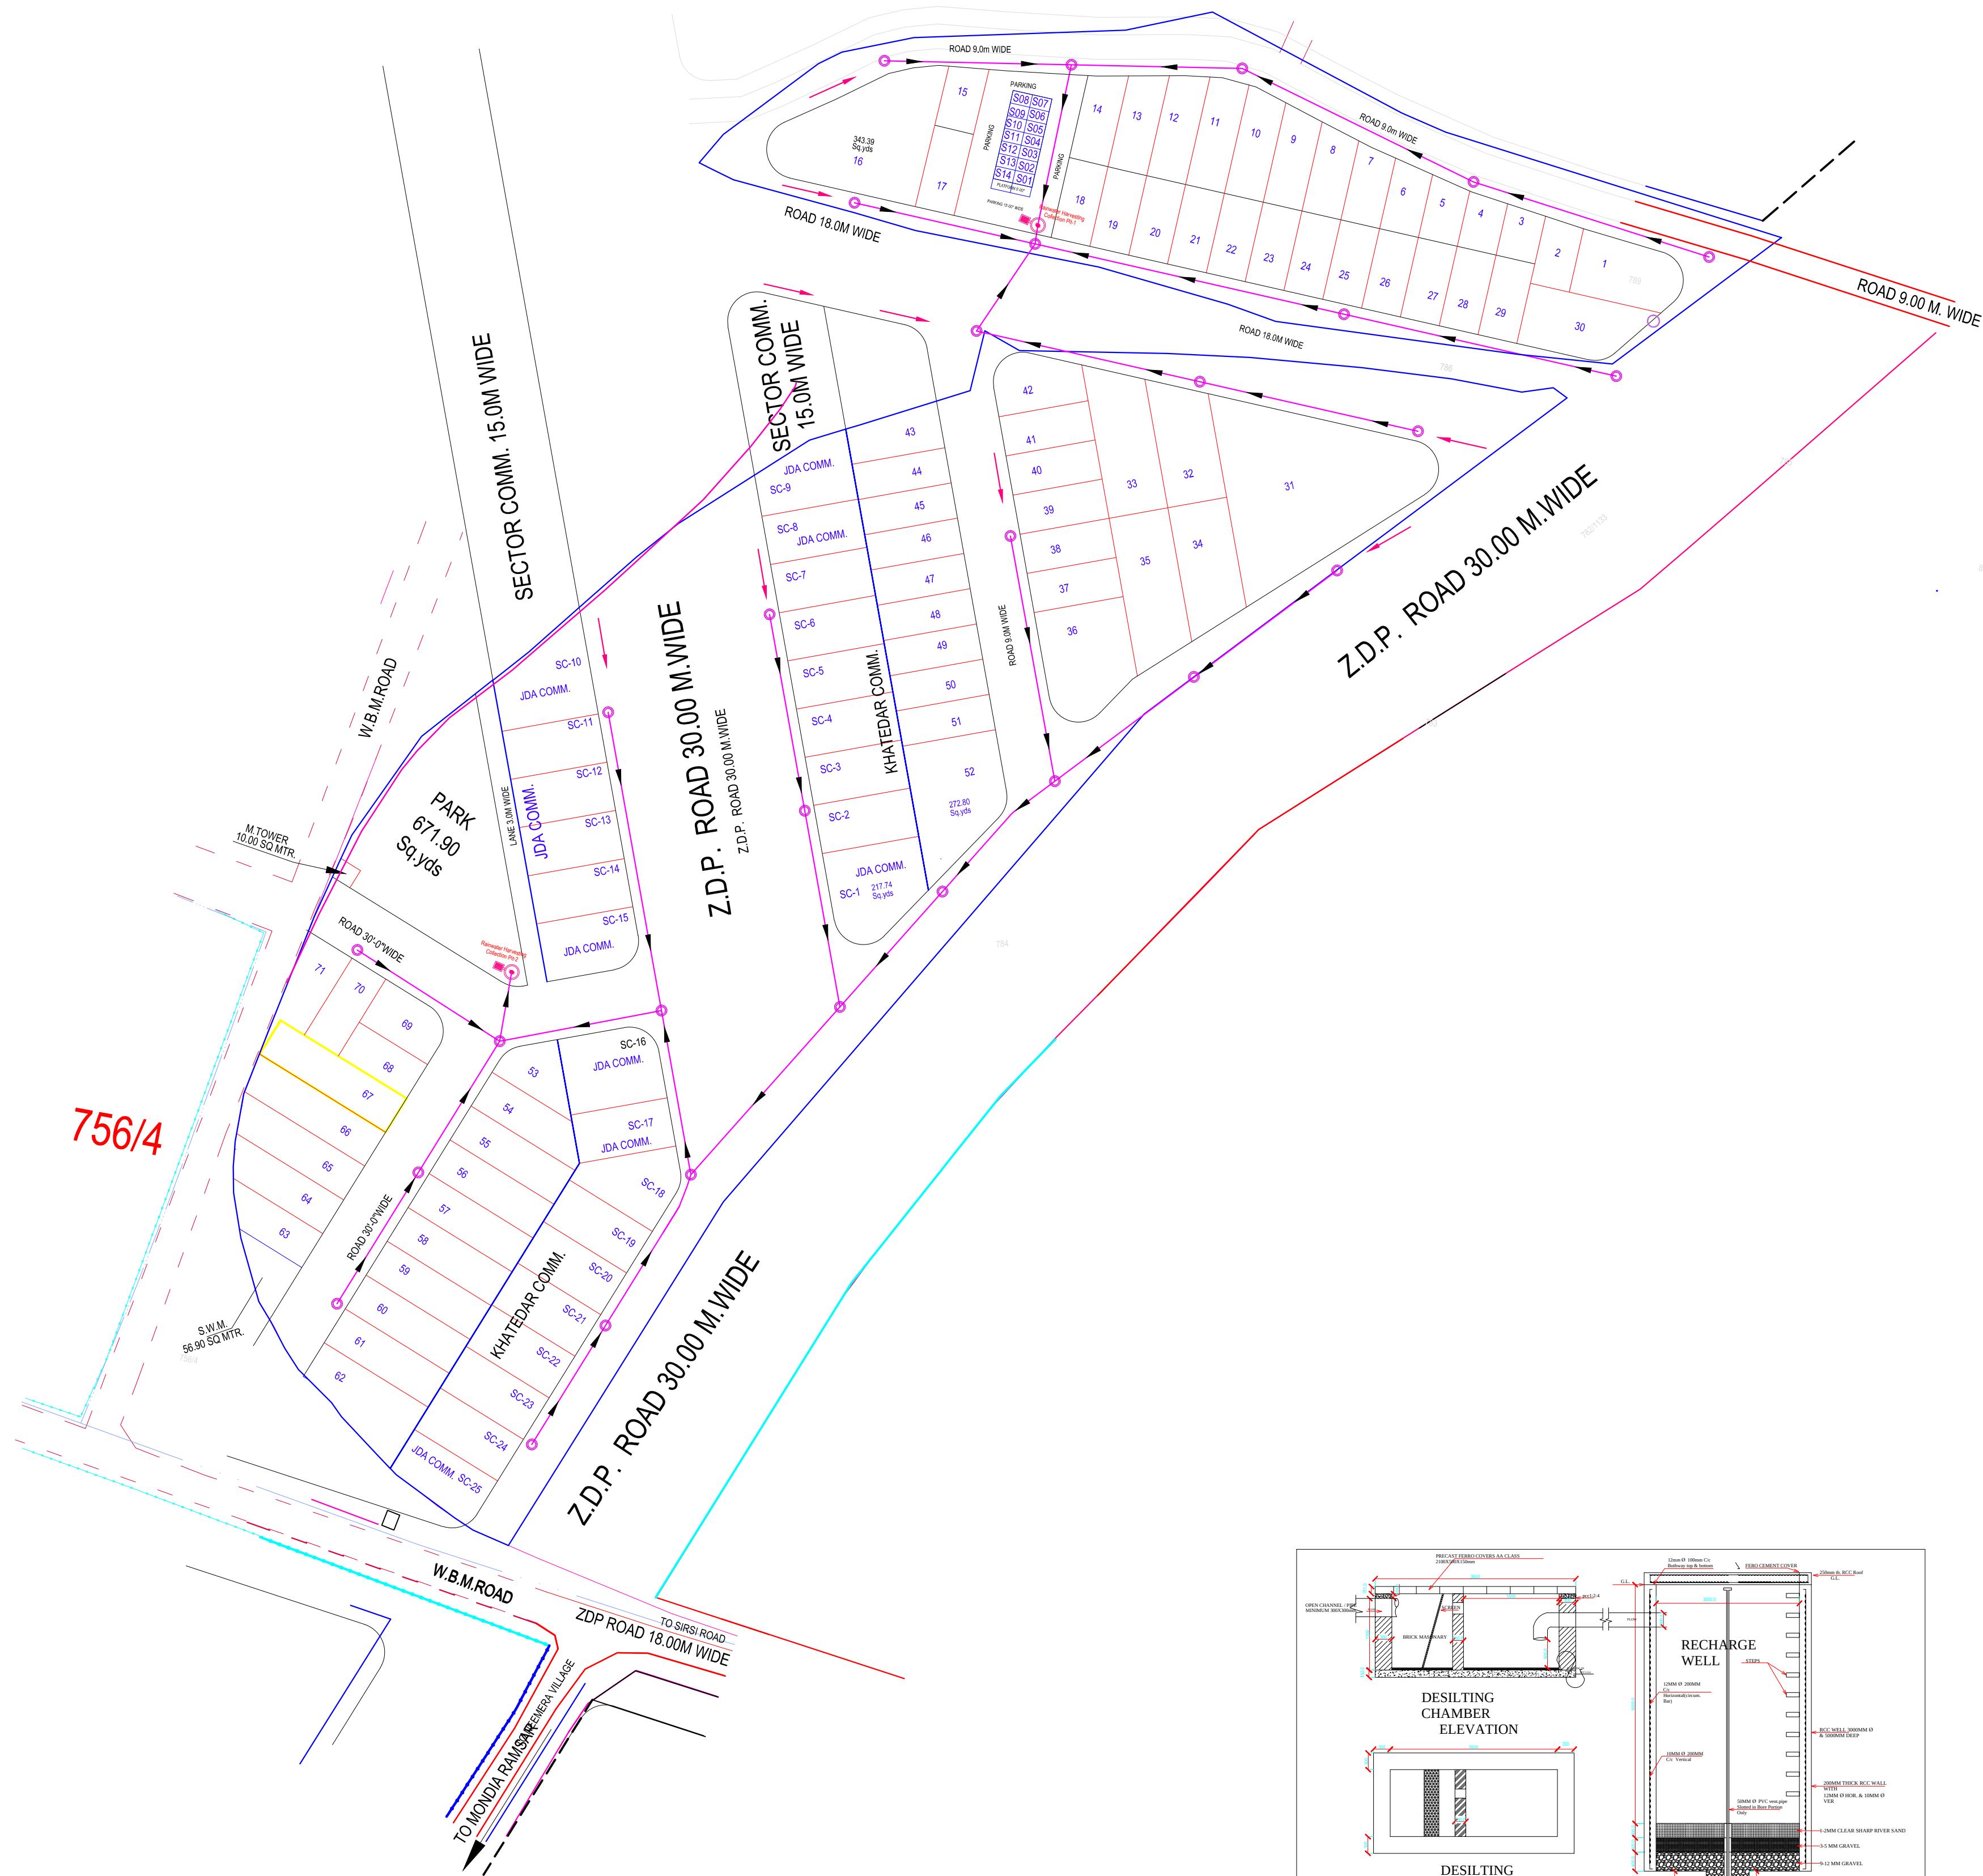

J . D . A .

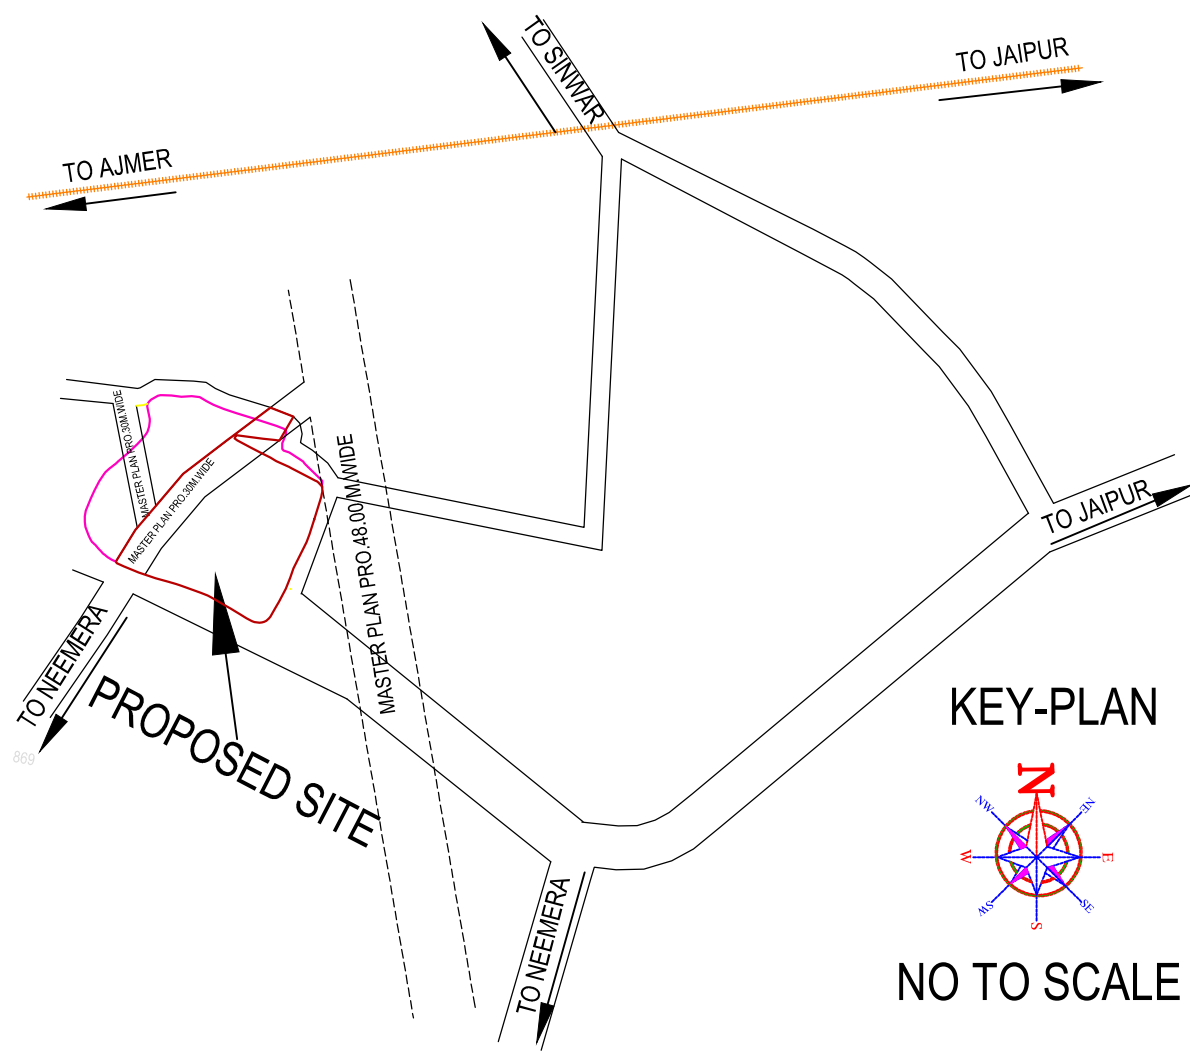

(A PART) SECTOR COMMERCIAL ANALYSIS

S.NO	USE LAND	AREA IN SQ.MTR
	Scheme Area	19921.00 Sqm.
A	30 M Wide Sector Road	3538.26 Sqm.
B	Sector Commercial	3226.86 Sqm.
Total Sector Area (A+B)		6765.12 Sqm.
25% Khatedar Sector Commercial Area		1691.29 Sqm.
JDA Area Sector Commercial Area		1535.57 Sqm.

(B PART) RESIDENTIAL AREA ANALYSIS

S.NO	USE LAND	AREA IN SQ.MTR	PERCENTAGE
1	Residential	7896.80	60.03%
2	Retail Shop	84.54	0.64 %
3	Tower / SWM	78.33	0.60 %
4	Park Area	660.47	05.02%
5	Road Area	4435.74	33.71%
TOTAL SCHEME AREA		13155.88	100.00%

(A+B APPLIED AREA = 19921.00 SQM.)

LEGEND

	INTERNAL DIA 0.650m IC CHAMBER
	150mm uPVC PIPE
	Rainwater Harvesting Collection Pit
	Surface Flow Direction
	Rainwater Harvesting Line Slope

ER. RAHUL KUMAR
Membership Number AM-3029436
CHARTERED ENGINEER