


-----35'-0" WIDE ROAD-----

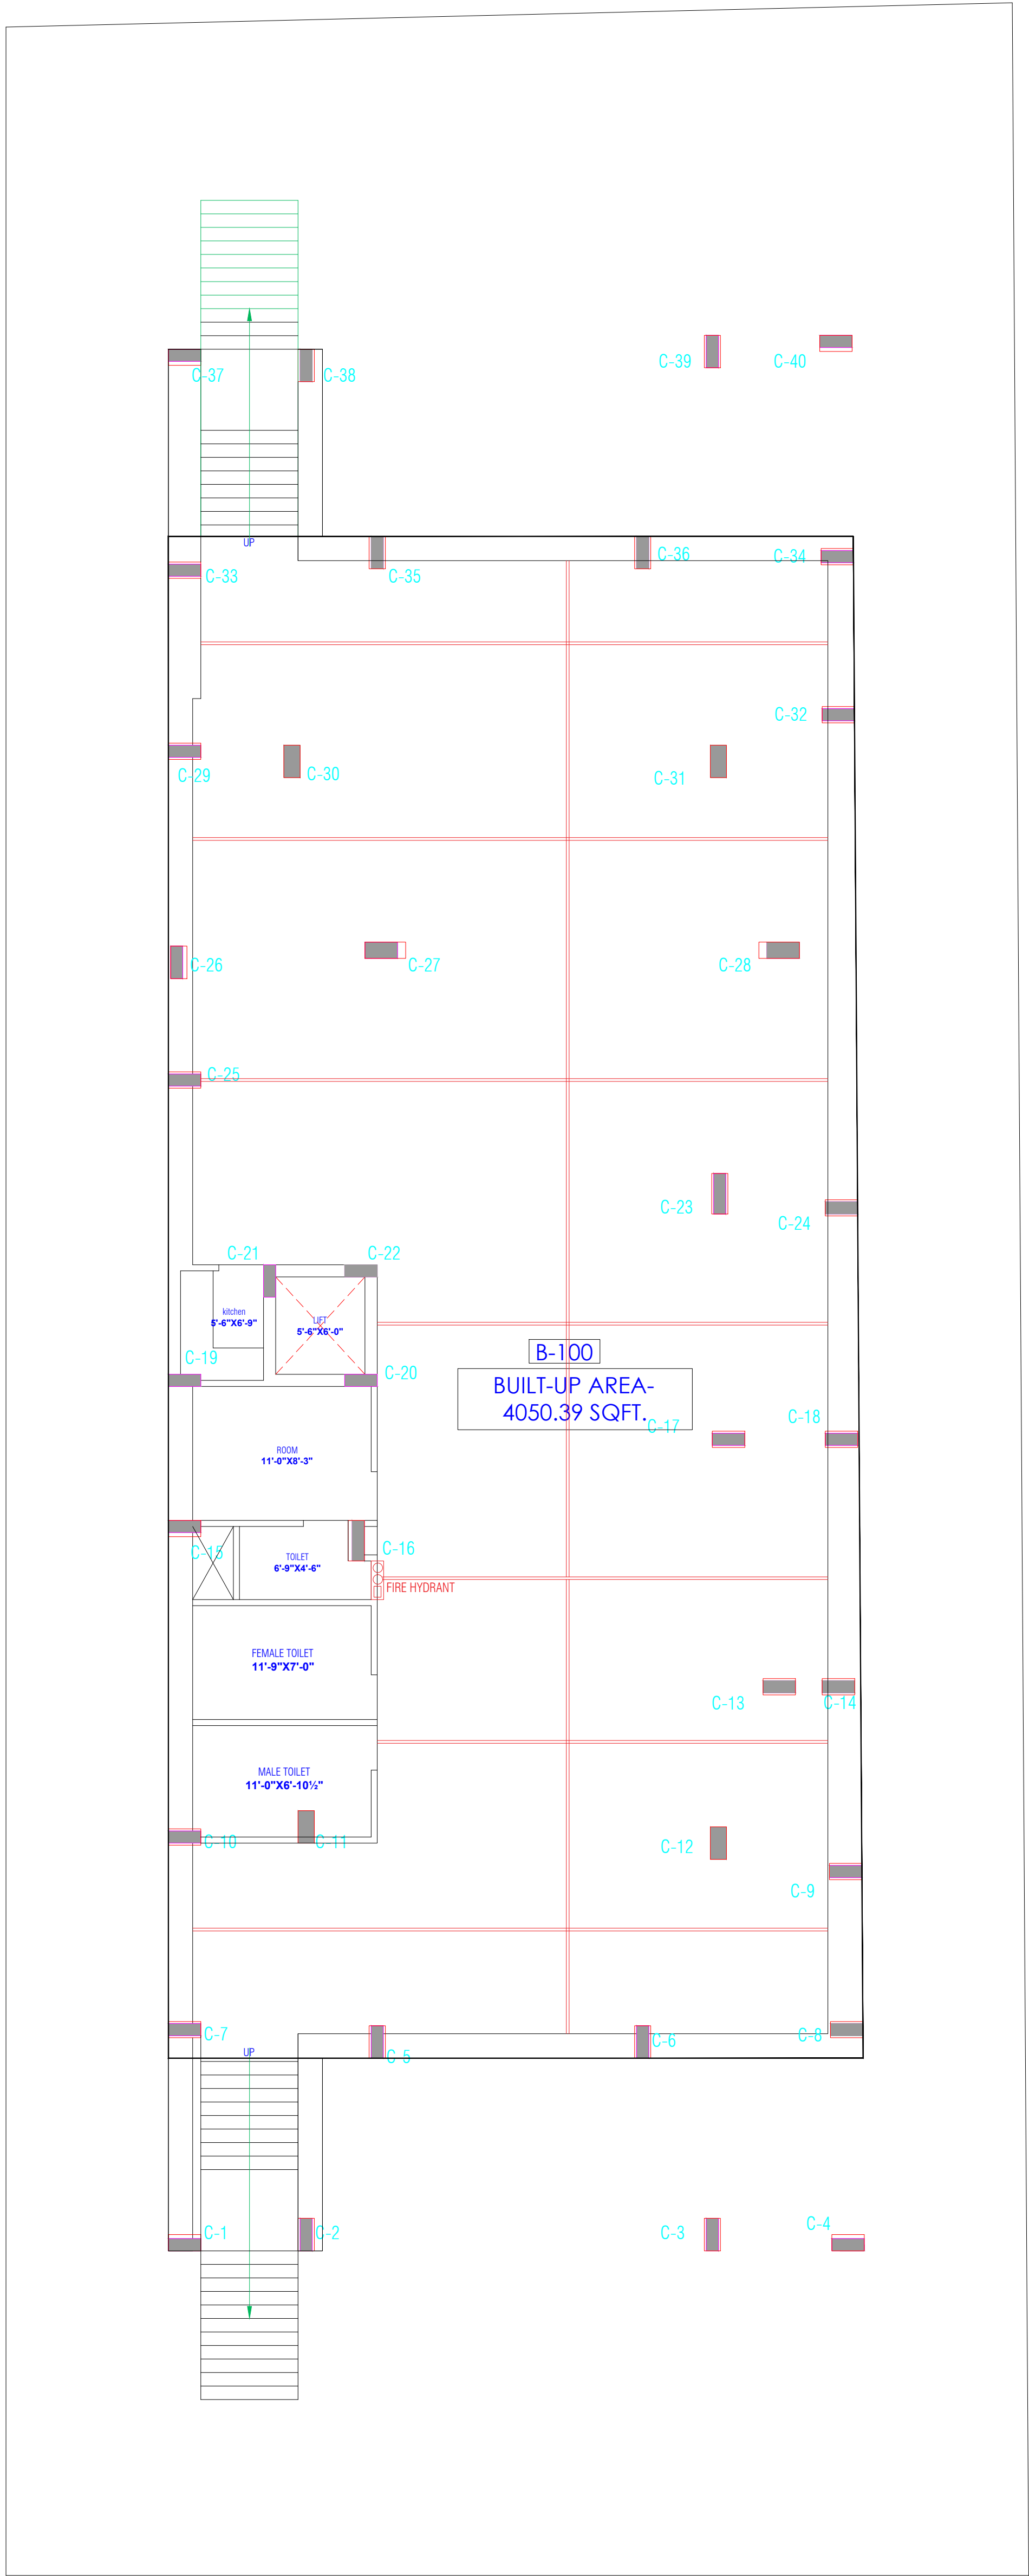

-----40'-0" WIDE ROAD-----

LEGEND



EMERGENCY ASSEMBLY POINT



FIRE POINT



FIRE HYDRANT





EMERGENCY CONTROL ROOM



HOSE REEL

Lokesh
Vastu
ARCHITECTS & PLANNERS
B-2/12, Chitarkoot scheme,
main Gandhi Path, Opp mall of jaipur, Jaipur-21
Email-Vistaararchitects.web@gmail.com
PH.- 0141-4116461,09001010366

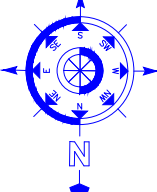PROJECT TITLE :- PROPOSED RESIDENCE AT PLOT-93(E.P)B&94.98&99(E.P)B, VRINDAVAN VIHAR,JAIPUR	GENERAL NOTES 1. All dimensions are in feet and inches. 2. Do not scale this drawing follow written dimensions only. 3. This drawing should be read in conjunction with other architectural and structural drawings. 4. Any discrepancy in the drawing should be immediately brought to the notice of architect.	CHKD BY :- AR. VIJAY SHARMA	<div>NORTH :-</div> <div></div>	VISTAAR ARCHITECTS & PLANNERS Architects :: Interior Designers B-2/12, Chitarkoot scheme, main Gandhi Path, Opp mall of jaipur, Jaipur-21 Email-Vistaararchitects.web@gmail.com PH.- 0141-4116461,09001010366
		DRAWN BY :- MANOJ KUMAWAT		
DRAWING TITLE :- BASEMENT FLOOR FIRE HYDRANT PLAN		DATE :- 23-06-2022	REV.:-	NOTE :- This drawing is the sole copyright of Architects VISTAAR and should be used for the purpose expressly issued.
		SCALE :- NTS	FILE PATH :-	

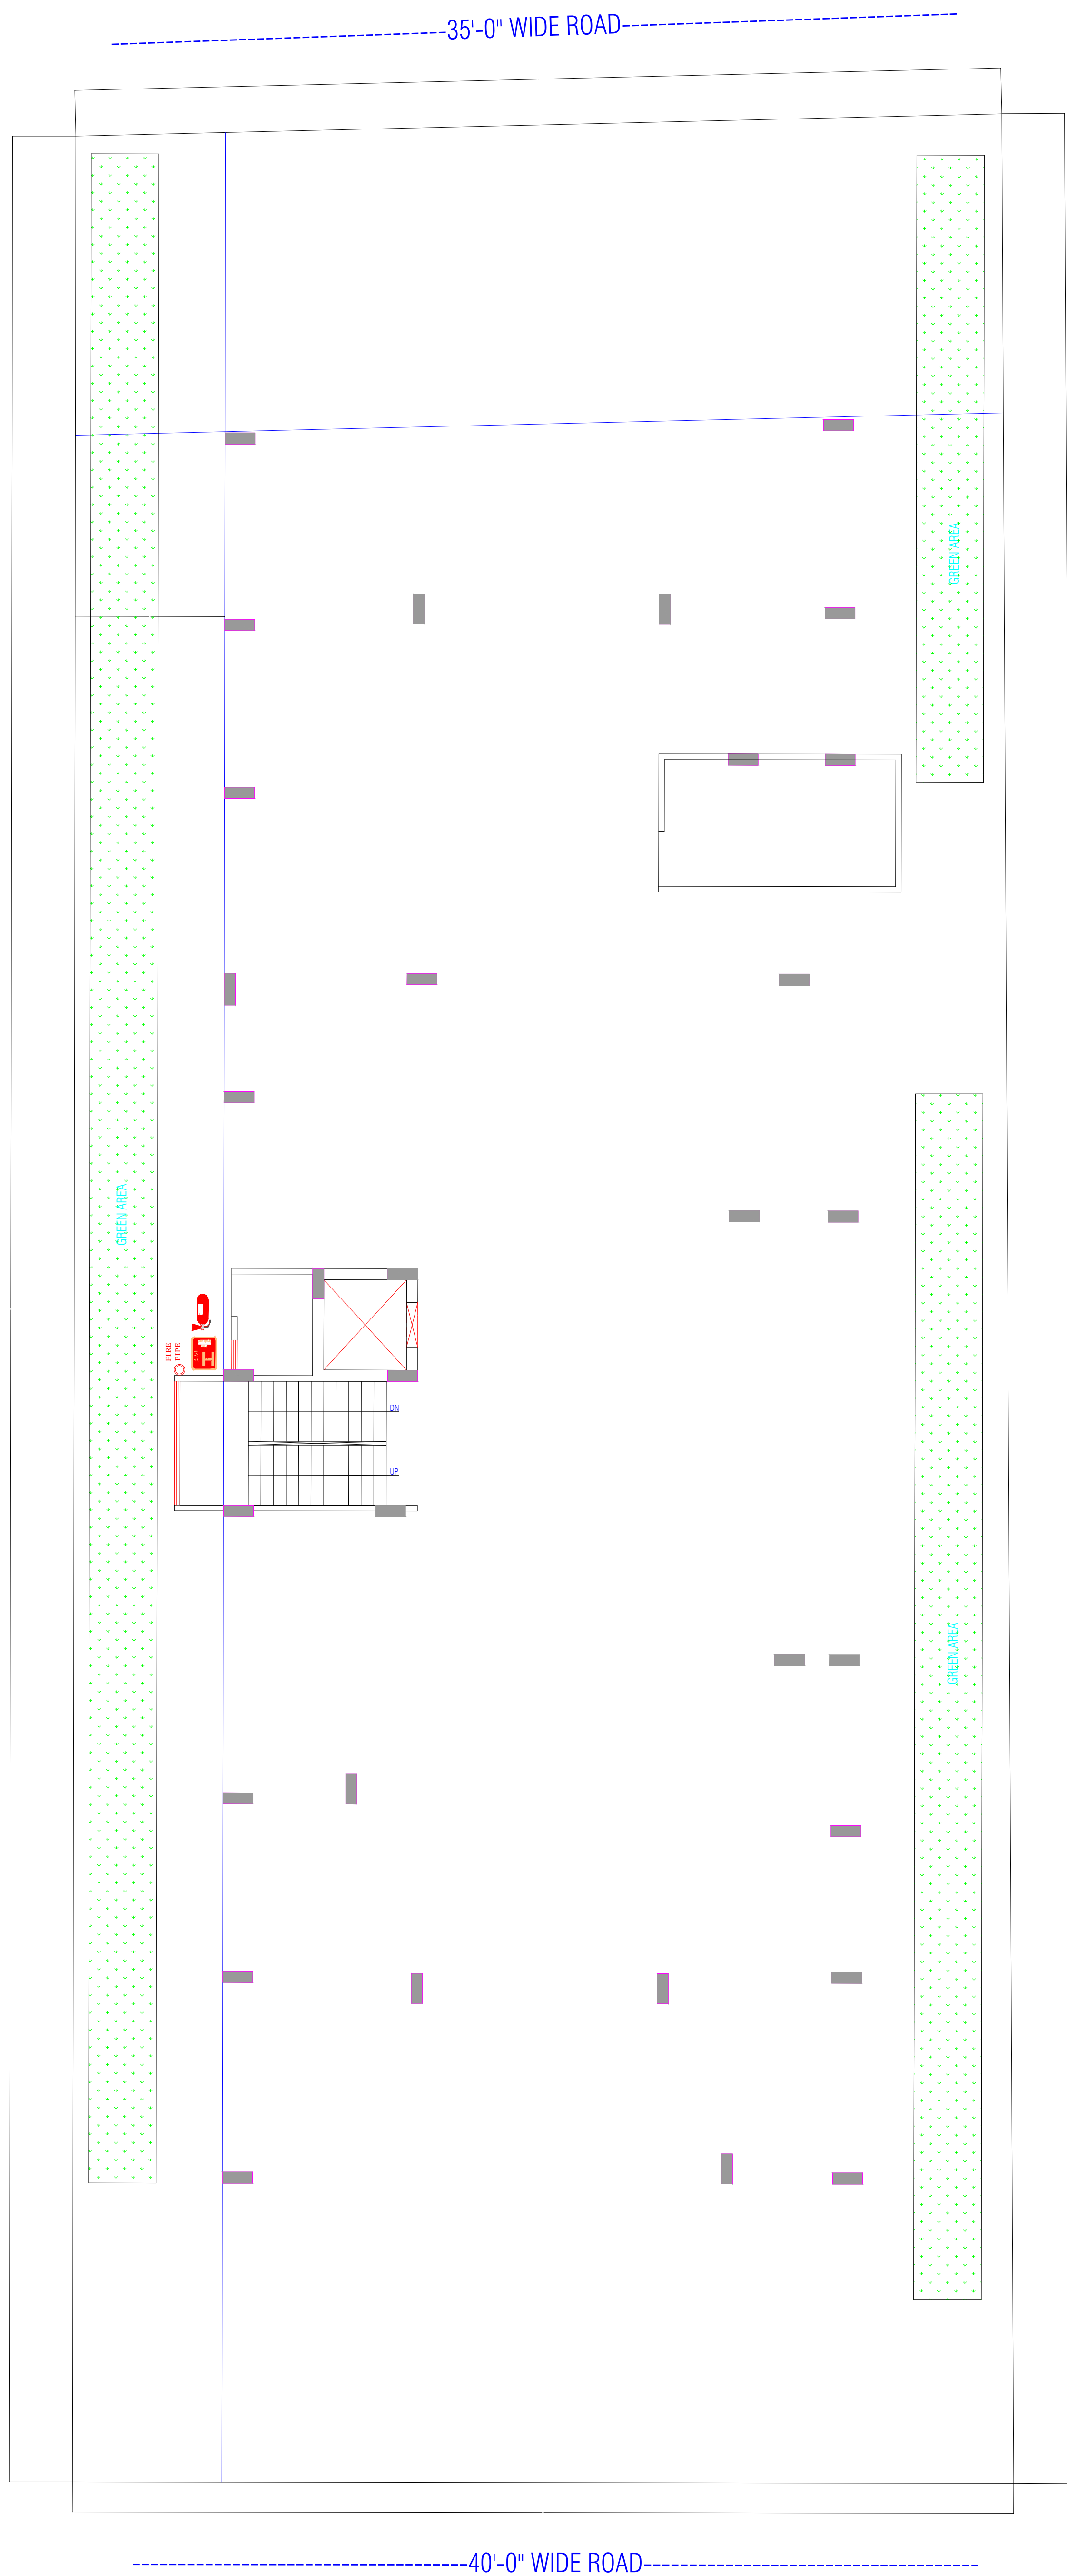

LEGEND



PROJECT TITTLE :-
SALASAR RESIDENCY AT
PLOT-93(E.P)B&94,98&99(E.P)B,
VRINDAVAN VIHAR,JAIPUR

DRAWING TITTLE :-
STILT FLOOR FIRE FIGHTER 3 PLAN &
ALARM SYSTEM

GENERAL NOTES

1. All dimensions are in feet and inches.
2. Do not scale this drawing follow written dimensions only.
3. This drawing should be read in conjunction with other architectural and structural drawings.
4. Any discrepancy in the drawing should be immediately brought to the notice of architect.


CHKD BY :- AR. VIJAY SHARMA

DRAWN BY :- MANOJ KUMAWAT

DATE :- 07.07.2022

SCALE :-

REV:-

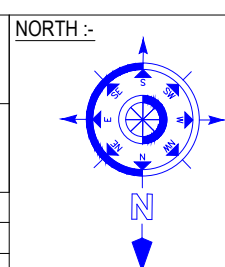


FILE PATH :-

VISTAAR ARCHITECTS & PLANNERS

VISTAAR ARCHITECTS & PLANNERS
Architects :: Interior Designers
B-2/12, Chitrkoot scheme,
main Gandhi Path, Opp mall of jaipur, Jaipur-21
Email-Vistaararchitects.web@gmail.com
PH.- 0141-4116461,09001010366

NOTE :- This drawing is the sole copyright of Architects **VISTAAR** and should be used for the purpose expressly issued.

-----35'-0" WIDE ROAD-----

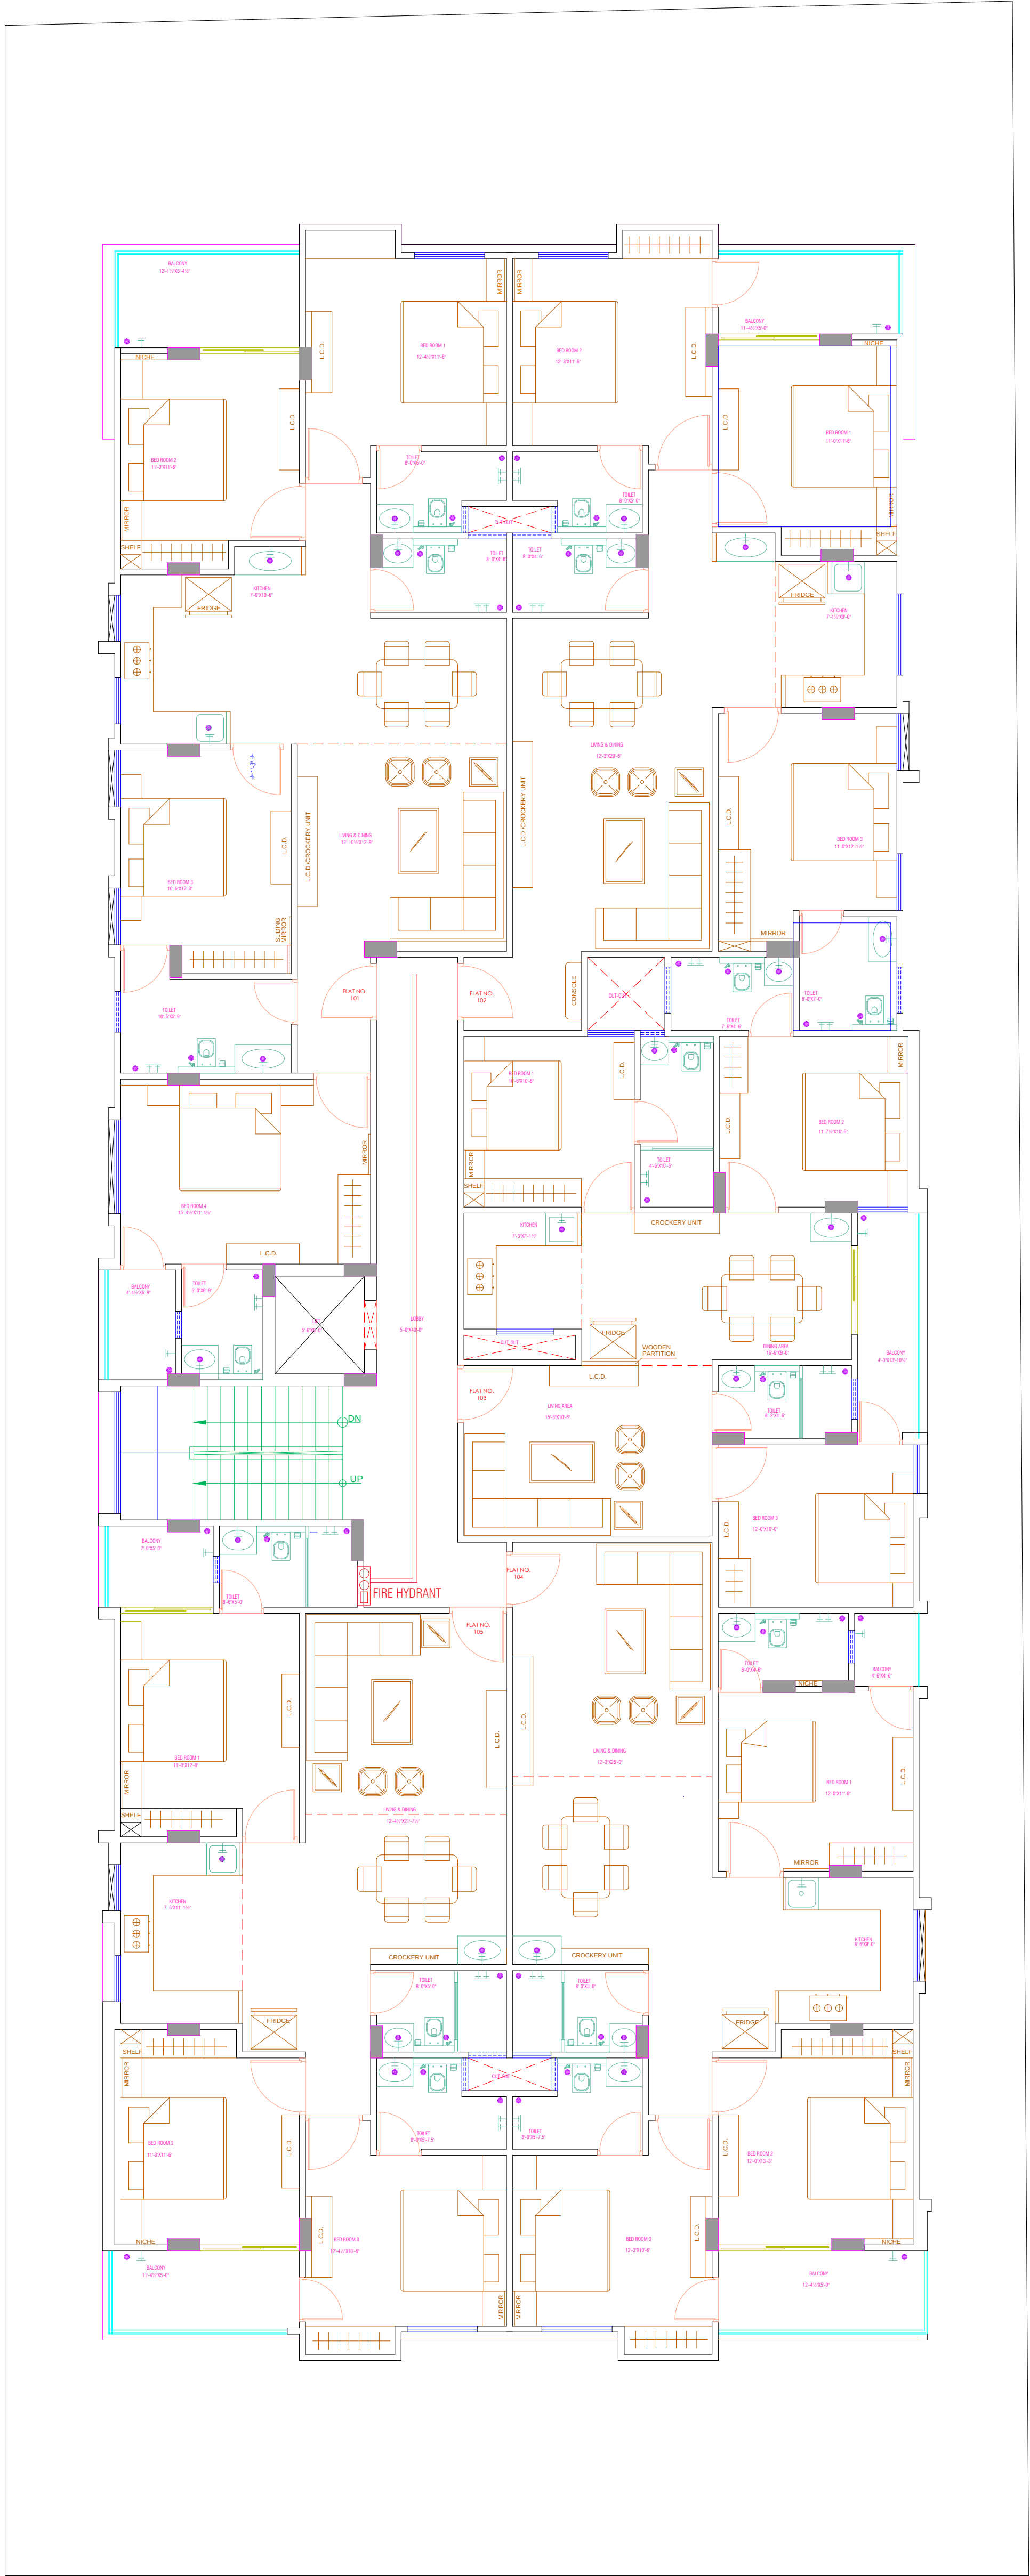

LEGEND

EMERGENCY ASSEMBLY POINT


FIRE POINT

FIRE HYDRANT

EMERGENCY CONTROL ROOM

HOSE REEL

Lokesh
LOKESH CONSULTANTS
Dr. LOKESH WADHWAN
B.Tech (Civil), M.Tech (Structure)
IAIstudE AM-232

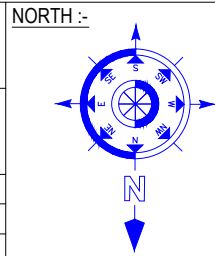

PROJECT TITLE :-
PROPOSED RESIDENCE AT
PLOT-93(E.P)B&94,98&99(E.P)B,
VRINDAVAN VIHAR,JAIPUR

DRAWING TITLE :-
TYPICAL FLOOR FIR HYDRANT PLAN


- GENERAL NOTES
1. All dimensions are in feet and inches.
 2. Do not scale this drawing follow written dimensions only.
 3. This drawing should be read in conjunction with other architectural and structural drawings.
 4. Any discrepancy in the drawing should be immediately brought to the notice of architect.

CHKD BY :-	AR. VIJAY SHARMA
DRAWN BY :-	RAVINDER YADAV
DATE :-	28-07-2022
SCALE :-	NTS

VISTAAR ARCHITECTS & PLANNERS
Architects :: Interior Designers
B-2/12, Chitrkoot scheme,
main Gandhi Path,Opp mall of jaipur,Jaipur-21
Email-Vistaararchitects.web@gmail.com
PH:- 0141-4116461,09001010366

NOTE :- This drawing is the sole copyright of Architects VISTAAR and should be used for the purpose expressly issued.

35'-0" WIDE ROAD

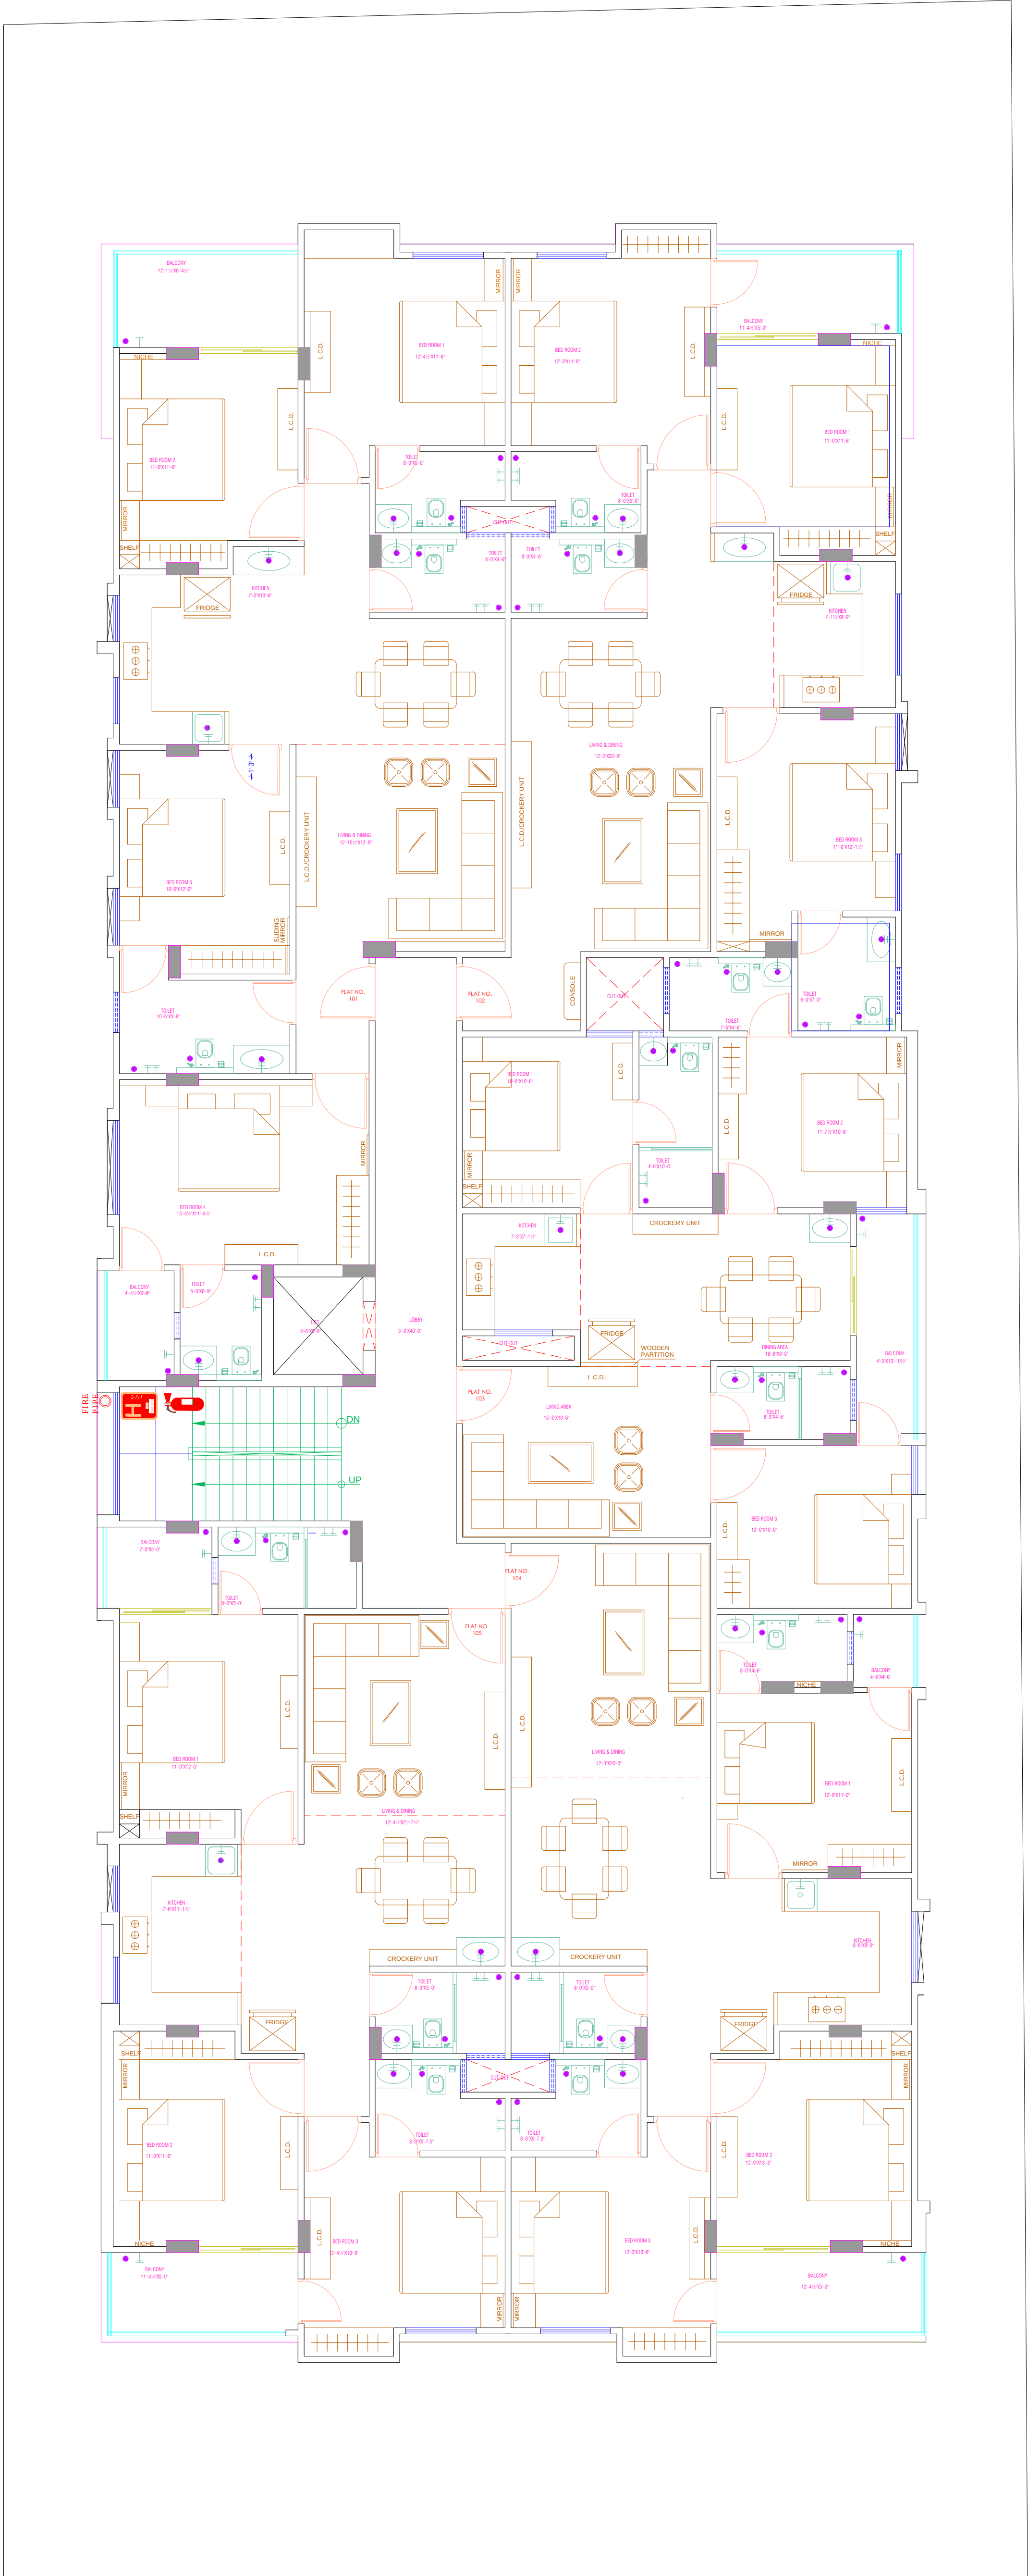

40'-0" WIDE ROAD

Lokesh Wadhwa
LOKESH WADHWHA
P. Tech (Civil), M.Tech (Structure)
IAIstudE AM-232

LEGEND



EMERGENCY ASSEMBLY POINT



FIRE POINT



FIRE HYDRANT



EMERGENCY CONTROL ROOM



HOSE REEL

PROJECT TITLE :-
SALASAR RESIDENCY AT
PLOT-93(E.P)B&94.98&99(E.P)B,
VRINDAVAN VIHAR,JAIPUR

DRAWING TITLE :-
TYPICAL FLOOR FIRE FIGHTER 2 PLAN
& ALARM SYSTEM

GENERAL NOTES

1. All dimensions are in feet and inches.
2. Do not scale this drawing follow written dimensions only.
3. This drawing should be read in conjunction with other architectural and structural drawings.
4. Any discrepancy in the drawing should be immediately brought to the notice of architect.


CHKD BY :-
AR. VIJAY SHARMA

DRAWN BY :-
MANOJ KUMAWAT

DATE :-
28-07-2022

SCALE :-
NTS

NORTH :-

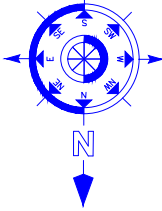


FILE PATH :-

VISTAAR ARCHITECTS & PLANNERS

Architects :: Interior Designers
B-2/12, Chitrkoot scheme,
main Gandhi Path,Opp mall of jaipur,Jaipur-21
Email-Vistaararchitects.web@gmail.com
PH:- 0141-4116461,09001010366

NOTE :- This drawing is the sole copyright of Architects VISTAAR and should be used for the purpose expressly issued.

-40'-0" WIDE ROAD

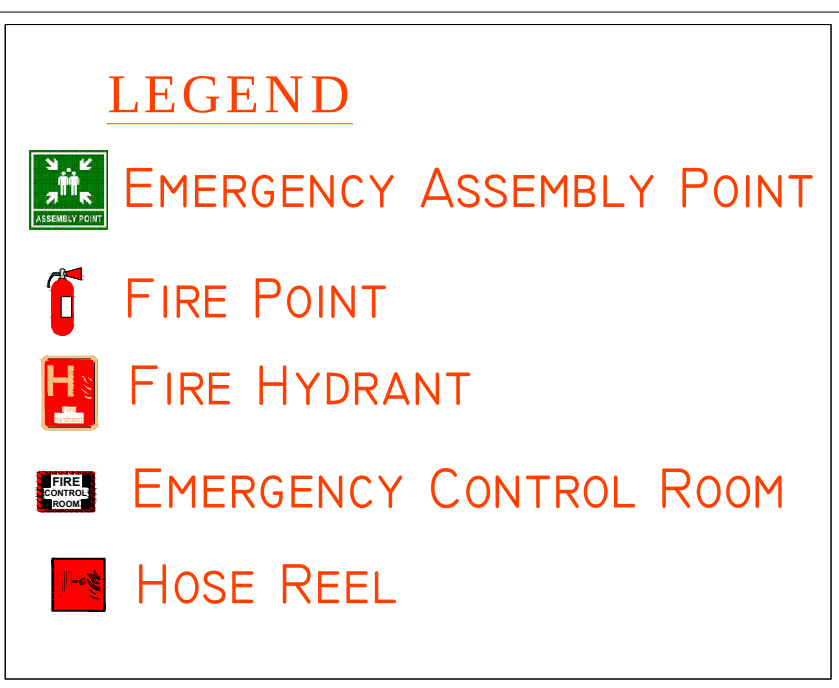

EMERGENCY ASSEMBLY POINT



FIRE POINT



FIRE HYDRANT



EMERGENCY CONTROL ROOM



HOSE REEL

NOTE :- This drawing is the sole copyright of Architects **VISTAAR** and should be used for the purpose expressly issued.